



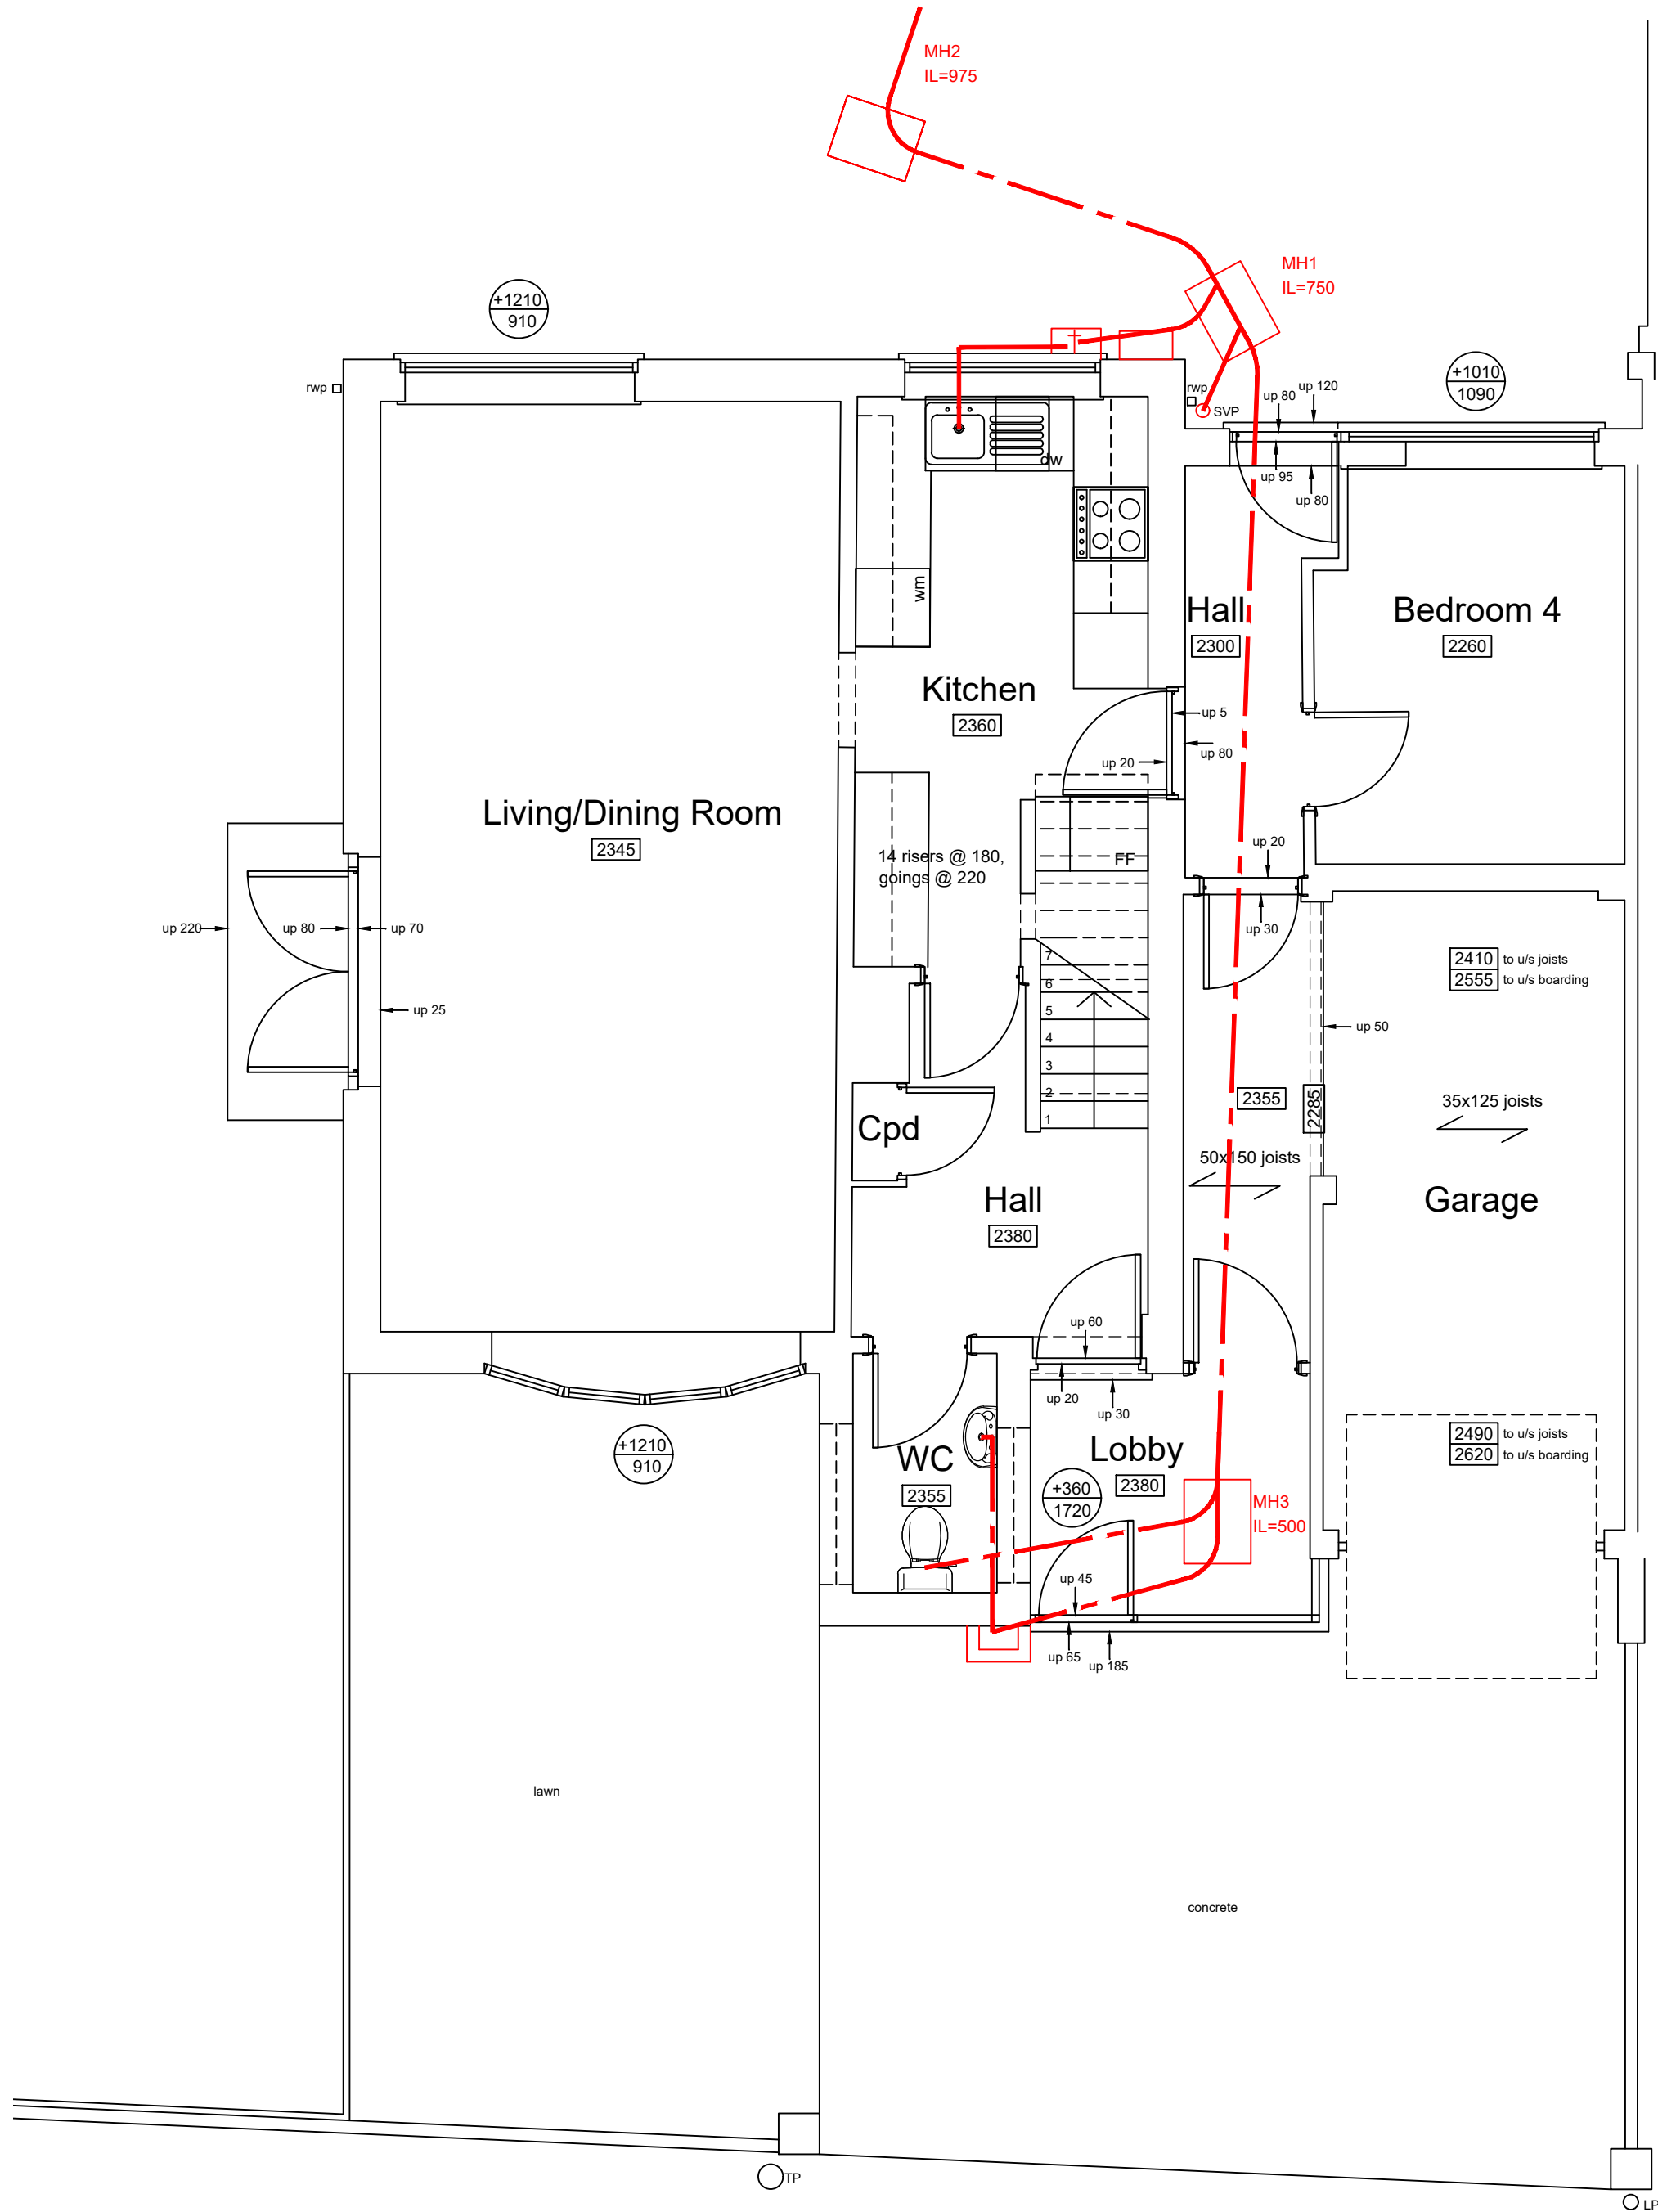

Ground Floor

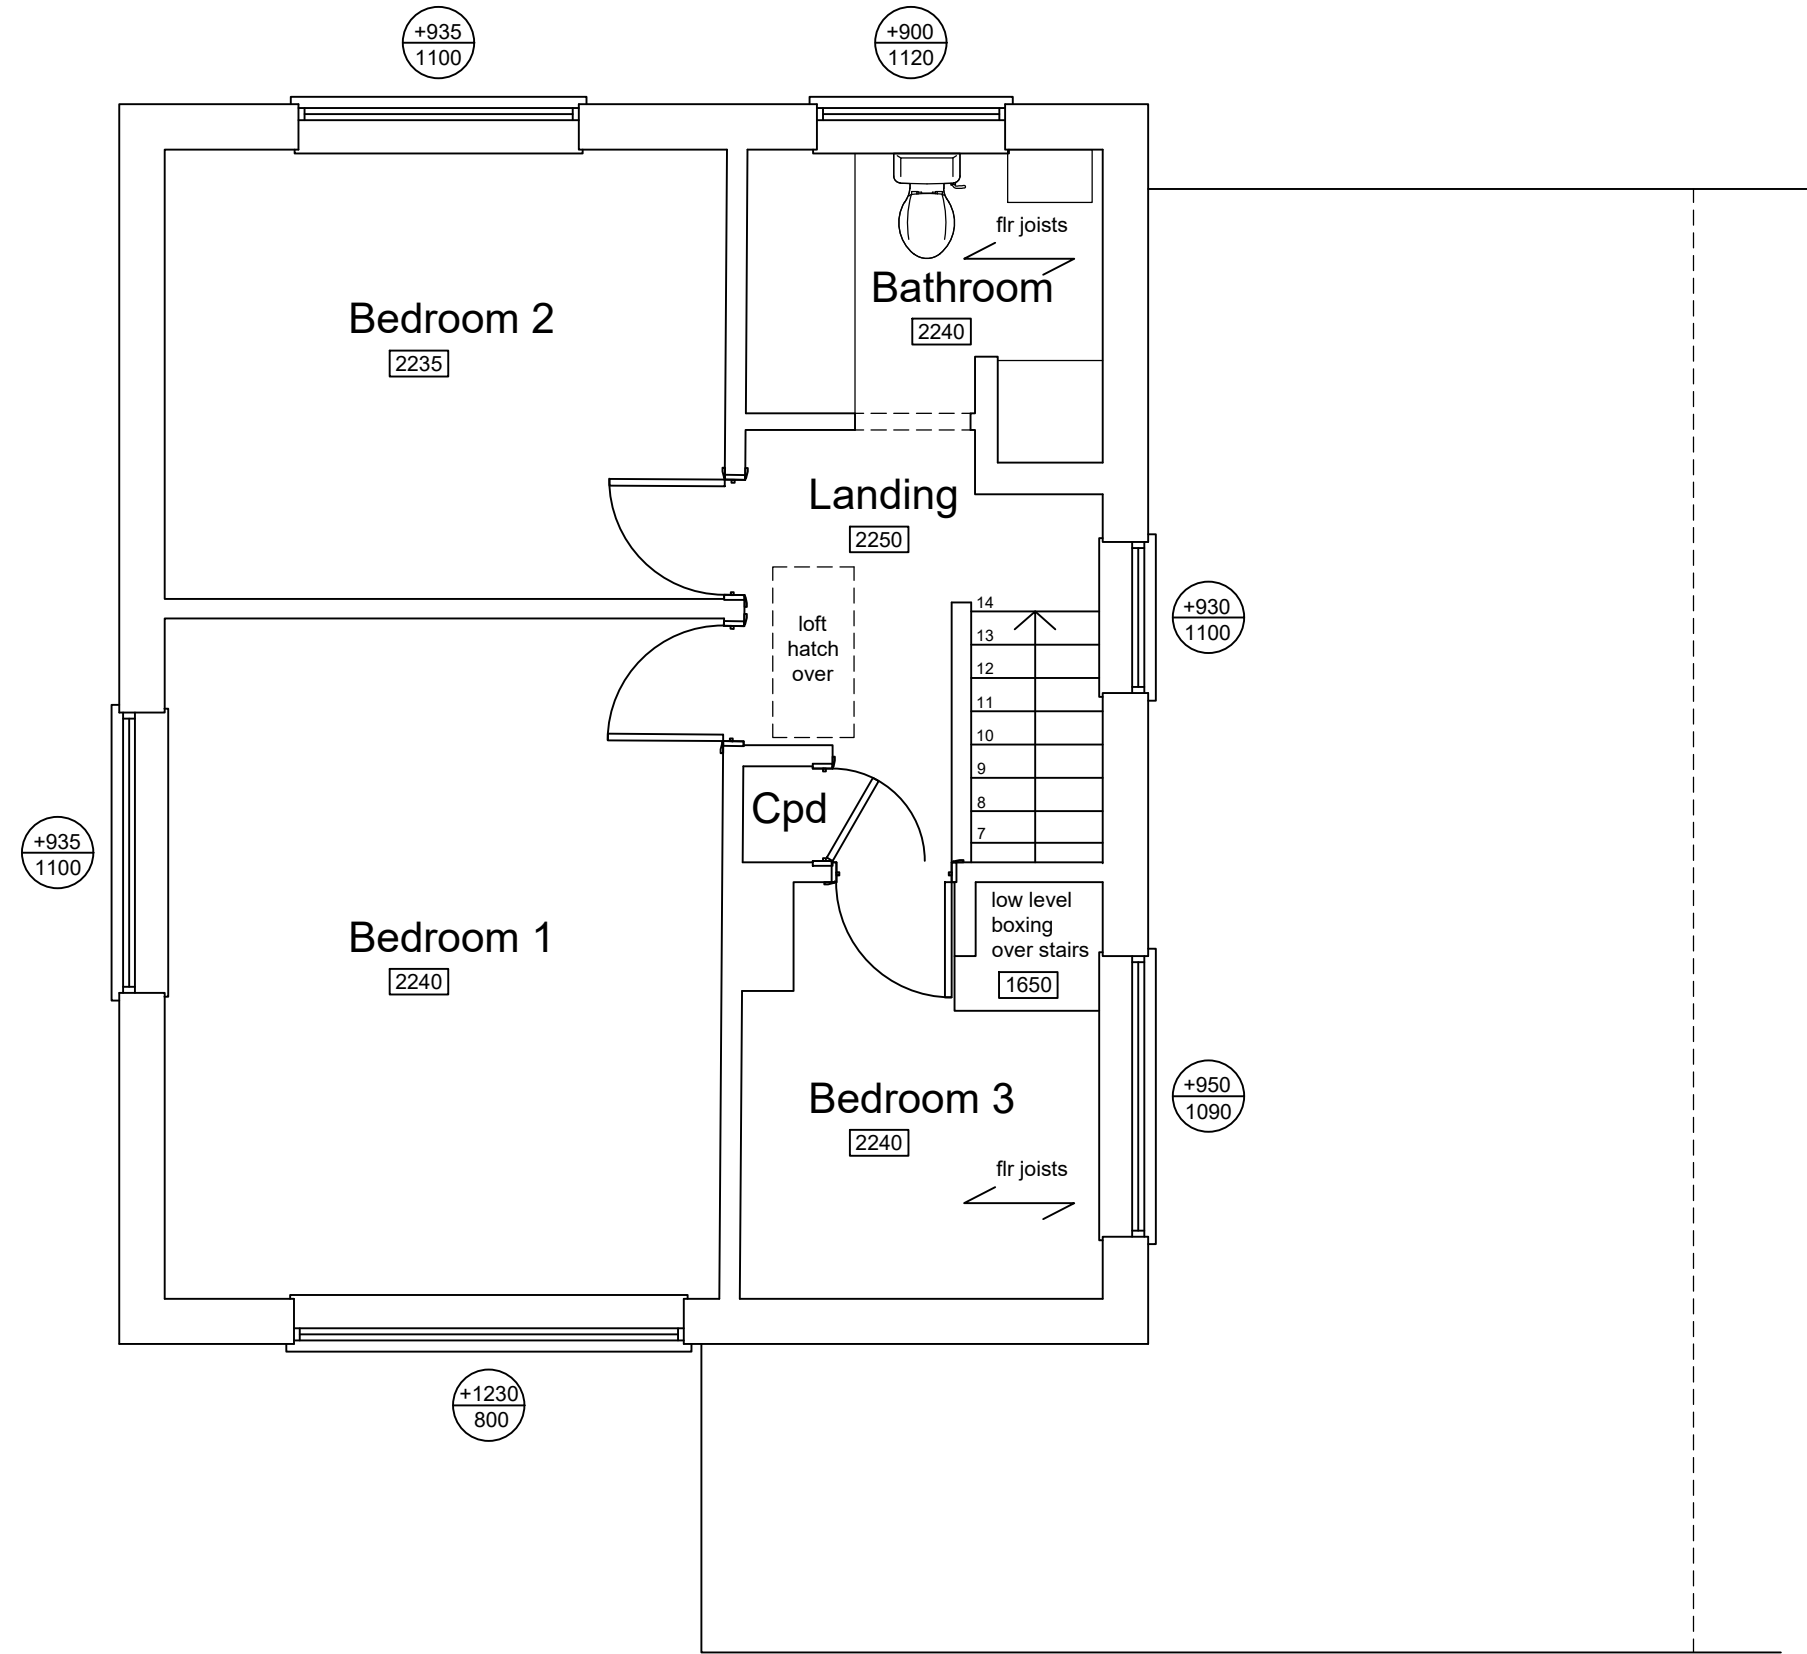

First Floor

Emma Pinder Architects Ltd

2 Oak Tree Lane, Chichester
West Sussex, PO20 3GU
T 07809 621606
E epinder@epinderarchitects.co.uk

Client's Name

Mr Maynard & Ms Bell

Job Title

34 Highview Road,
Eastergate

Drawing Title

Existing Floor Plans

Scale

1:50@A1

Drawn

EP

Checked

GP

Date

23.05.21

Status

APPROVAL

Rev

Date

Revision Details

Dr

Ch

Job No

0049

Drawing No

01

Rev