



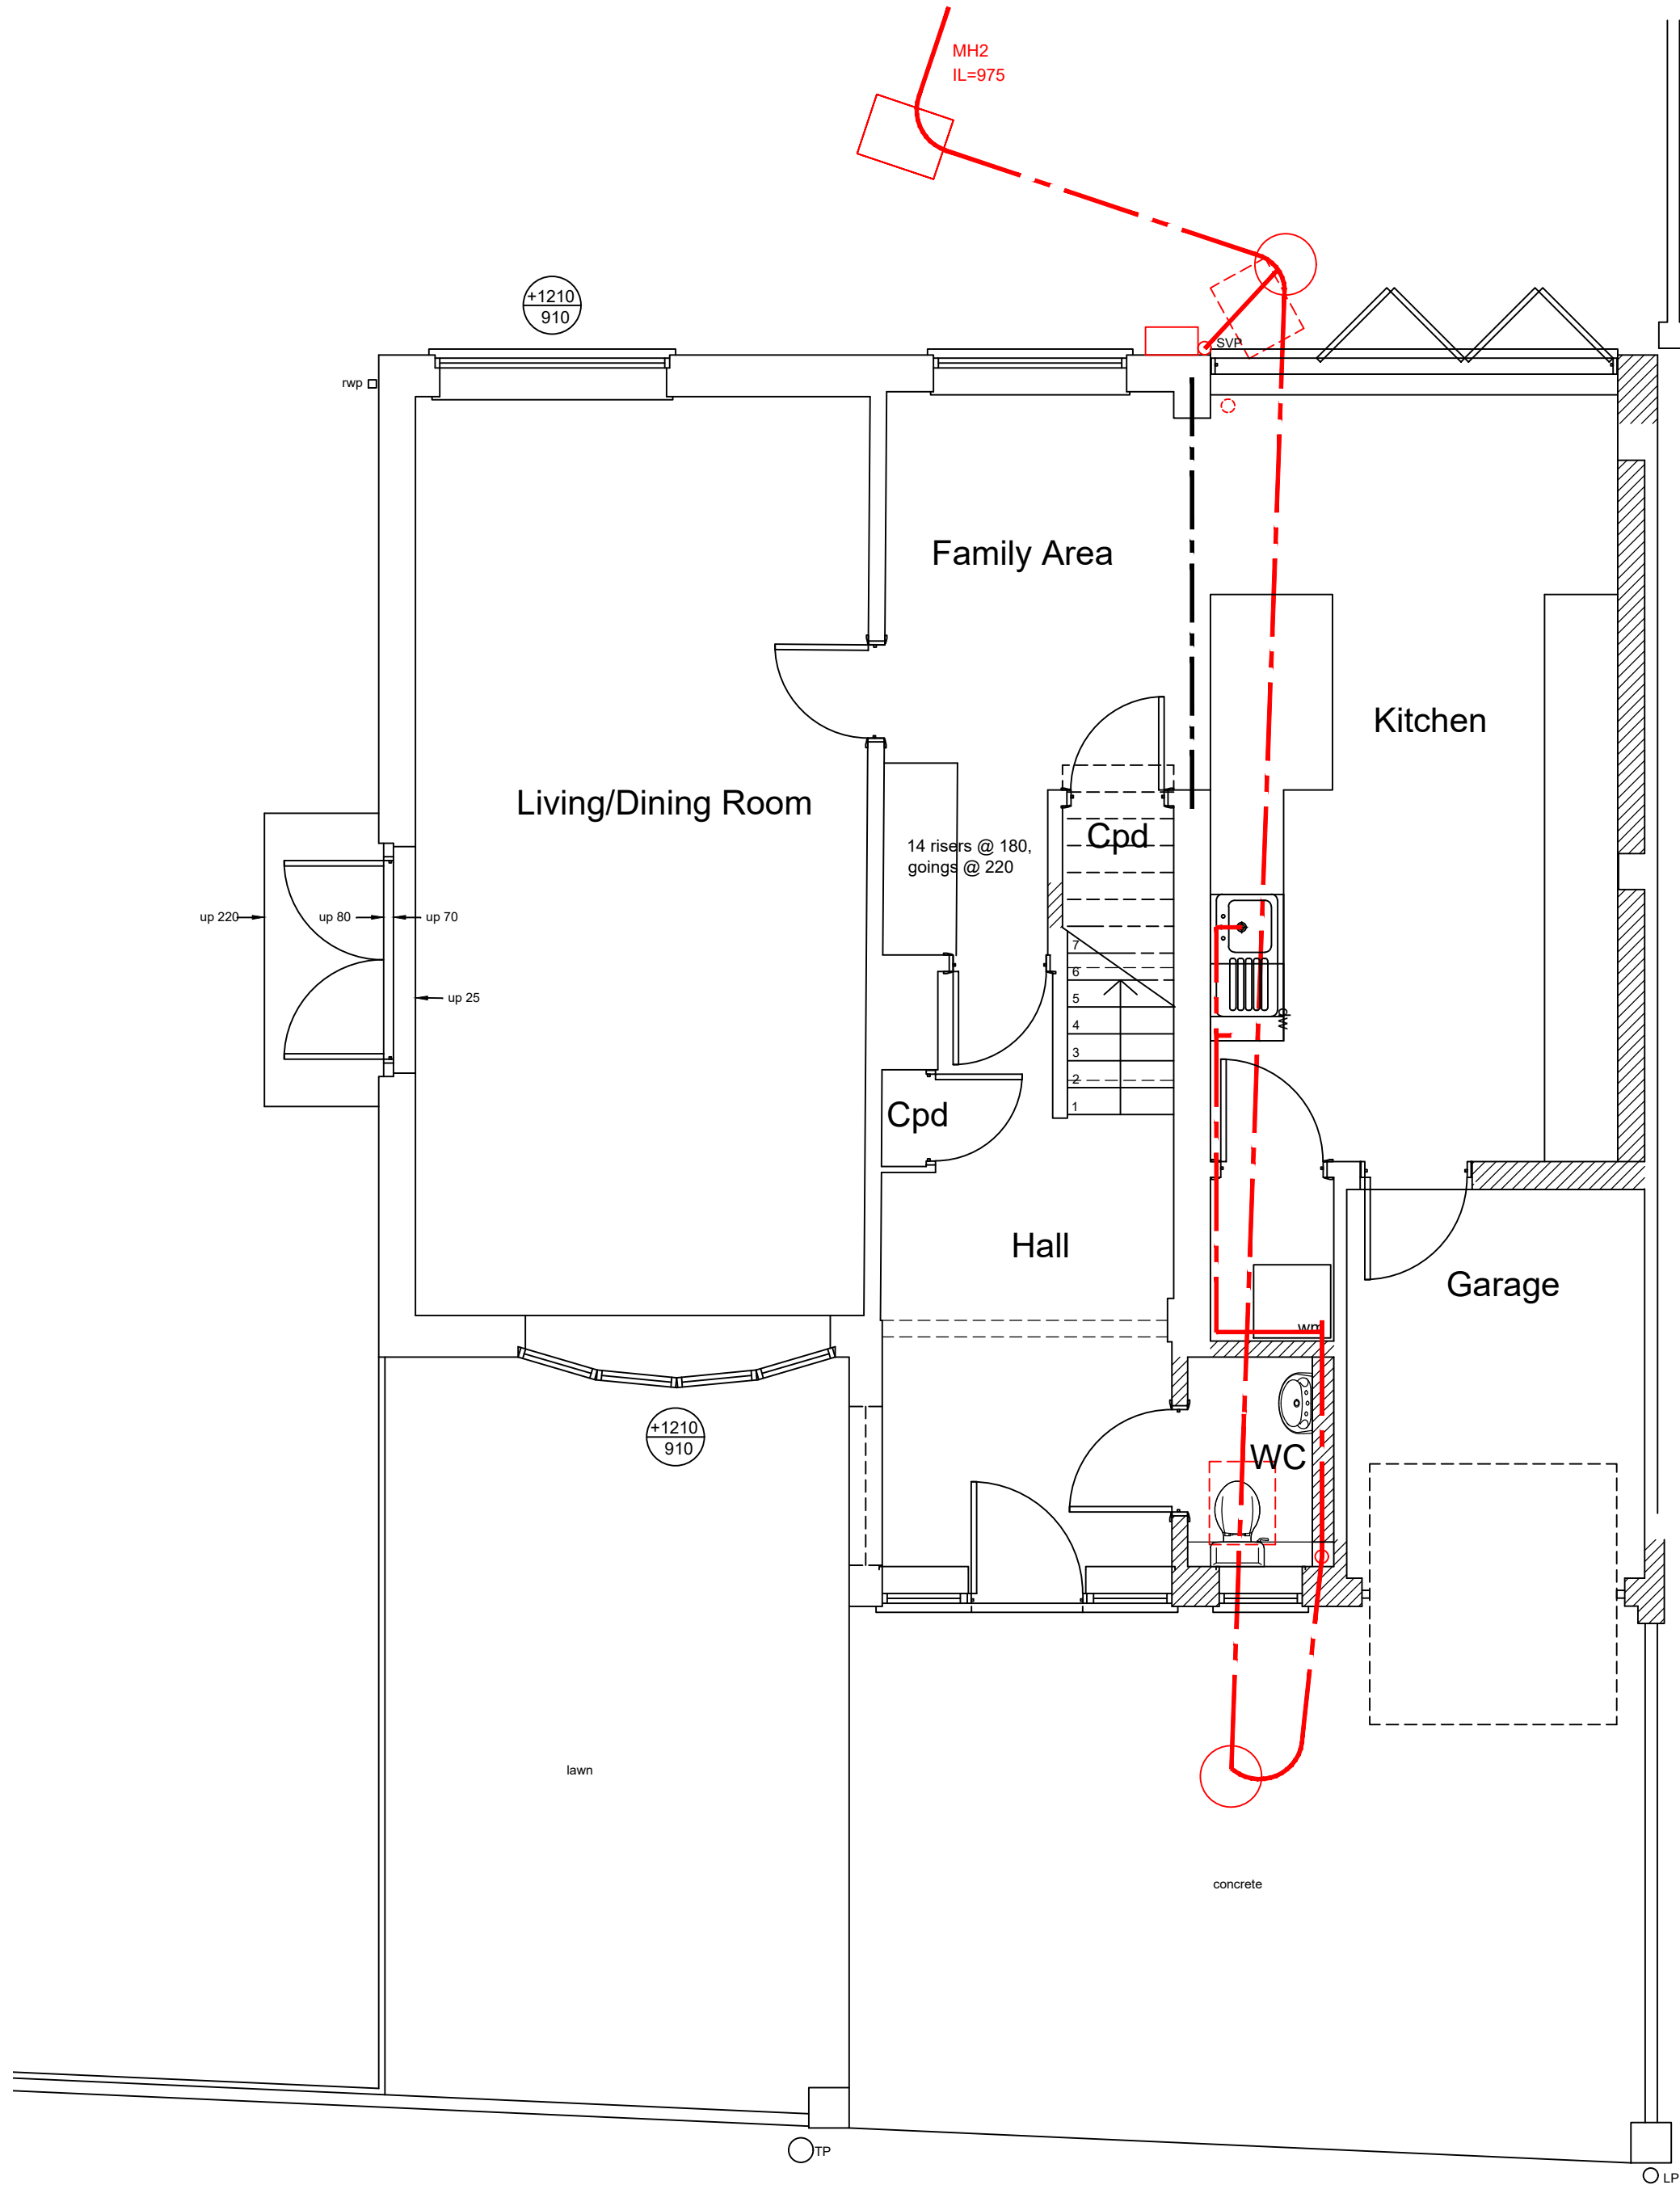

Ground Floor

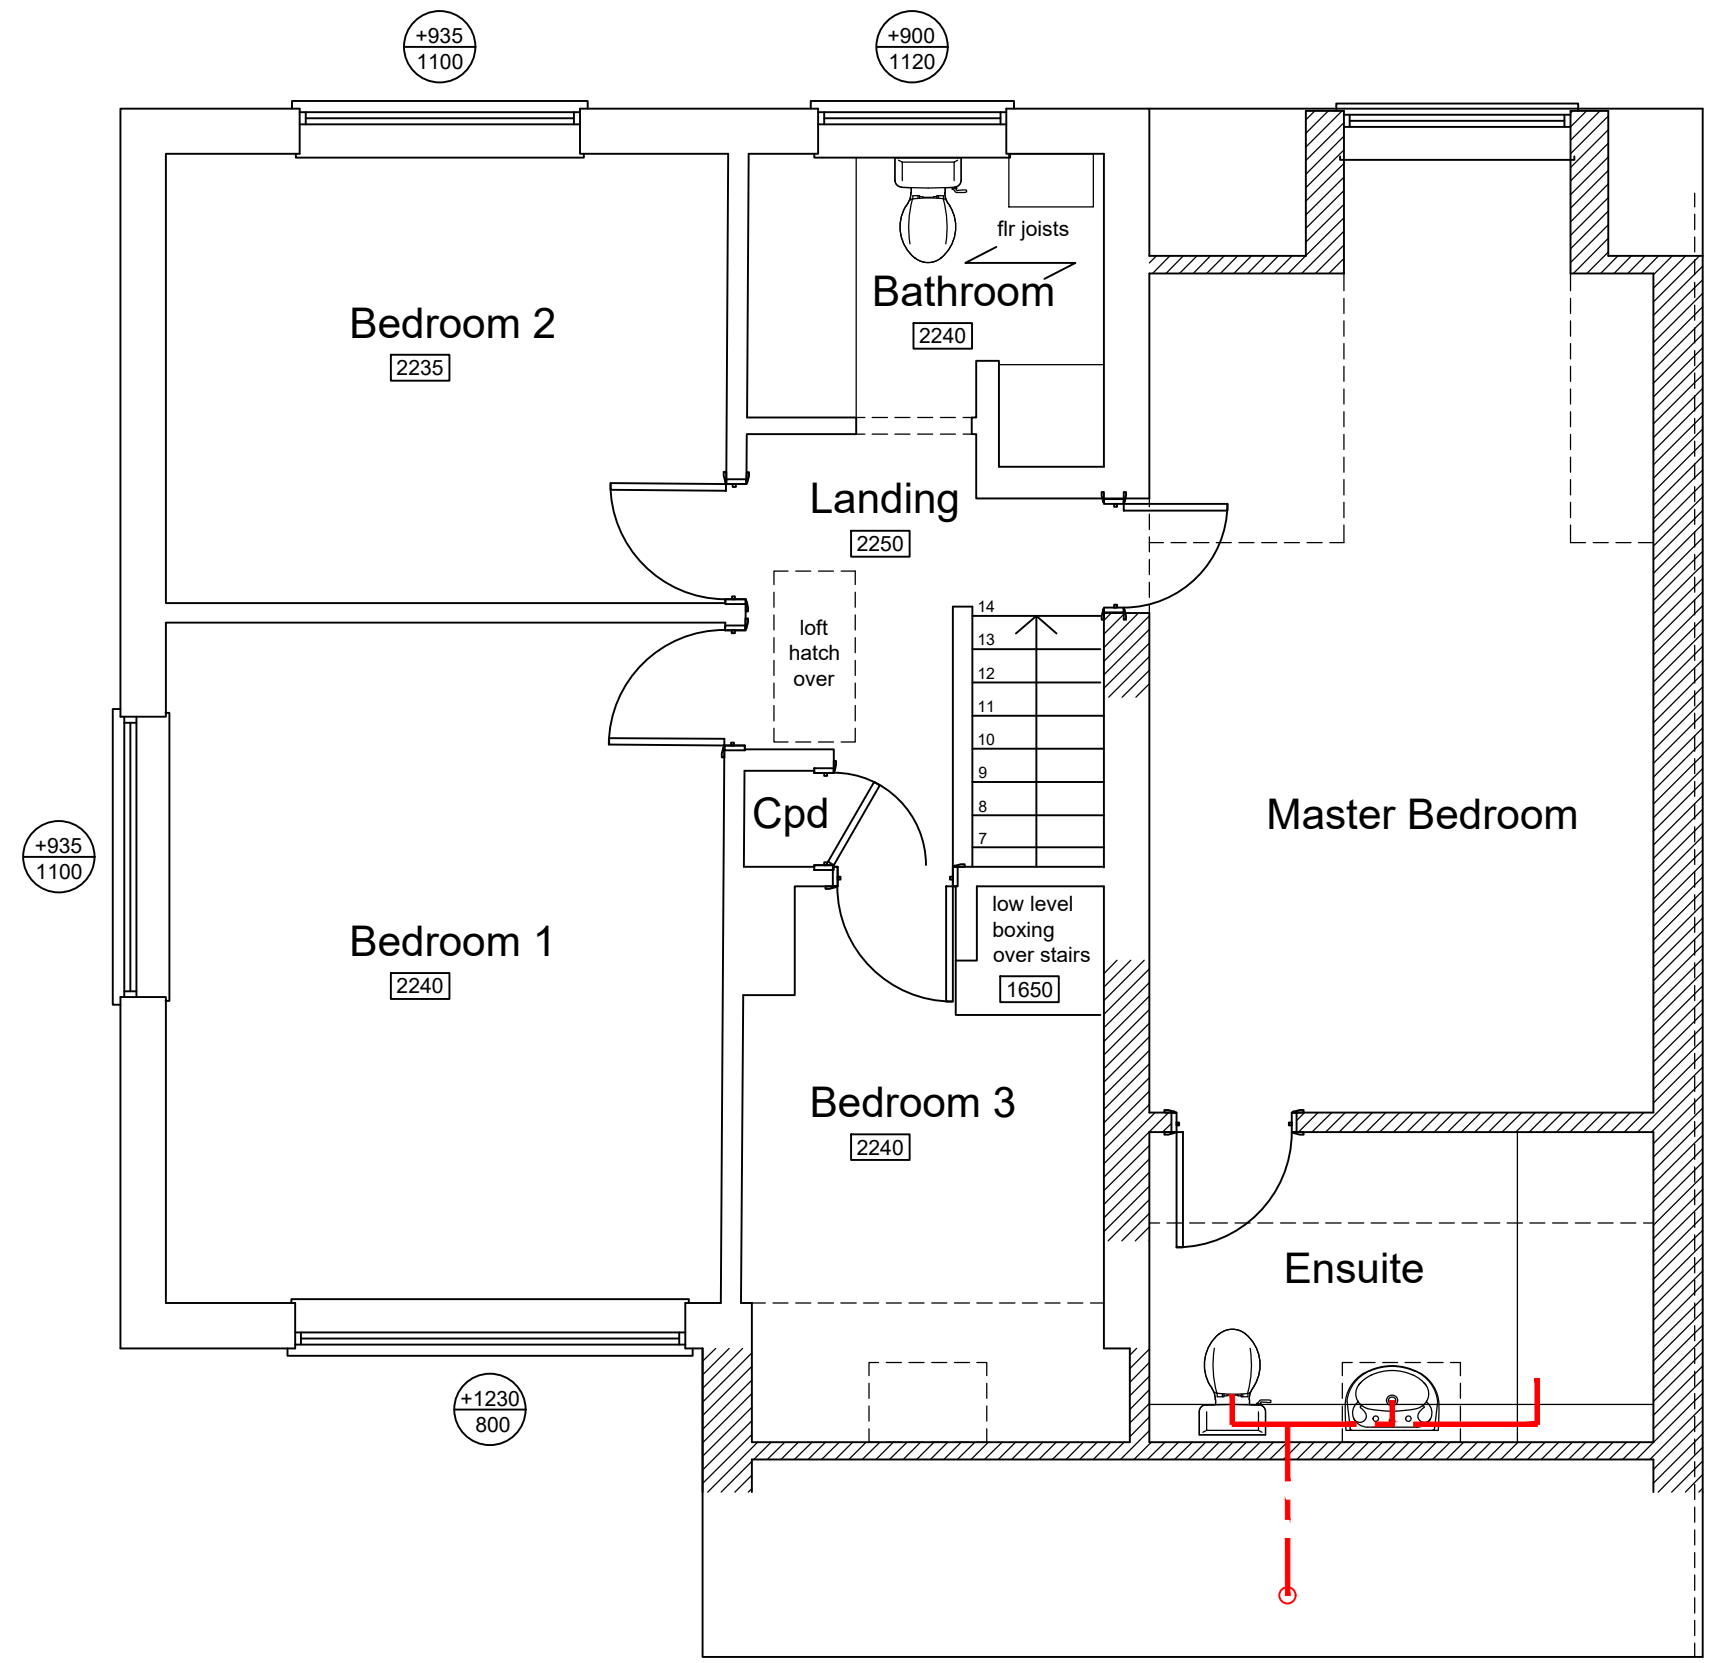

First Floor

Rev	Date	Revision Details	Dr	Ch
A	06.10.21	Rooflights amended; Ensuite drainage shown	EP	GP

Emma Pinder Architects Ltd 2 Oak Tree Lane, Chichester West Sussex, PO20 3GU T 07809 621606 E epinder@epinderarchitects.co.uk	Client's Name Mr Maynard & Ms Bell	Job Title 34 Highview Road, Eastergate	Drawing Title Proposed Floor Plans	Scale 1:50@A1	Drawn EP	Checked GP	Date 27.09.21	Status APPROVAL	Job No 0049	Drawing No 03	Rev A
---	---------------------------------------	--	---------------------------------------	------------------	-------------	---------------	------------------	--------------------	----------------	------------------	----------