




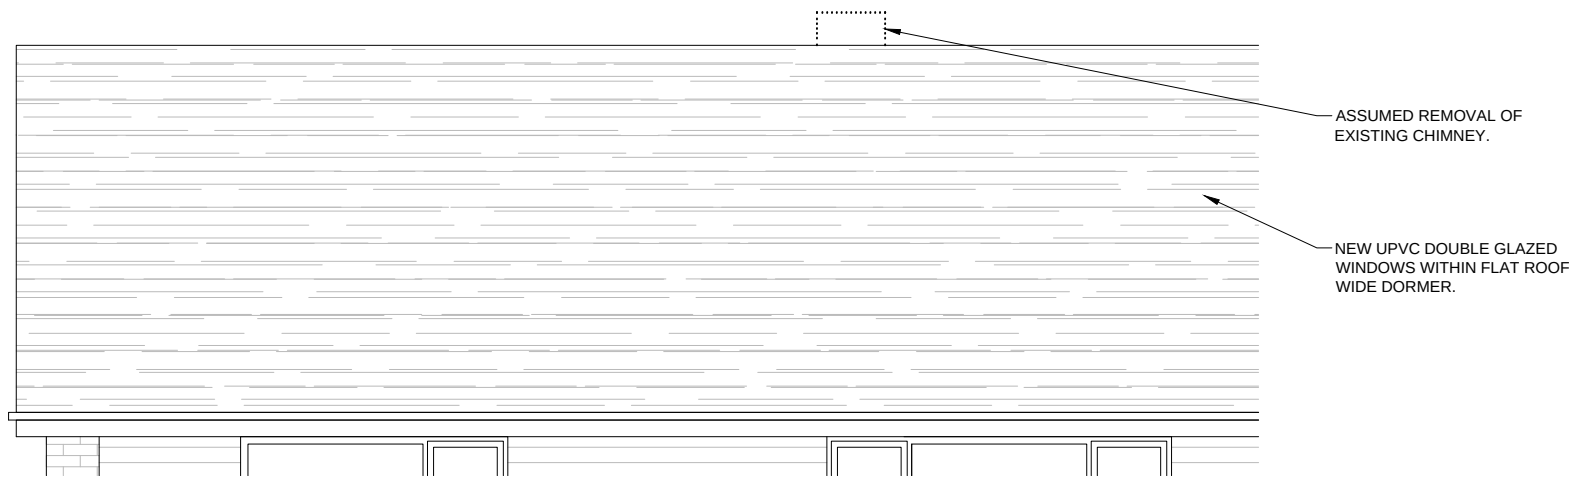


FRONT ELEVATION - 1:50

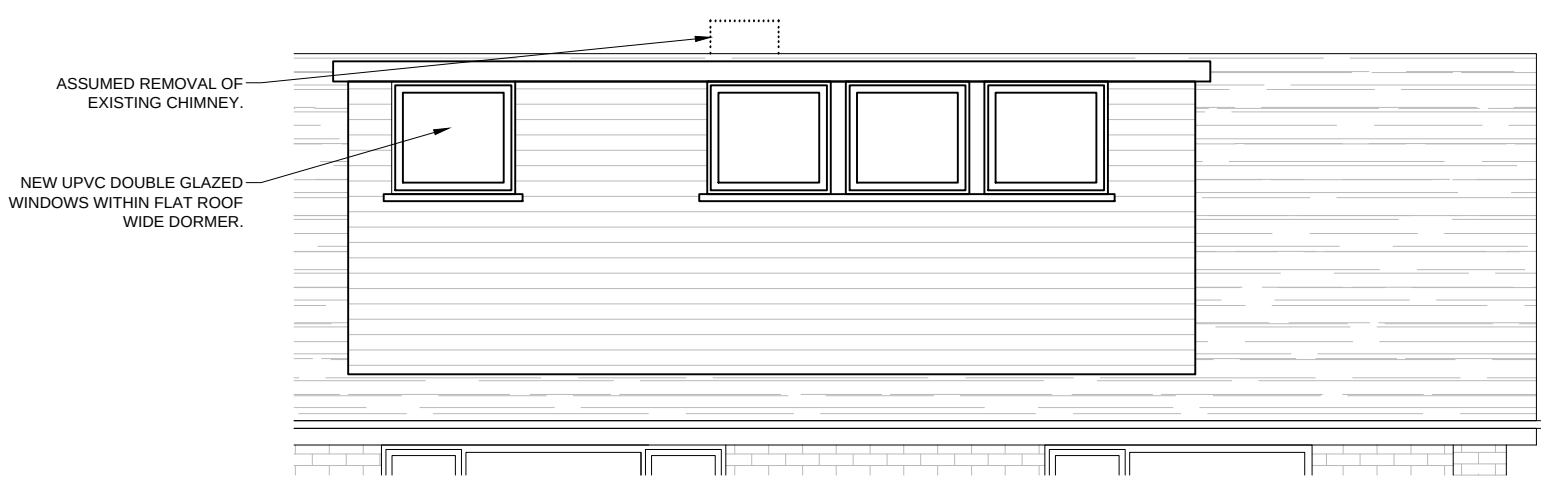

REAR ELEVATION - 1:50


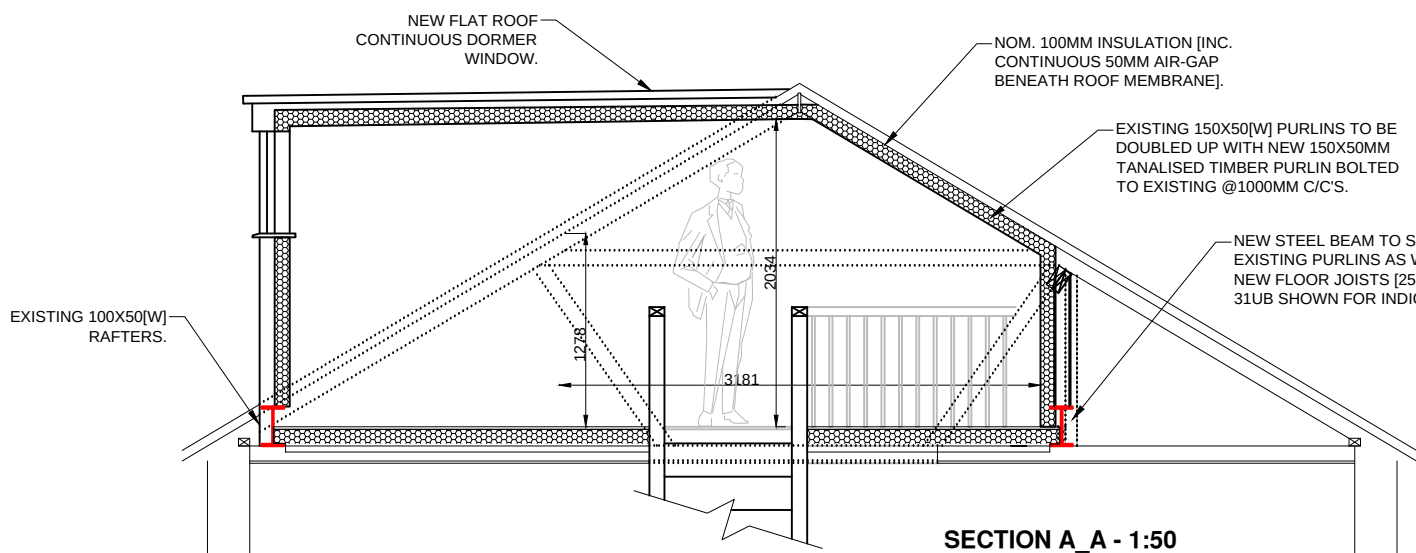


SECTION A_A - 1:50

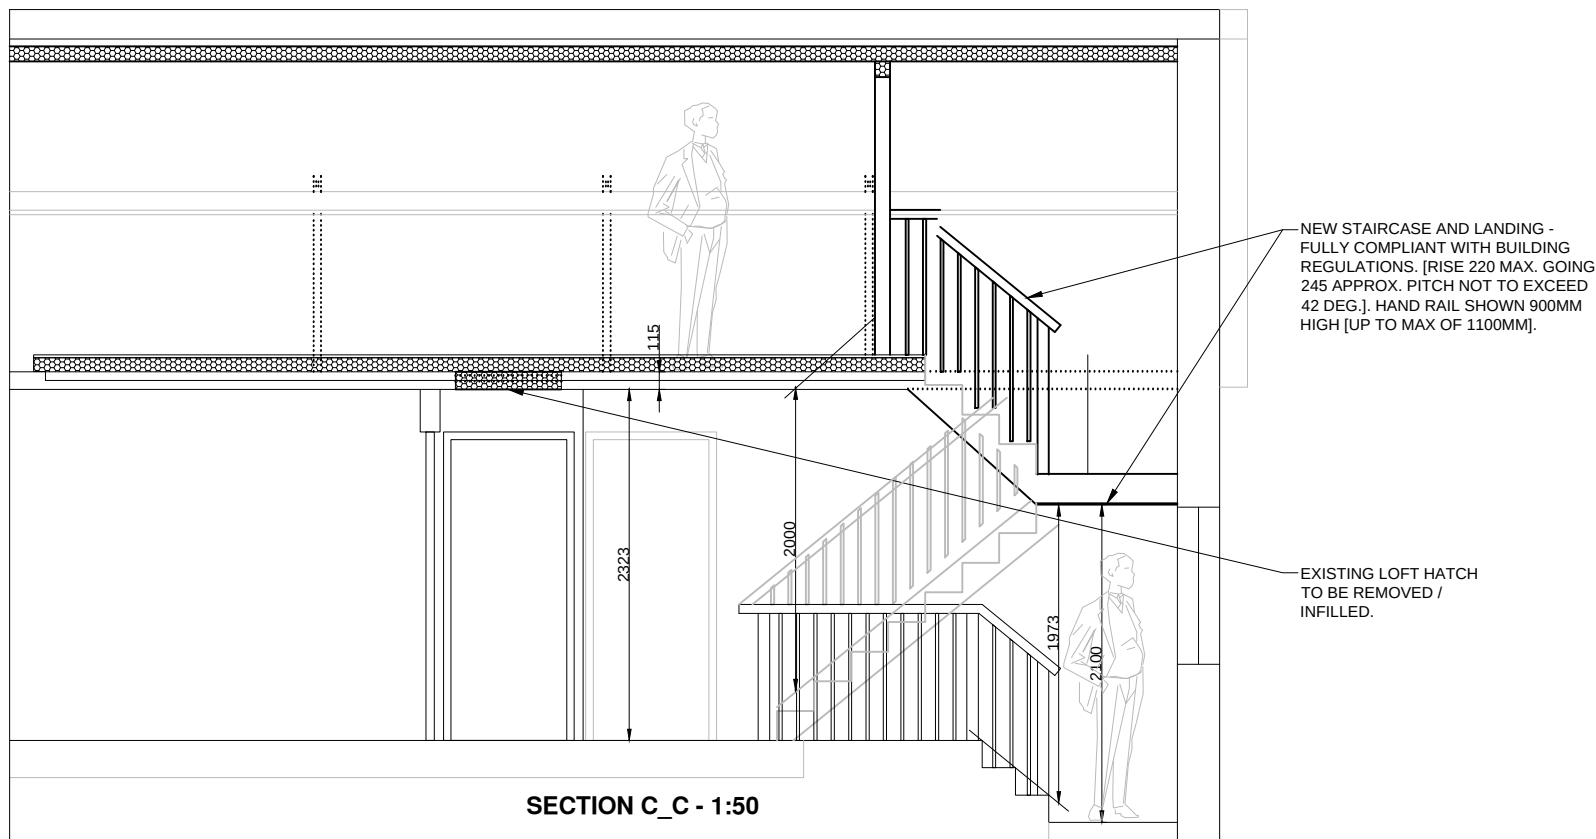

SECTION C_C - 1:50

Notes
All details are indicative only. All dimensions to be checked on site by contractor prior to commencement of works. Any discrepancies in drawings to be reported to Philips Surveyors LLP.

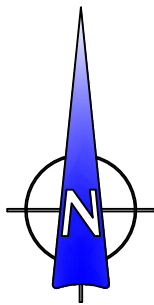 

A	CLIENT AMENDMENTS	06.09.19	MAB
Rev.	Amendments	Date	Drw.



PHILIPS SURVEYORS LLP, THE OLD COACH HOUSE, 78 LOWER STREET, PULBOROUGH, WEST SUSSEX, RH20 2AA
TEL 01798 873222 FAX 01798 873444
EMAIL INFO@PHILIPS-SURVEYORS.CO.UK
WWW.PHILIPSCHARTEREDSURVEYORS.CO.UK




CLIENT:
MR C GEORGE
SUMMERFIELD, LAKE LANE,
BARNHAM, WEST SUSSEX.
PO22 0AE

PROJECT:
SUMMERFIELD, LAKE LANE,
BARNHAM, WEST SUSSEX.
PO22 0AE
LOFT CONVERSION


DRAWING TITLE:
FEASIBILITY
FLOOR PLANS & SECTIONS

DRAWN: MAB	JOB NO: SUMF17	SCALE: @A2
CHECKED: MAB	DRAWING NO: FE1	REV: A
DATE: APR 2017		

© Philips Surveyors LLP.

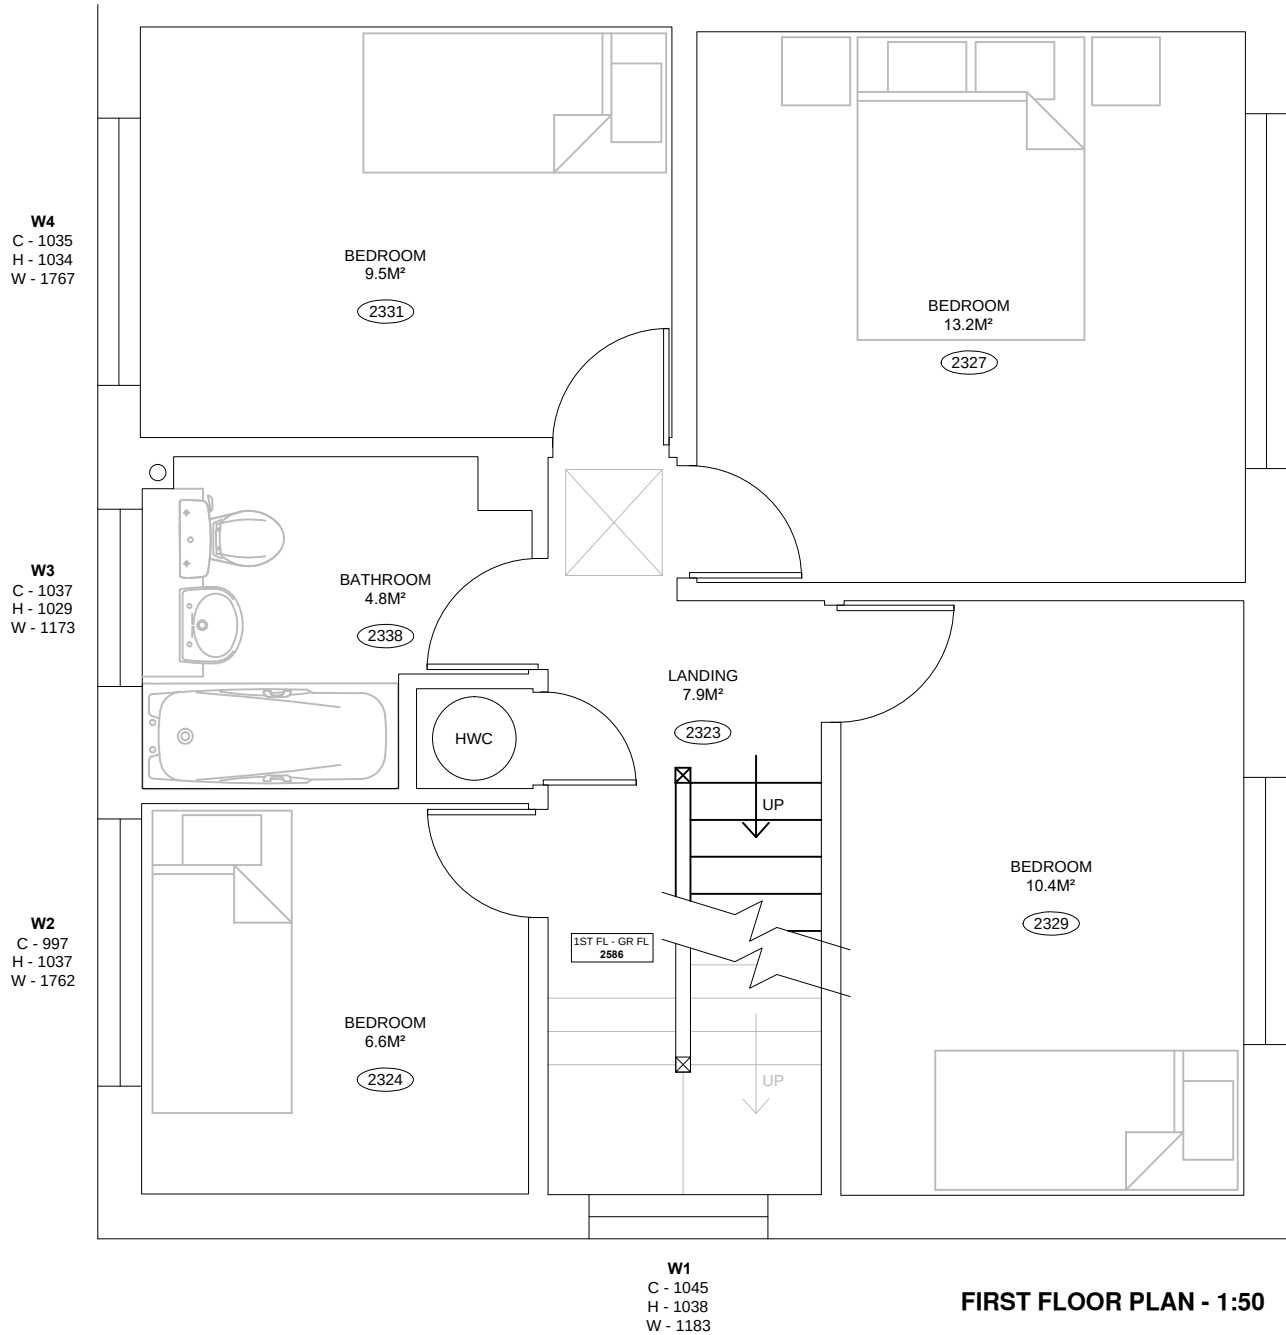

FIRST FLOOR PLAN - 1:50

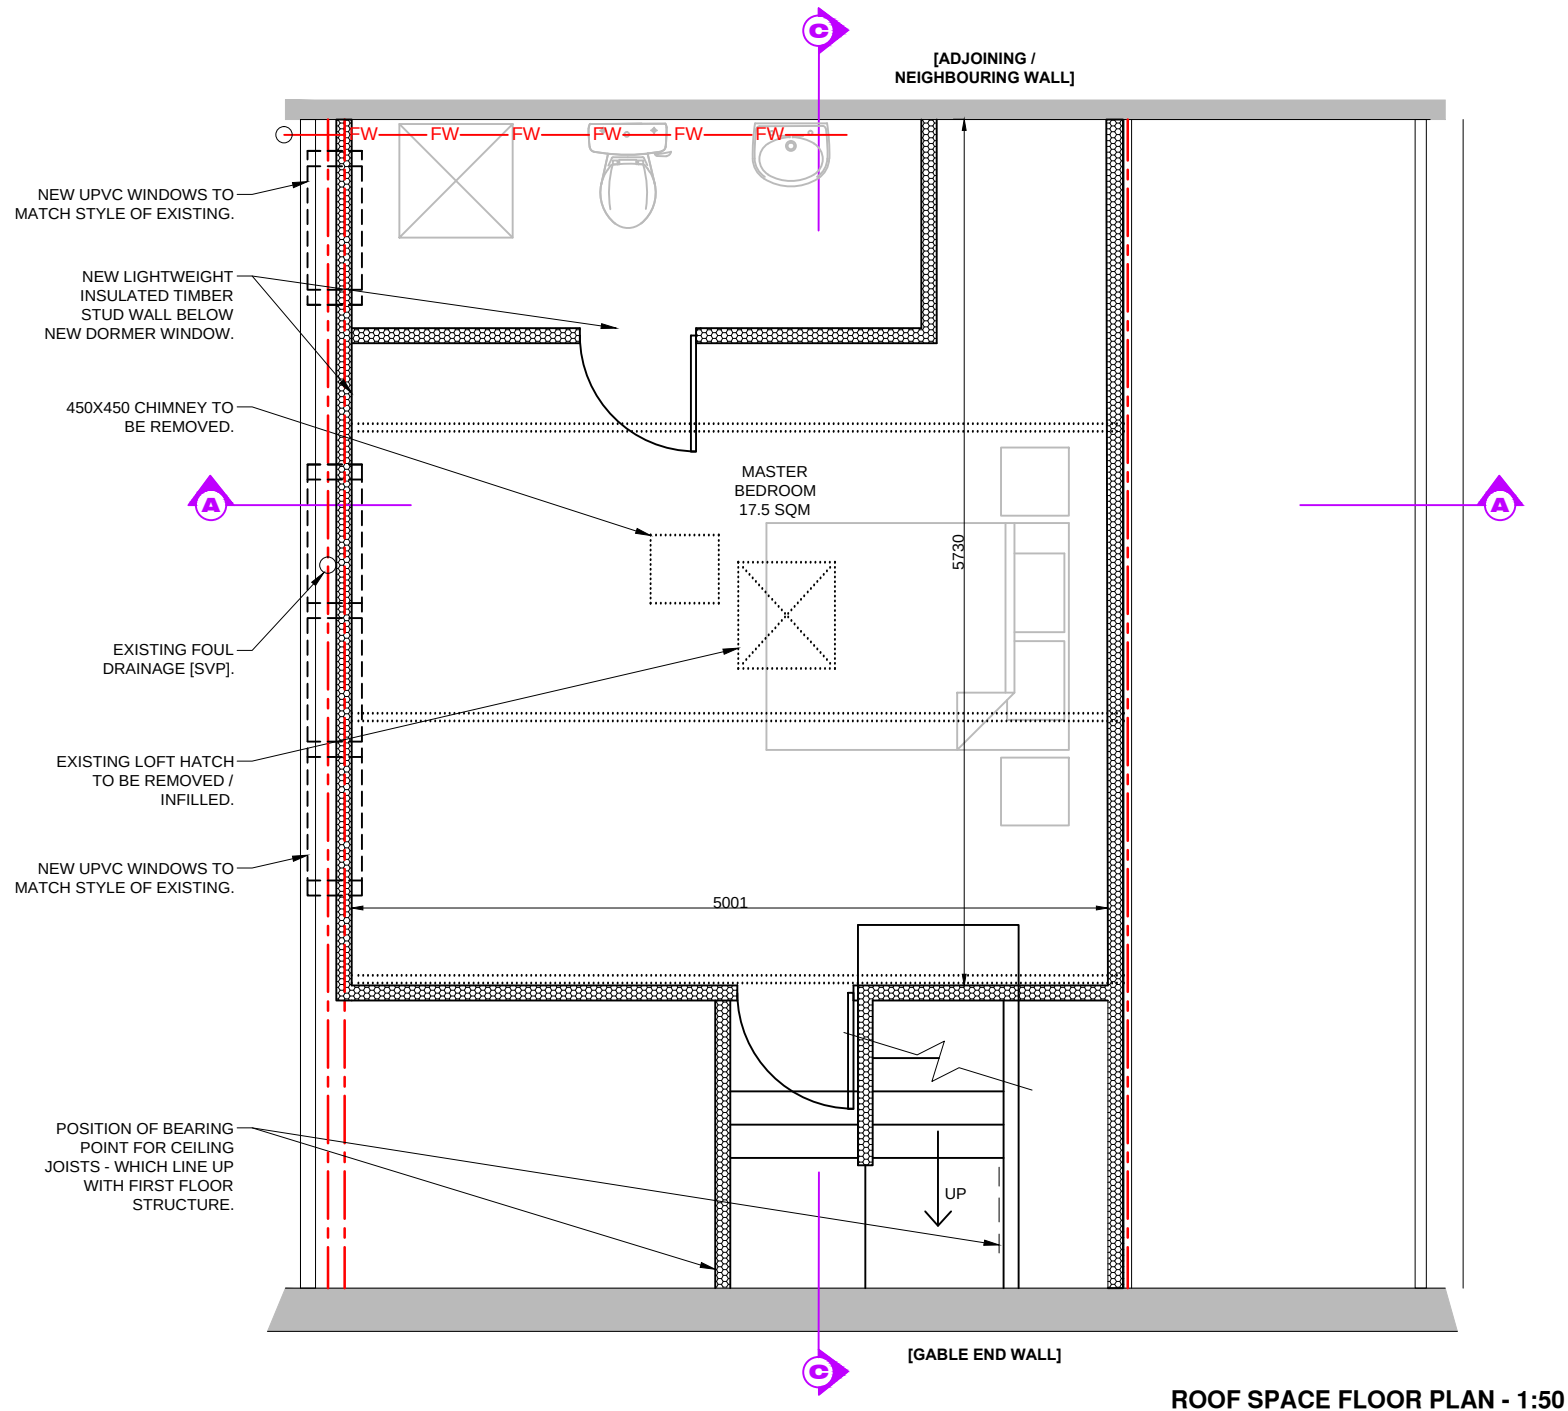

ROOF SPACE FLOOR PLAN - 1:50