


Materials Key


- a. Red Multi-Stock Brick to match existing context
- b. Timber Weatherboard
- c. Brick Arched Header Detail
- d. Window Reveal Trim to match Weatherboard
- e. Plain Clay Roof Tile
- f. Exposed Rafter Feet
- g. Plain White Bargeboard
- h. Timber Posts and Brick Plinth
- i. Black Rainwater Goods
- j. Half Round Clay Ridge and Hip Tile

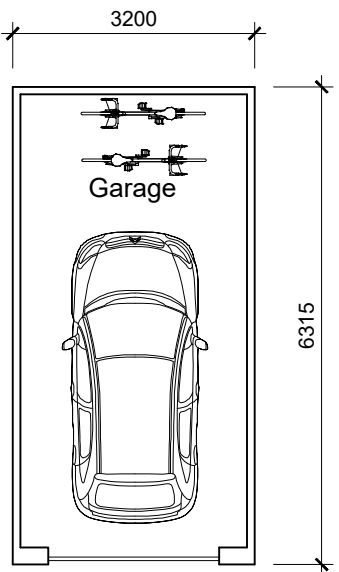

Plan
Single Detached Garage
Plots B18, B20, B21, B22, B25, B28, B29, B30




Front Elevation
Side Elevation
Rear Elevation
Side Elevation
Plots B18, B20, B21, B22, B25, B28, B29, B30

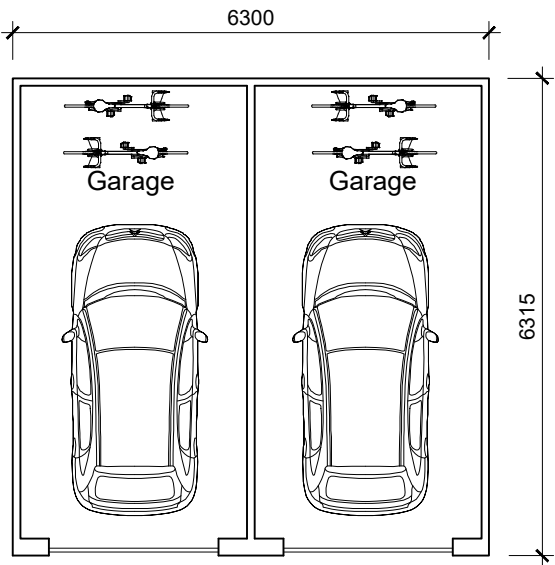


Plan
Double Shared Detached Garage
Plots B23, B24




Front Elevation
Side Elevation
Rear Elevation
Side Elevation
Plots B23, B24

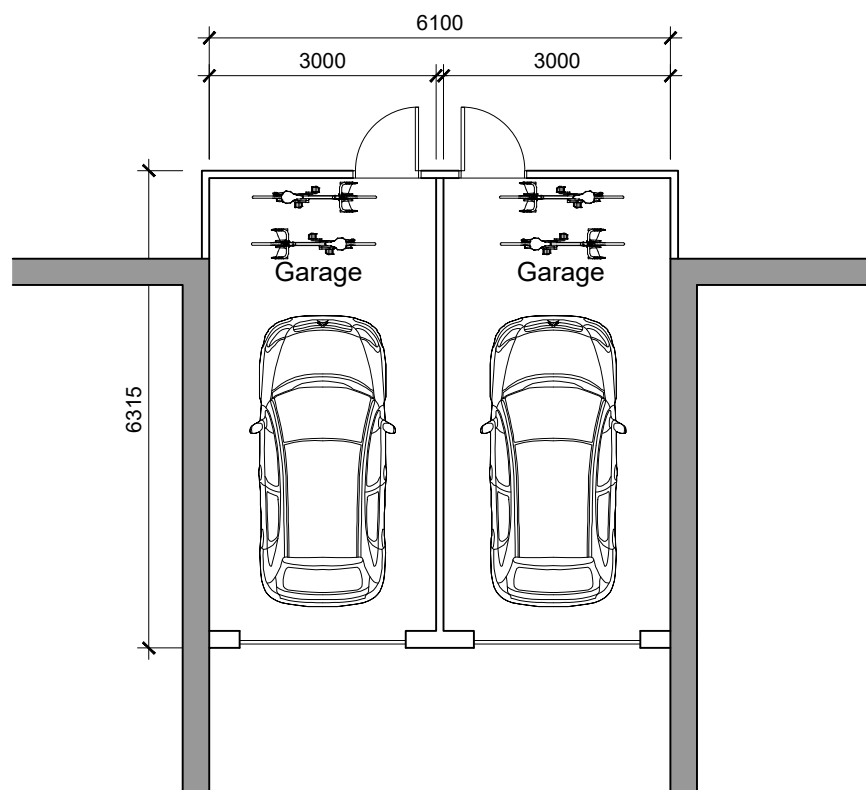

Plan
Double Shared Attached Garage
Plots B1-B2 & B3-B4

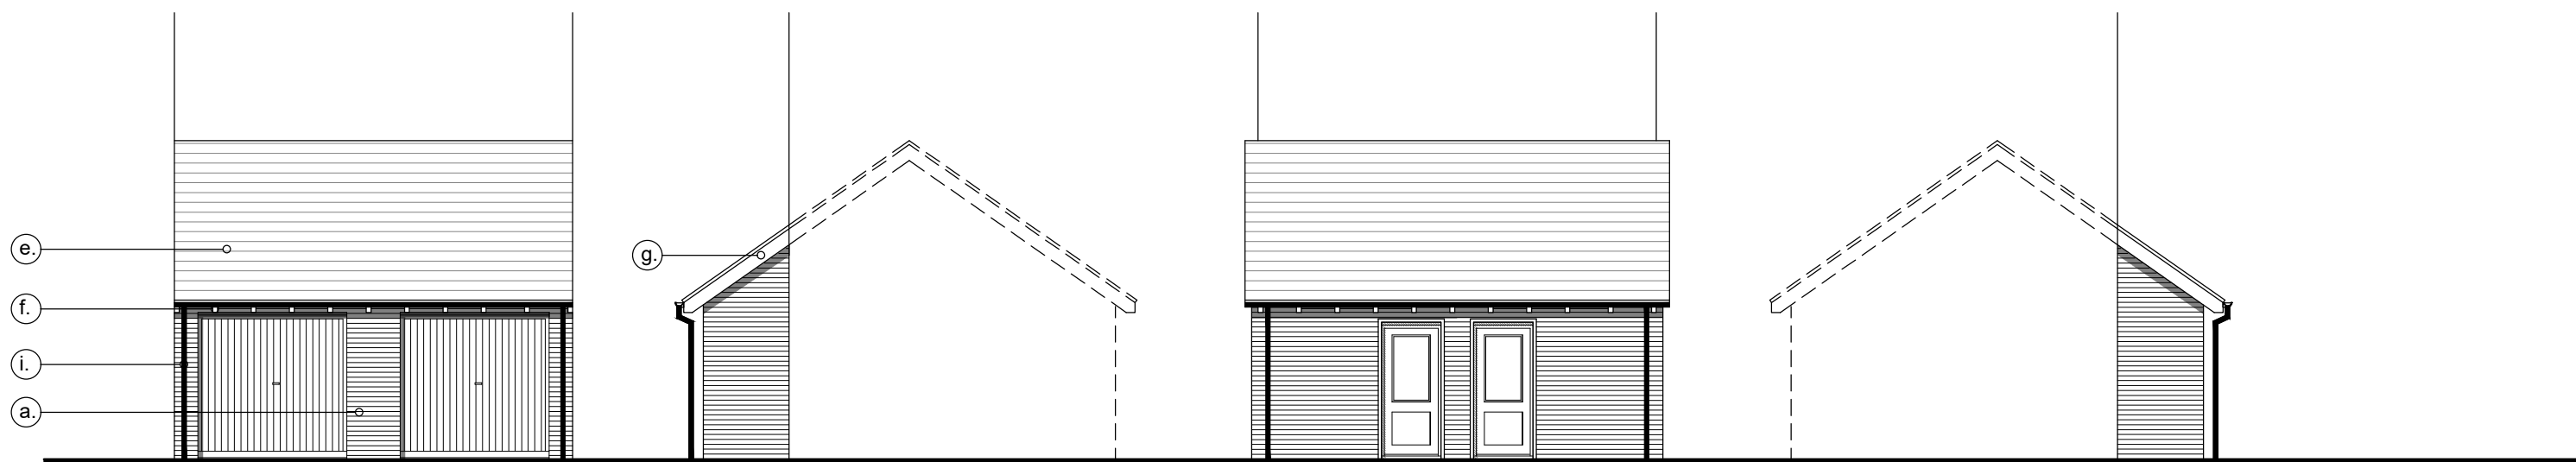

Front Elevation
Side Elevation
Rear Elevation
Side Elevation
Plots B1-B2 & B3-B4

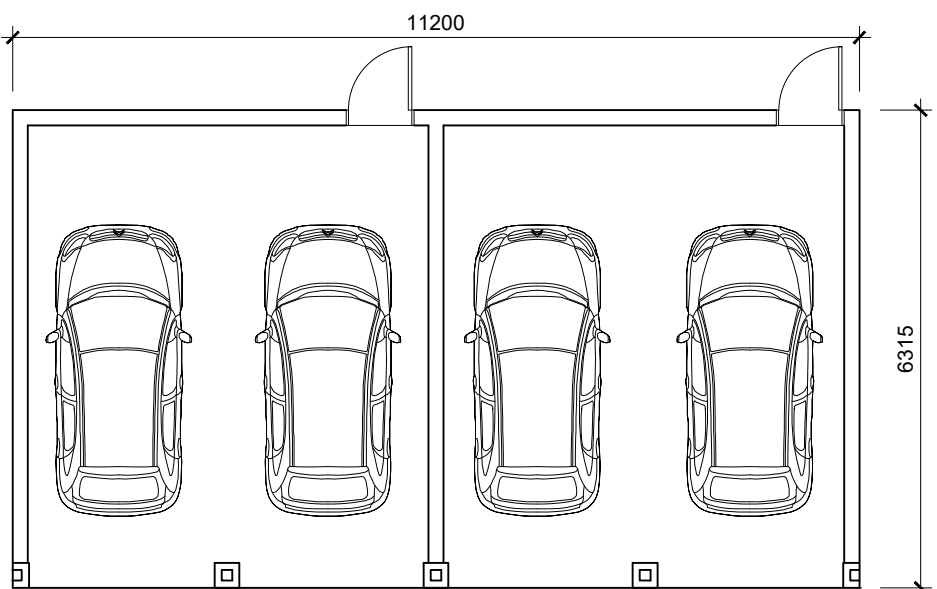

Plan
Four Bay Timber Carport
Plots B26 - B27



Front Elevation
Side Elevation
Rear Elevation
Side Elevation
Plots B26 - B27

Rev	Date	Revision Details	Dr	Ch
-----	------	------------------	----	----



London: 76 Great Suffolk Street
London, SE1 0BL
T 0207 928 2773 E london@ecearchitecture.com

Sussex: Brooklyn Chambers, 11 Goring Road
Worthing, West Sussex, BN12 4AP
T 01903 248777 E sussex@ecearchitecture.com

Bristol: Westworks, Colston Tower
Colston Street, Bristol, BS1 4XE
T 0117 214 1101 E bristol@ecewestworks.com

ECE Architecture
www.ecearchitecture.com

Client's Name
Domusea

Job Title
**Boweries, Barnham Road,
Eastergate, PO20 3RT**

Drawing Title
**Garages and Carports
Plans and Elevations**

Scale
1:100 @ A1 / 1:200 @ A3



Drawn	Checked	Date
PB	SLG	08.09.20

Job No	Drawing No	Rev
6710A	PL-122	-

Status
FINAL