

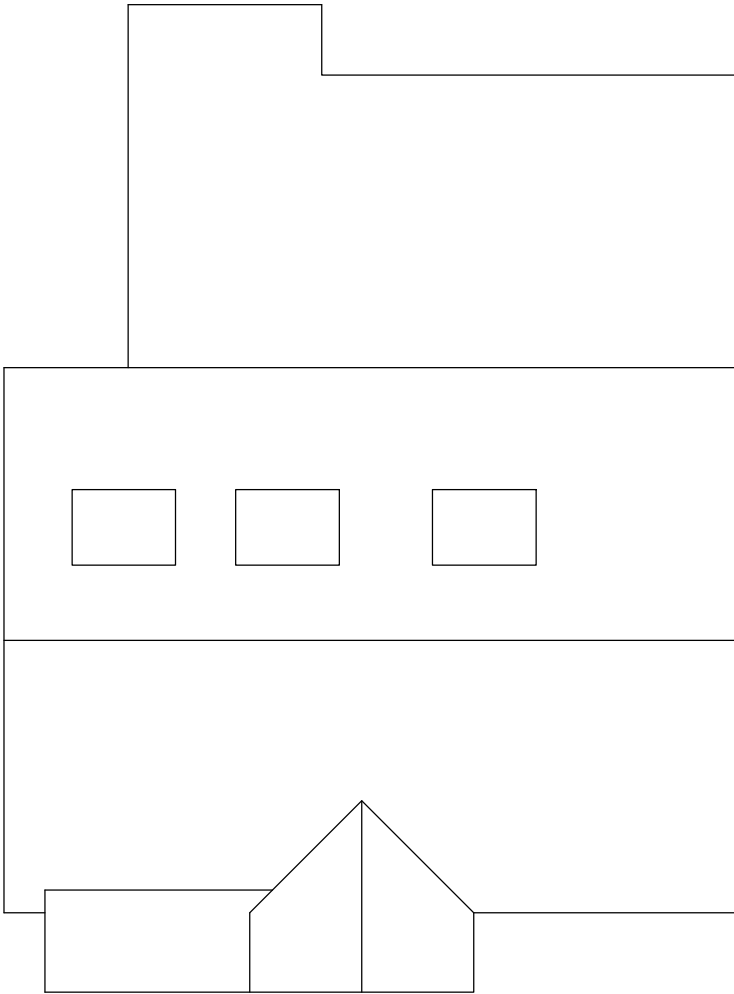


 

EXISTING ROOF PLAN

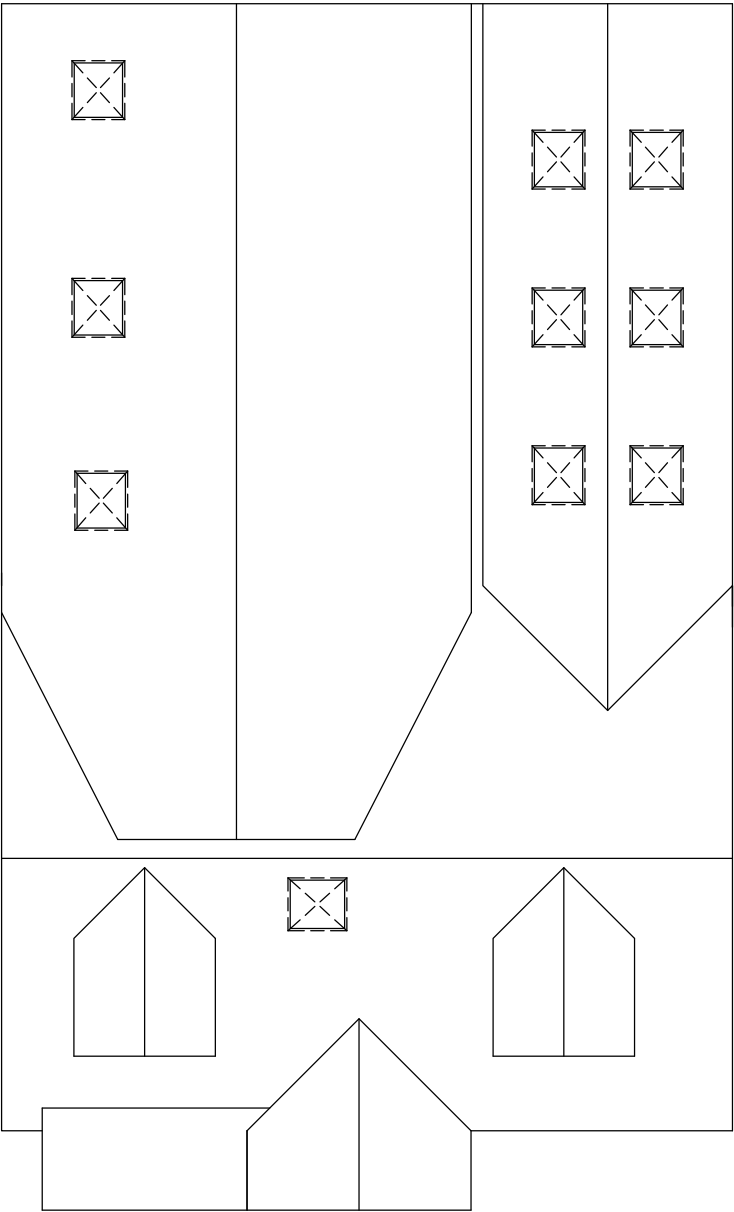

PROPOSED ROOF PLAN

FOR MR & MRS WILLIAMS		
SITE 49 DOWN VIEW ROAD, BARNHAM, WEST SUSSEX. PO22 0EF		
TITLE PROPOSED EXTENSION & ALTERATIONS EXISTING & PROPOSED ROOF PLANS		
SCALE 1:100	DRAWN AH 12/19	DRAWING NO. 03 REV