



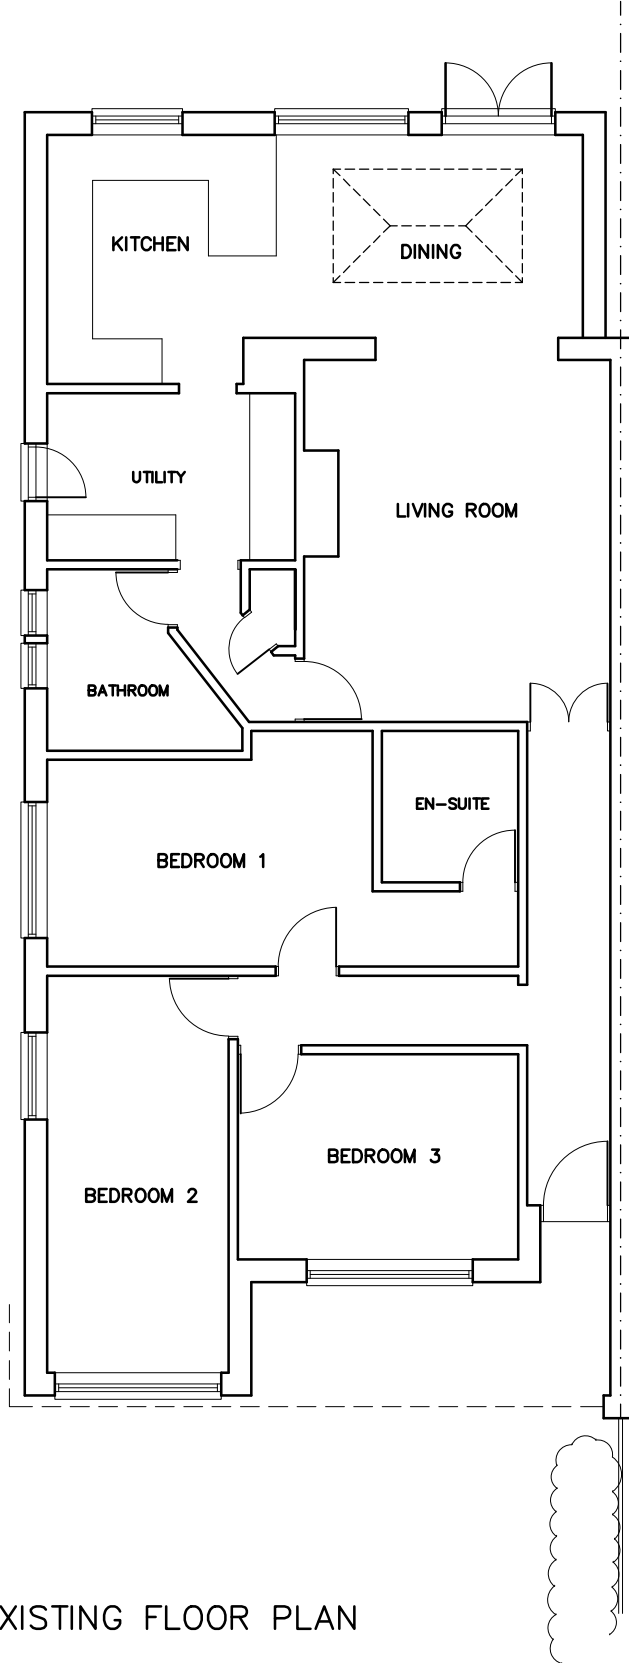

EXISTING FLOOR PLAN

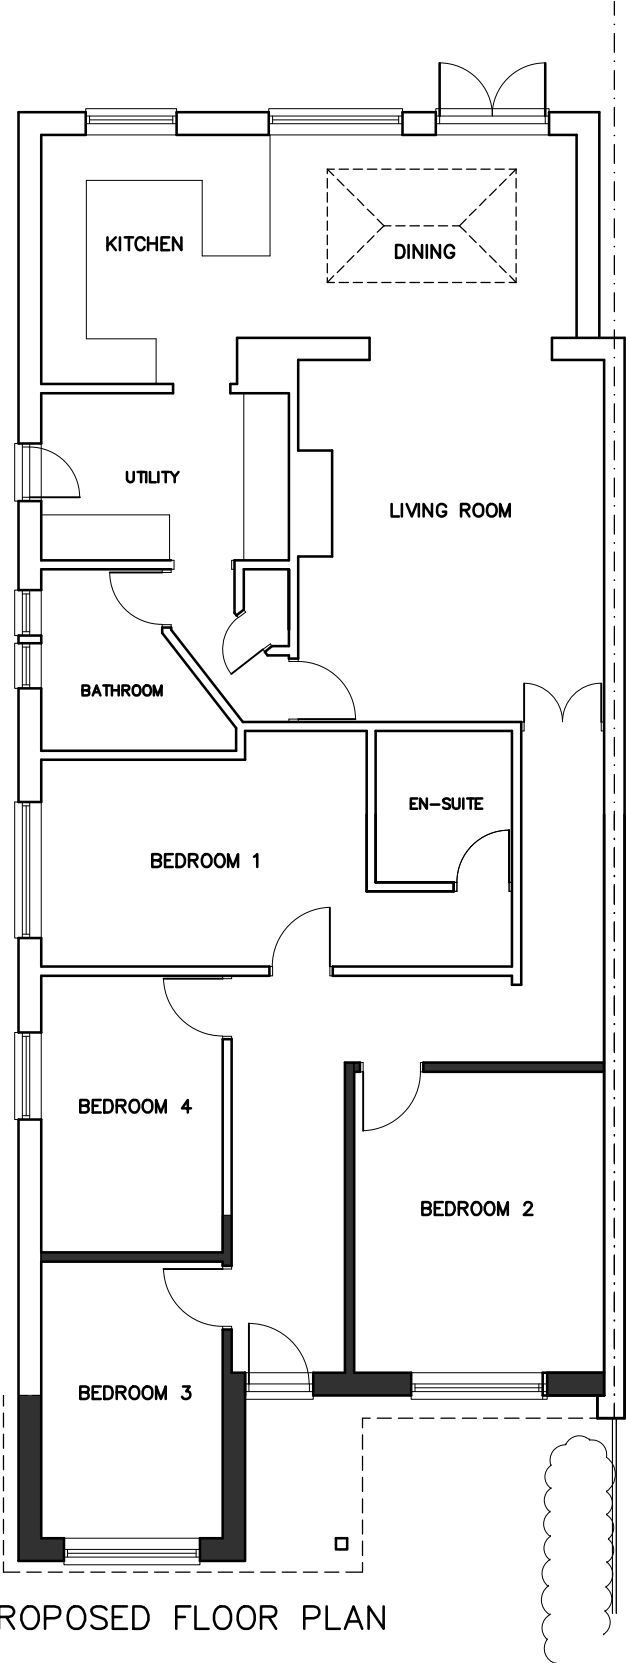

PROPOSED FLOOR PLAN

REV.A – DIMS MODIFIED 12/01/21		
FOR MR & MRS KEWELL		
SITE 17 DOWNVIEW ROAD, BARNHAM, WEST SUSSEX. PO22 0EG		
TITLE PROPOSED EXTENSION FLOOR PLANS		
SCALE 1:100	DRAWN AH 12/20	DRAWING NO. 02 REV A