


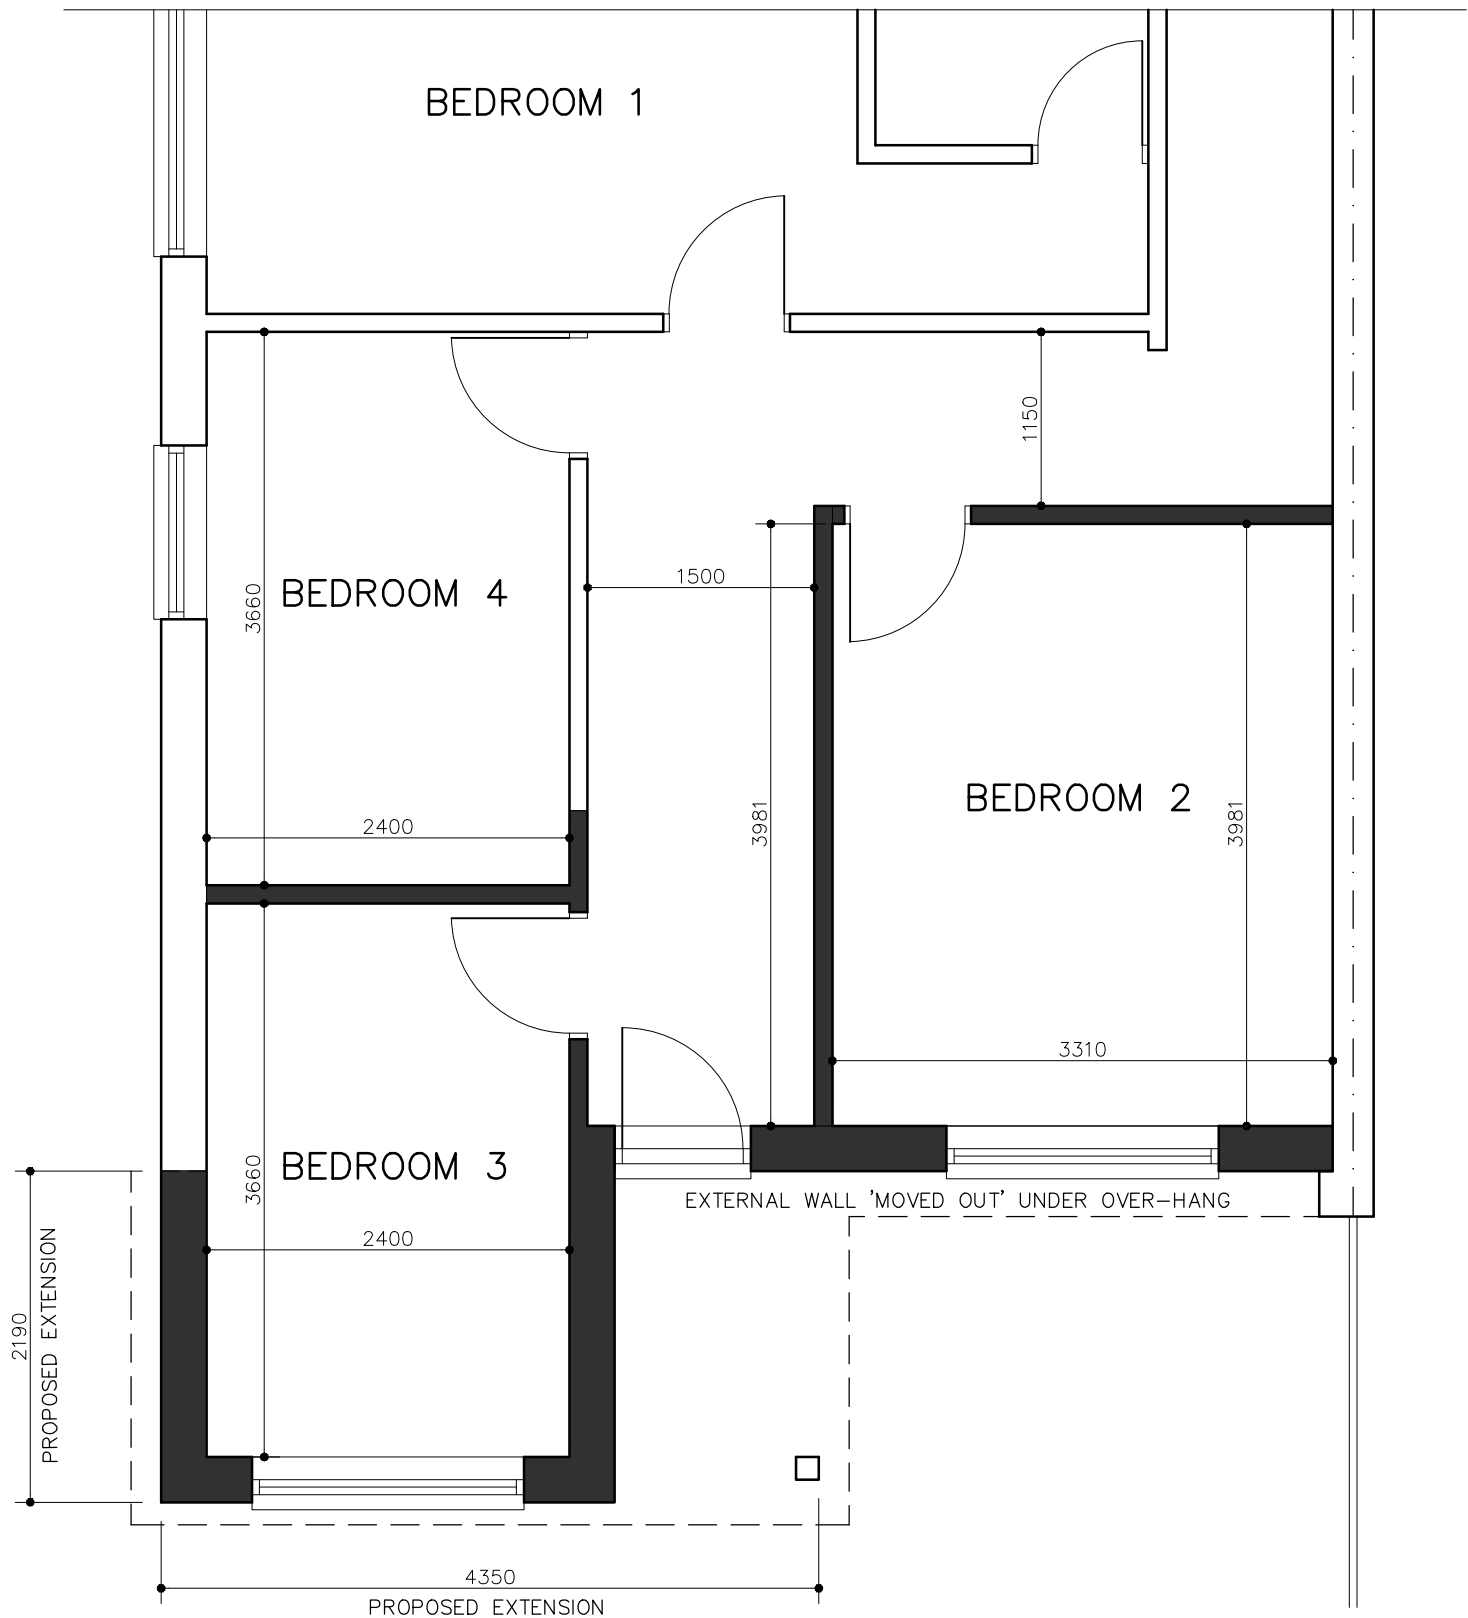

REV.A – DIMS MODIFIED 12/01/21		
FOR MR & MRS KEWELL		
SITE 17 DOWNVIEW ROAD, BARNHAM, WEST SUSSEX		
TITLE PROPOSED EXTENSION PART FLOOR PLAN		
SCALE 1: 50	DRAWN AH 12/20	DRAWING NO. 03 REV A