


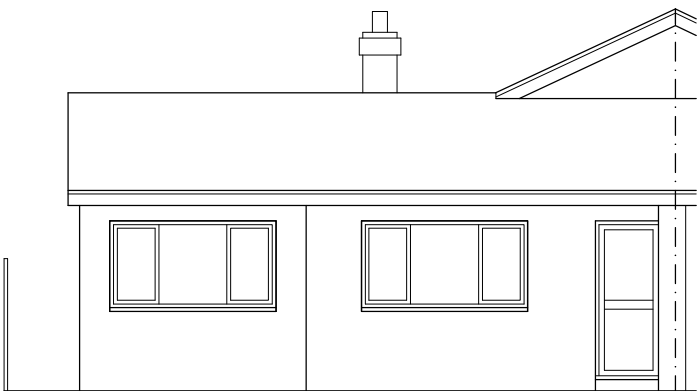


 


FRONT ELEVATION

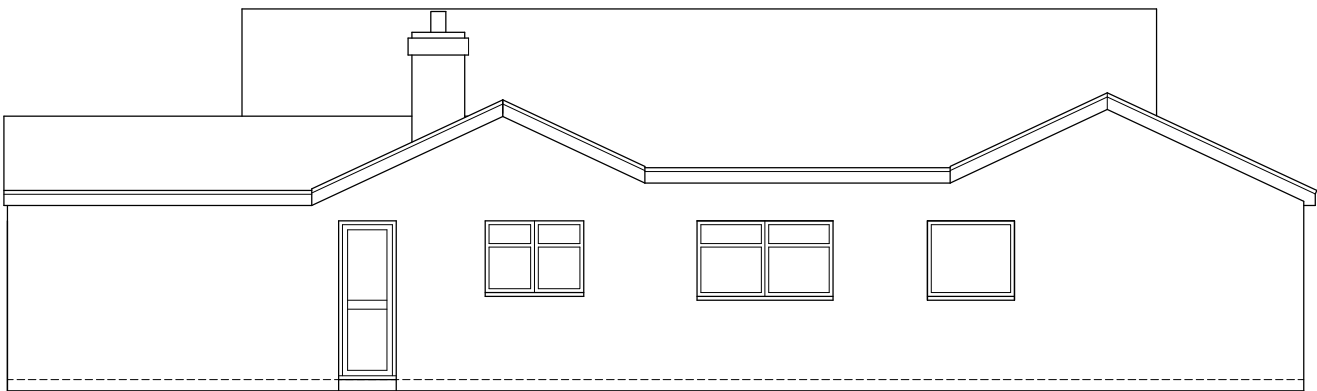

SIDE ELEVATION

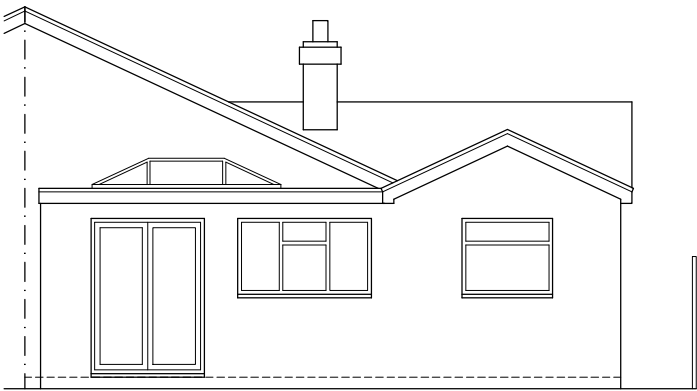

REAR ELEVATION

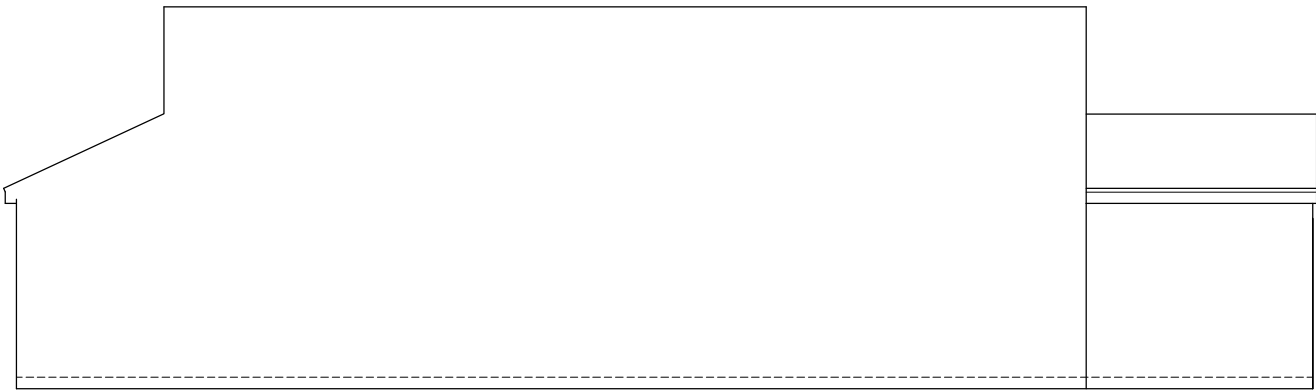

SIDE ELEVATION

FOR MR & MRS KEWELL		
SITE 17 DOWNVIEW ROAD, BARNHAM, WEST SUSSEX. PO22 0EG		
TITLE PROPOSED EXTENSION EXISTING ELEVATIONS		
SCALE 1:100	DRAWN AH 12/20	DRAWING NO. 04 REV