



FRONT ELEVATION

NOTE: MATERIAL FINISHES TO MATCH EXISTING
PROPOSED EXTENSION SHOWN 'DETAILED'

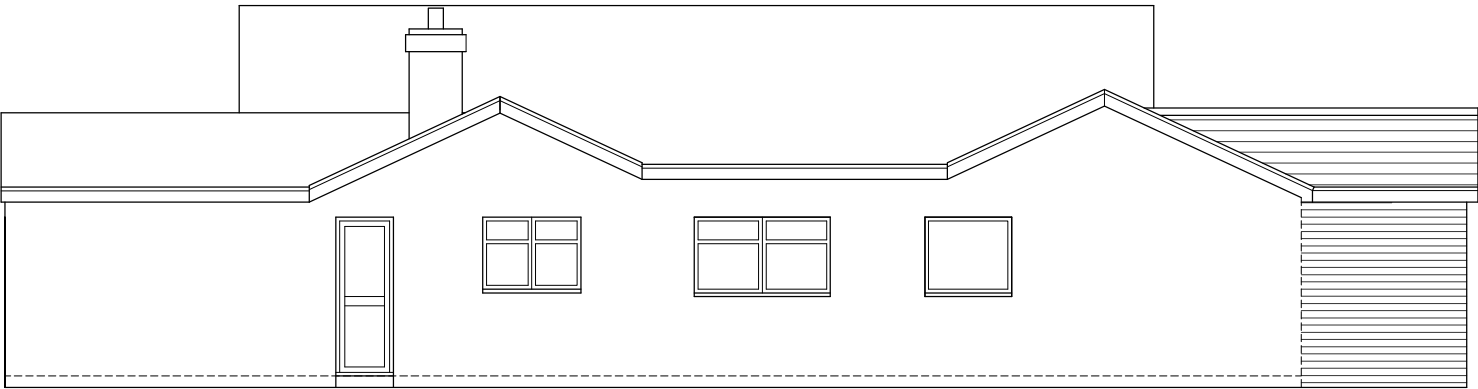

SIDE ELEVATION

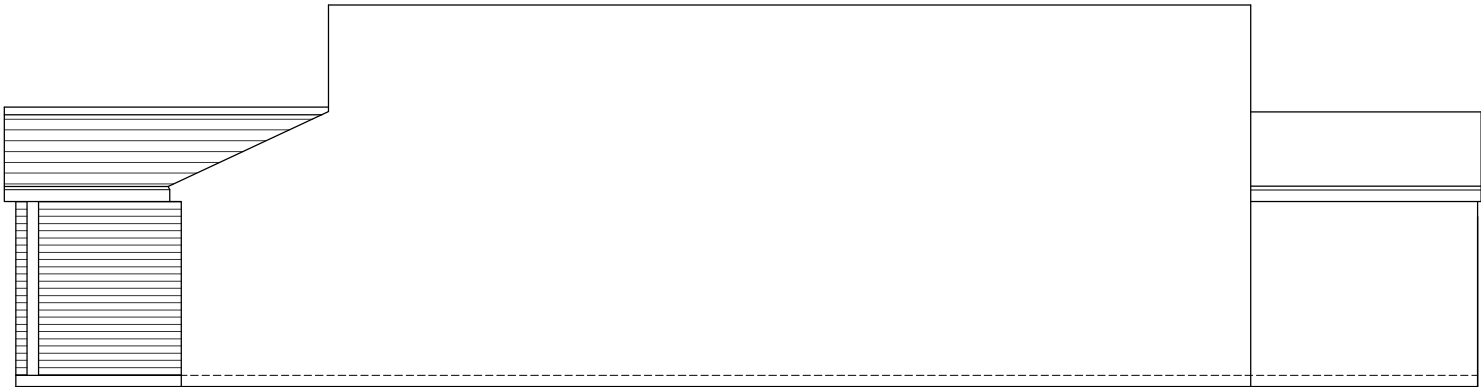

SIDE ELEVATION

REV.A – DIMS MODIFIED 12/01/21

FOR MR & MRS KEWELL		
SITE 17 DOWNVIEW ROAD, BARNHAM, WEST SUSSEX. PO22 0EG		
TITLE PROPOSED EXTENSION ELEVATIONS AS PROPOSED		
SCALE 1:100	DRAWN AH 12/20	DRAWING NO. 05 REV A