

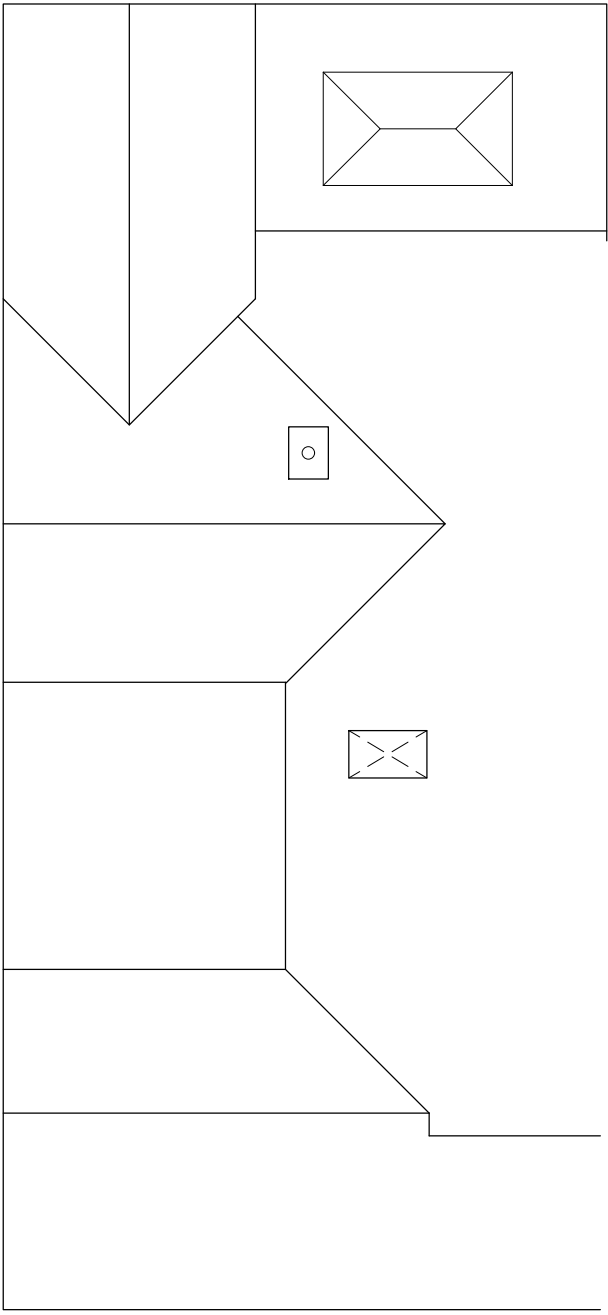


 

EXISTING ROOF PLAN

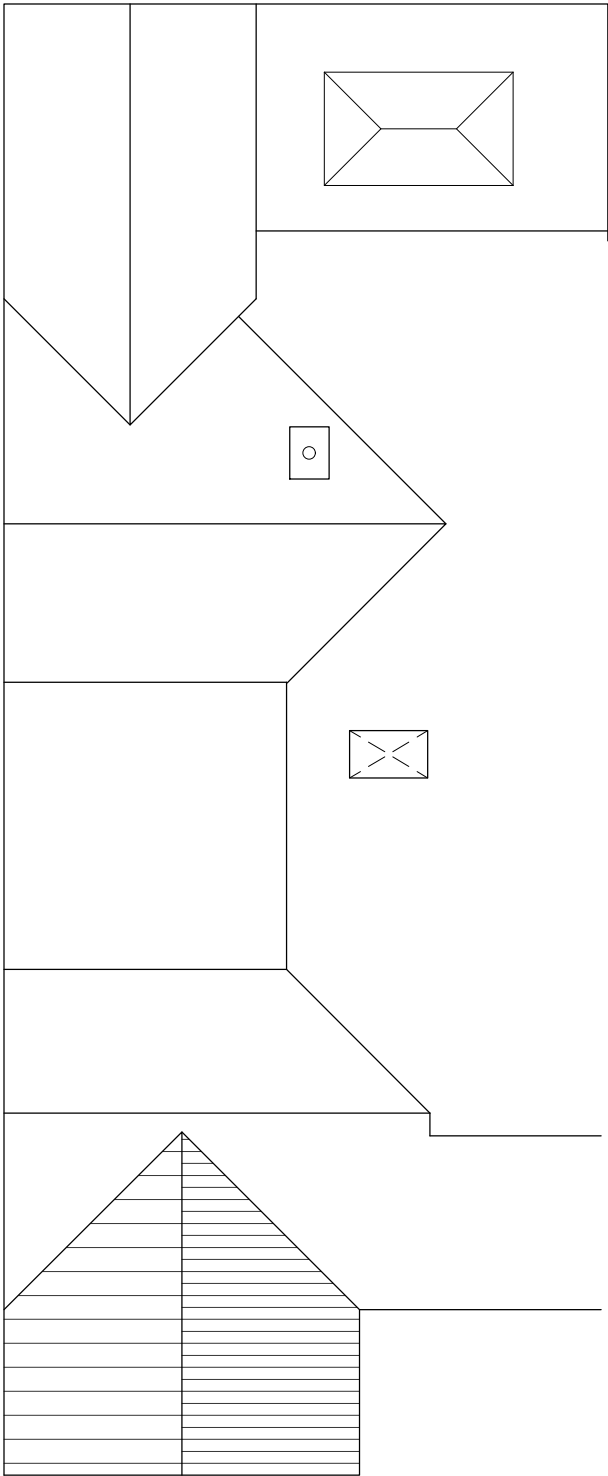

PROPOSED ROOF PLAN

FOR MR & MRS KEWELL		
SITE 17 DOWNVIEW ROAD, BARNHAM, WEST SUSSEX. PO22 0EG		
TITLE PROPOSED EXTENSION ROOF PLANS		
SCALE 1:100	DRAWN AH 01/21	DRAWING NO. 06 REV