


NOTES
 WRITTEN DIMENSIONS TO BE TAKEN IN PREFERENCE TO SCALE
 AND ARE TO BE CHECKED ON SITE PRIOR TO COMMENCING WORK
 THIS DRAWING IS TO BE READ IN CONJUNCTION WITH ALL OTHER
 DOCUMENTS RELATING TO THIS PROJECT
 ANY DISCREPANCIES ARE TO BE REFERRED IMMEDIATELY TO THE
 PROJECT DESIGNER
 THIS DRAWING IS COPYRIGHT, AND SHOULD NOT BE USED OR
 REPRODUCED WITHOUT PERMISSION
 IT IS THE CONTRACTOR'S RESPONSIBILITY TO ENSURE COMPLIANCE
 WITH THE BUILDING REGULATIONS

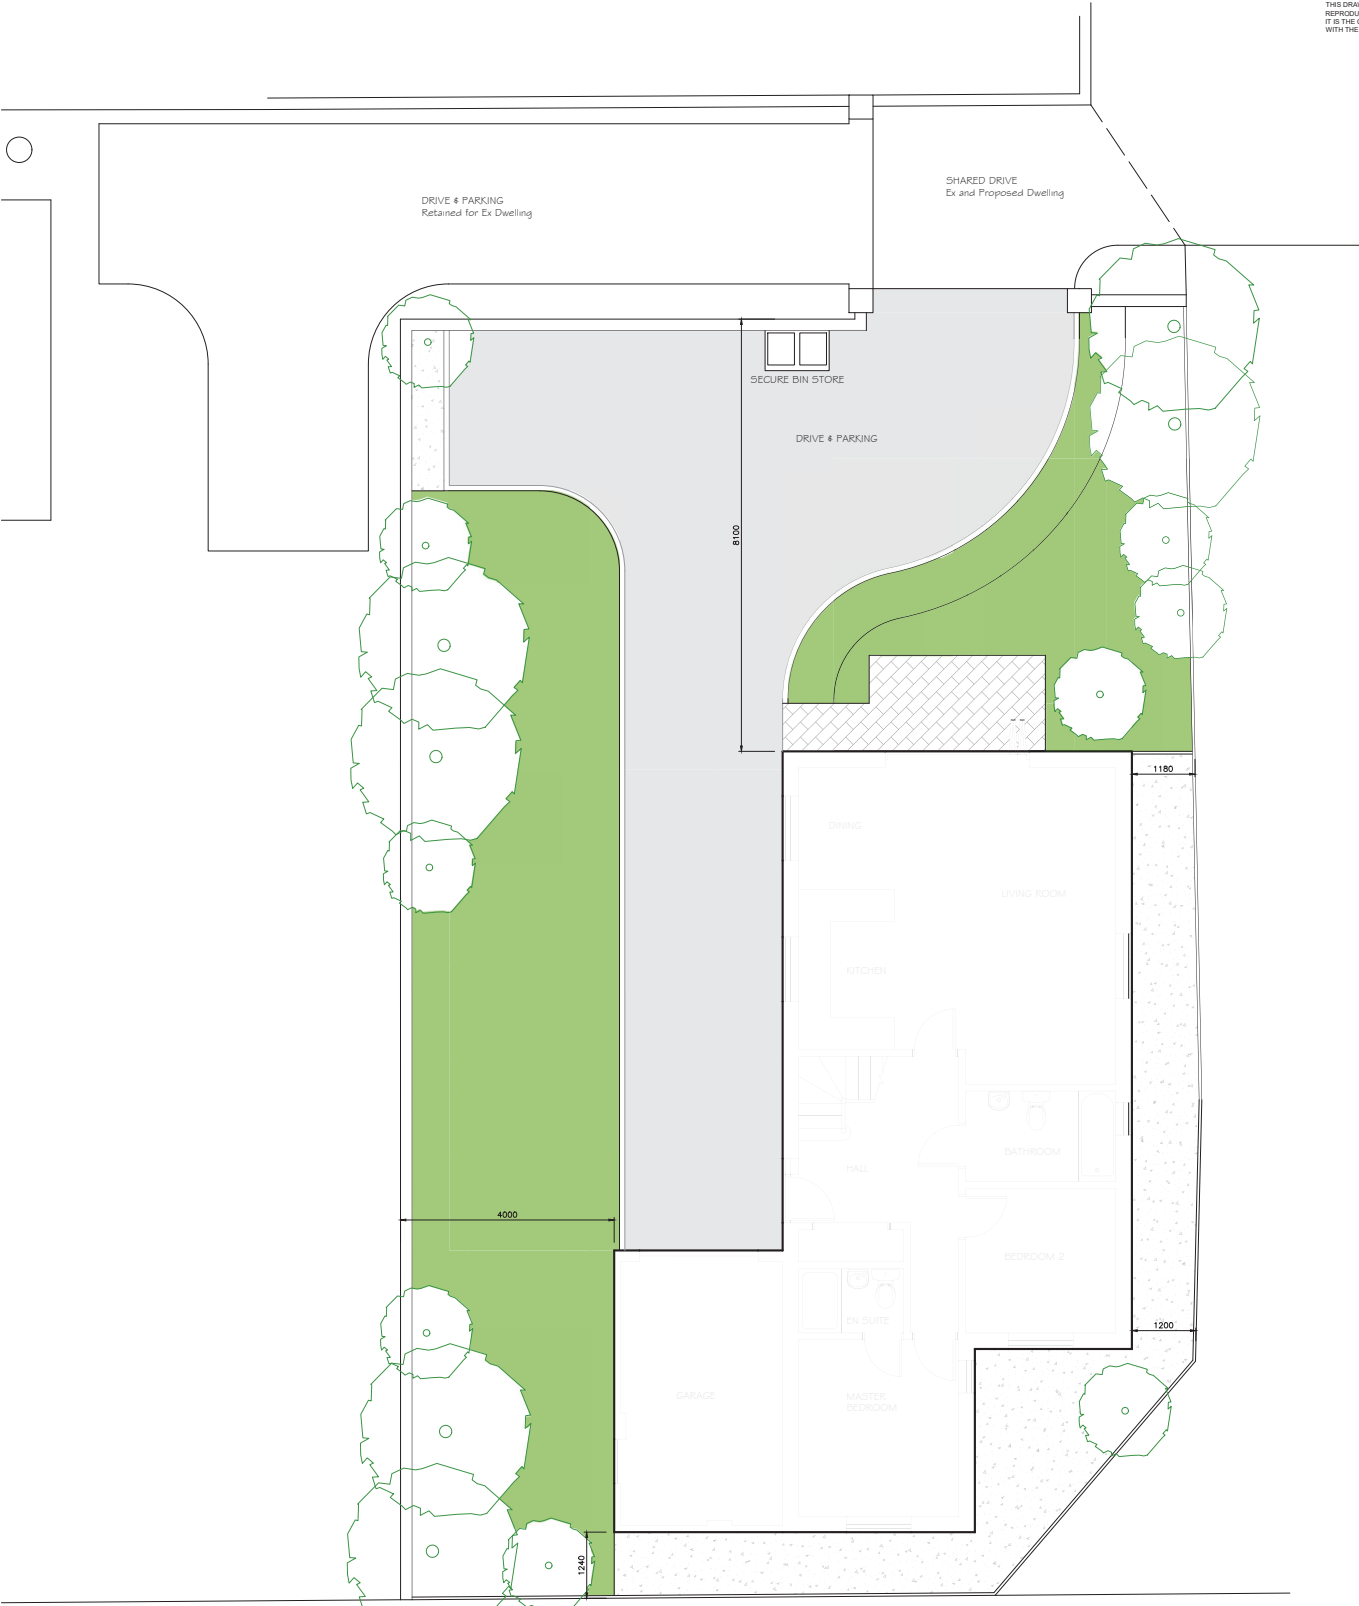

PROPOSED SITE PLAN & LANDSCAPING

PROJECT TITLE: THE COTTAGE HIGHGROUND LANE BARNHAM
DRAWING TITLE: PROPOSED DWELLING ADJACENT TO EXISTING DWELLING Planning Application Drawings
Drawn by: M/JW DWG No: HL-PL001 REV No: 1 Date: OCTOBER 2020 A1 - VARIOUS SCALE