

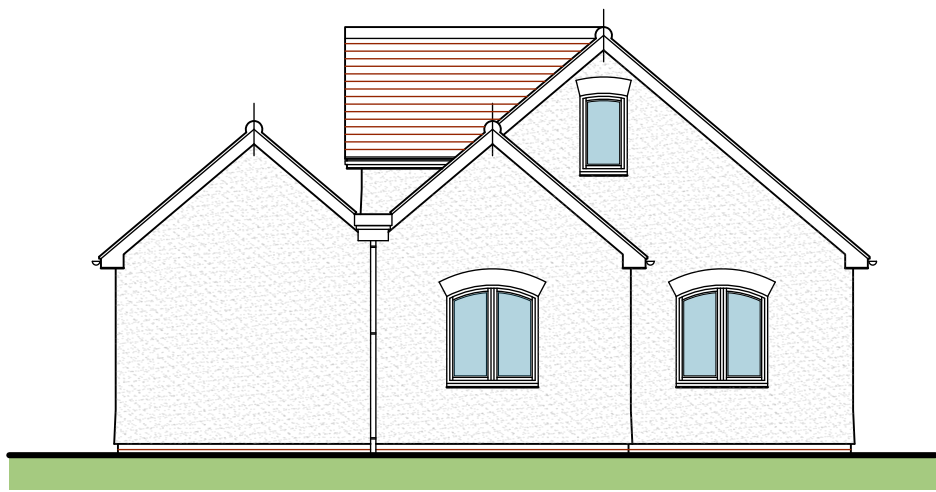



NOTES
WRITTEN DIMENSIONS TO BE TAKEN IN PREFERENCE TO SCALE,
AND ARE TO BE CHECKED ON SITE PRIOR TO COMMENCING WORK.
THIS DRAWING IS TO BE READ IN CONJUNCTION WITH ALL OTHER
DOCUMENTS RELATING TO THIS PROJECT.
ANY DISCREPANCIES ARE TO BE REFERRED IMMEDIATELY TO THE
PROJECT DESIGNER.
THIS DRAWING IS COPYRIGHT, AND SHOULD NOT BE USED OR
REPRODUCED WITHOUT PERMISSION.
IT IS THE CONTRACTOR'S RESPONSIBILITY TO ENSURE COMPLIANCE
WITH THE BUILDING REGULATIONS.

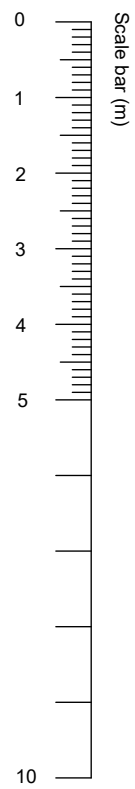


SOUTH WEST ELEVATION
1:100

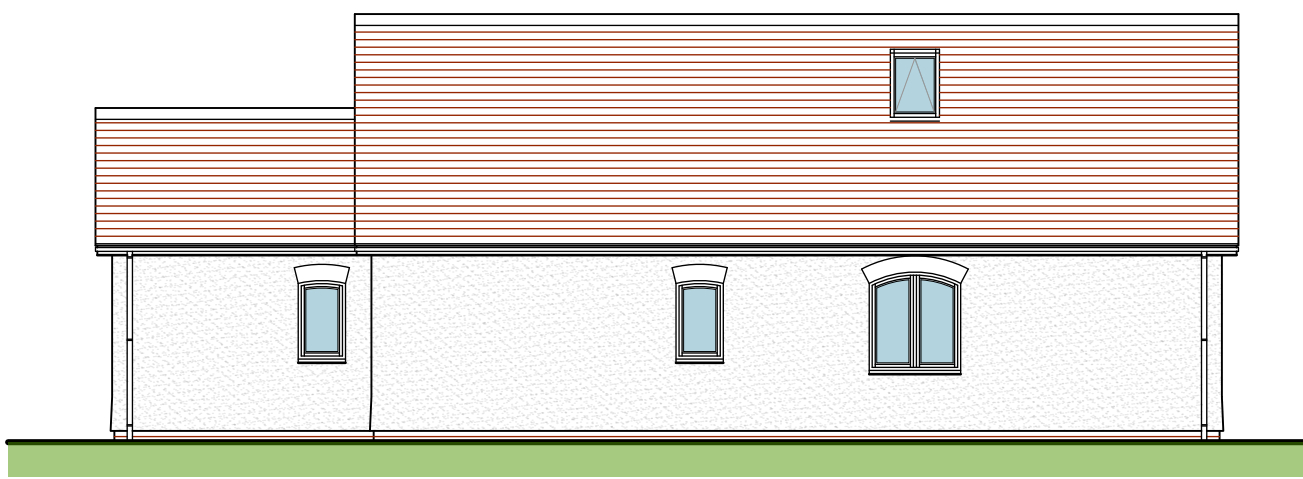



SOUTH EAST ELEVATION
1:00

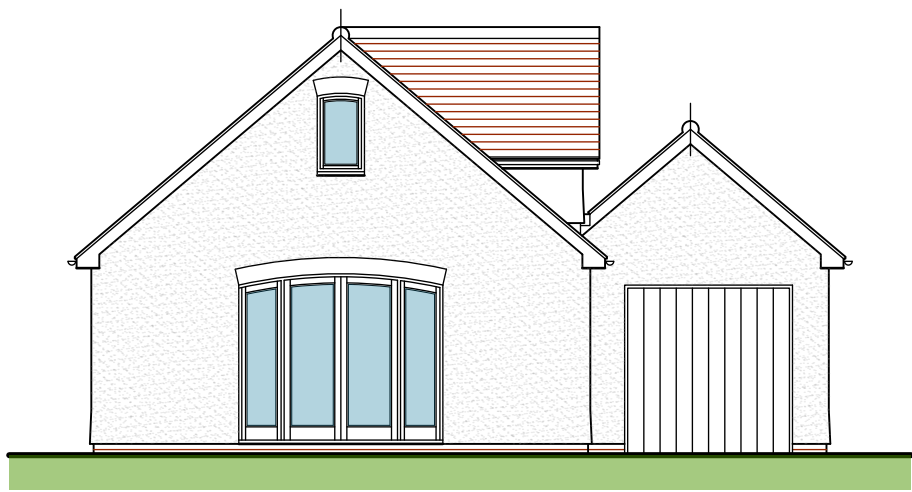


NORTH EAST ELEVATION
1:100

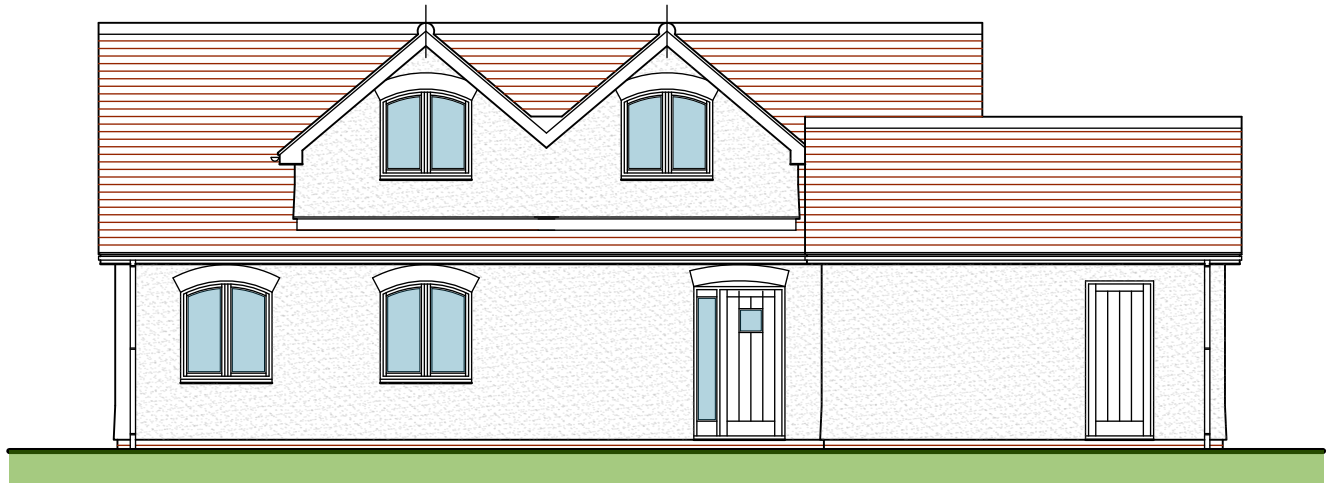


NORTH WEST ELEVATION
1:100

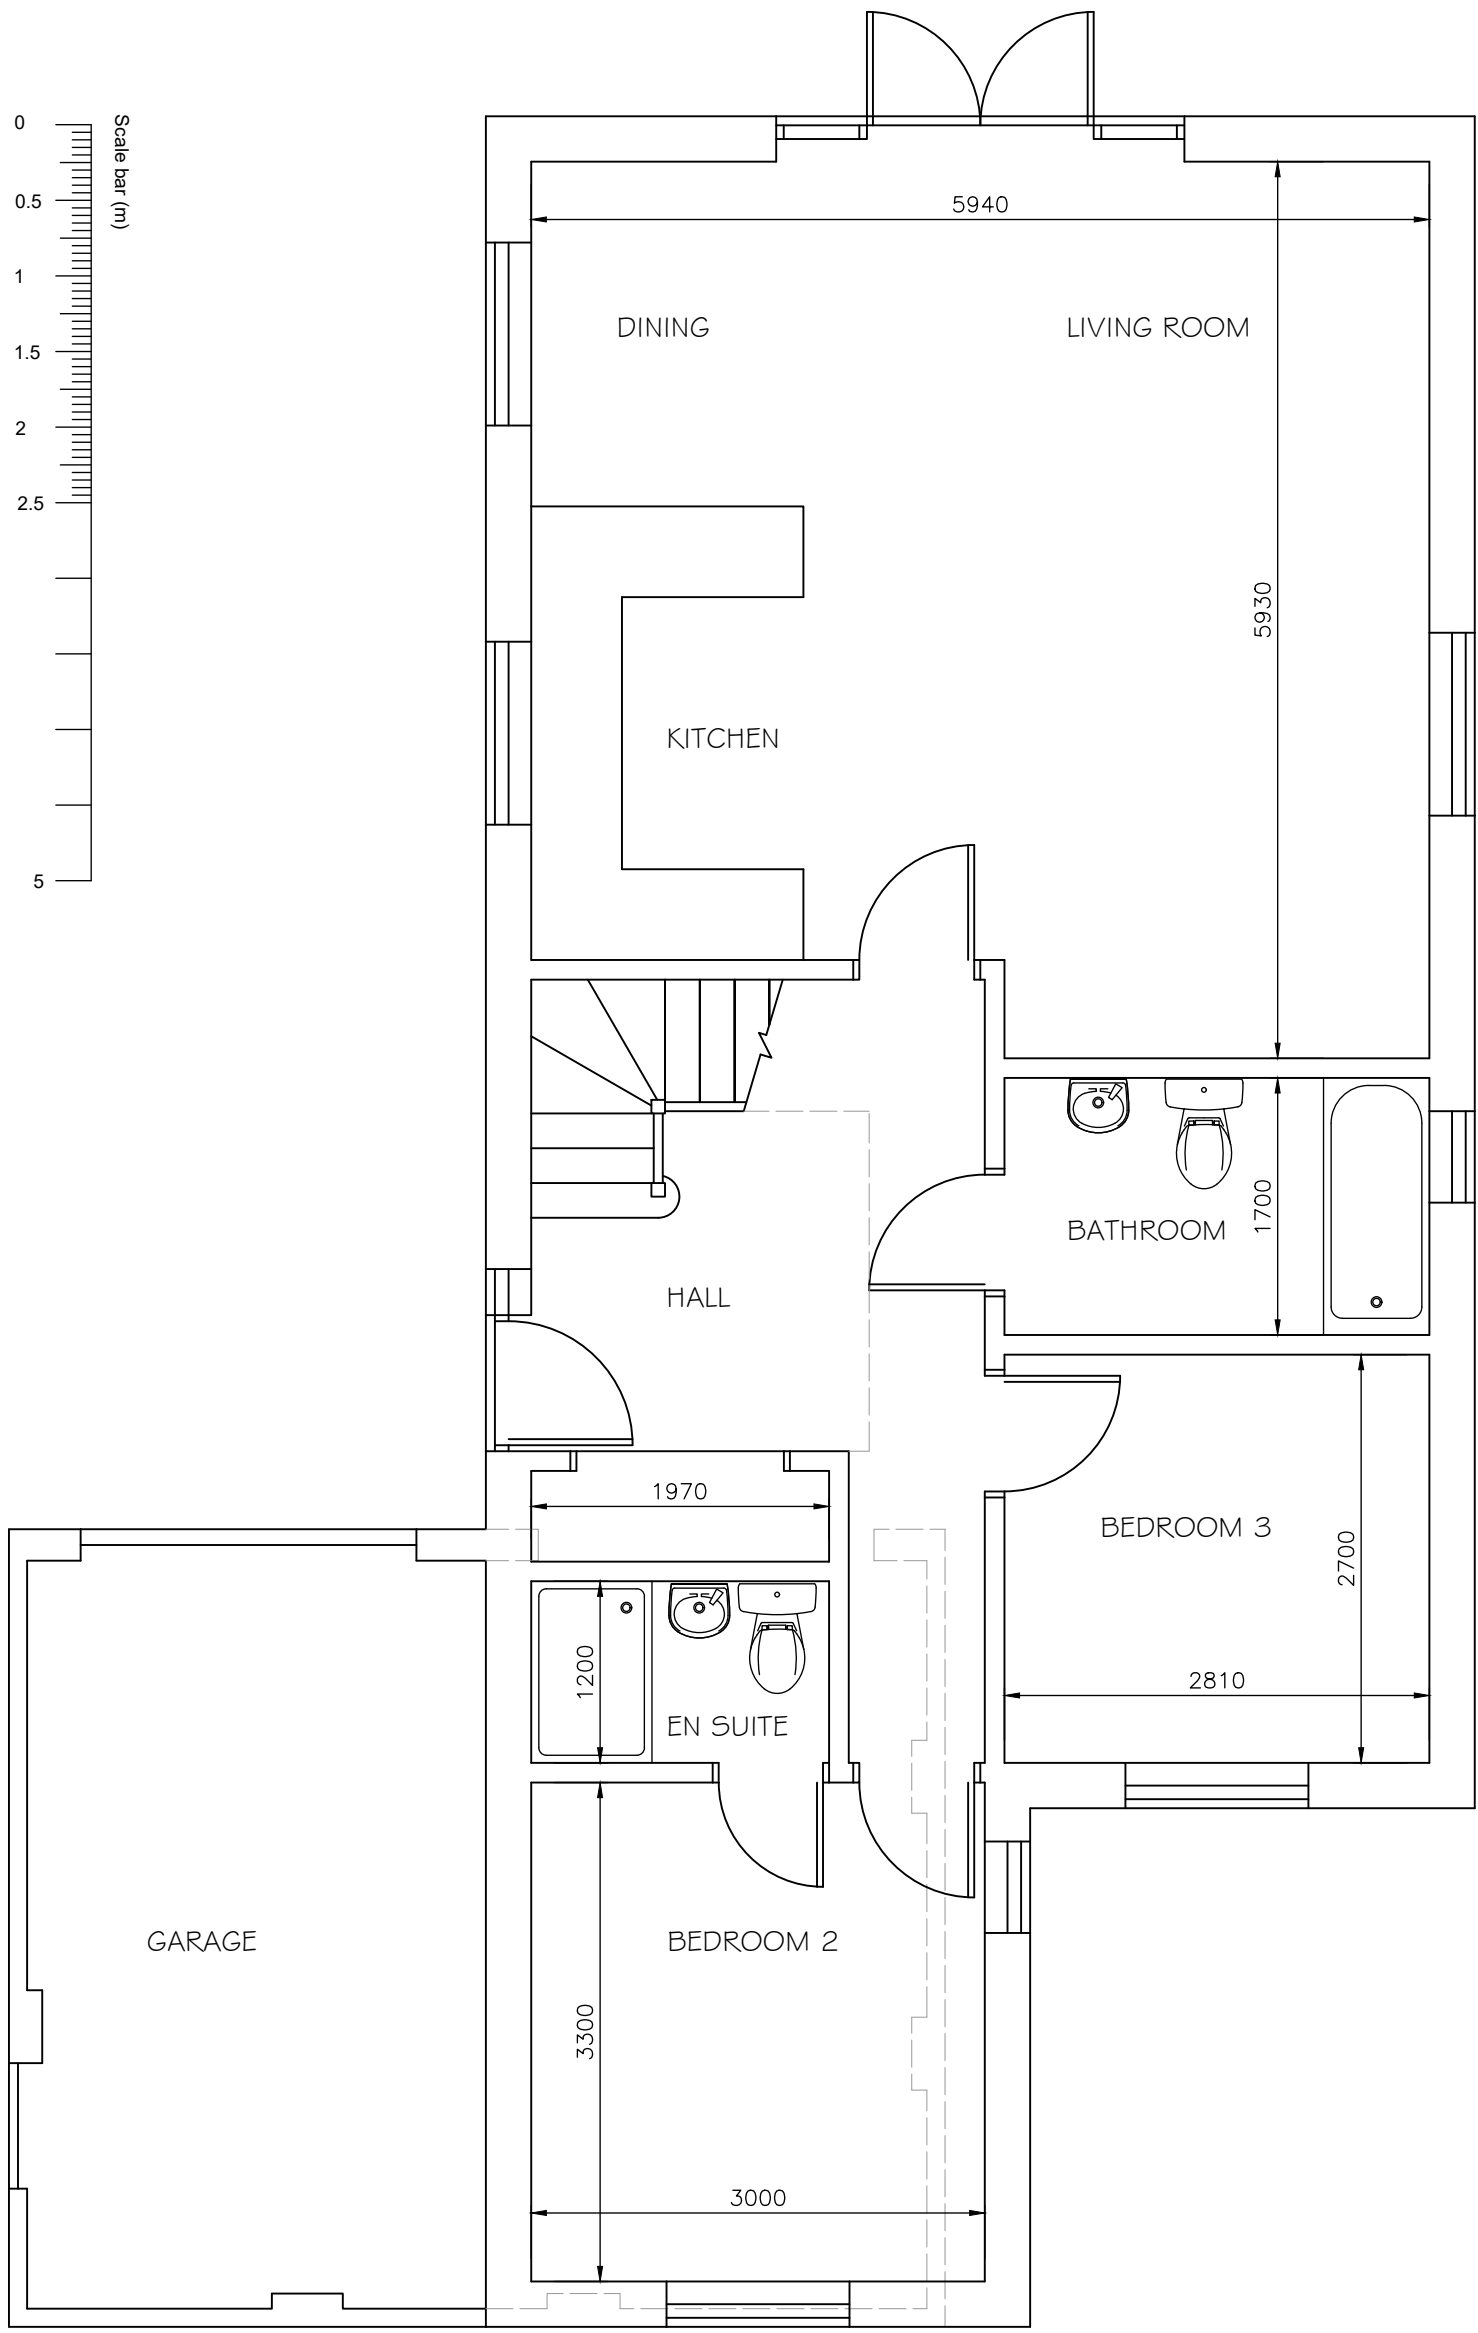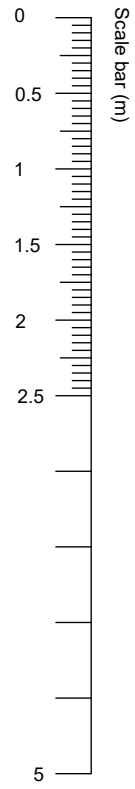


GROUND FLOOR PLAN
1:50

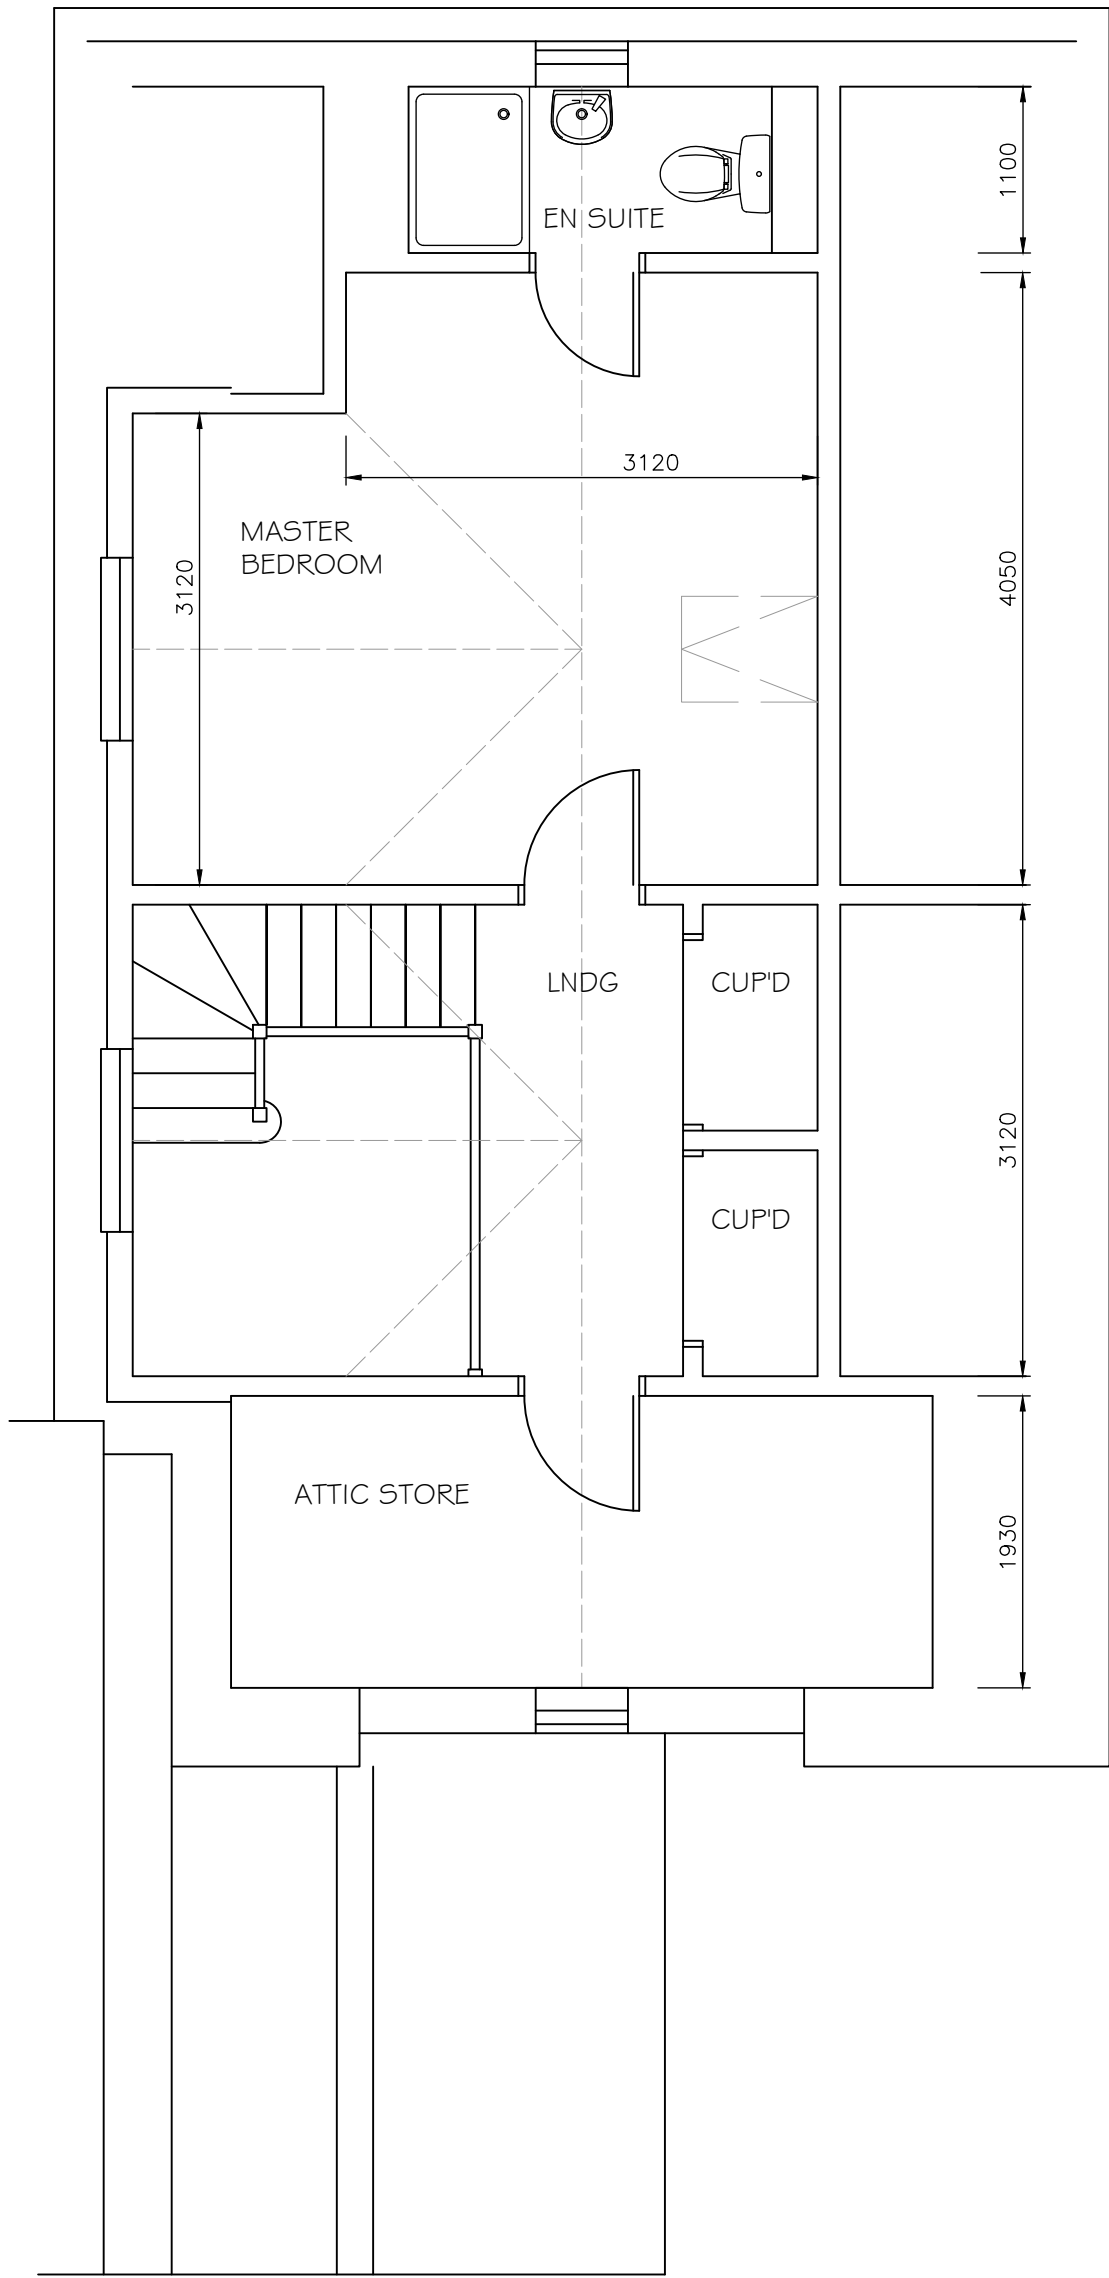

ATTIC FLOOR PLAN
1:50

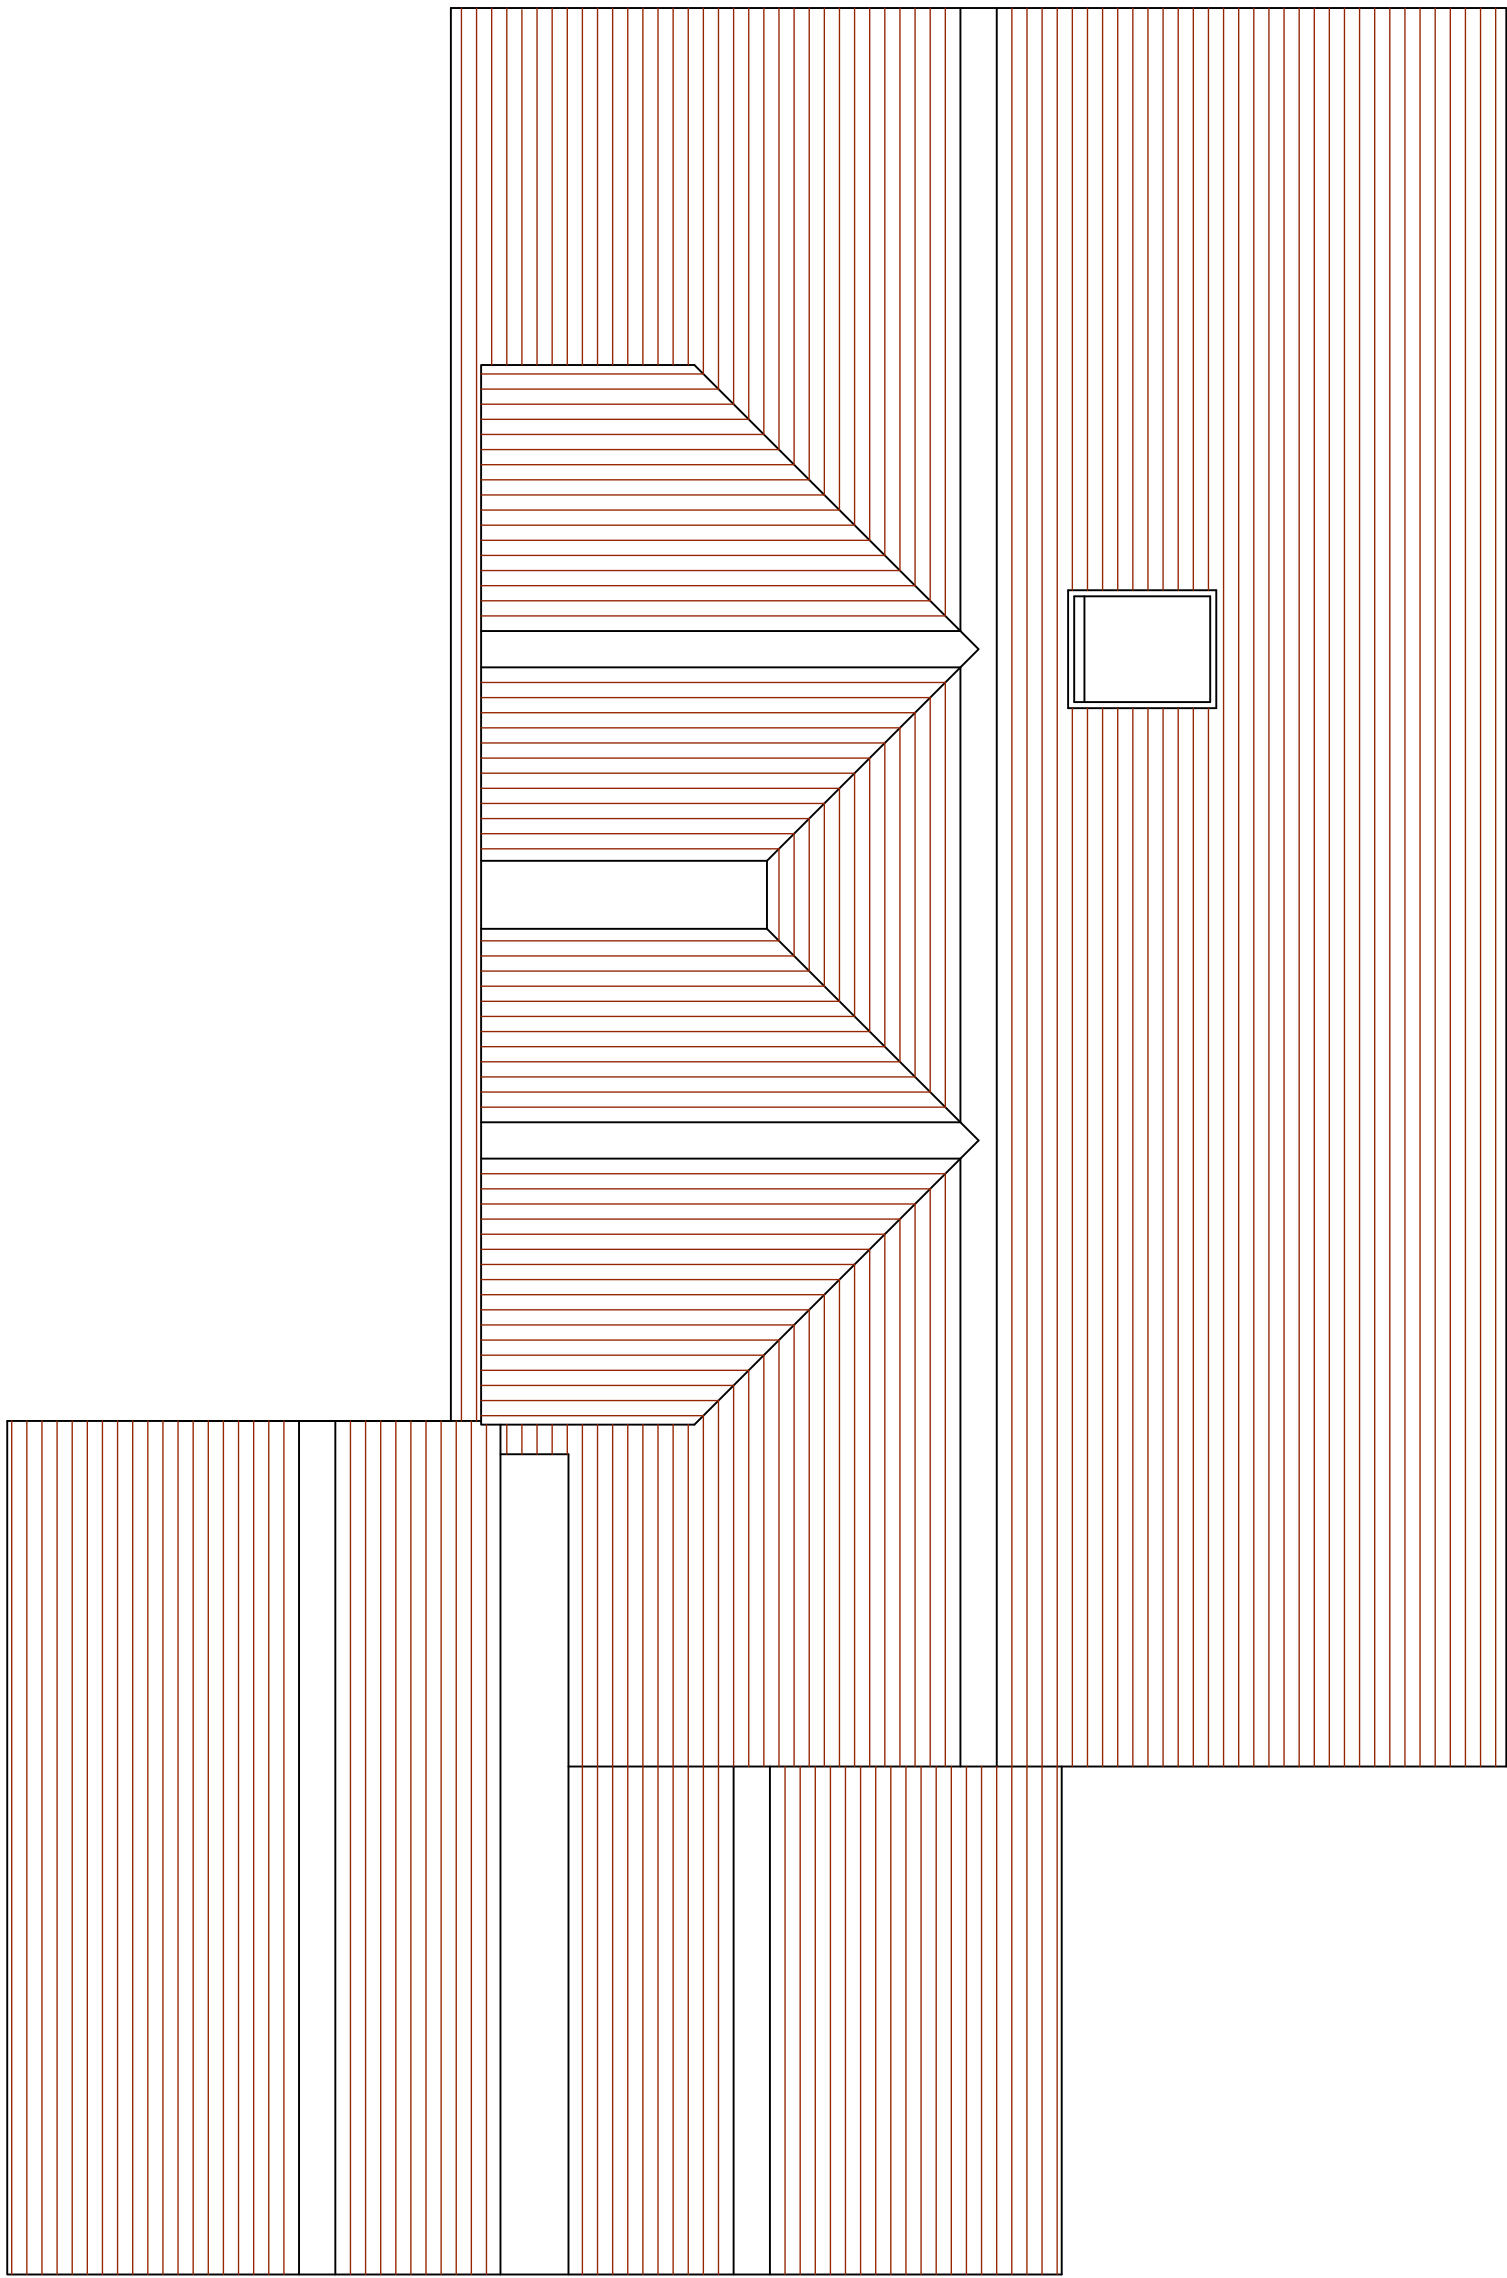

ROOF PLAN
1:50

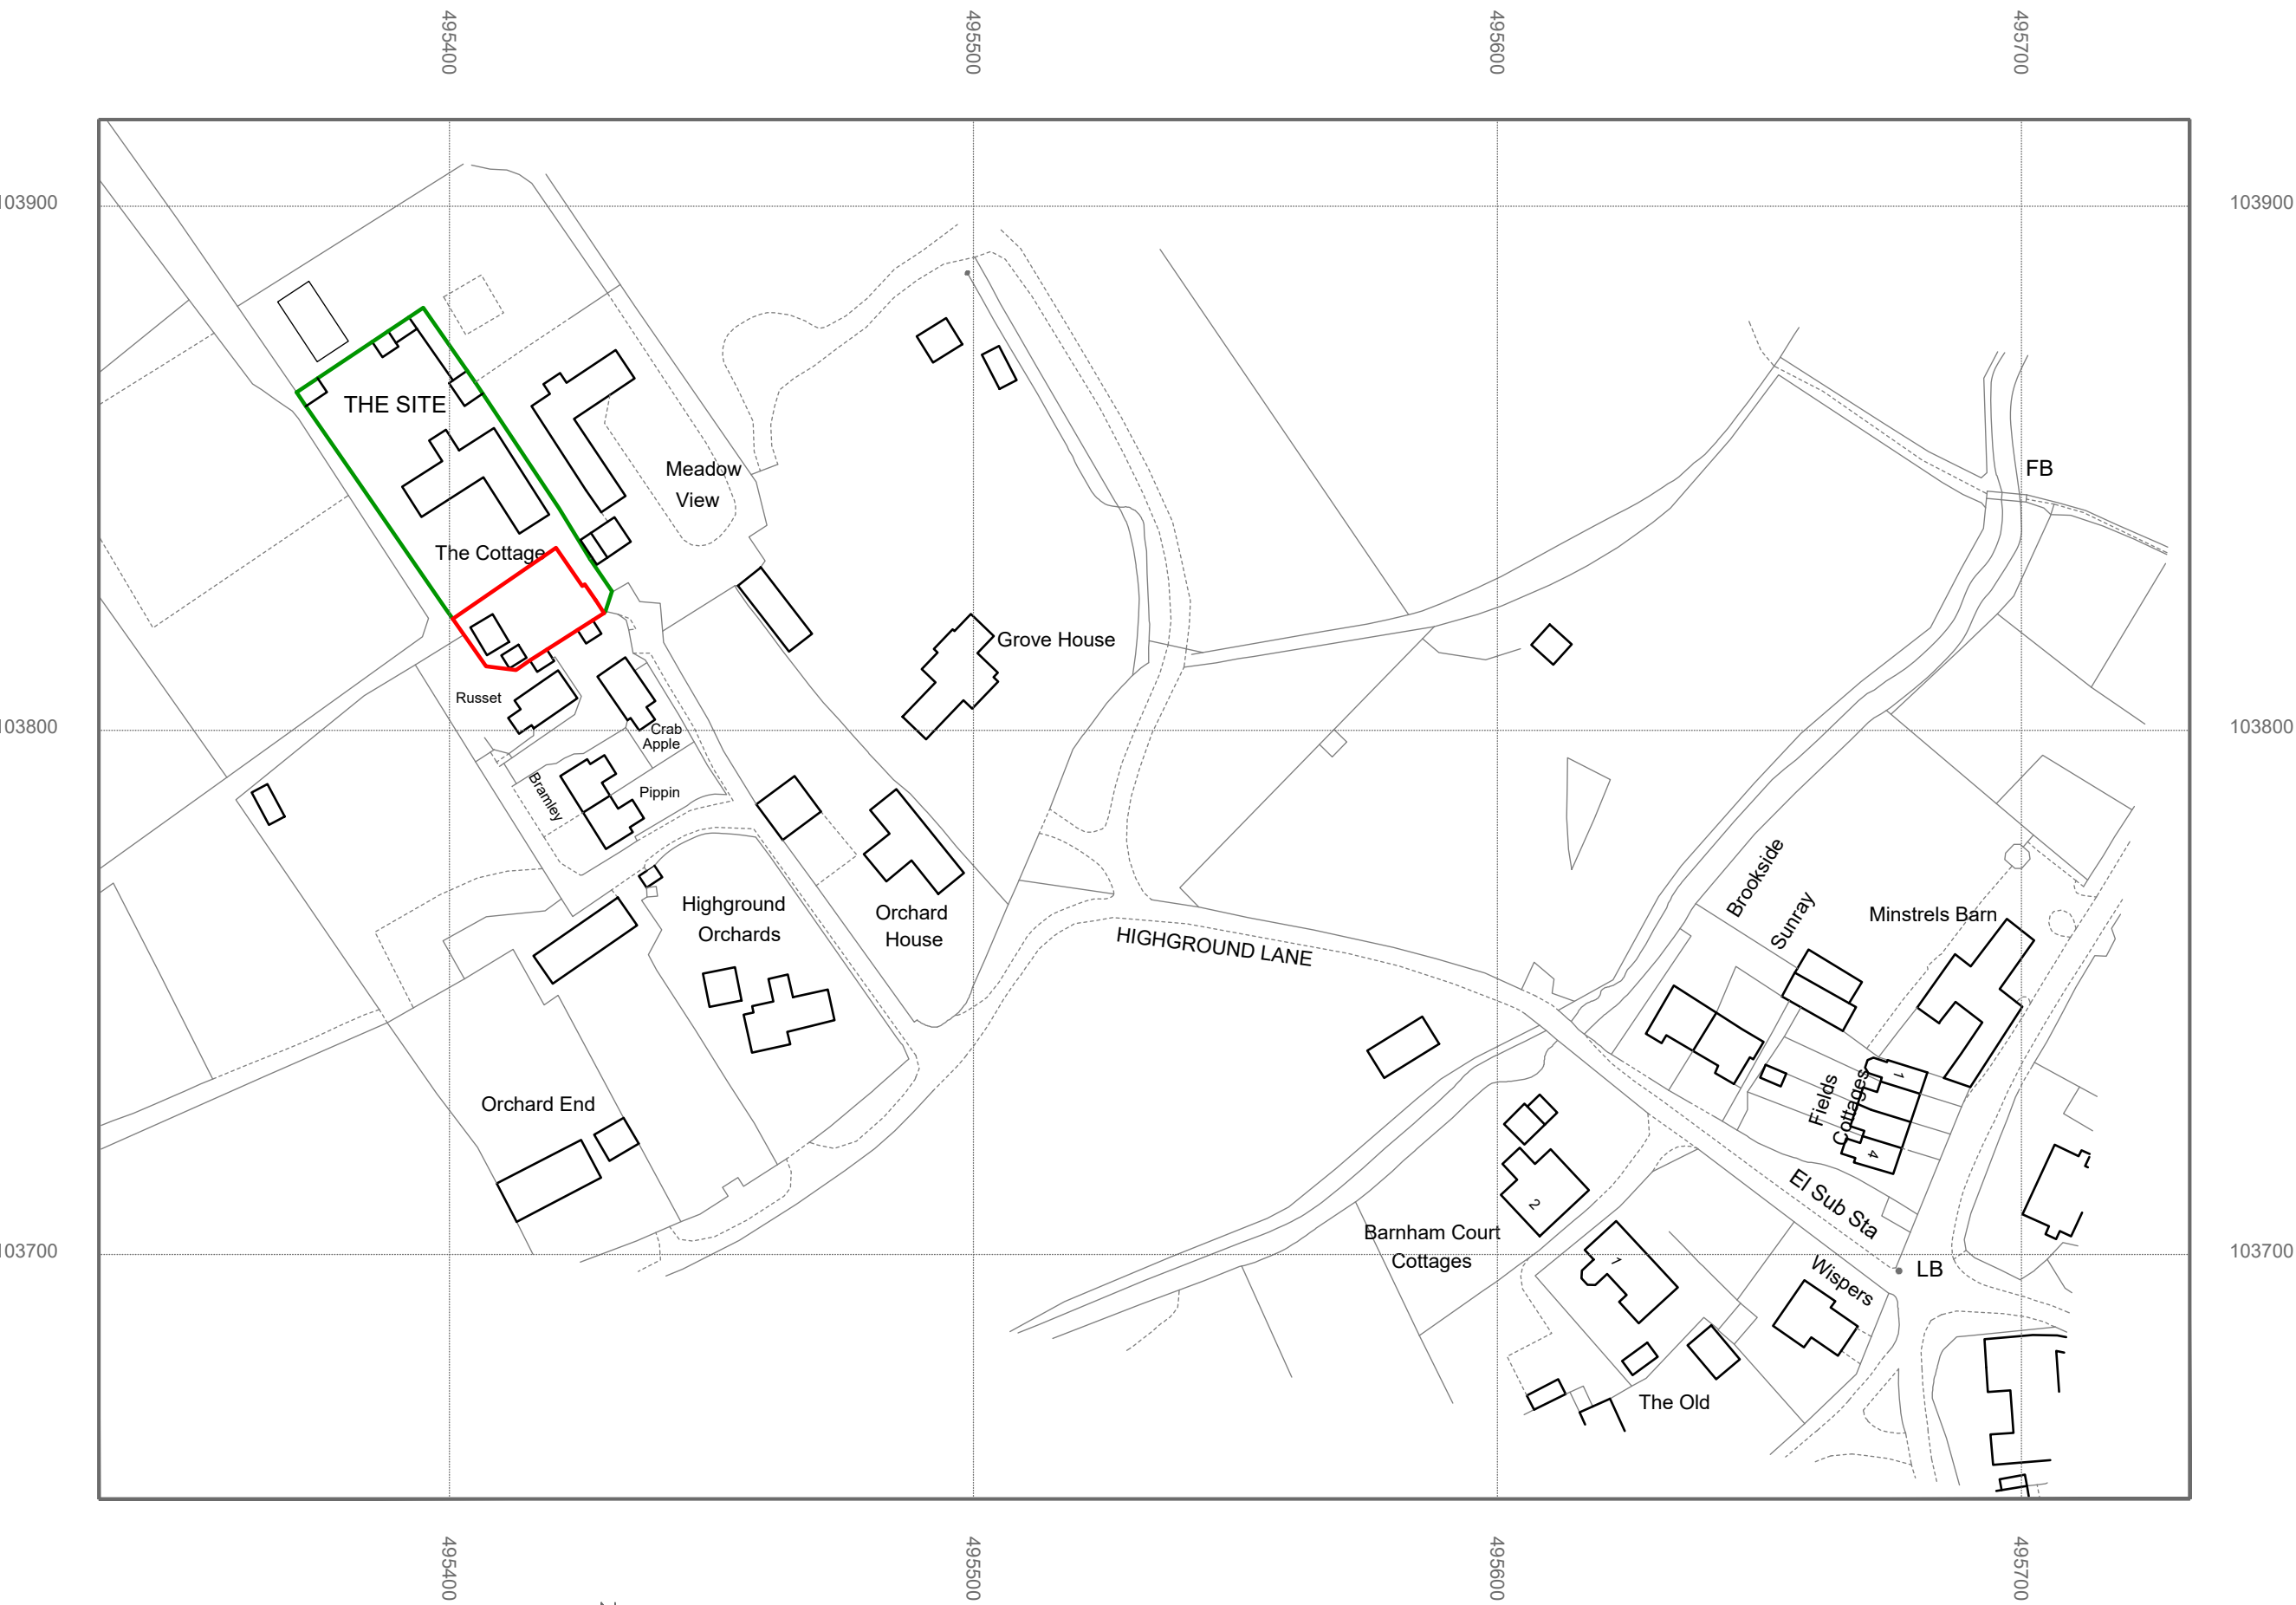

LOCATION PLAN 1:1250

© Crown copyright 2020 Ordnance Survey 100053143



SITE / BLOCK PLAN 1:500

PROJECT TITLE: THE COTTAGE HIGHGROUND LANE BARNHAM	
DRAWING TITLE: PROPOSED DWELLING ADJACENT TO EXISTING DWELLING Planning Application Drawings	
Drawn by: MJW	
DWG No: HL.PL001	Rev A: South East Elevation amended
REV No: A	Date: OCTOBER 2020
A1 - VARIOUS SCALE	