

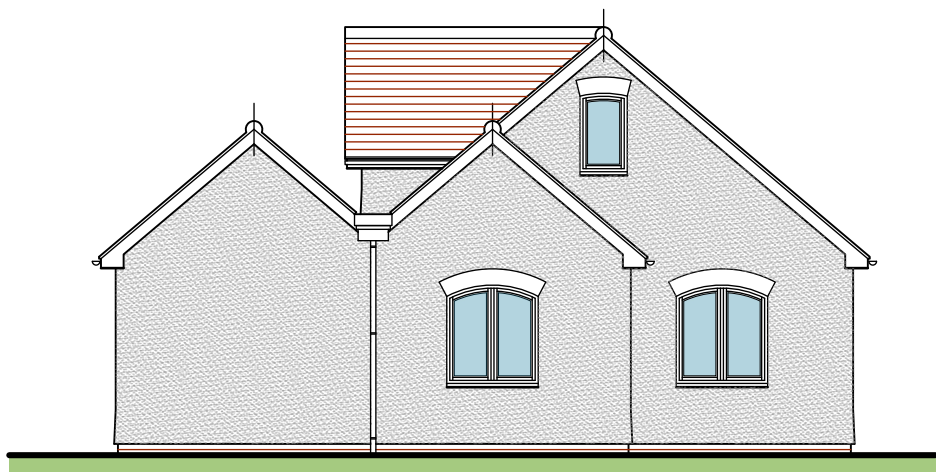



NOTES
WRITTEN DIMENSIONS TO BE TAKEN IN PREFERENCE TO SCALE,
AND ARE TO BE CHECKED ON SITE PRIOR TO COMMENCING WORK.
THIS DRAWING IS TO BE READ IN CONJUNCTION WITH ALL OTHER
DOCUMENTS RELATING TO THIS PROJECT.
ANY DISCREPANCIES ARE TO BE REFERRED IMMEDIATELY TO THE
PROJECT DESIGNER.
THIS DRAWING IS COPYRIGHT, AND SHOULD NOT BE USED OR
REPRODUCED WITHOUT PERMISSION.
IT IS THE CONTRACTOR'S RESPONSIBILITY TO ENSURE COMPLIANCE
WITH THE BUILDING REGULATIONS.

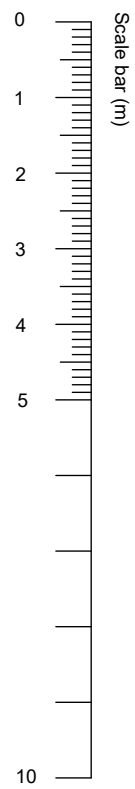


SOUTH WEST ELEVATION
1:100

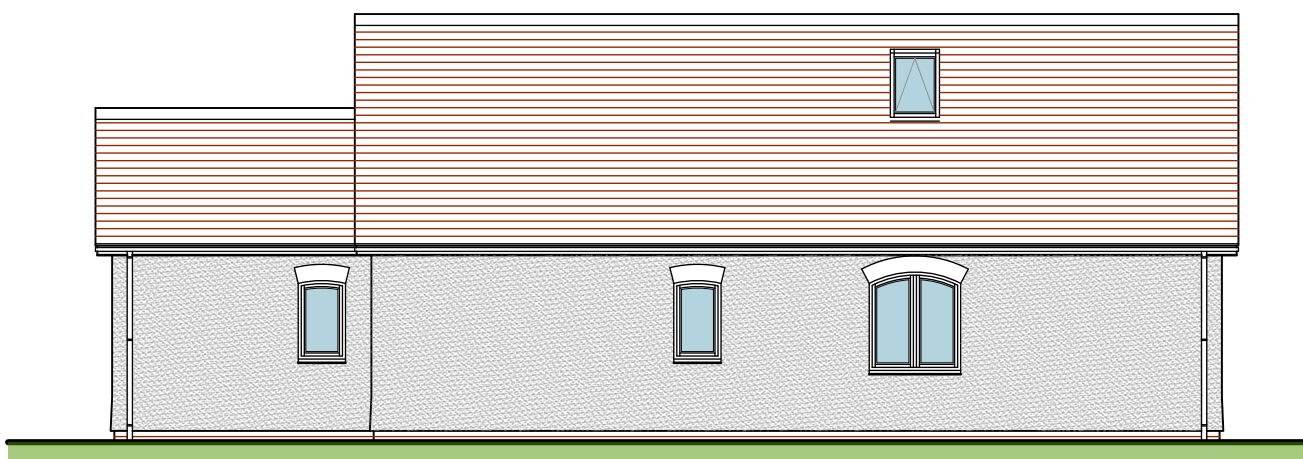


SOUTH EAST ELEVATION
1:100

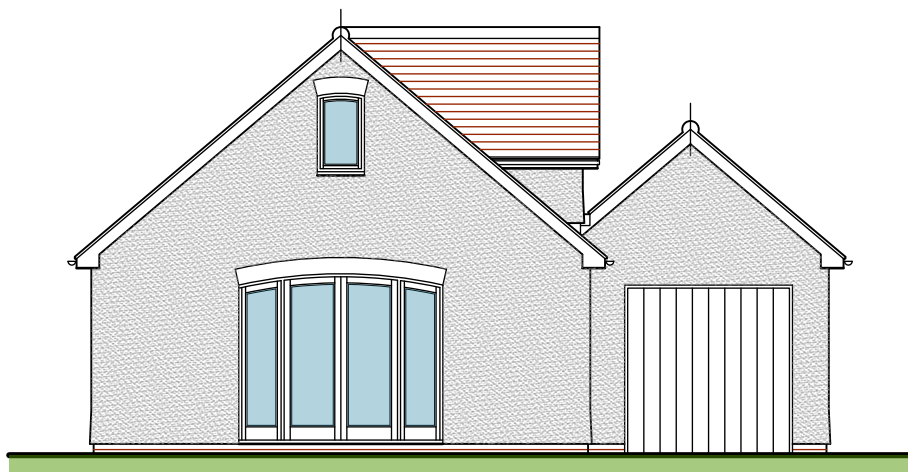


NORTH EAST ELEVATION
1:100

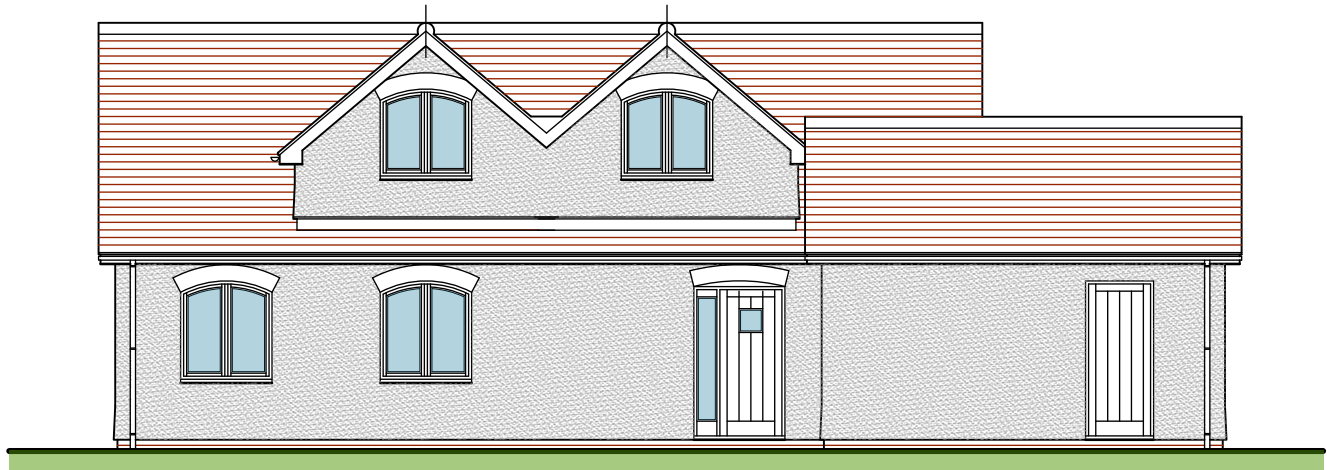



NORTH WEST ELEVATION
1:100

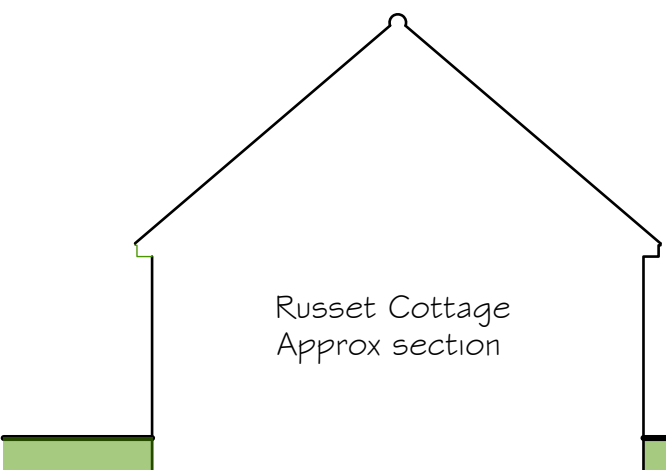


Russet Cottage
Approx section

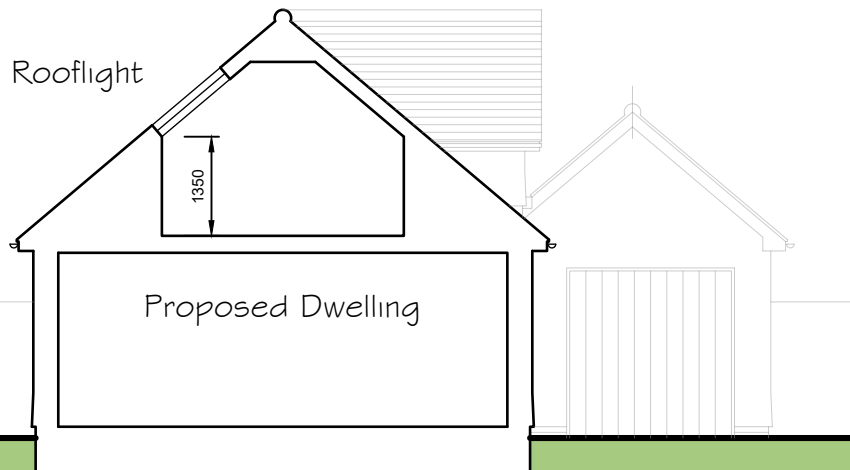


CROSS SECTION AA
1:100

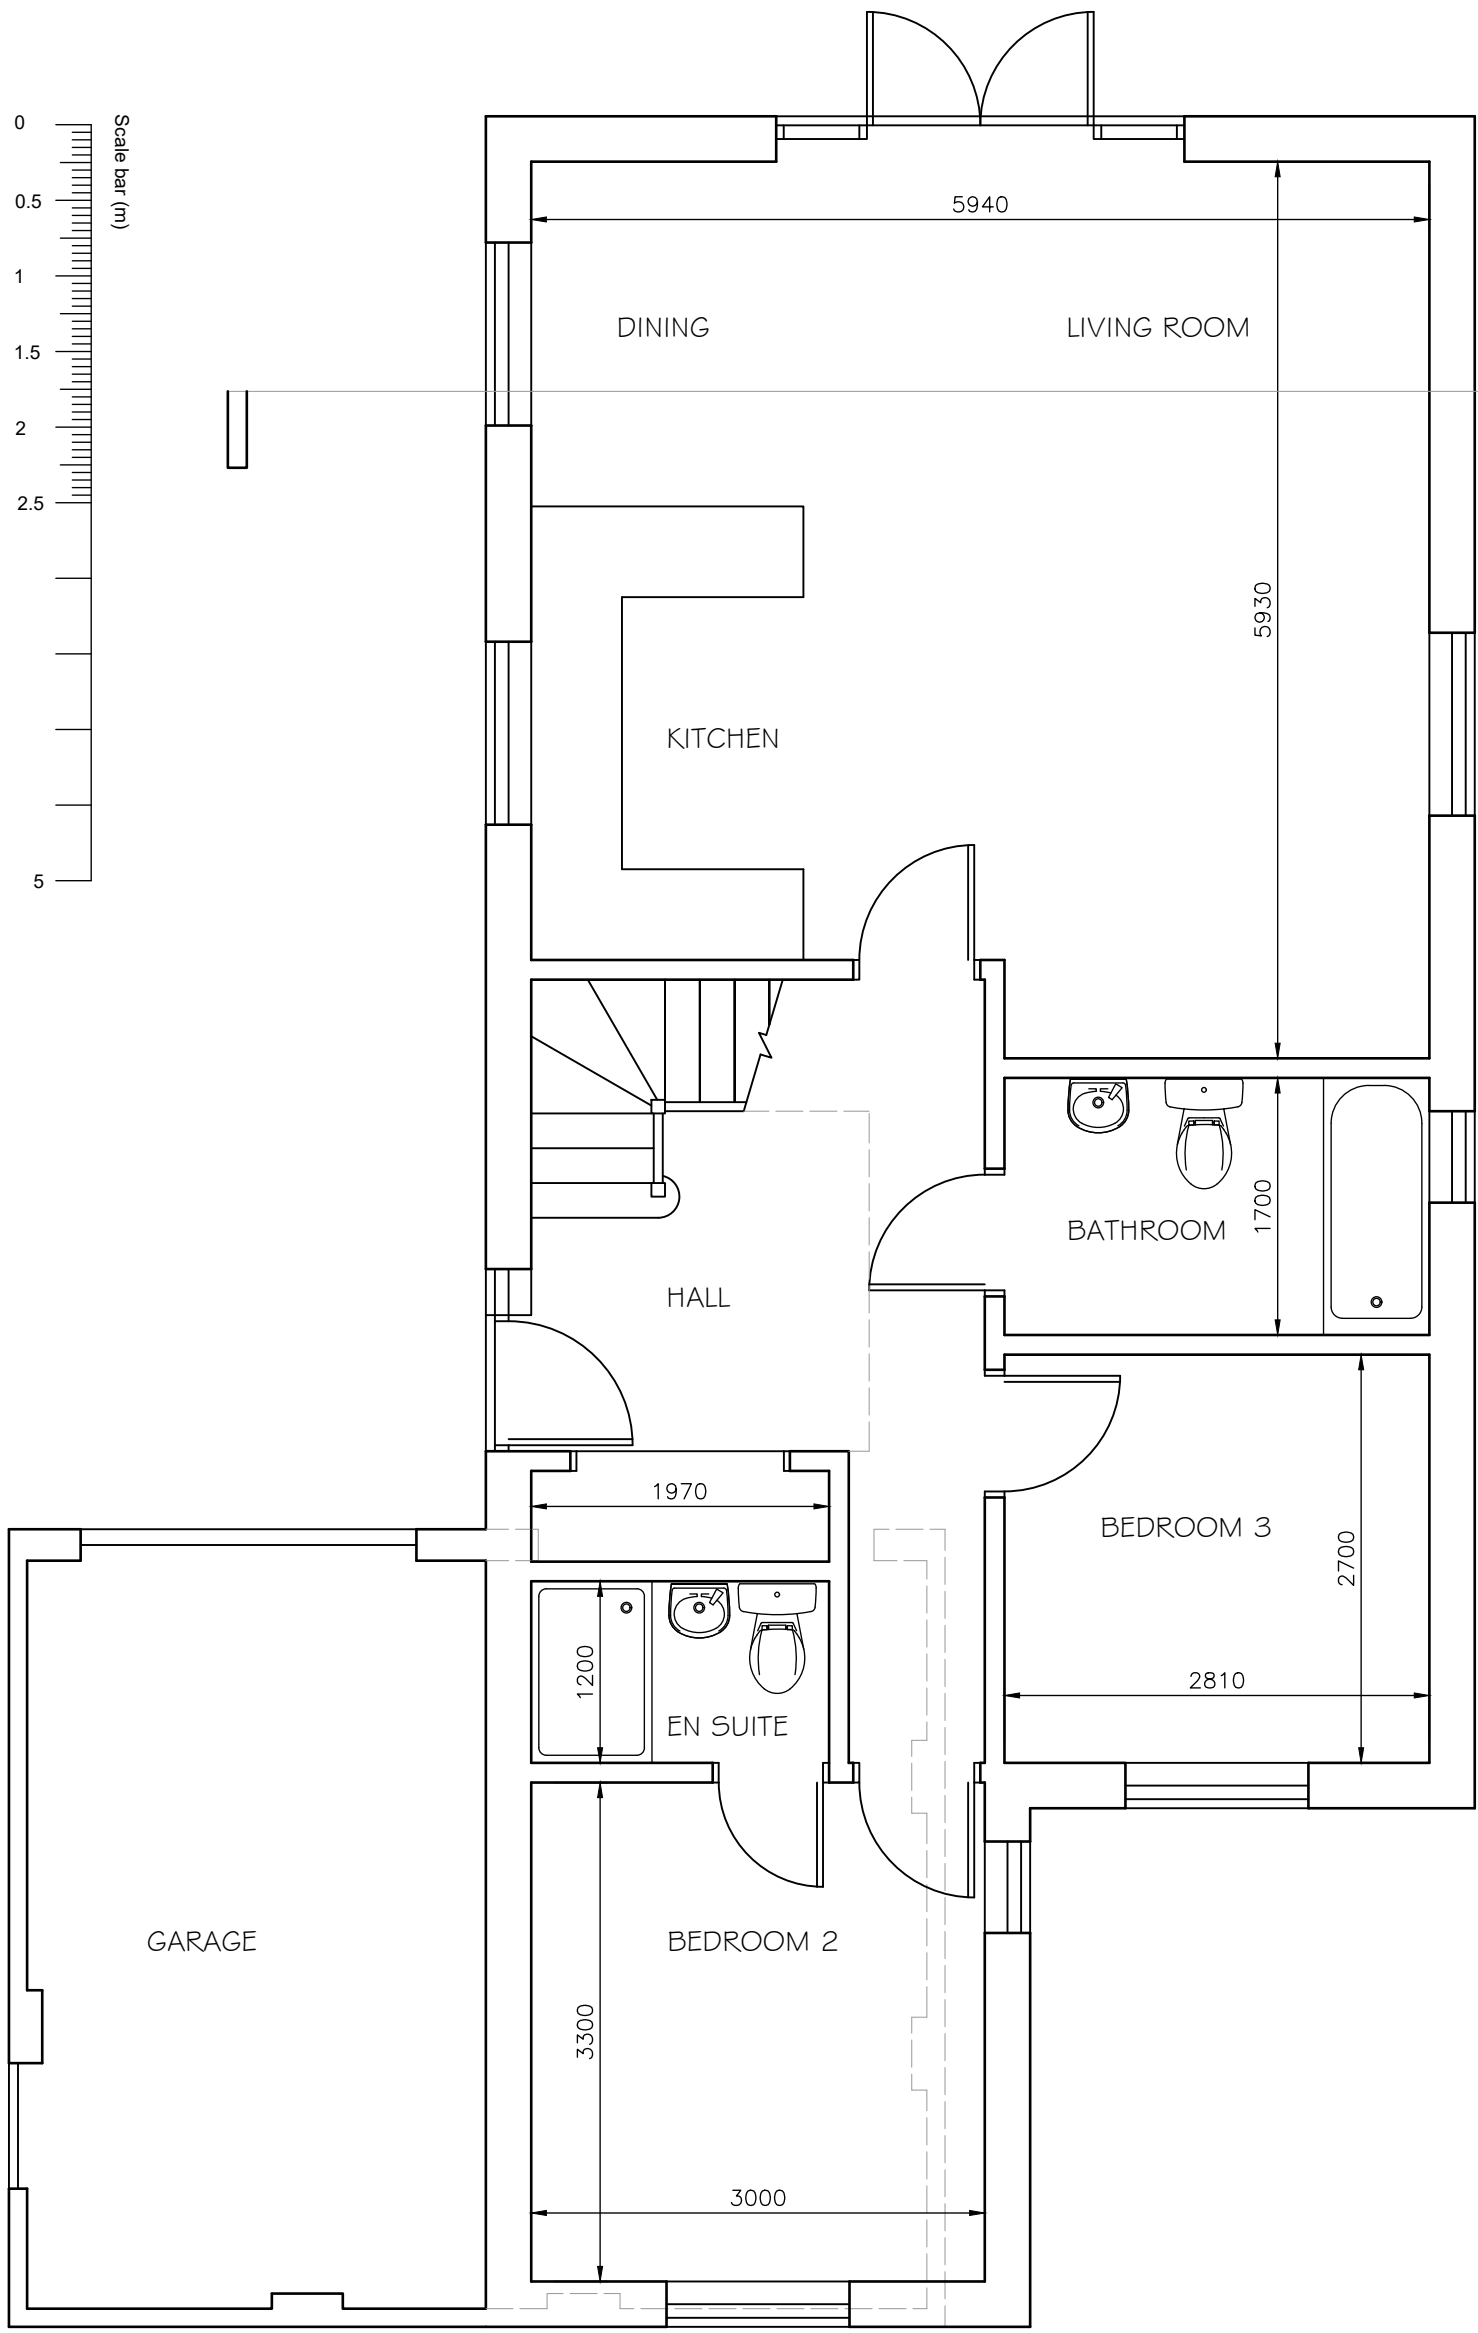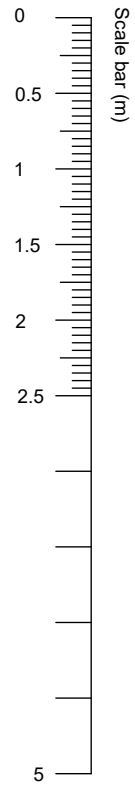


GROUND FLOOR PLAN
1:50

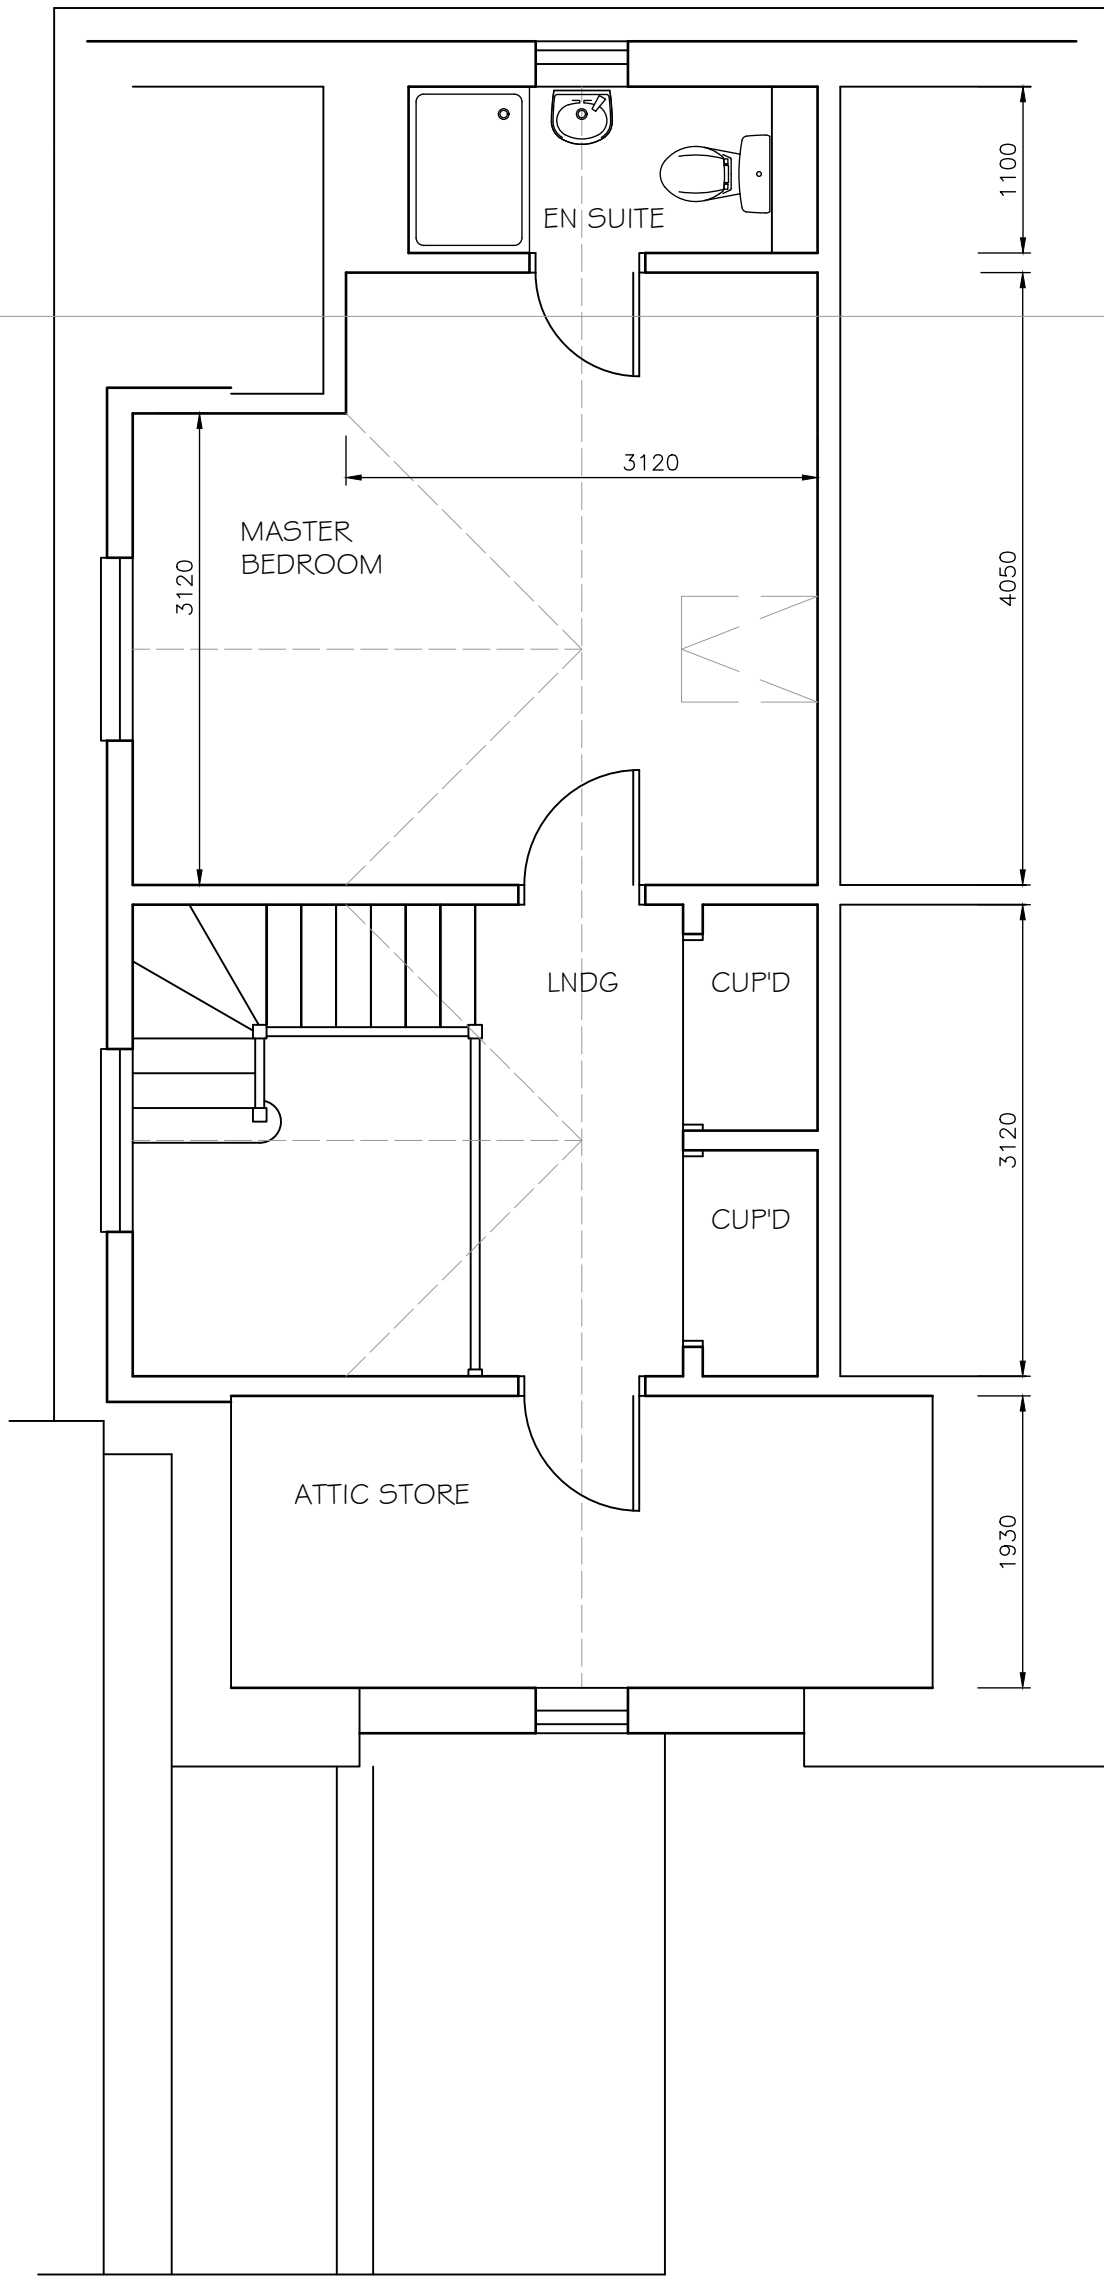

ATTIC FLOOR PLAN
1:50

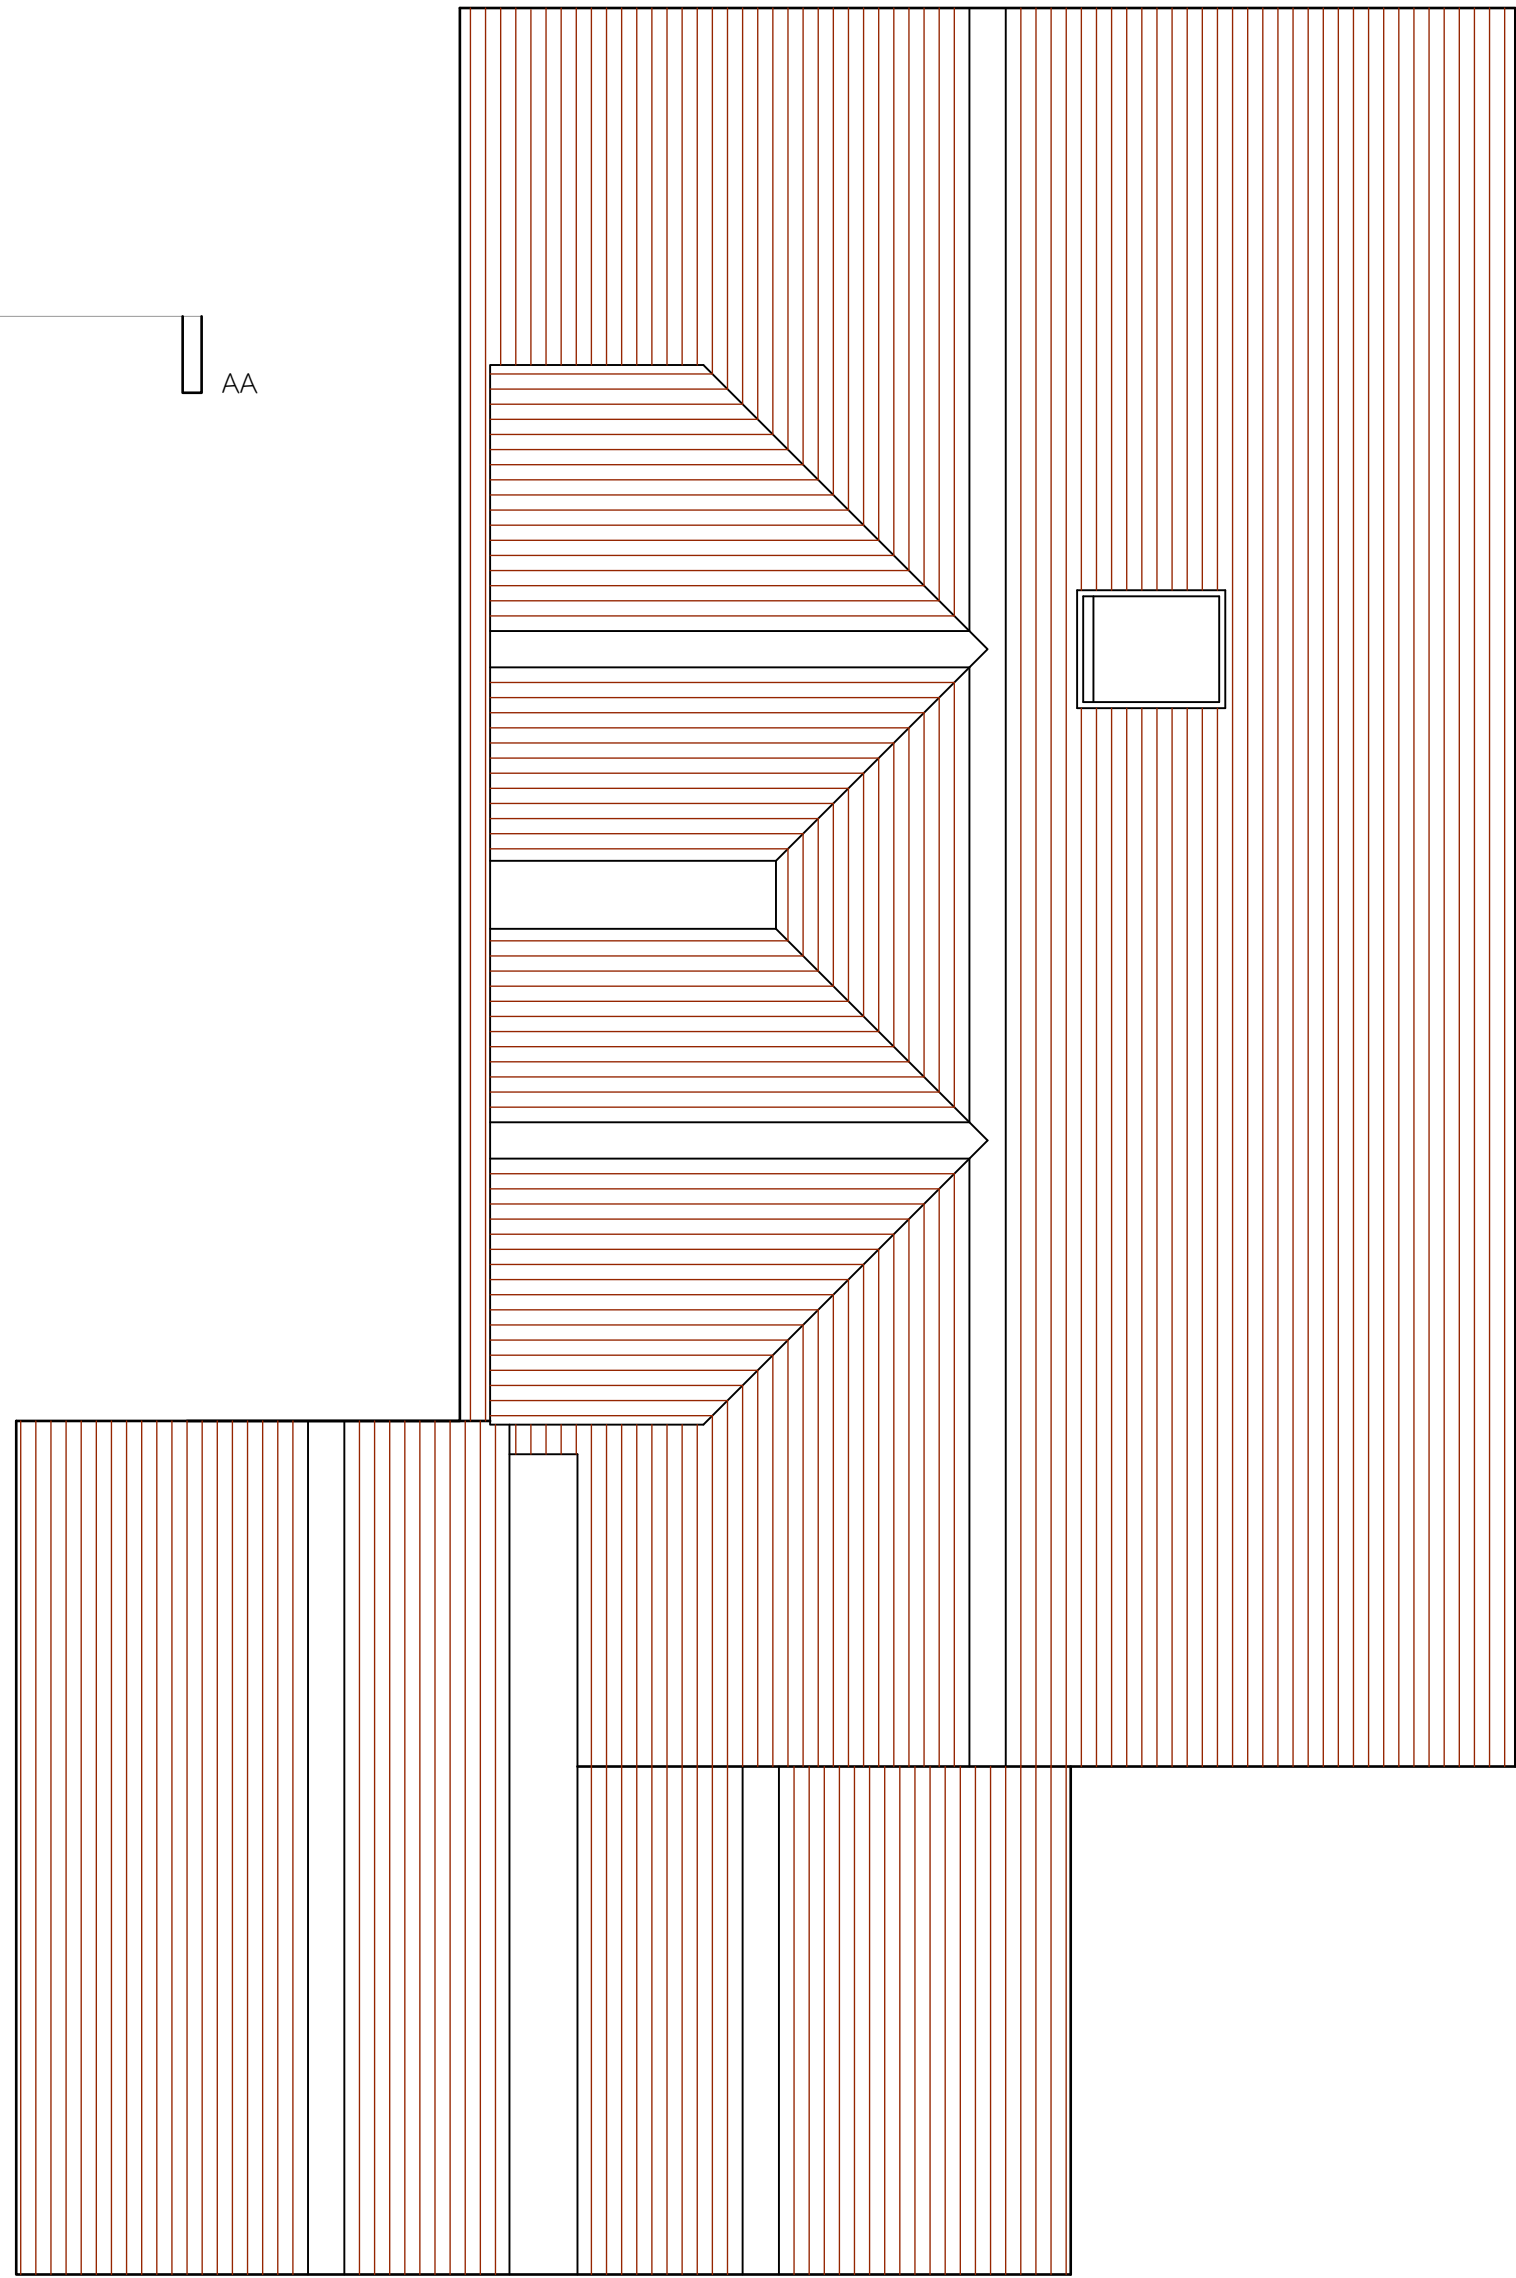

ROOF PLAN
1:50

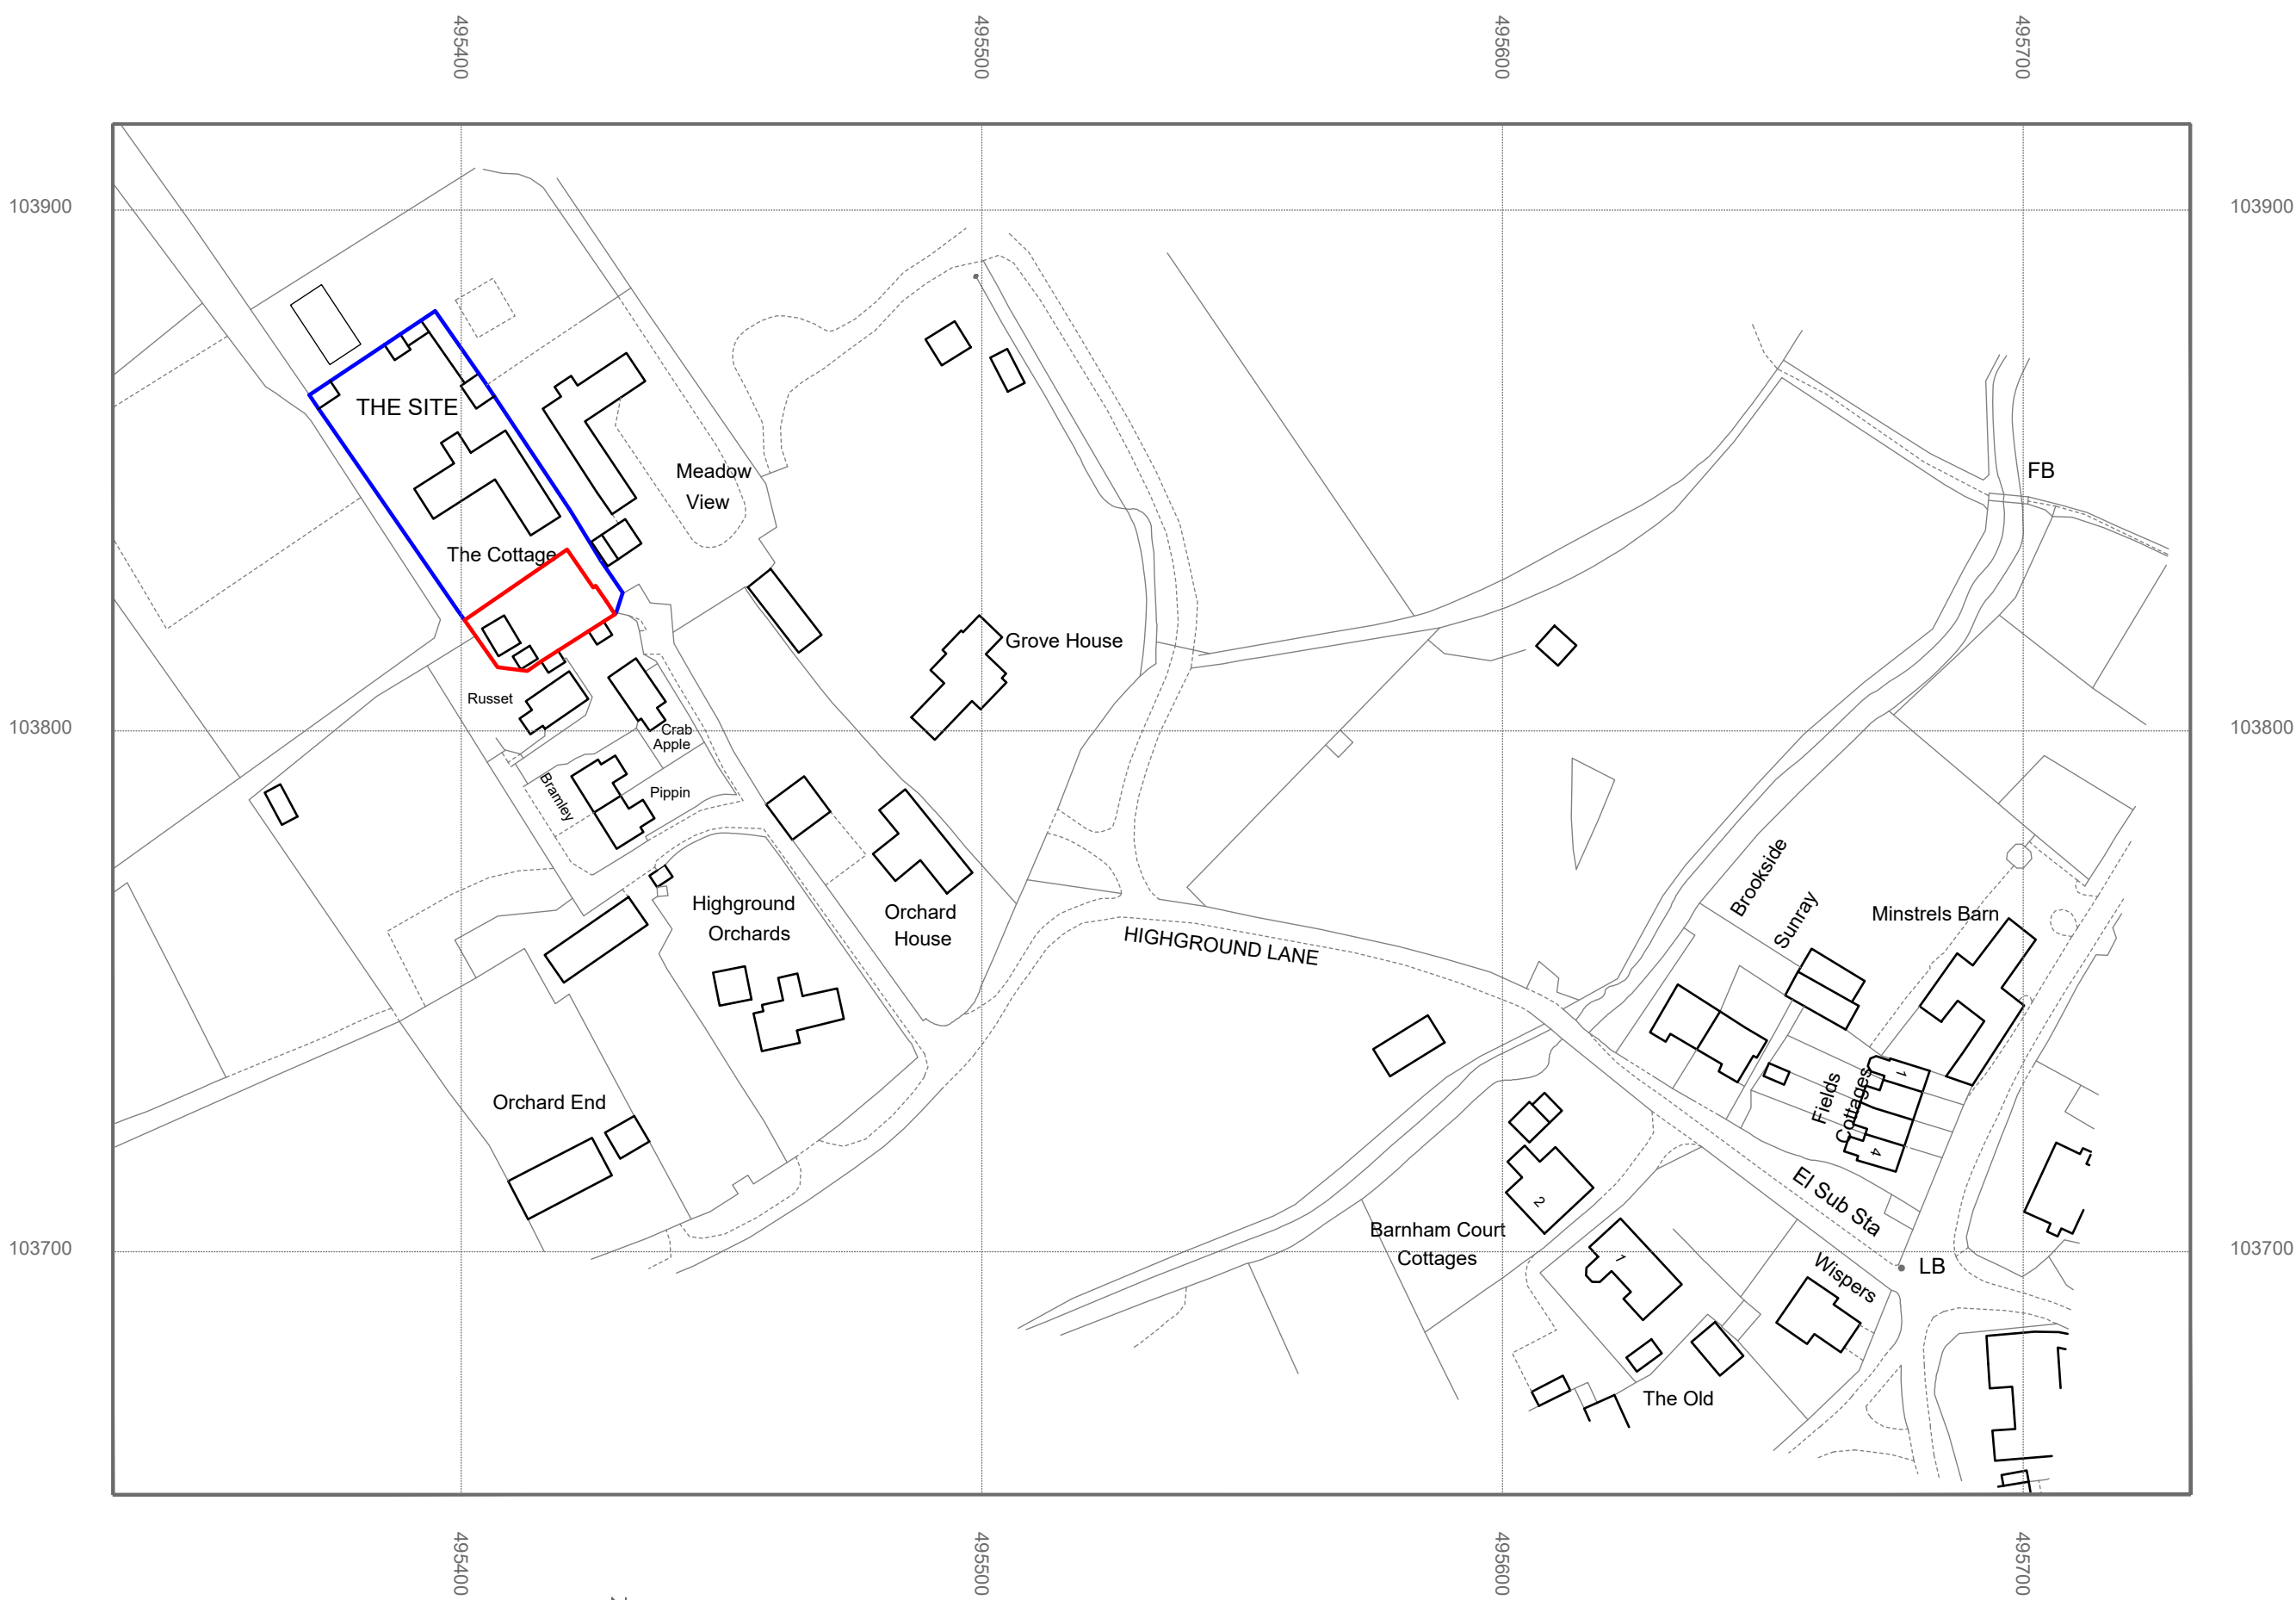

LOCATION PLAN 1:1250

© Crown copyright 2020 Ordnance Survey 100053143



SITE / BLOCK PLAN 1:500

PROJECT TITLE: THE COTTAGE HIGHGROUND LANE BARNHAM
DRAWING TITLE: PROPOSED DWELLING ADJACENT TO EXISTING DWELLING Planning Application Drawings
Drawn by: MJW DWG No: HL.PL001 REV No: B - Dec 2020 Date: OCTOBER 2020 A1 - VARIOUS SCALE