



ORIGINAL PAPER SIZE A2

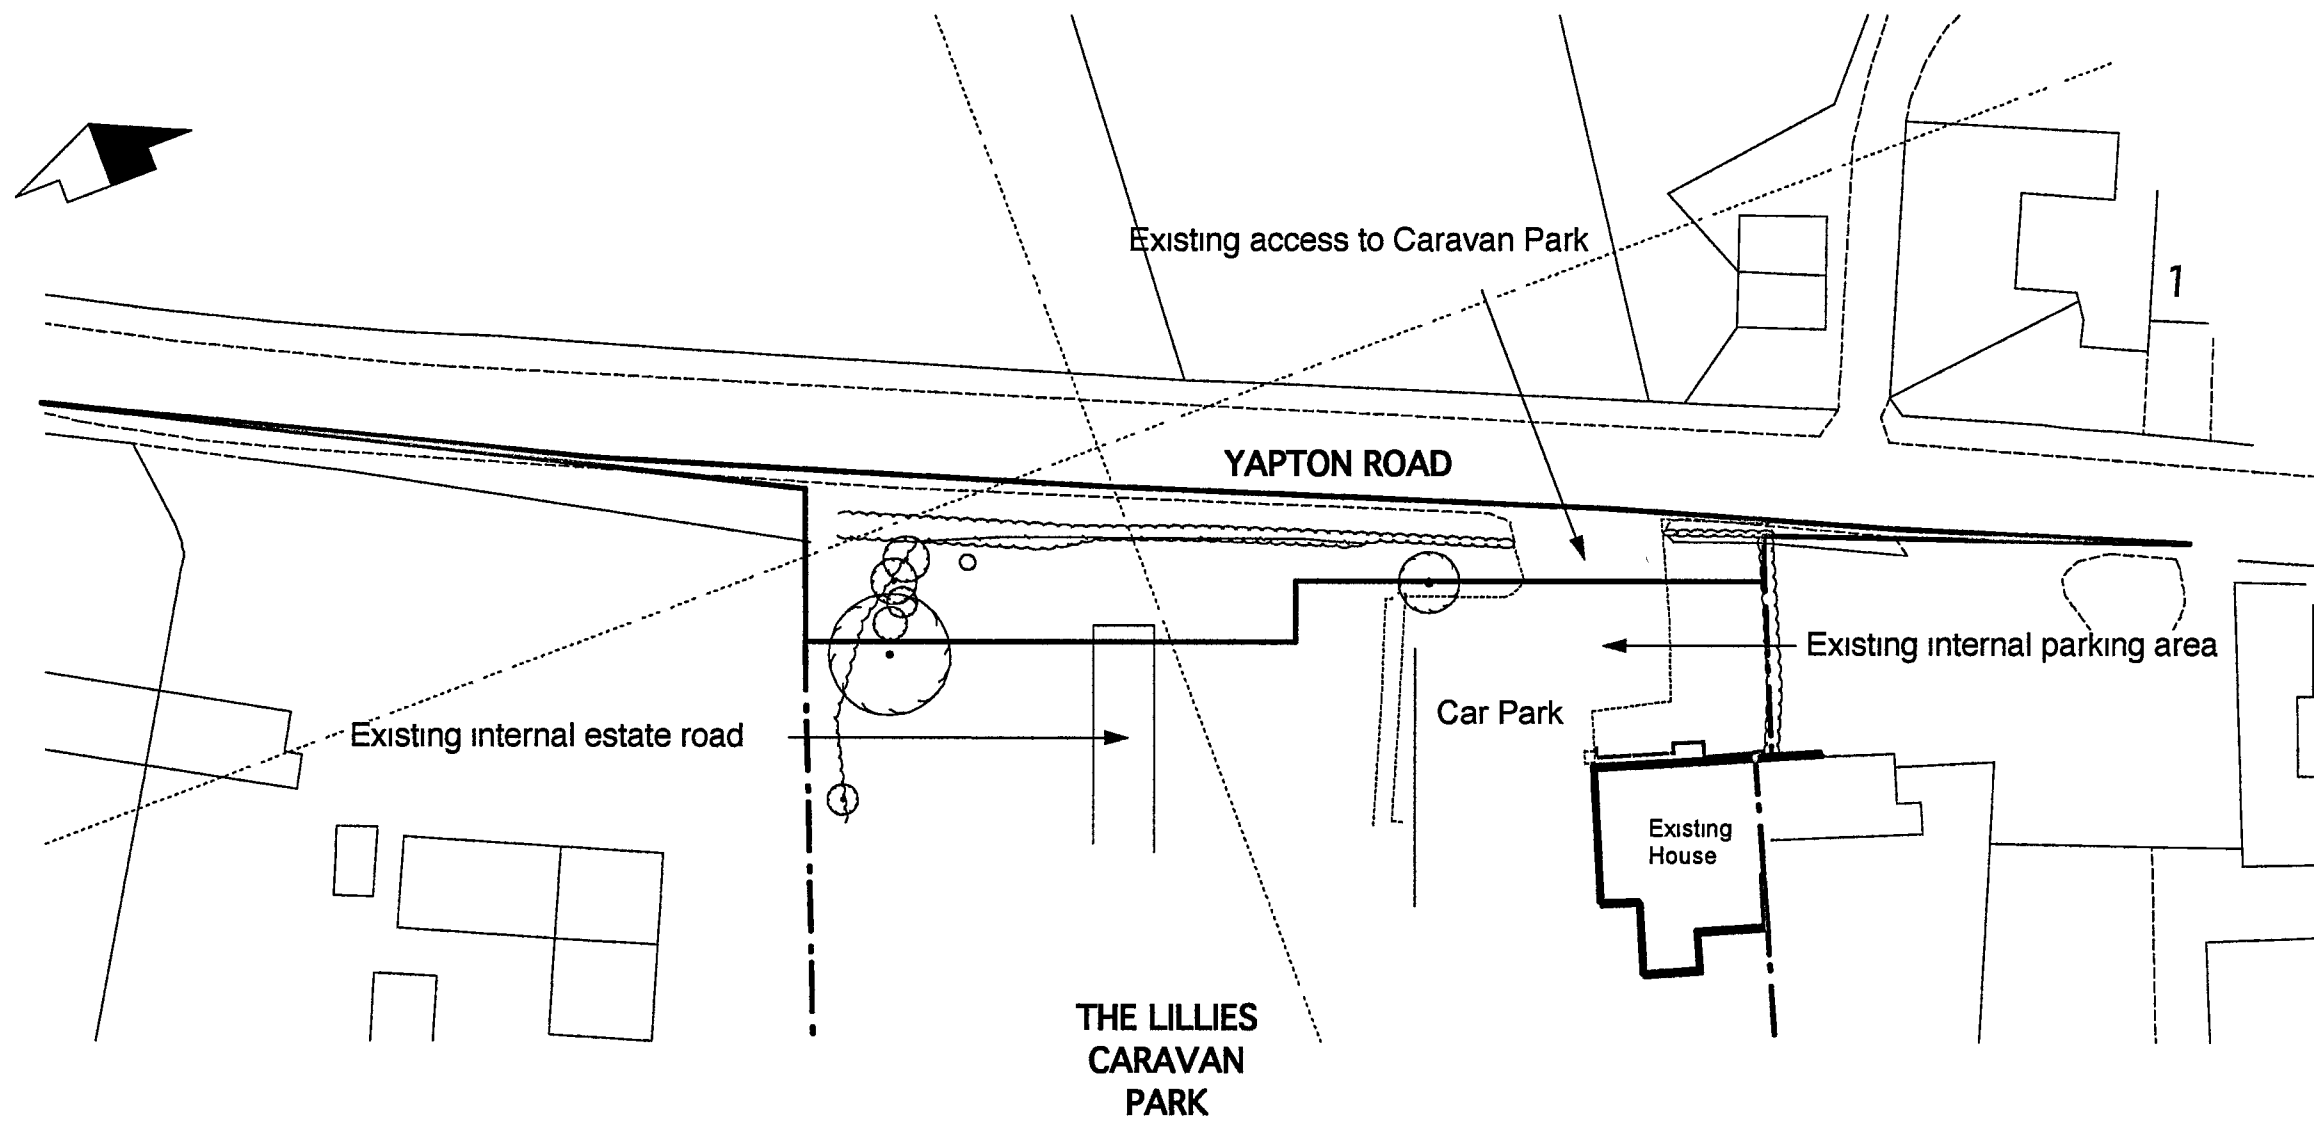


EXISTING SITE PLAN

Scale 1 : 500

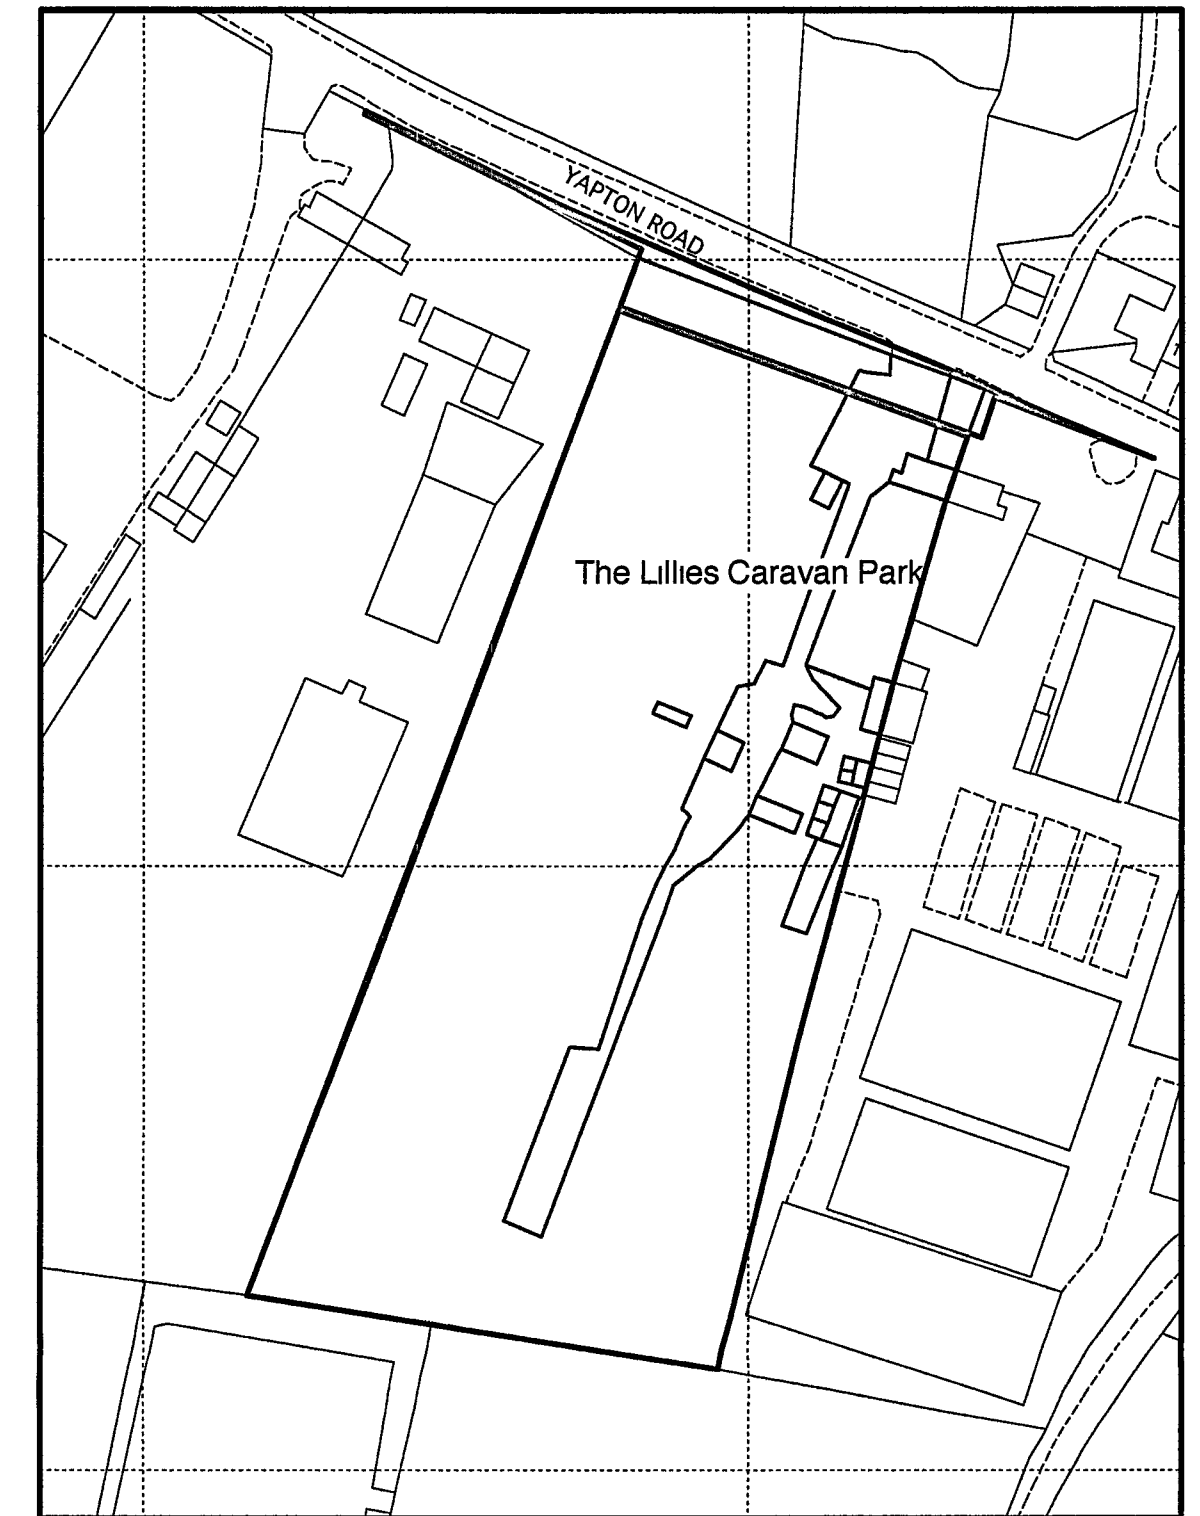


LOCATION PLAN

Scale 1 : 1250

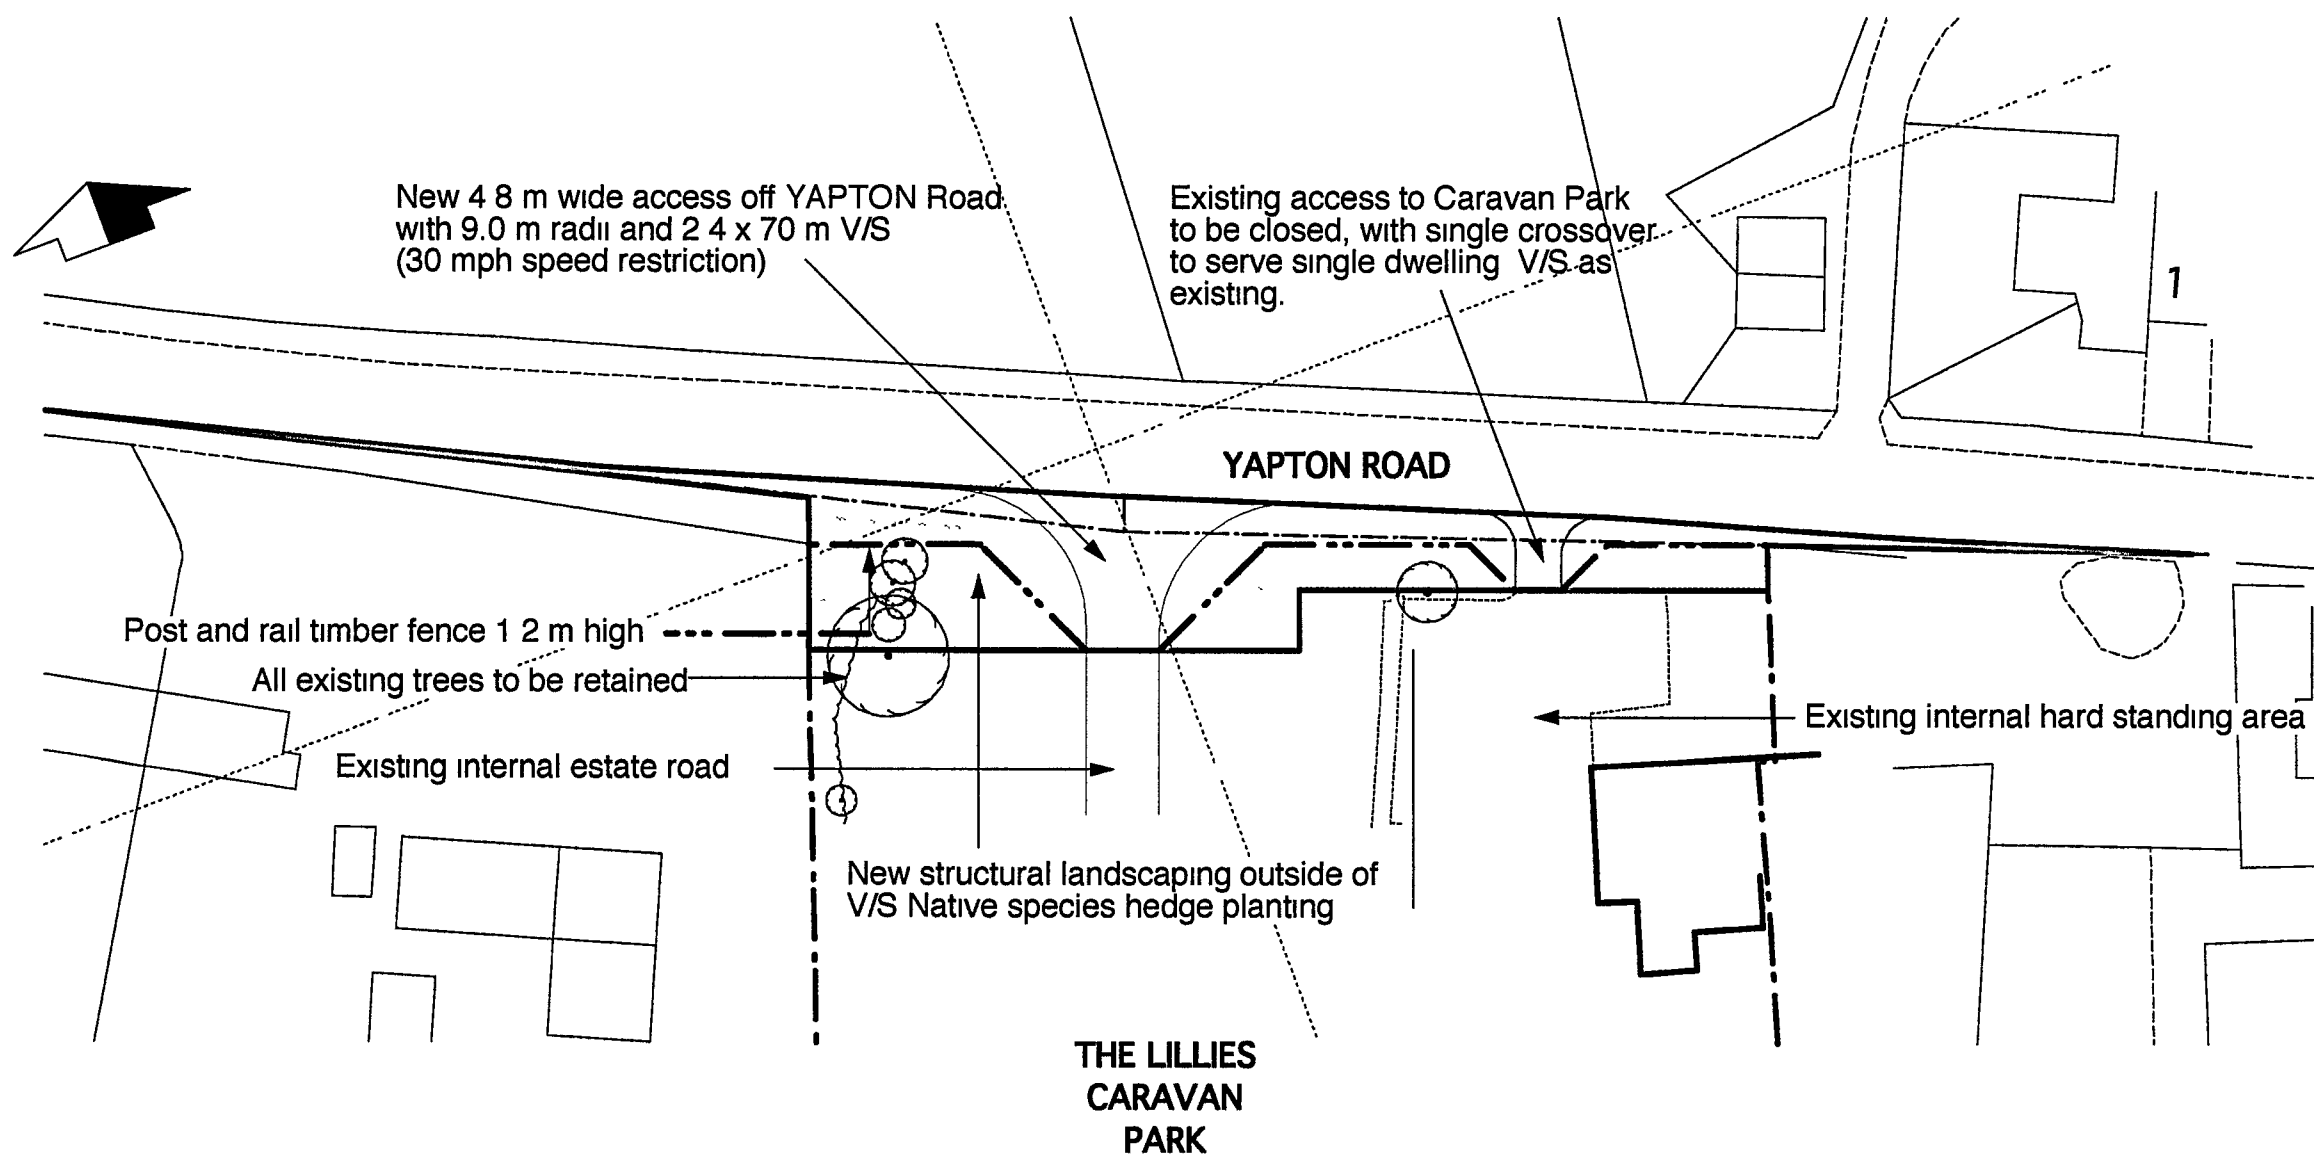

PROPOSED SITE PLAN

Scale 1 : 500

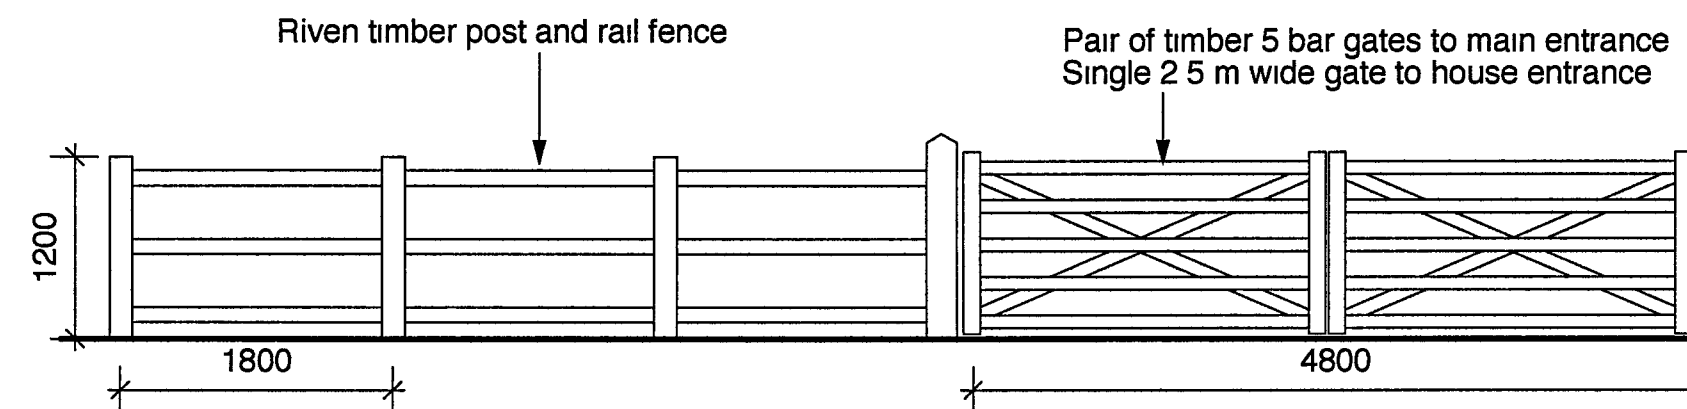

Typical Fence Elevation

Scale 1 : 50

IVON BLUMER ARCHITECTS LTD

PROJECT	The Lillies Caravan Park	DATE	21/04/08
TITLE	Planning Application Drawing Proposed New Access	DRG NO	IBA/258/05
SCALE	1 : 500 & 1 : 1250	REVISIONS	B