



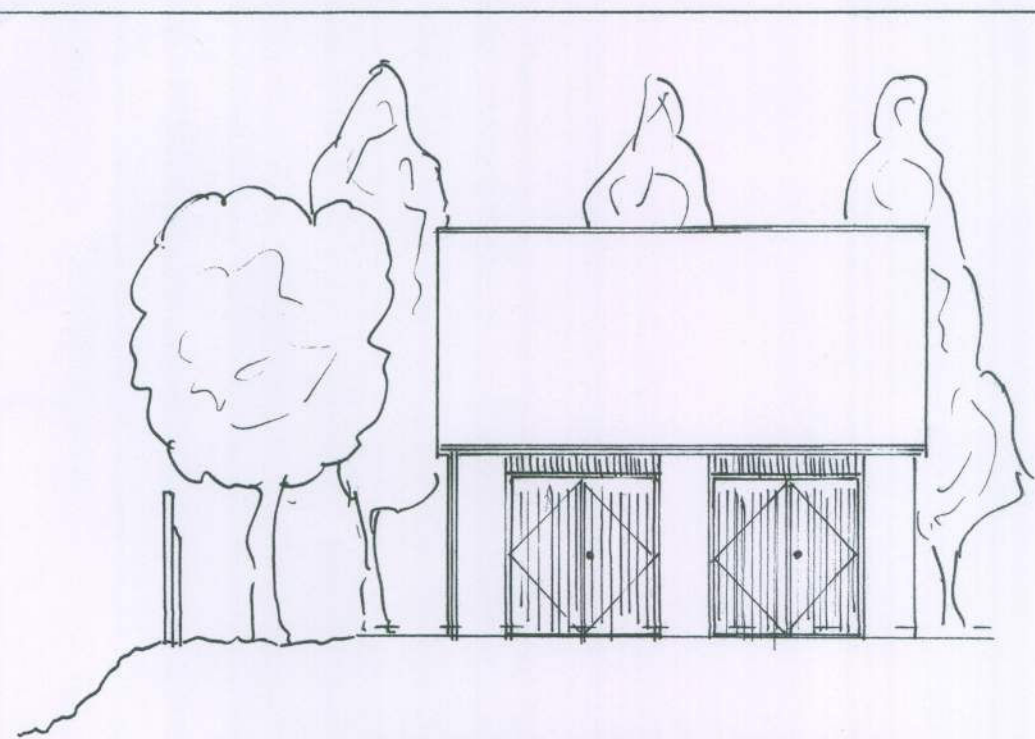


PROPOSED FRONT ELEVATION
(SOUTH FACING)

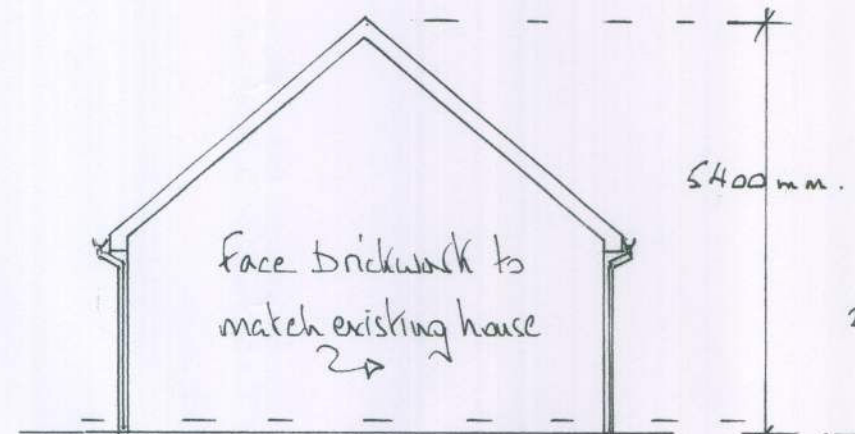


PROPOSED SIDE ELEVATION
(WEST FACING)



PROPOSED REAR ELEVATION
(NORTH FACING)

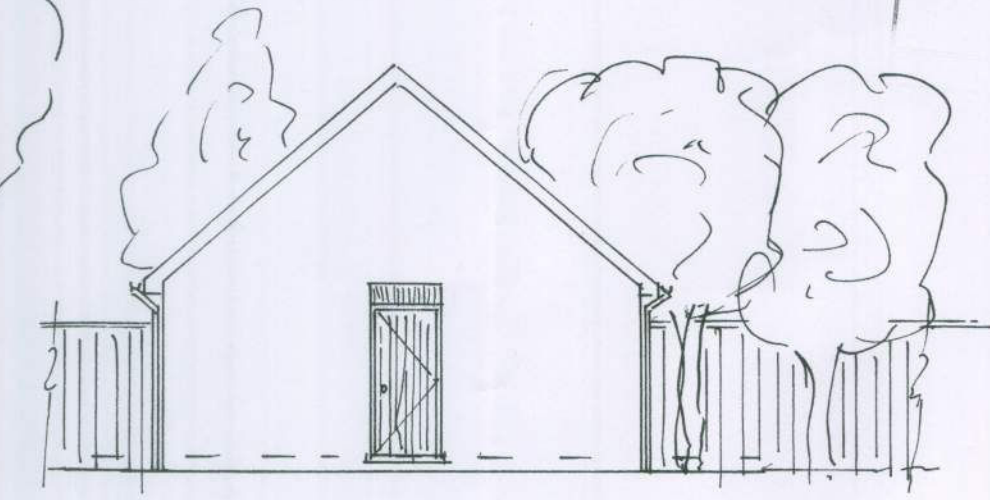


PROPOSED SIDE ELEVATION (EAST FACING)

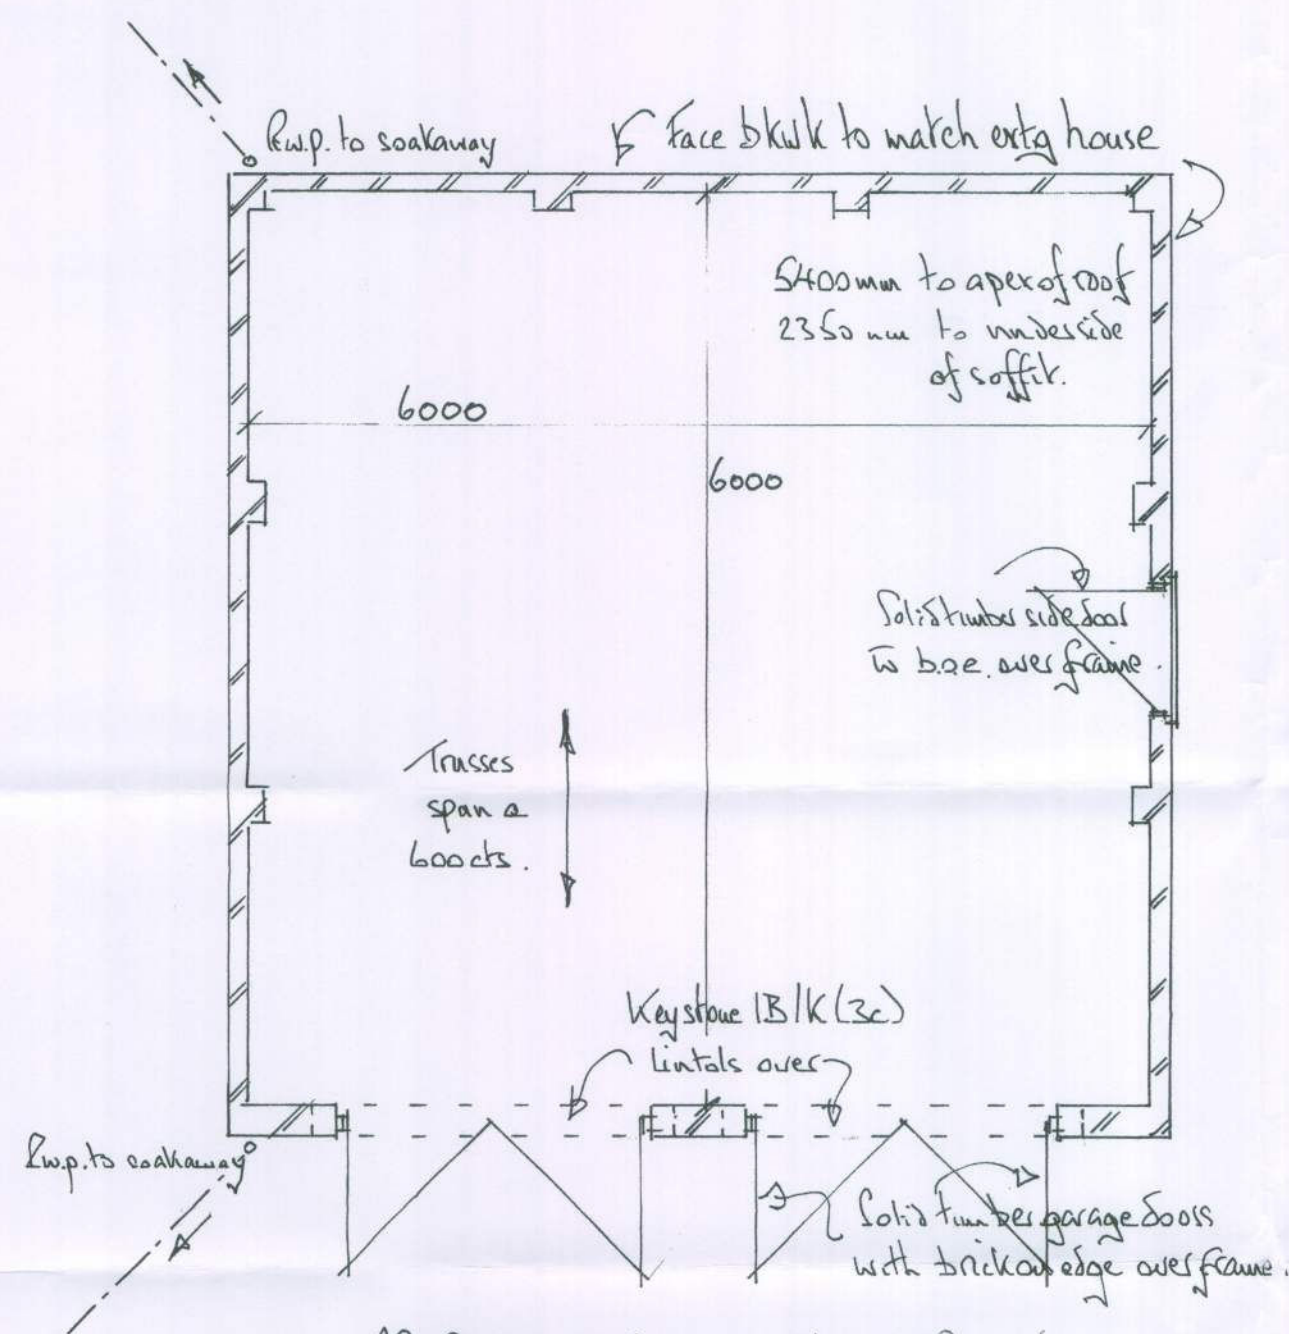

PROPOSED GROUND FLOOR PLAN

BLOCK
PLAN
Scale 1:50
(a site survey)

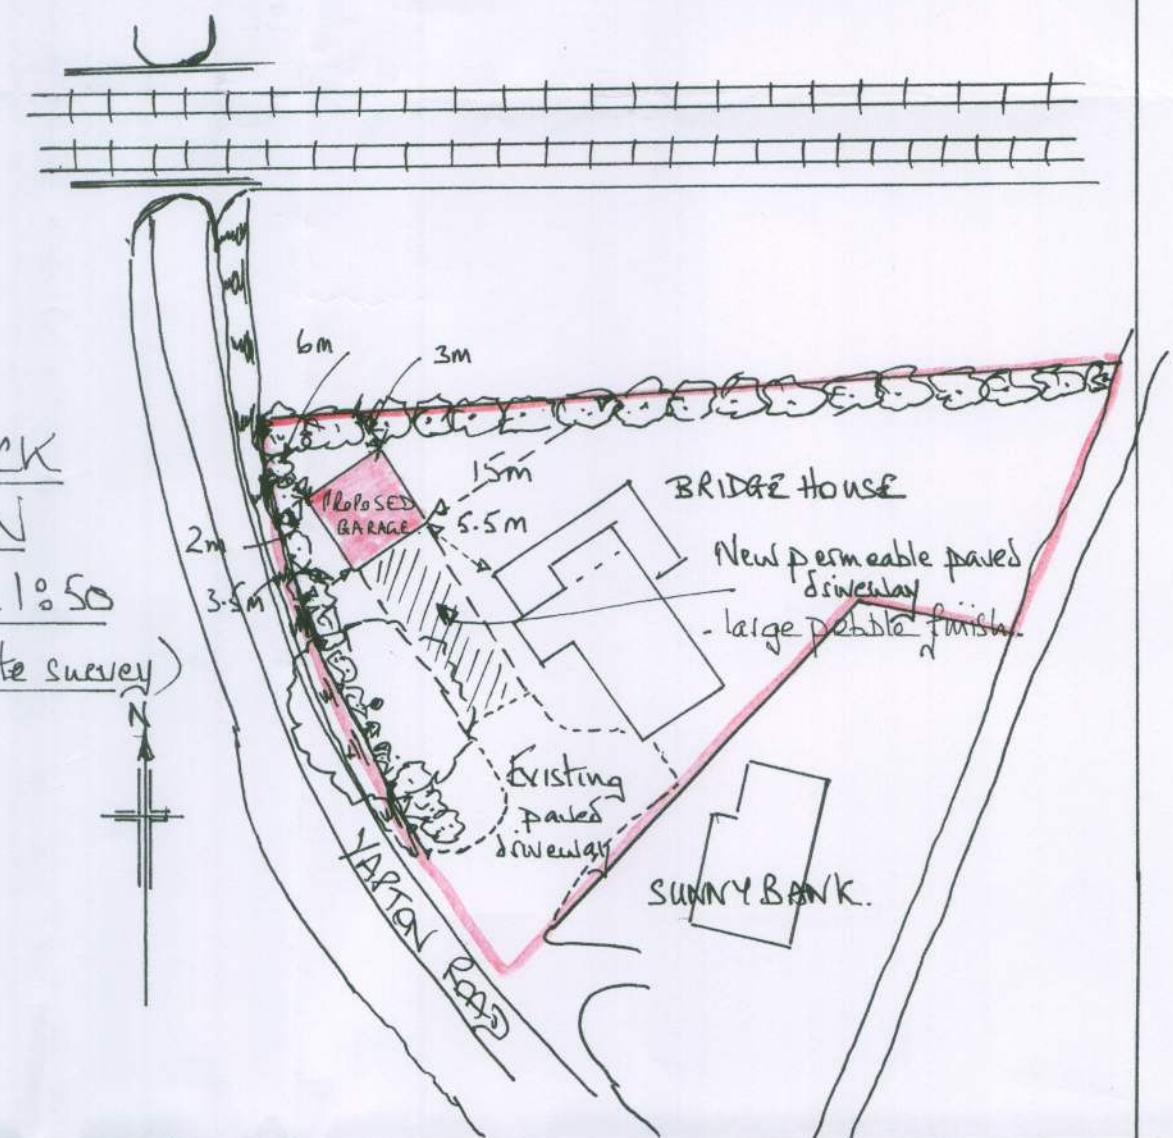

PROPOSED DETACHED DOUBLE GARAGE

FOR: MR & MRS C. DALRYMPLE
AT: BRIDGE HOUSE
YAPTON ROAD
BARNHAM
W. SUSSEX
PO22 0AN

DRAWING N° :- GD/116/001
SCALES :- 1:100, 1:50, 1:500
DATE :- 17/05/2010
DRAWN BY :- Richard Hollands [GROVE DESIGN]
8. Willowhale Ave. Alswick PO21 4AY
Tel: 01243-265154
AMENDMENTS :-