




Existing South Elevation @ 1:100

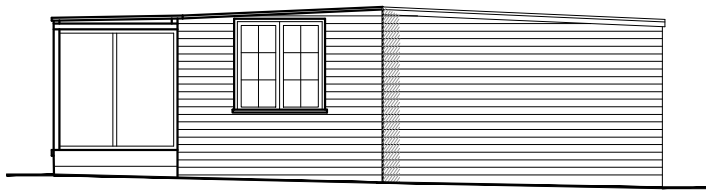


Existing East Elevation @ 1:100

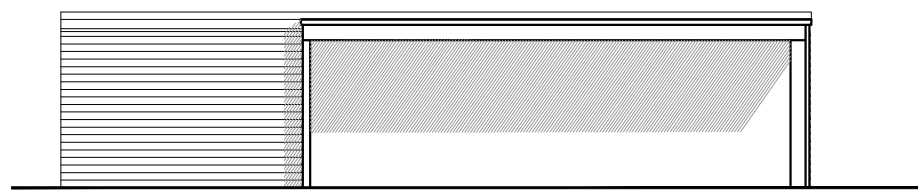


Existing North Elevation @ 1:100

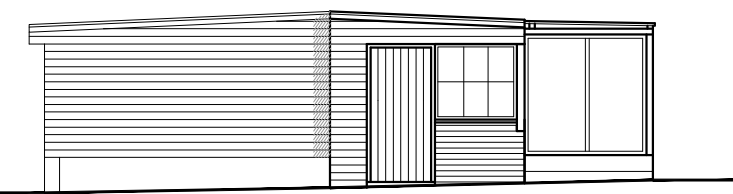


Existing West Elevation @ 1:100

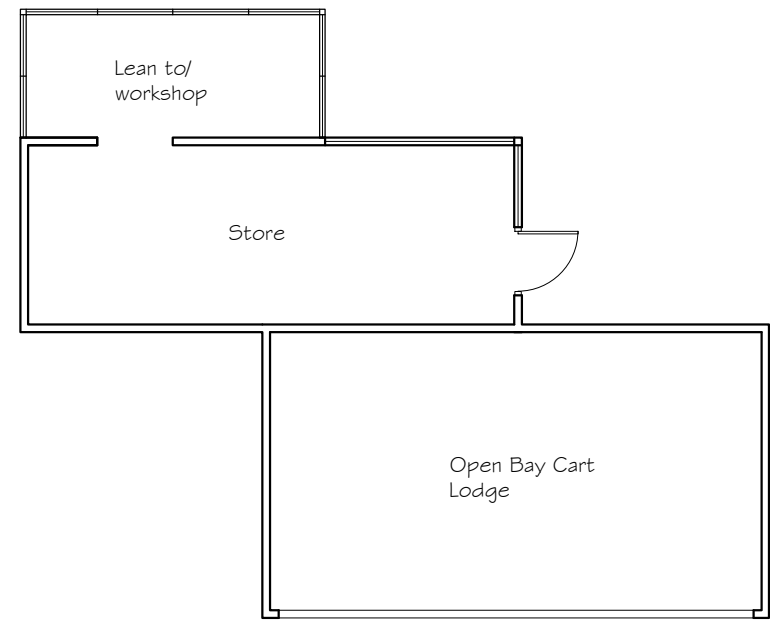


Existing Floor Plan @ 1:100

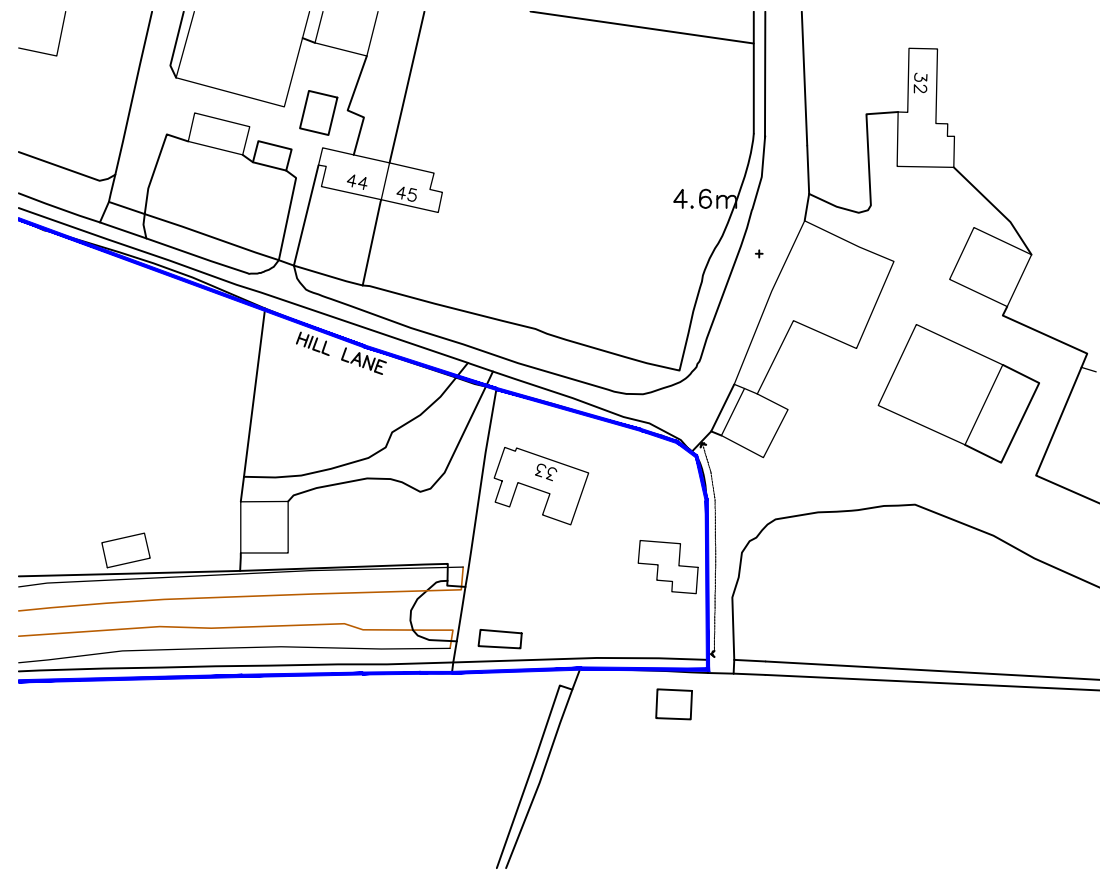


Existing Site Location Plan @ 1:1250
Ordnance Survey. (c) Crown Copyright 2013. All rights reserved. Licence number 100022432

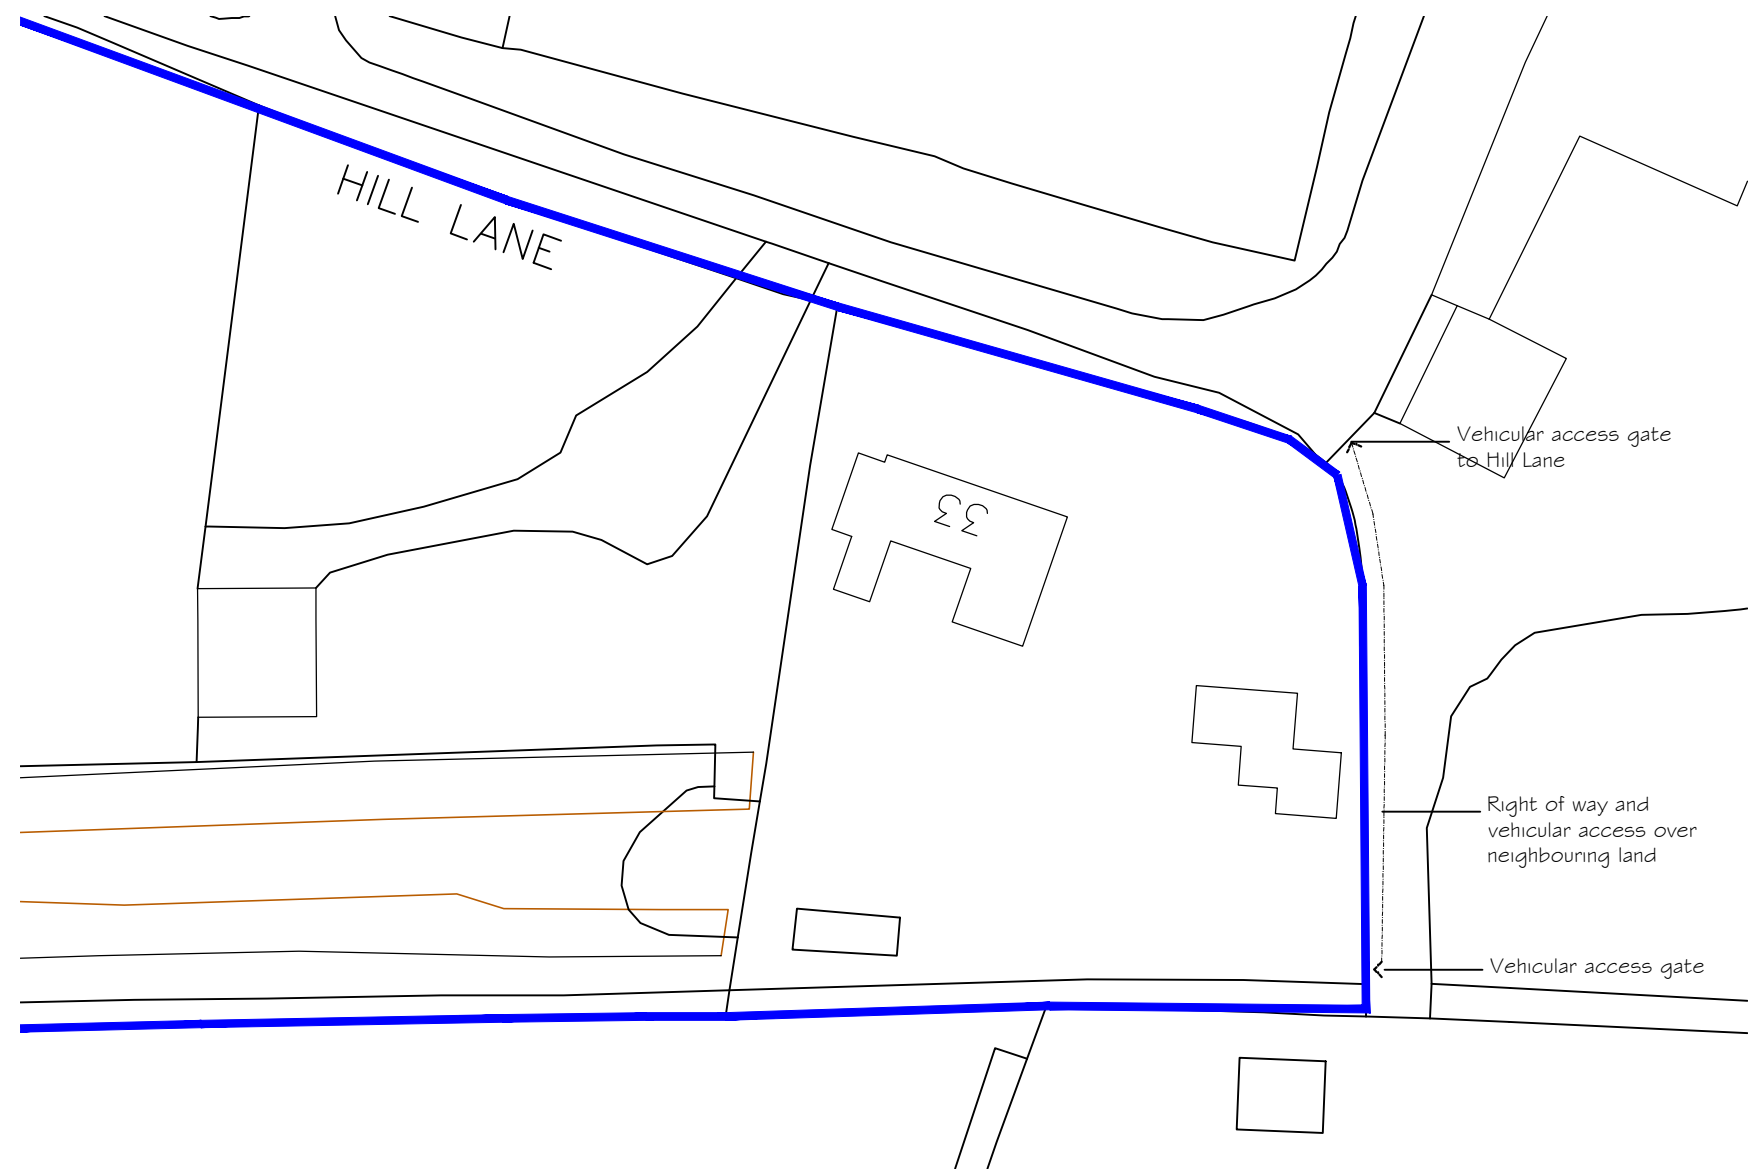

Existing Site Block Plan @ 1:500

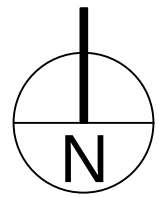


NOTES:
Dimensions to be checked on site before commencing work. Any discrepancies shall be reported to the architect immediately.
Do not scale from these drawings except for planning purposes. Use figured dimensions only.
Where applicable this drawing is to be read in conjunction with other consultants' drawings.
All drawings to be read in conjunction with specification and all other drawings including structural engineer and mechanical and electrical drawings / specification

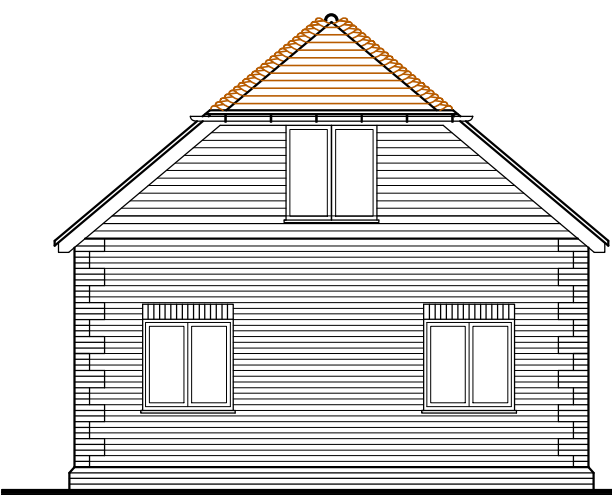


Proposed South Elevation @ 1:100




Proposed West Elevation @ 1:100

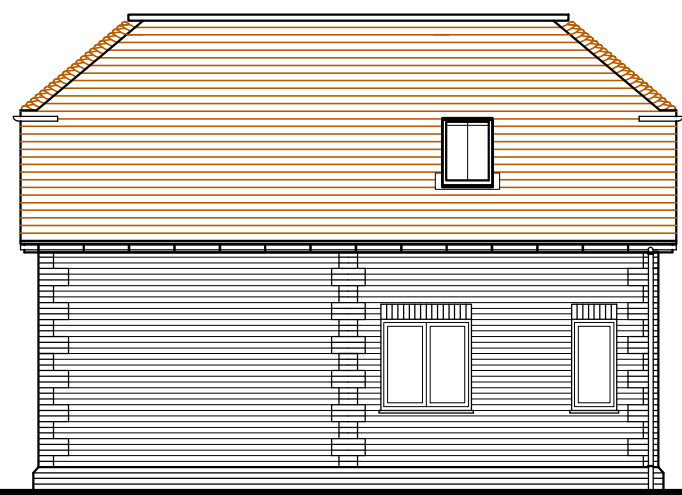


Proposed East Elevation @ 1:100

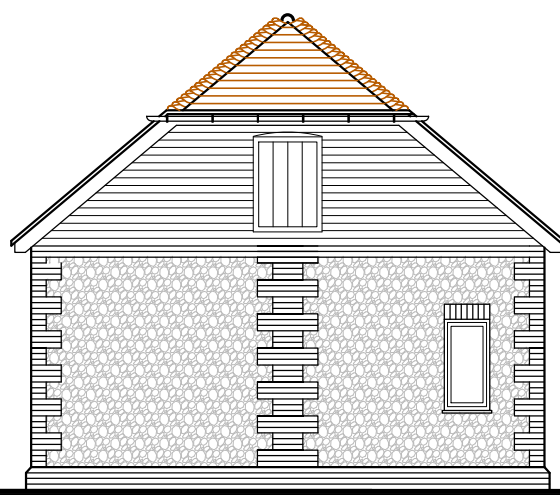


Proposed North Elevation @ 1:100

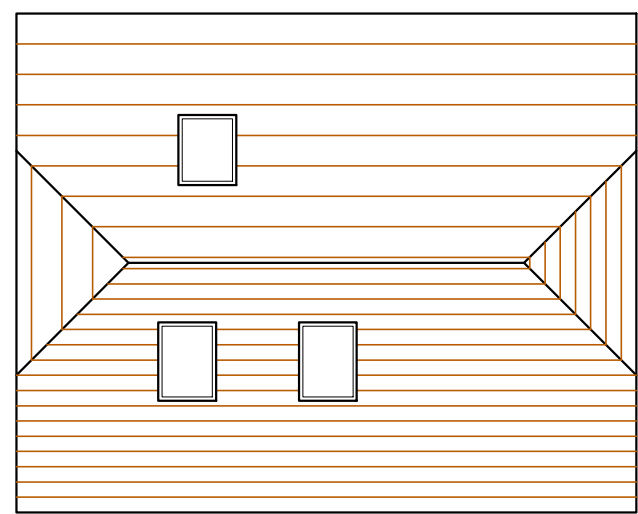


Proposed Roof Plan @ 1:100

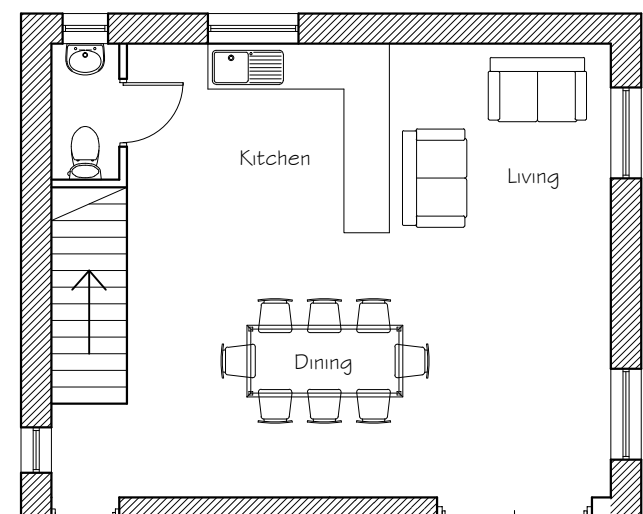


Proposed Ground floor plan @ 1:100

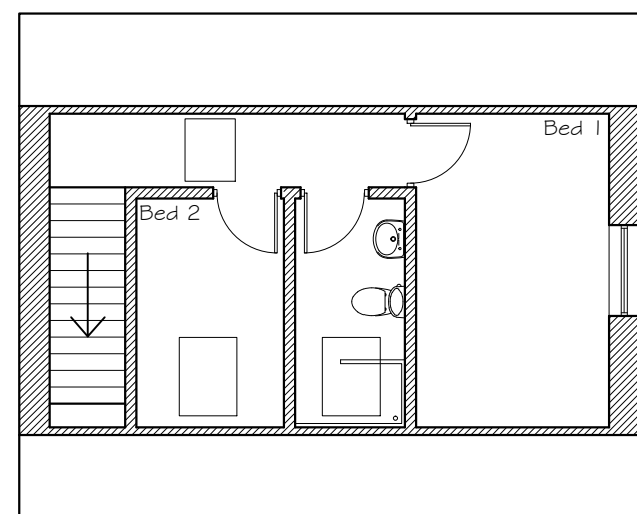


Proposed First floor plan @ 1:100

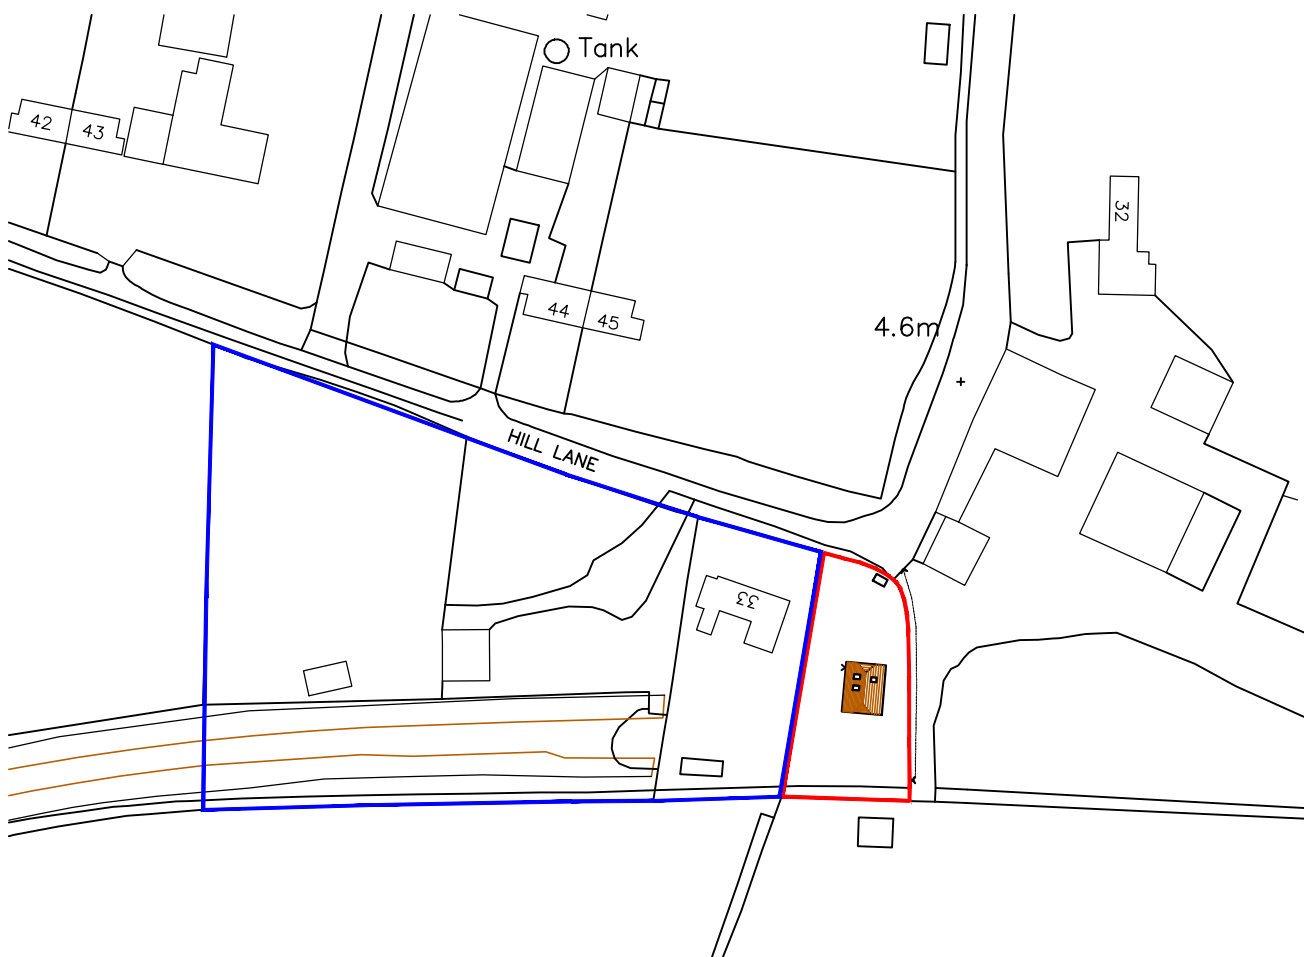

Proposed Site Location Plan @ 1:1250
Ordnance Survey. (c) Crown Copyright 2013. All rights reserved. Licence number 100022432

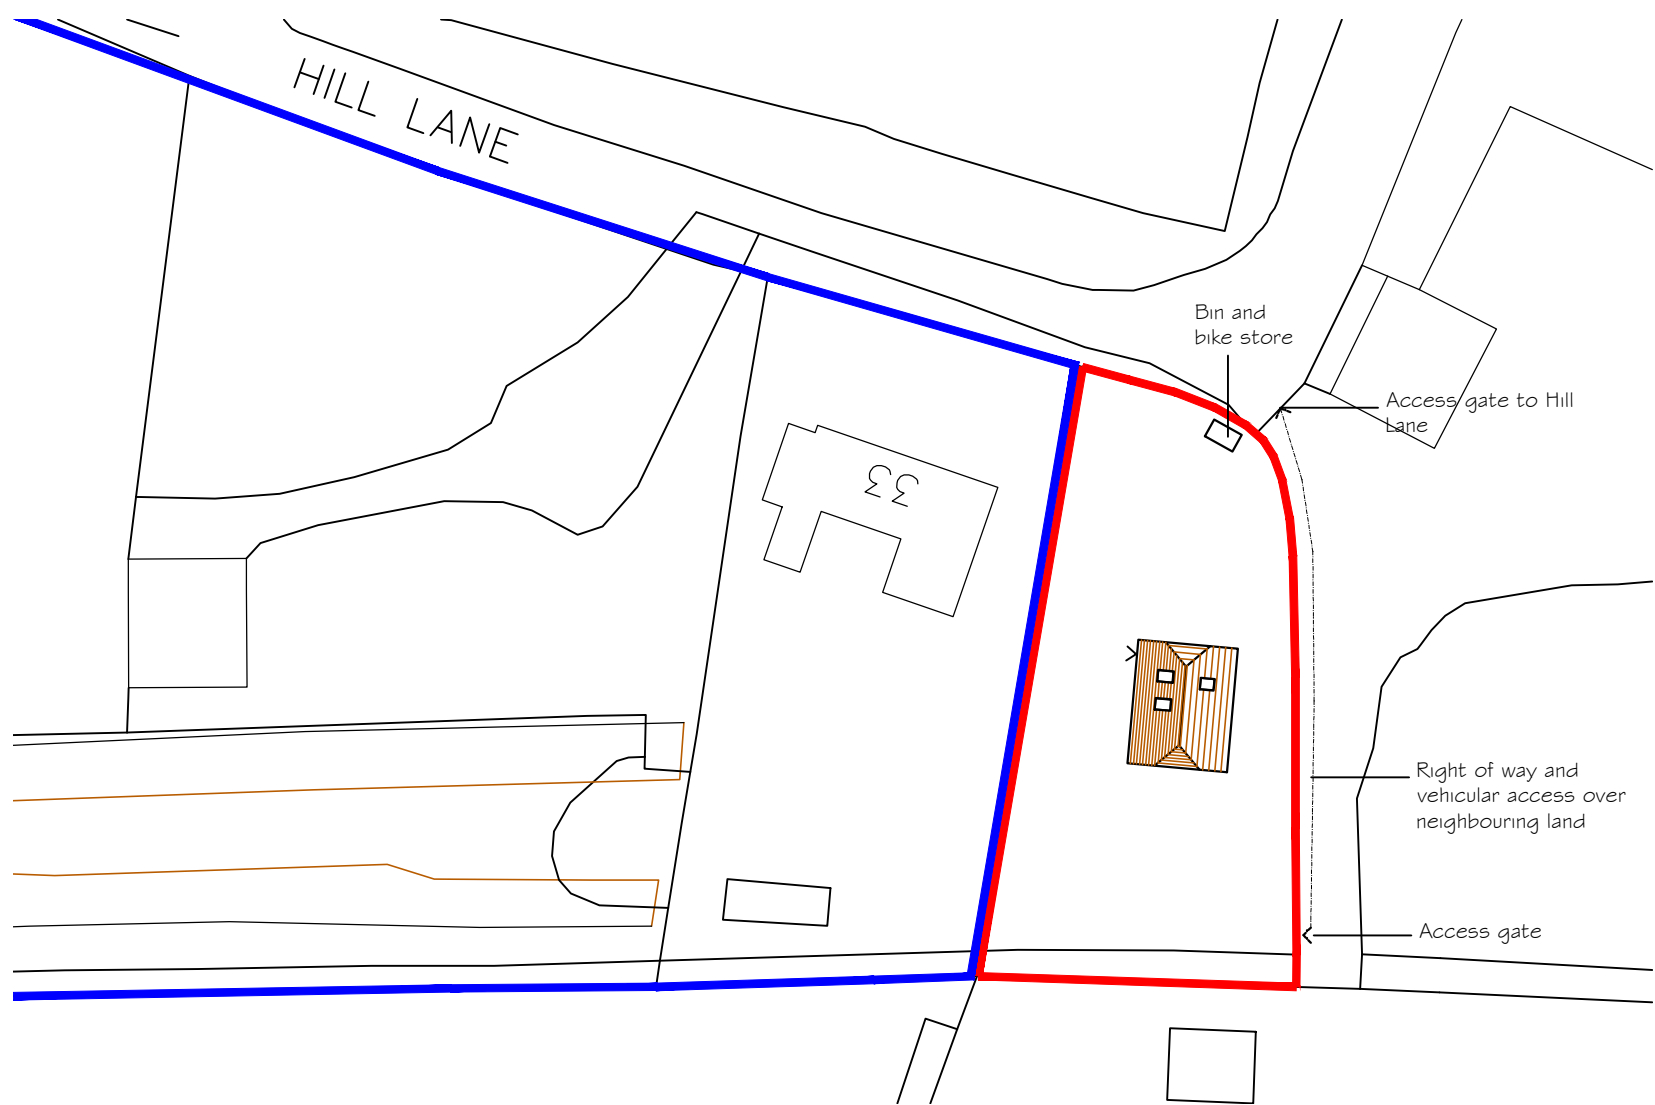

Proposed Site Block Plan @ 1:500

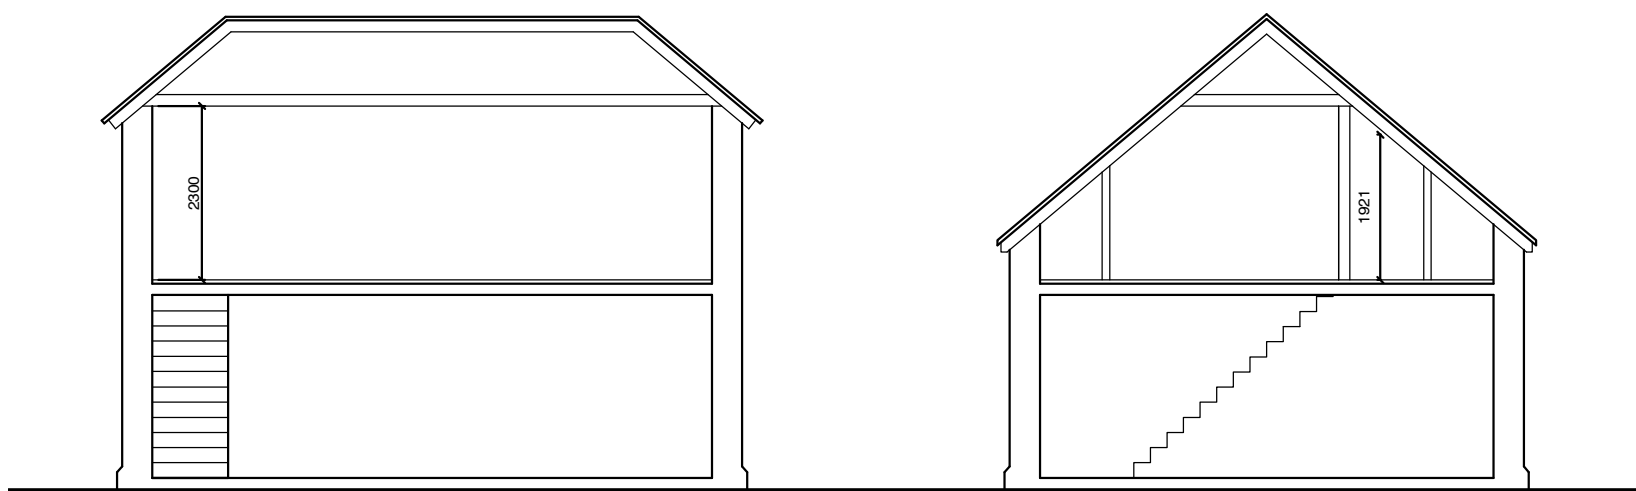

Proposed Sections @ 1:100

REV	DATE	AMENDMENT	DRAWN



Helyer Davies Architects Ltd
1 The Old Flour Mill,
Emsworth, PO10 7BT
01243 370 715
www.hdarchitects.co.uk mail@hdarchitects.co.uk

CLIENT
Mrs Sara Billingham

PROJECT
Land at number 33,
Hill Lane,
Barnham

DRAWING
Existing and proposed plans
and elevs

SCALE
as noted

DATE	01.04.15	DRAWN	CH
DRAWING NUMBER	15058/01	REVISION	-