
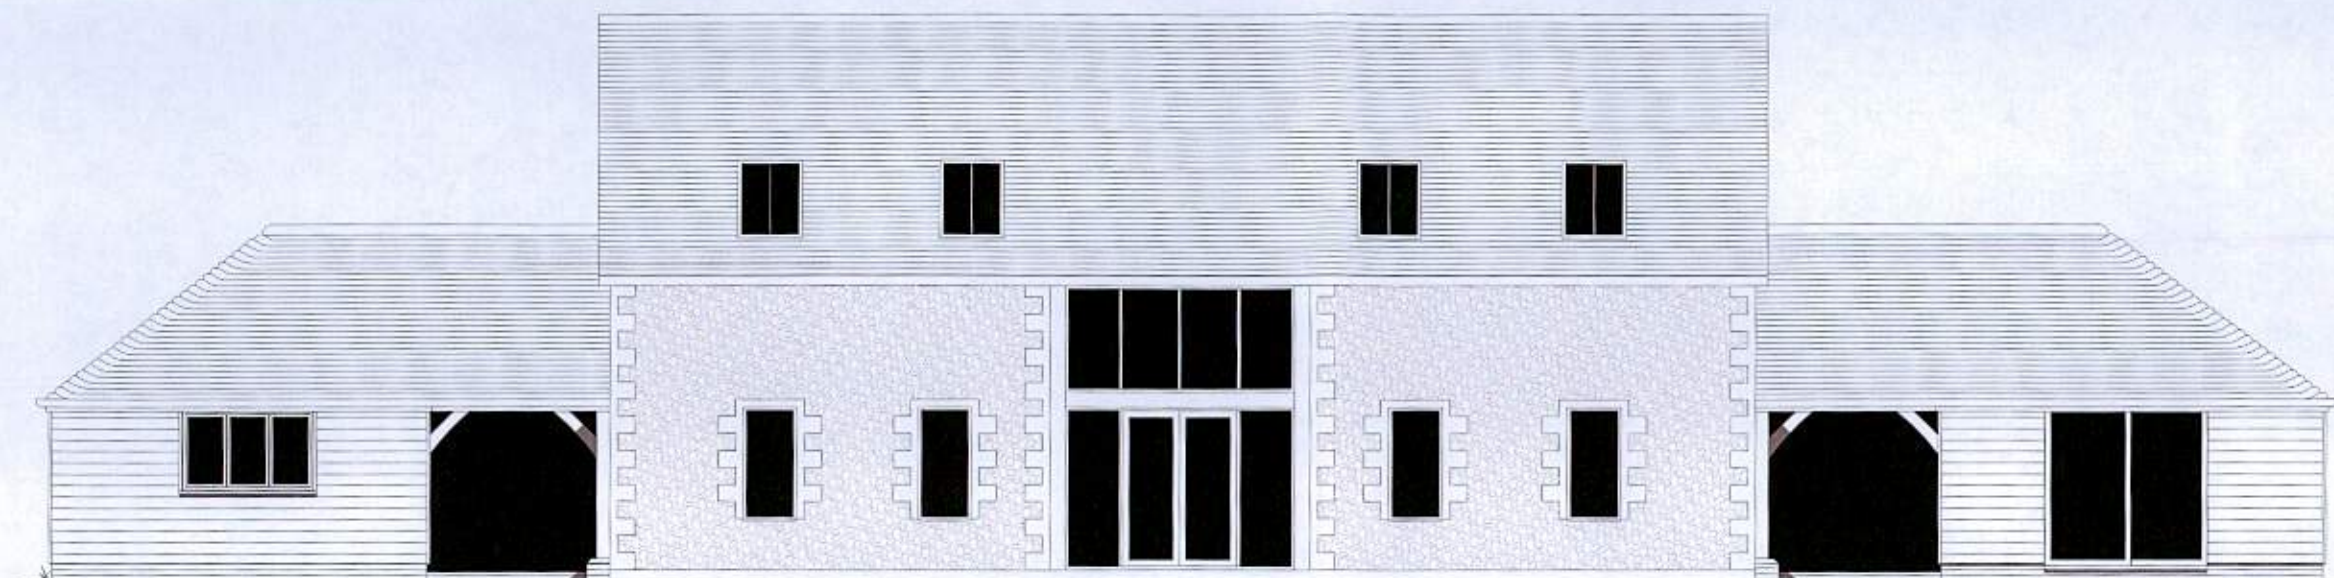


Notes:


This drawing is the copyright of
Manorwood
Do not scale from this drawing except
for Local Authority planning purposes

All dimensions must be checked on site
prior to commencement of works

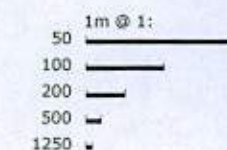


North Elevation

1:100

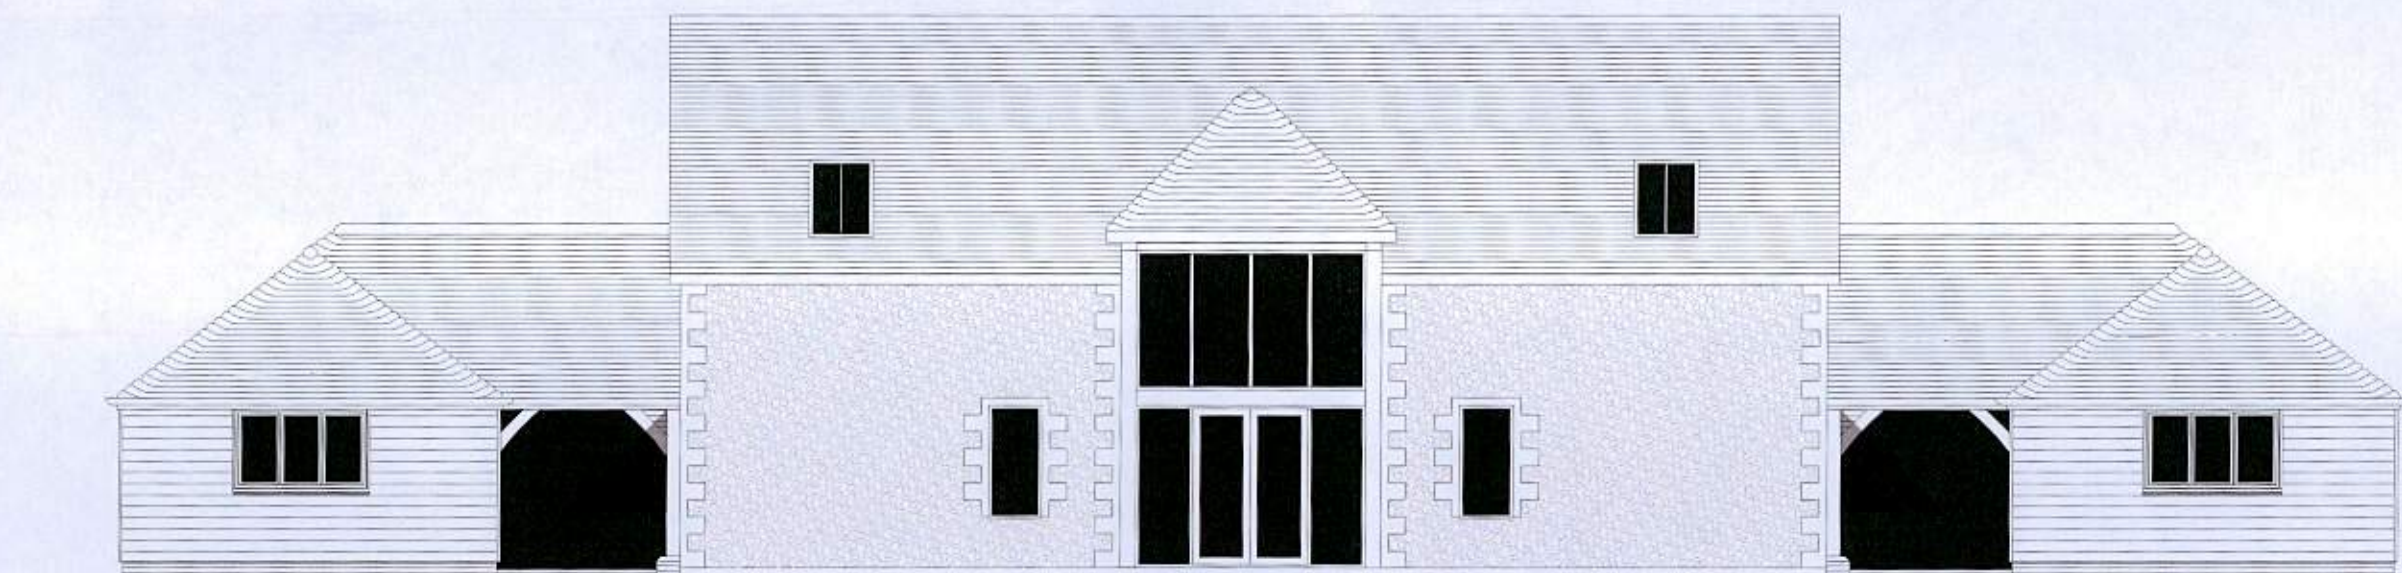


South Elevation

1:100

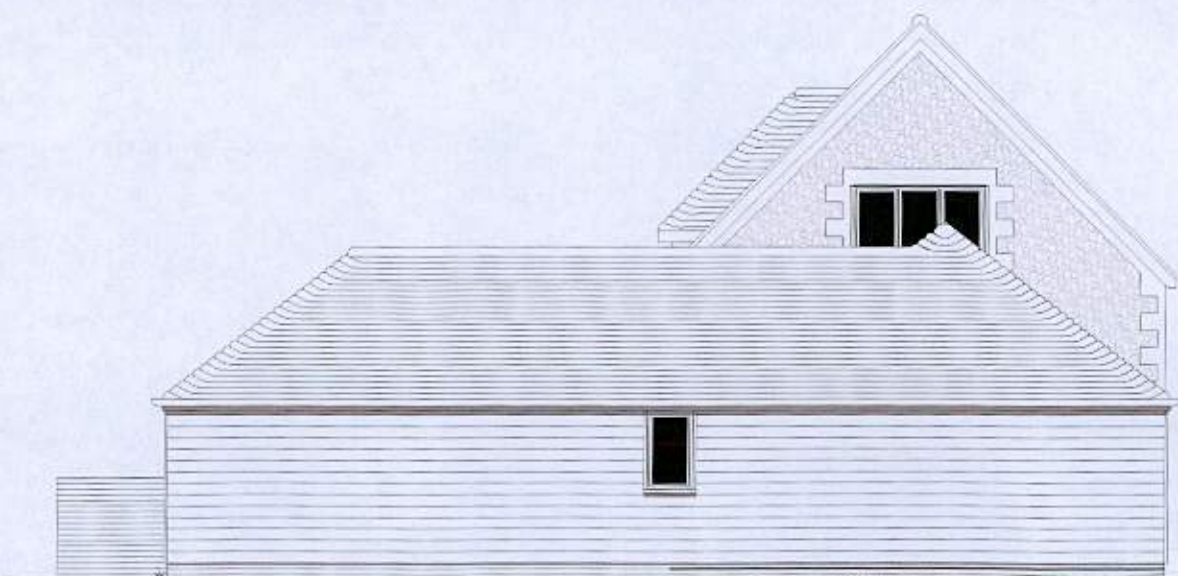

East Elevation

1:100

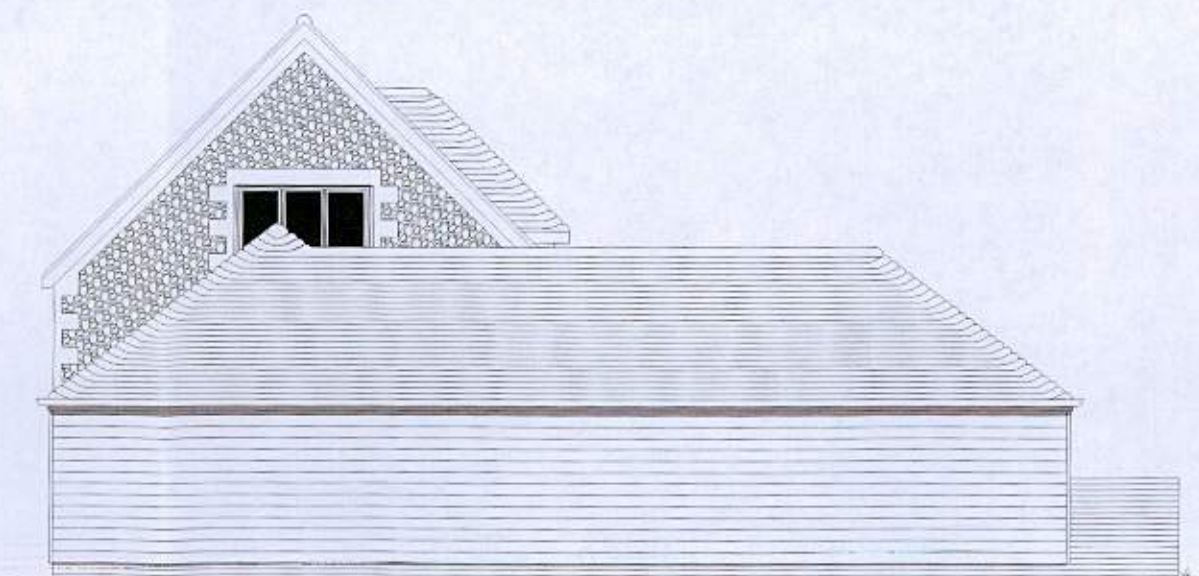

West Elevation

1:100

Revisions

--



Client
Julie Waite

Job
Land (to the rear of)
Sunnyside Barn and The Flint Barn
Yapton Road
Barnham

Drawing
Plot 1

Proposed Elevations

Drawn	Date	Scale @A3
BK	04.02.17	1:100

Job No.	Drawing No.	Revision
1607FL1	005	--

Status
For comment