



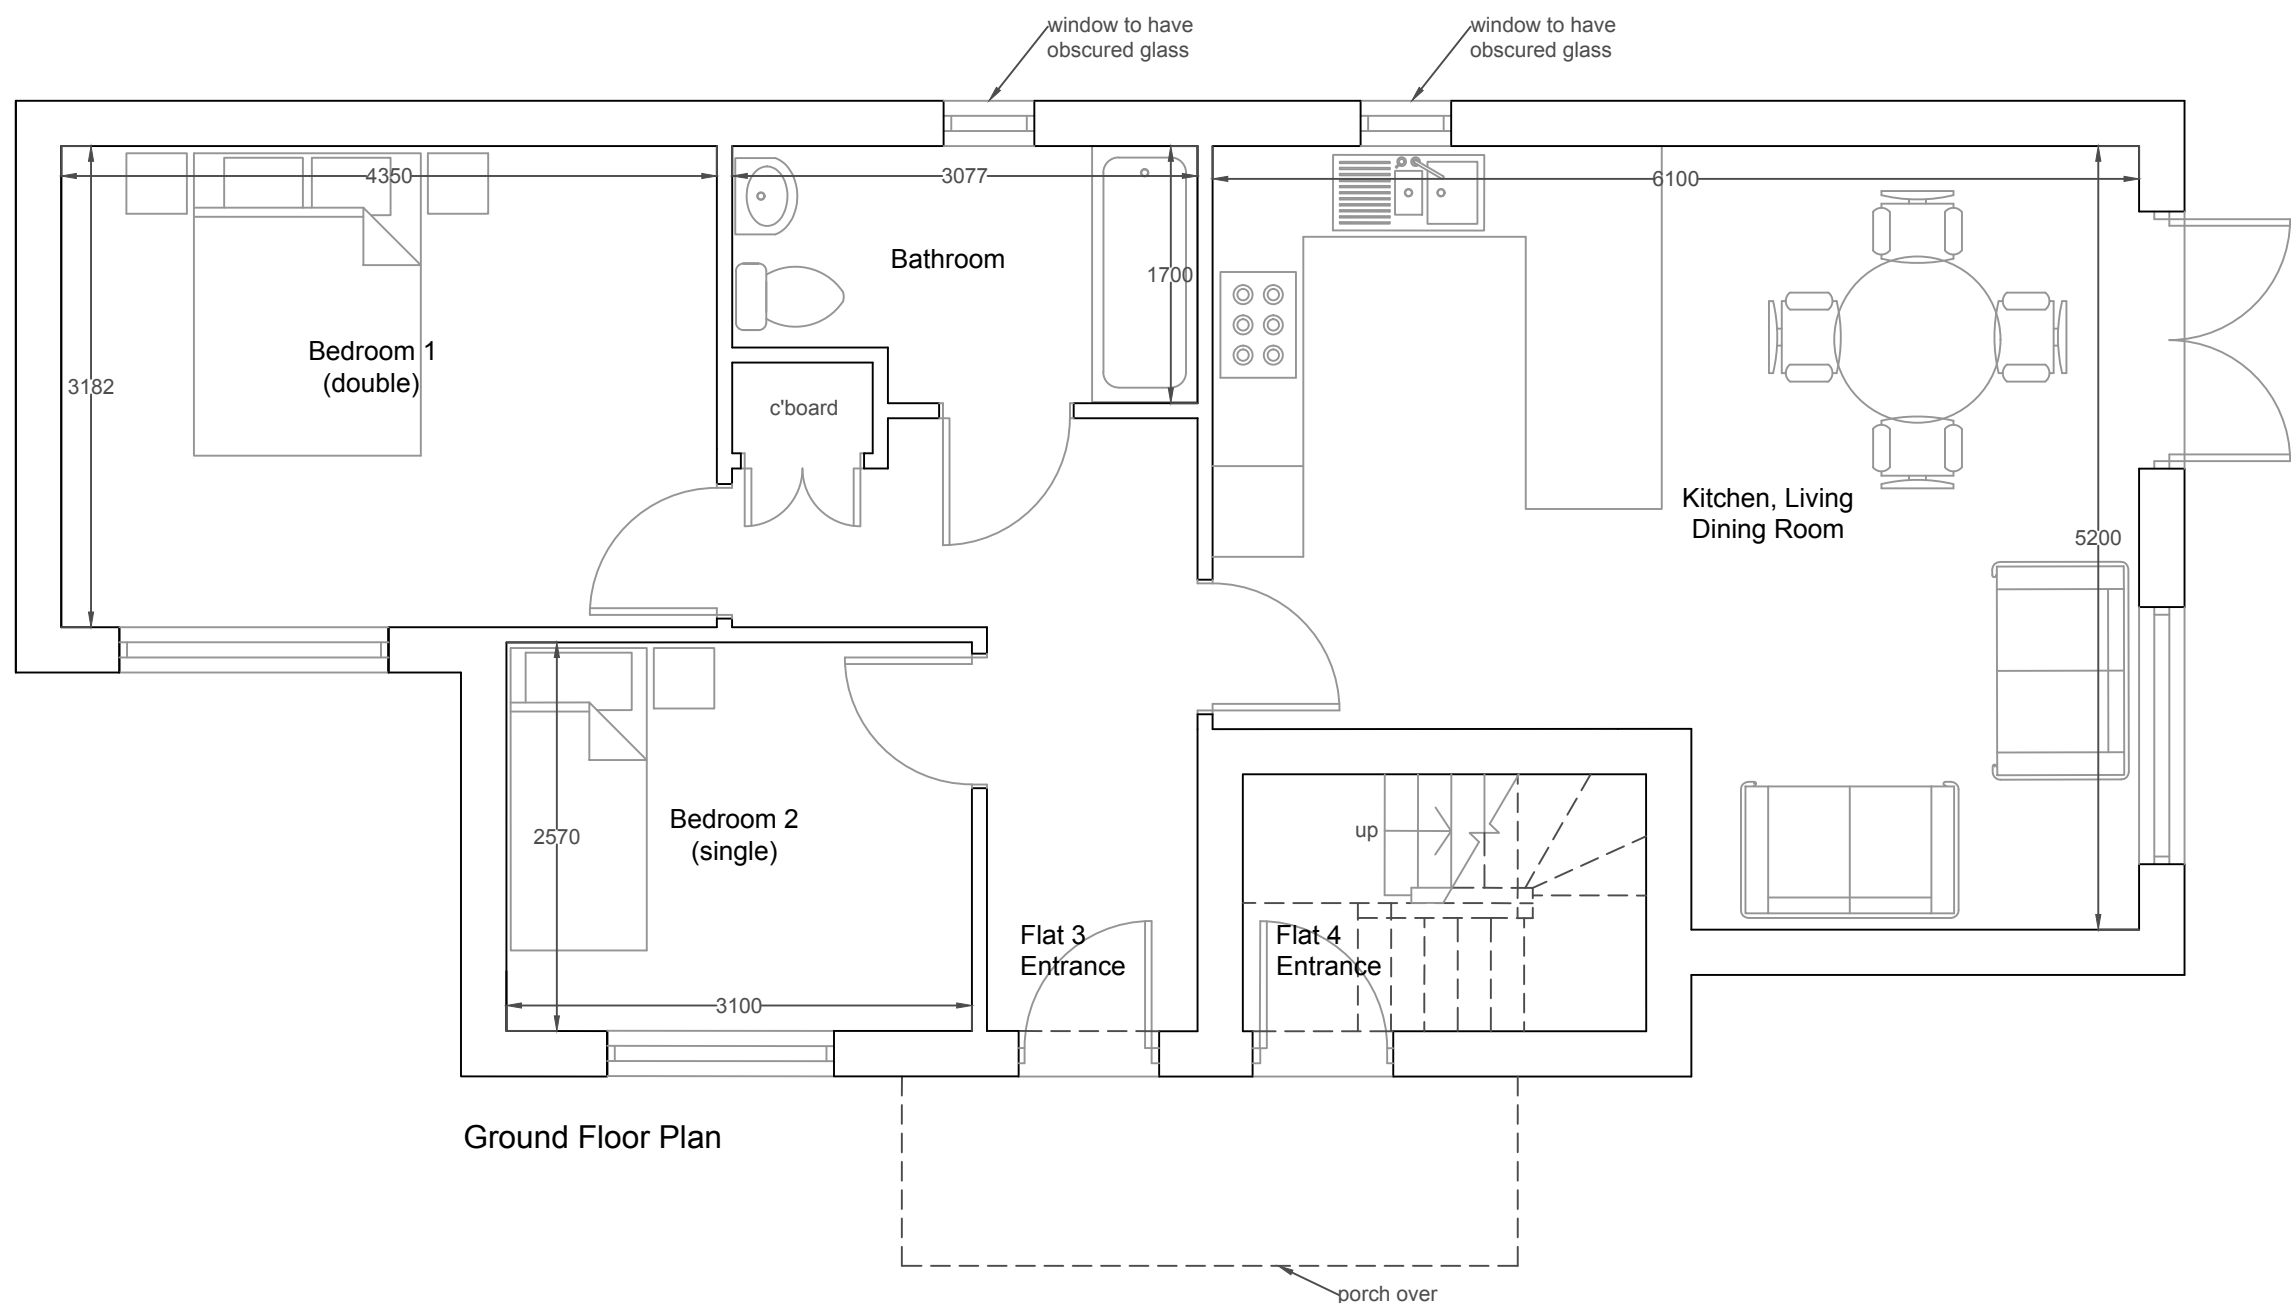


Ground Floor Plan

Plans (1:50)

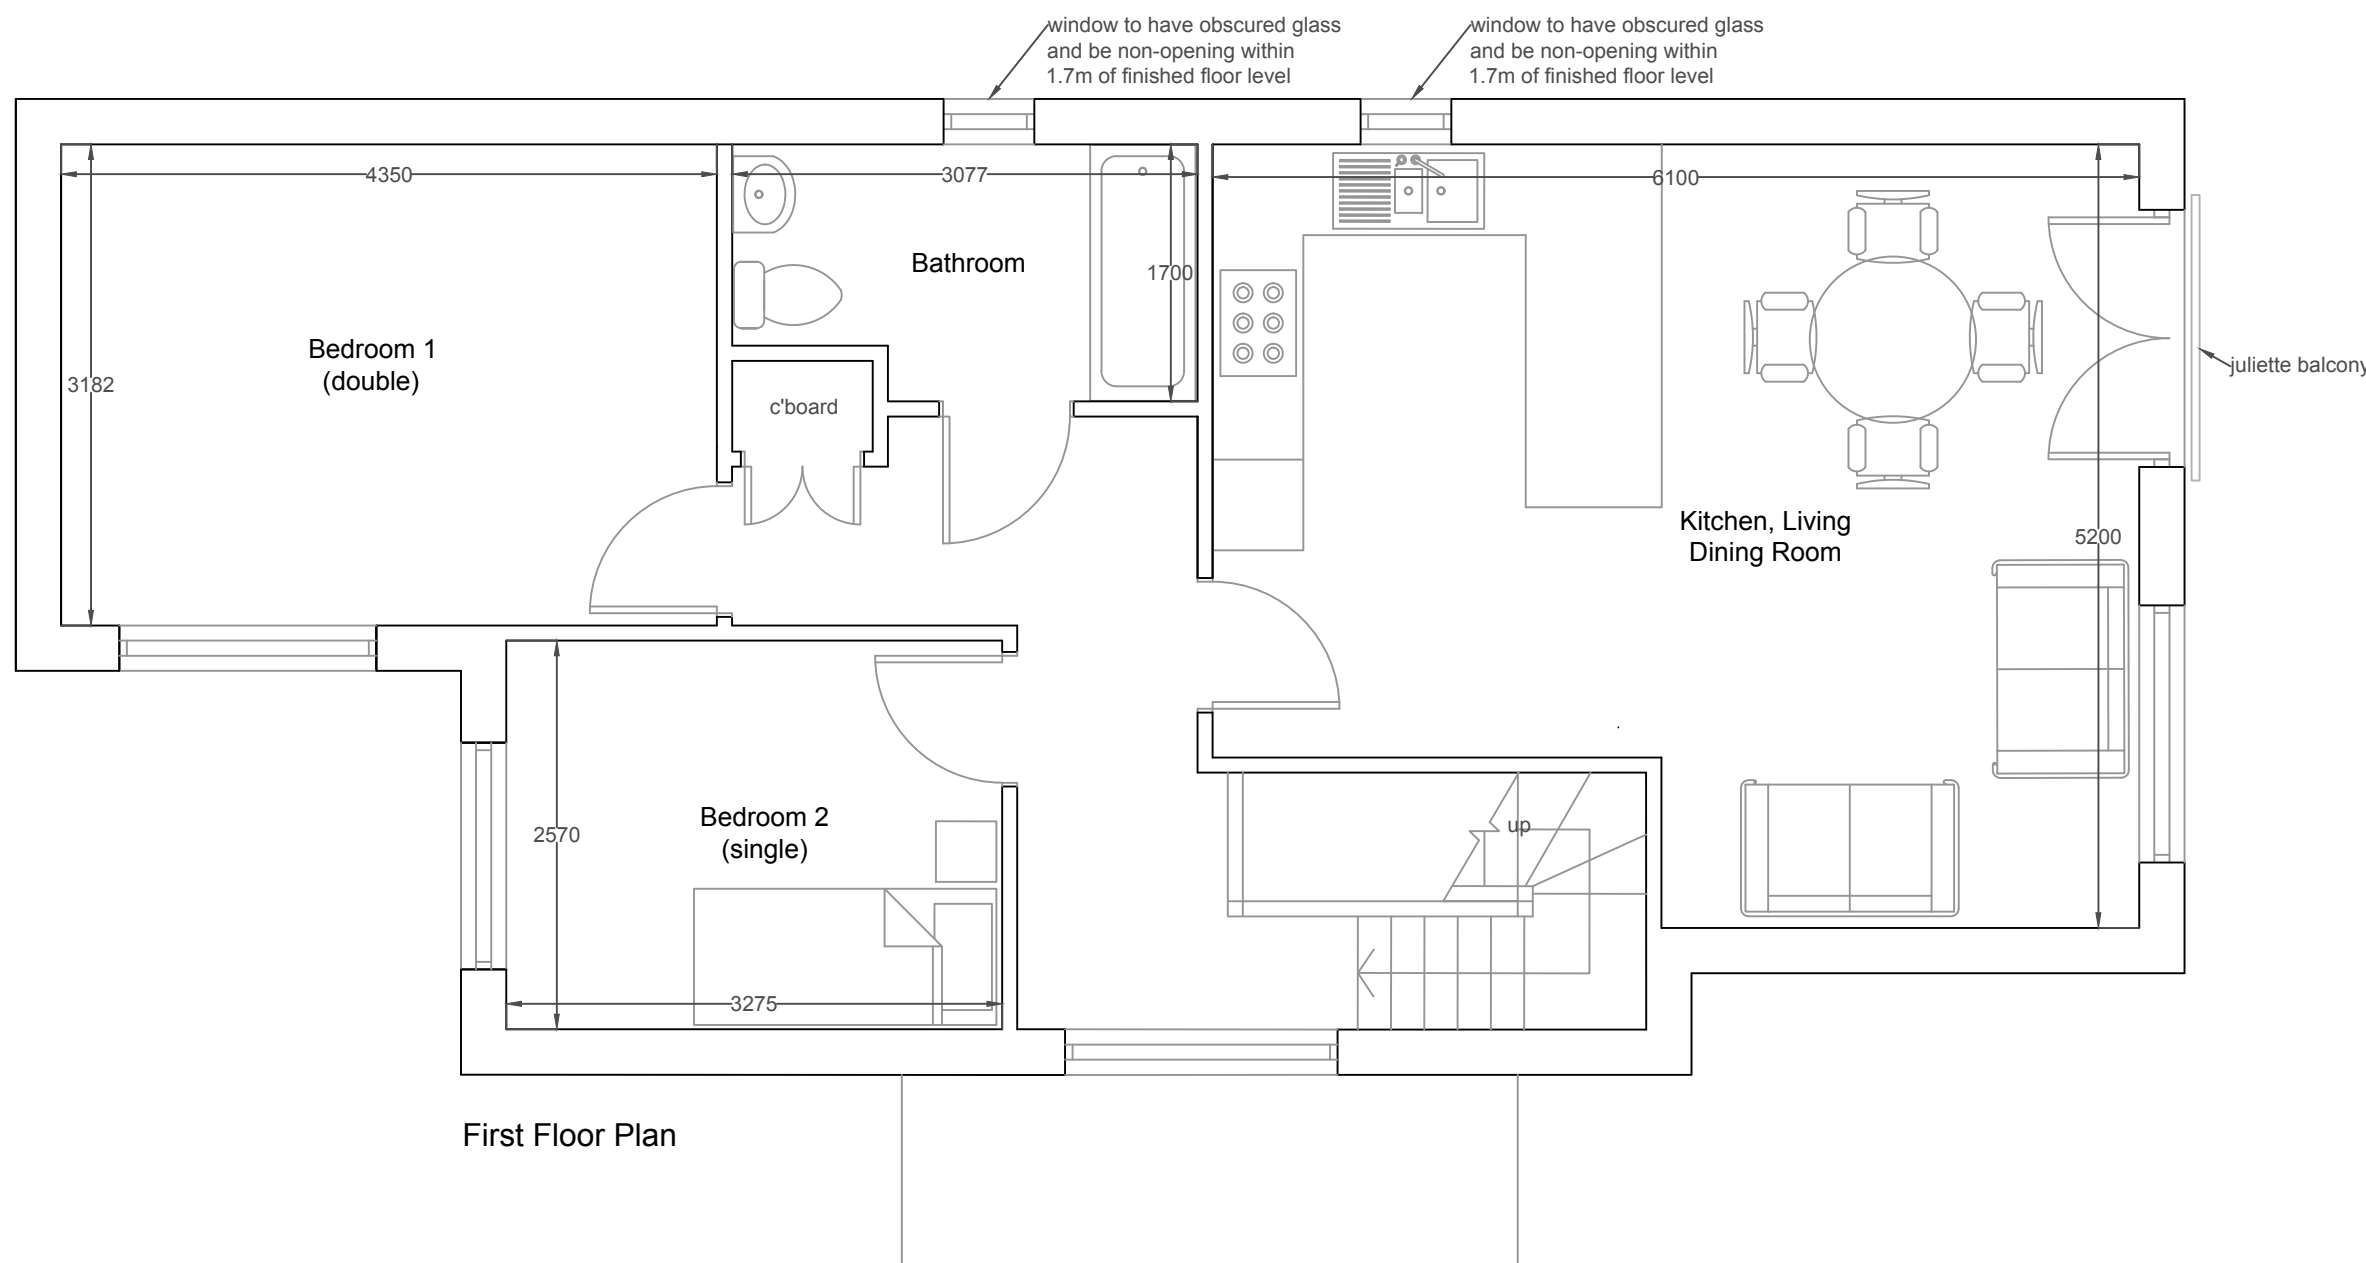

First Floor Plan

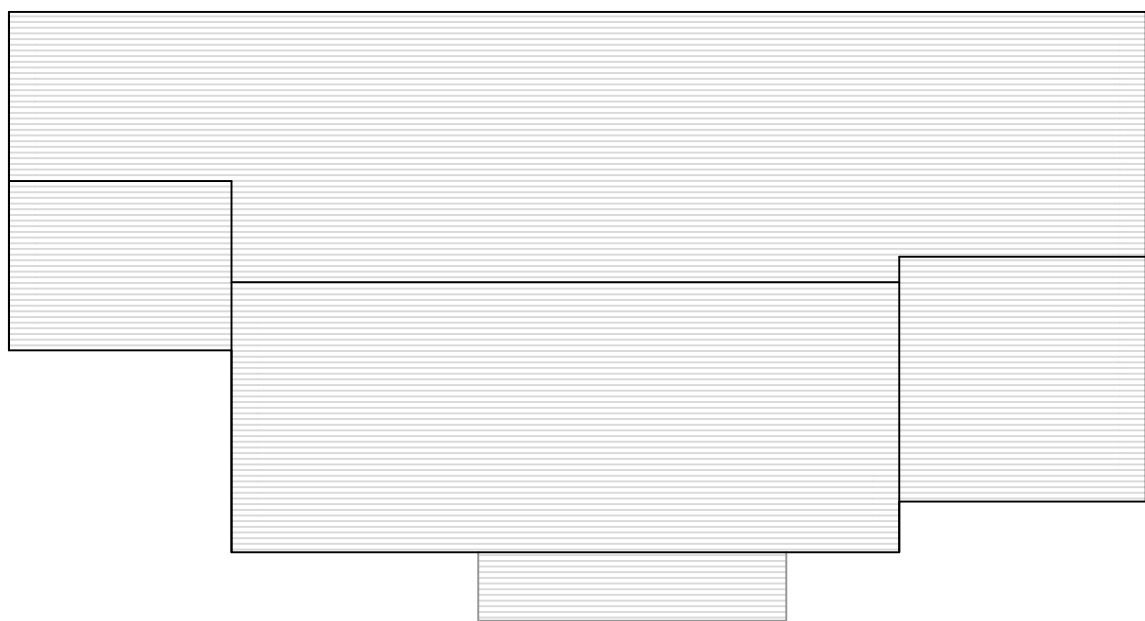


Roof Plan (1:100)




Site Location Plan (1:1250)



Site Block Plan (1:500)

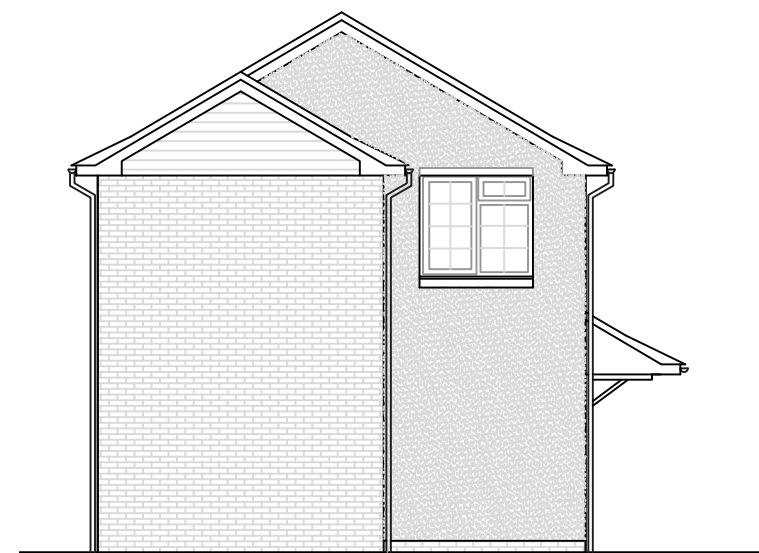

South - West Elevation

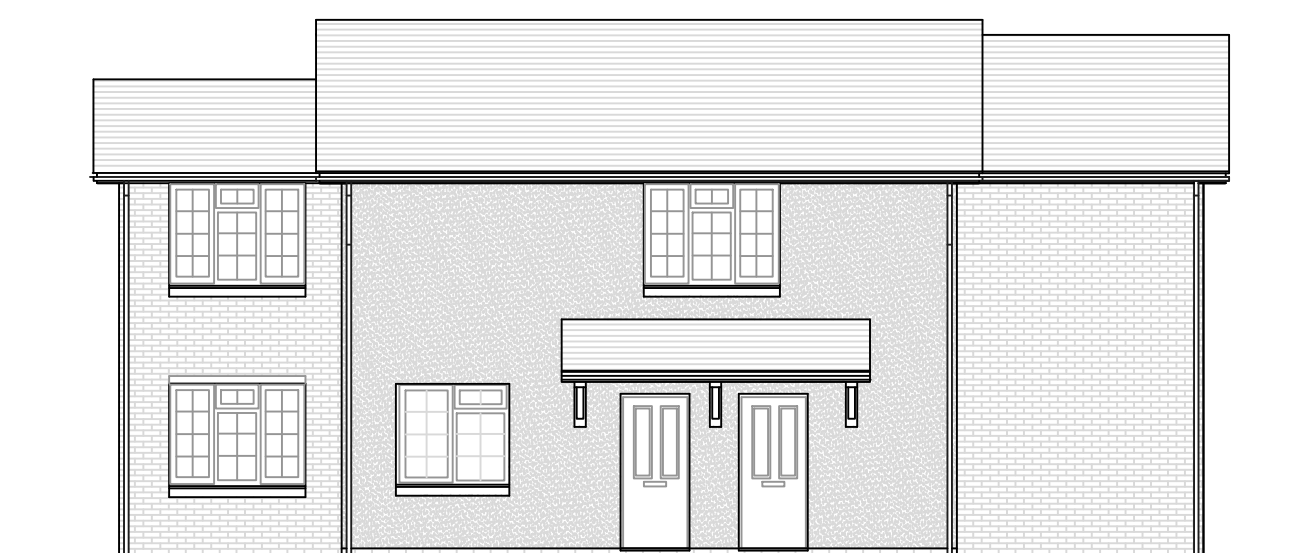


South - East Elevation


Elevations (1:100)




North - East Elevation

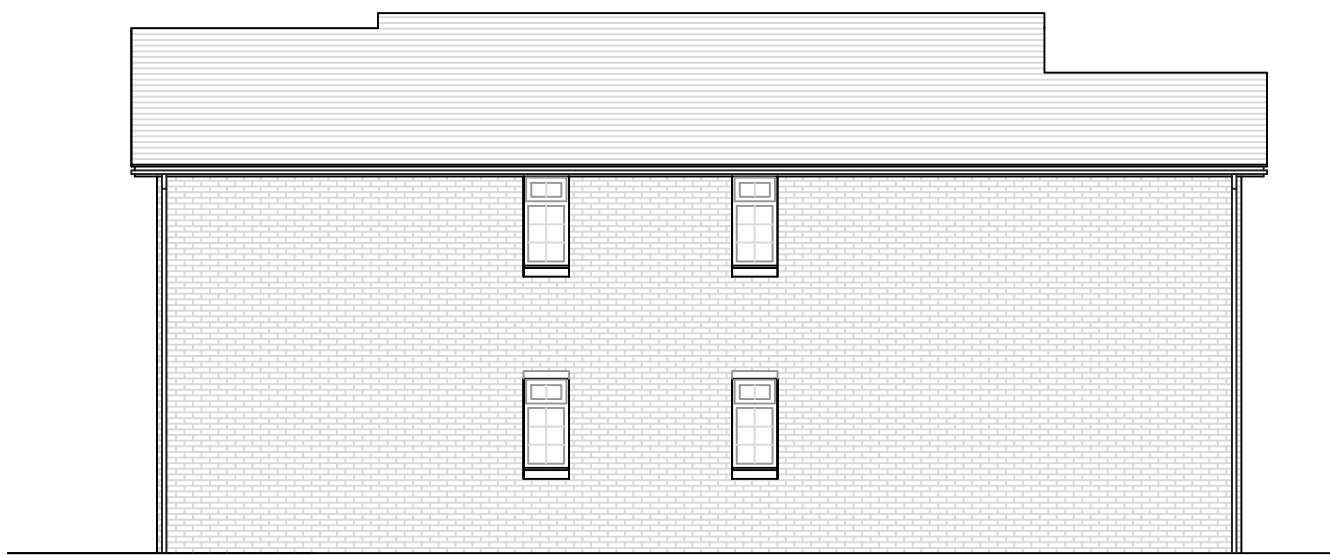

North - West Elevation

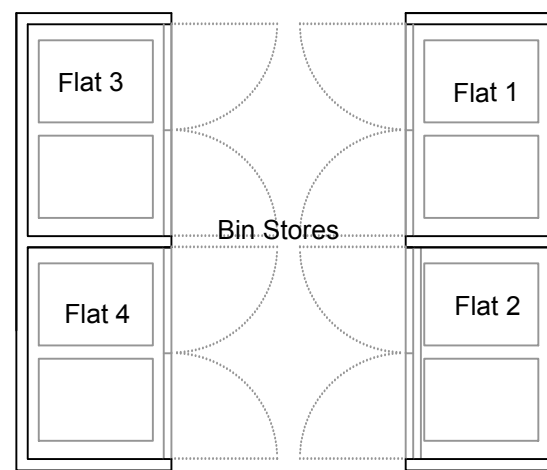


Bin Store Plan (1:50)
see drawings 1323.01 for location

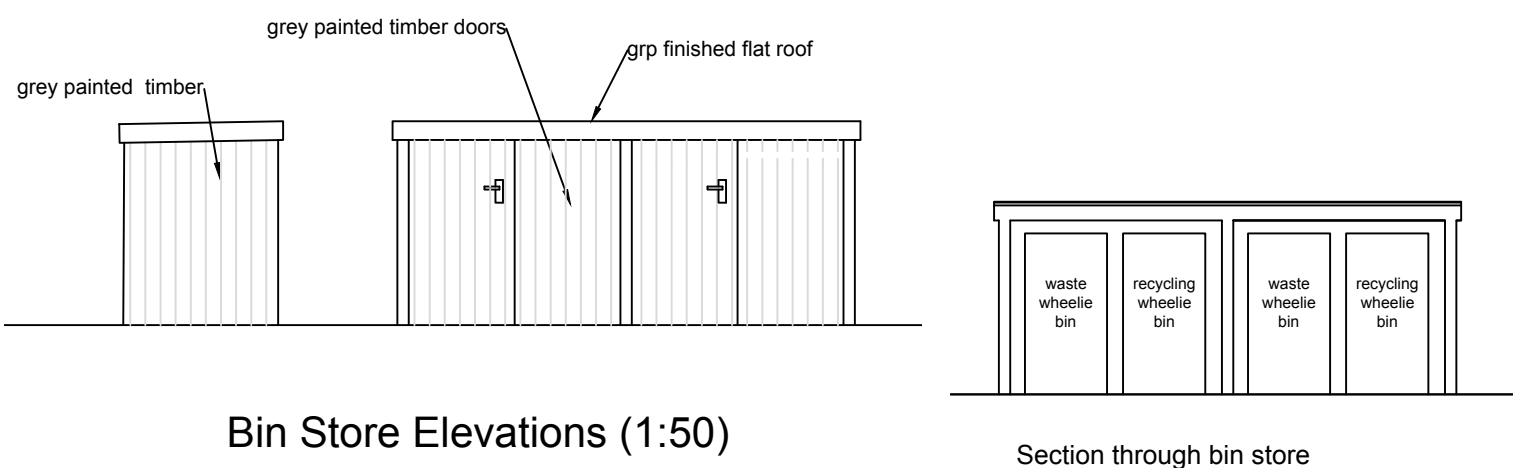

Bin Store Elevations (1:50)

Section through bin store

 

This drawing is the property of Inspired Design Studio Limited and must not be copied, reproduced or passed to a third party without their permission.

The Contractor is to verify all dimensions, alignment, levels and datums prior to commencement of work. Any discrepancies must be reported immediately to Inspired Design Studio Ltd for review.

Variations and modifications to the work shown on these drawings are not to be carried out without the prior approval from Inspired Design Studio Ltd

Revisions		
Rev	Description	By
a	Additional Information Added	LW
All dimensions to be checked on site prior to commencement of work. This drawing is the copyright of Inspired Design Studio Ltd. and may not be copied, altered or reproduced in any way without written authority.		
Client: Hive Assets		
Project Address: Como Cottages Barnham Road Eastergate PO20 3RT		
Drawing Title: Proposed Plans, Elevations and Roof Plan		
Drawing Number: 1323.02.a		
Scale: As stated printed @ A1		
Date: 09/09/2021		