



NOTES:
All dimensions must be checked on site and not scaled from this drawing.

0 1 2 3 4 5 6 7 8 9 10 M.

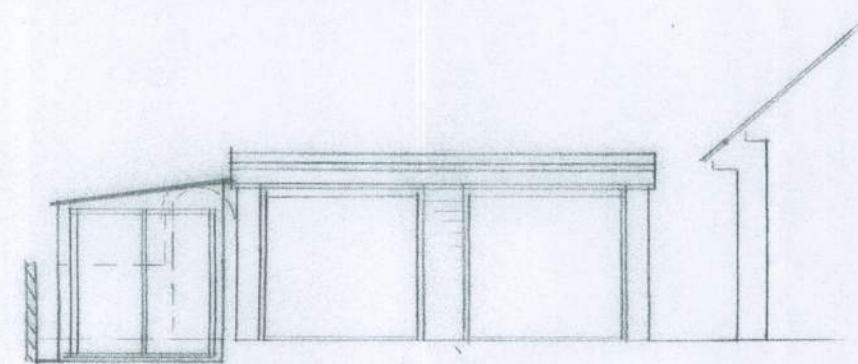


FRONT ELEVATION

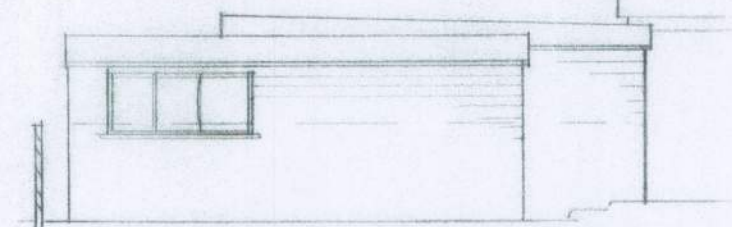


SIDE (S-W) ELEVATION


EXISTING

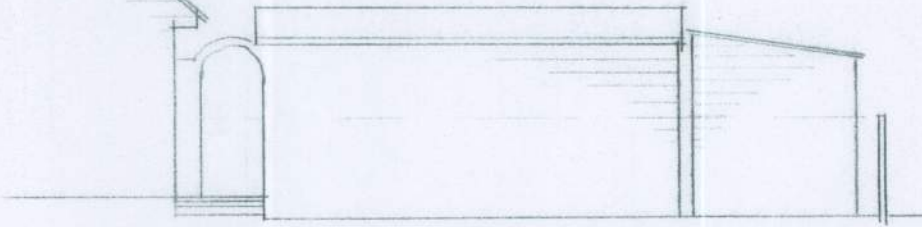


REAR ELEVATION

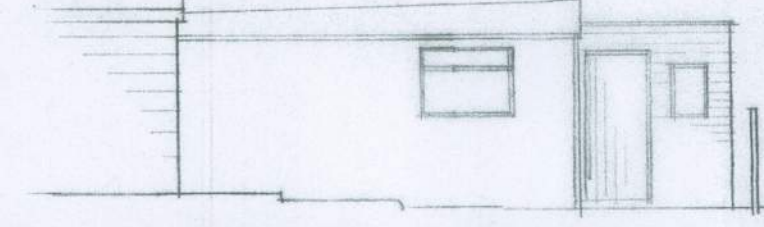

SIDE (N-E) ELEVATION

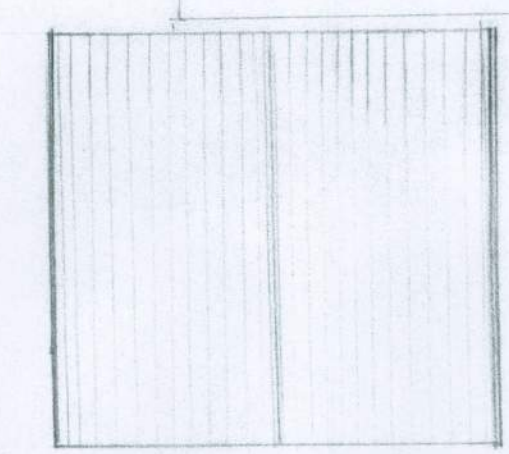


ROOF PLAN-PROPOSED 1:100

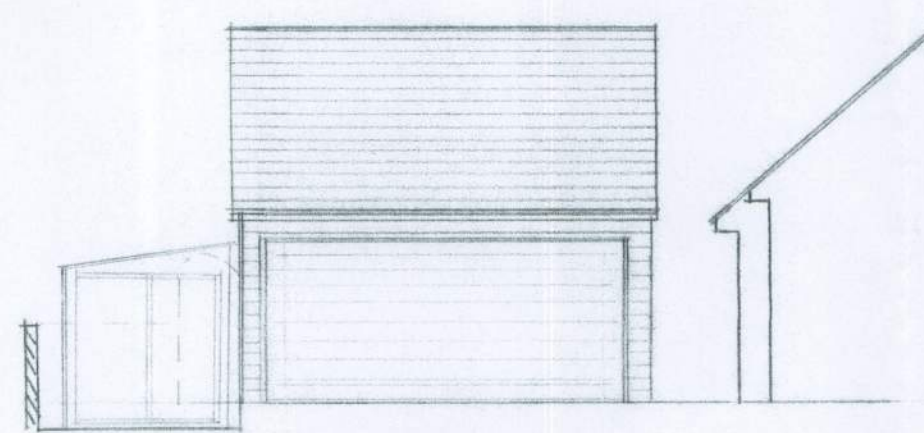


FRONT ELEVATION


PROPOSED

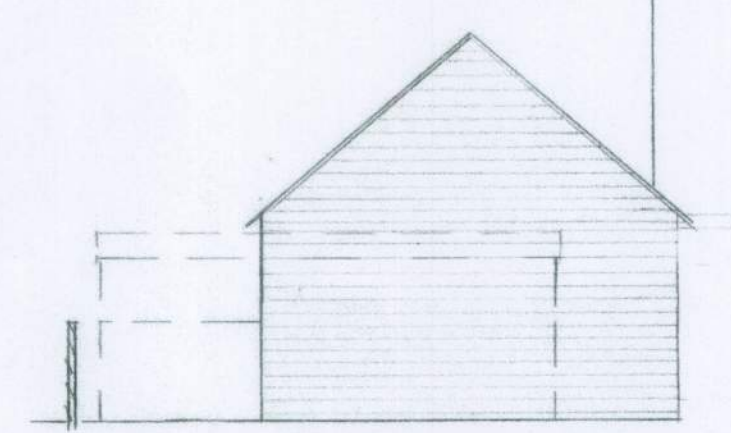

SIDE (S-W) ELEVATION

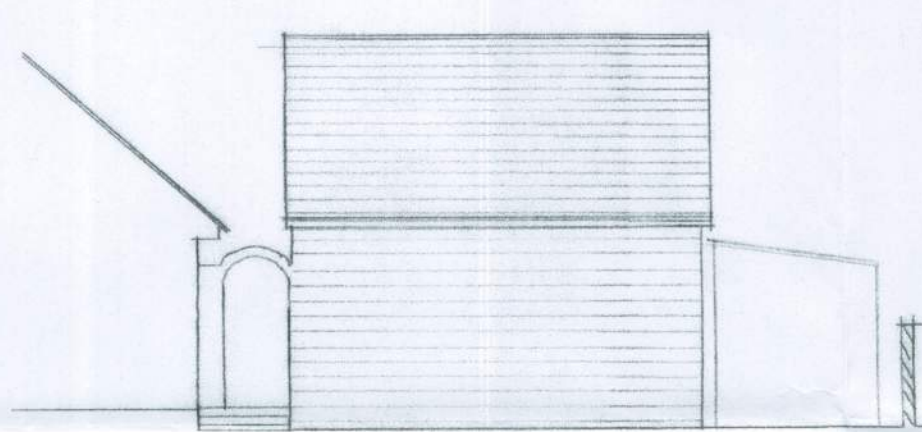


REAR ELEVATION

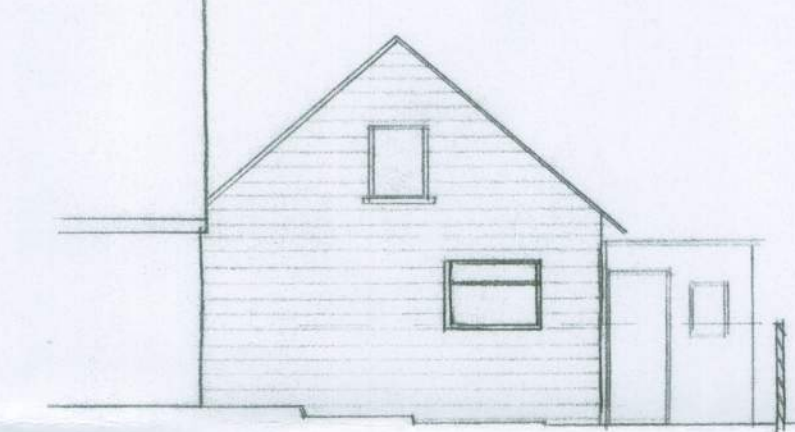


SIDE (N-E) ELEVATION

0 1 2 3 4 5 6 7 8 9 10 M.

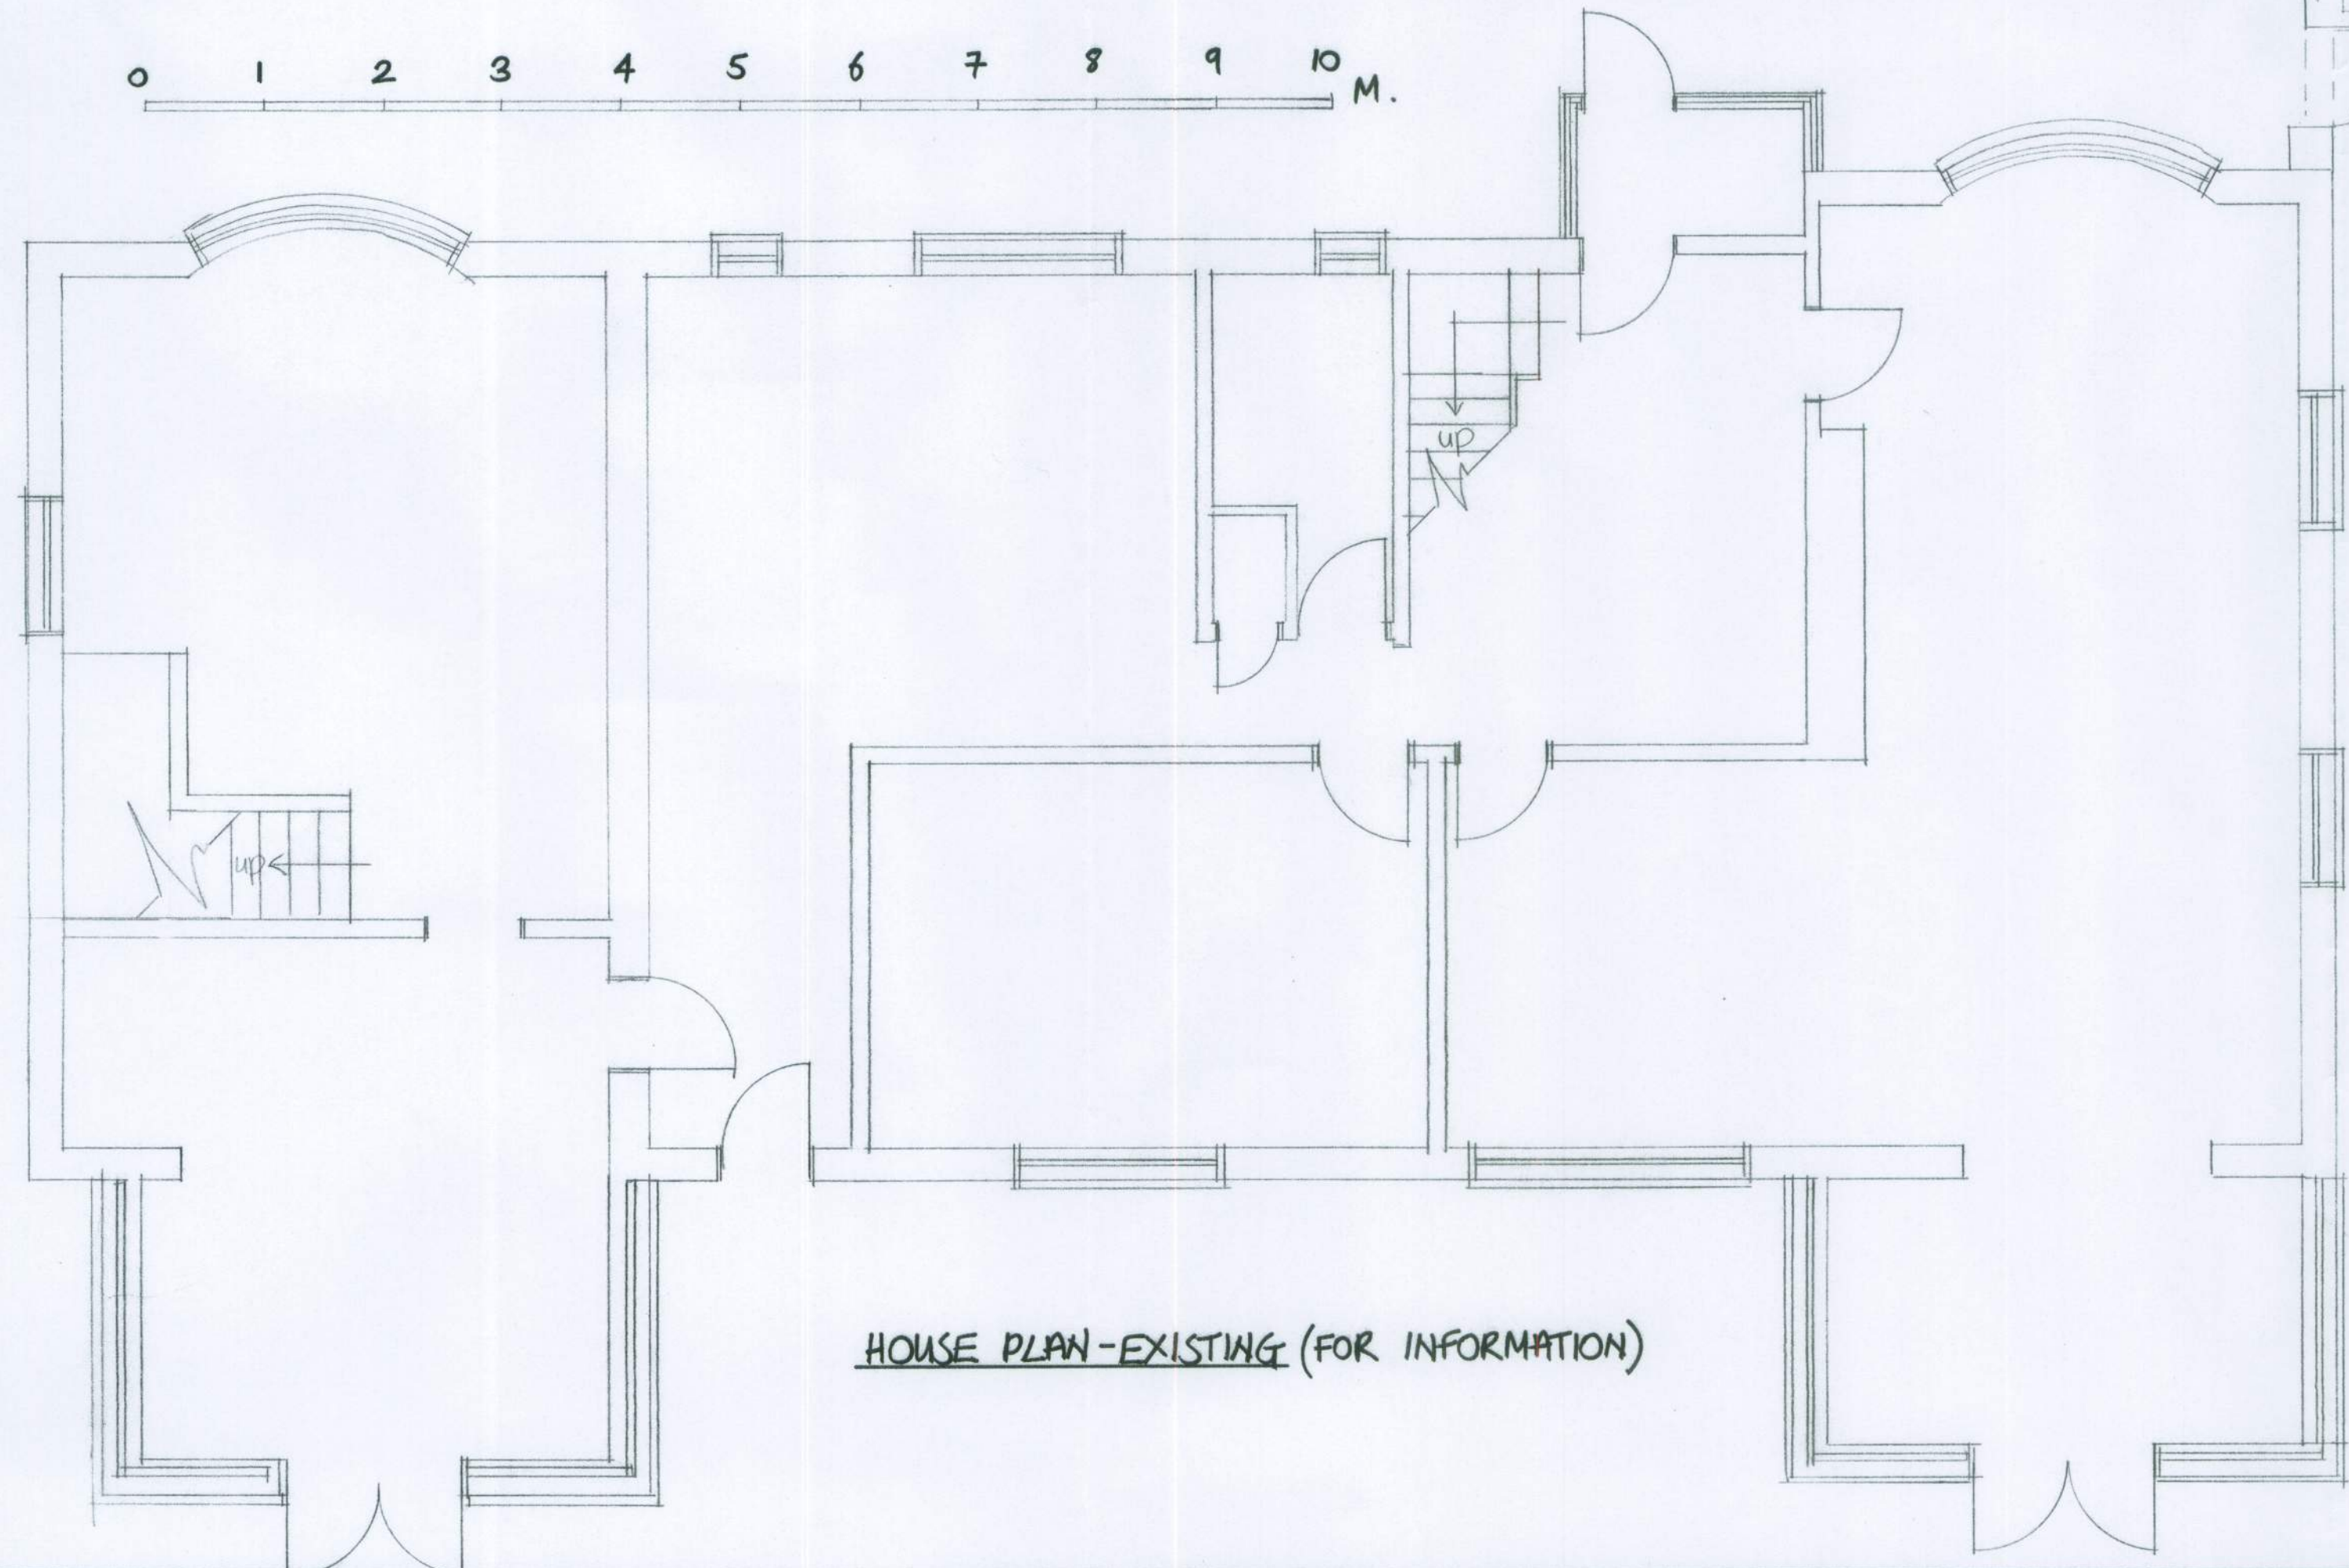


HOUSE PLAN-EXISTING (FOR INFORMATION)

T1

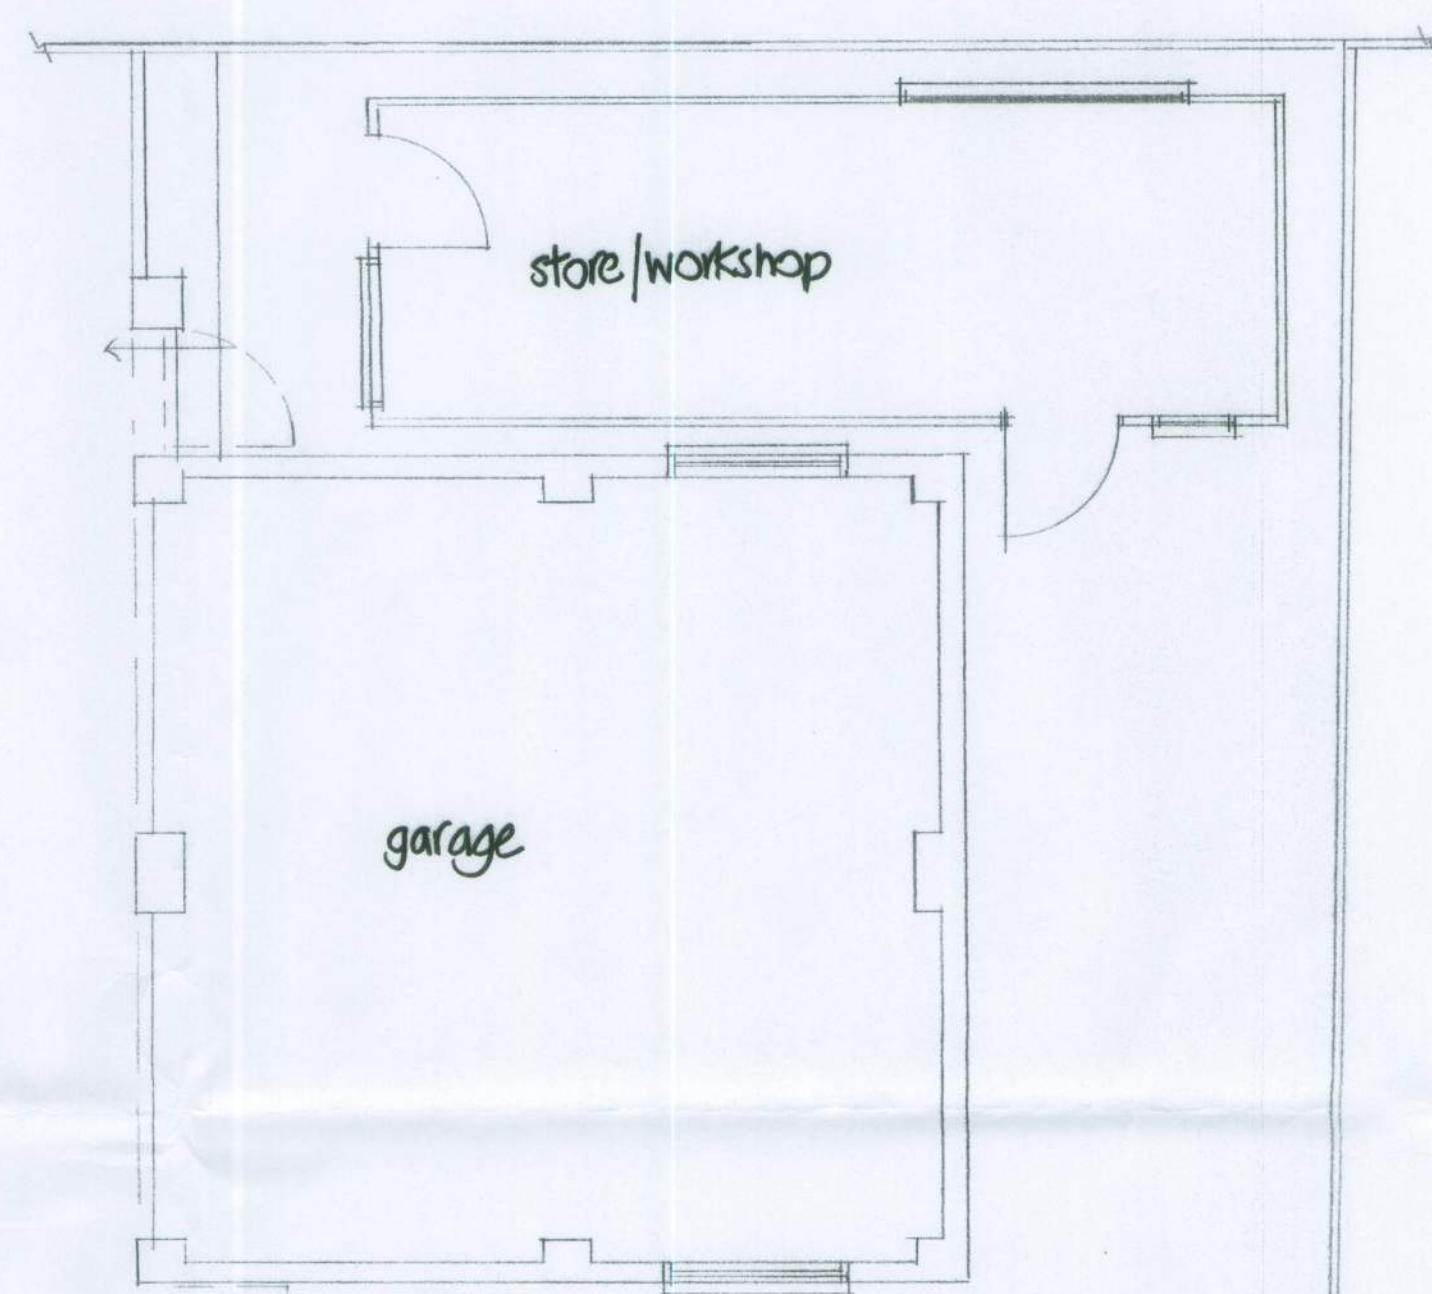



GARAGE PLAN-EXISTING

T2

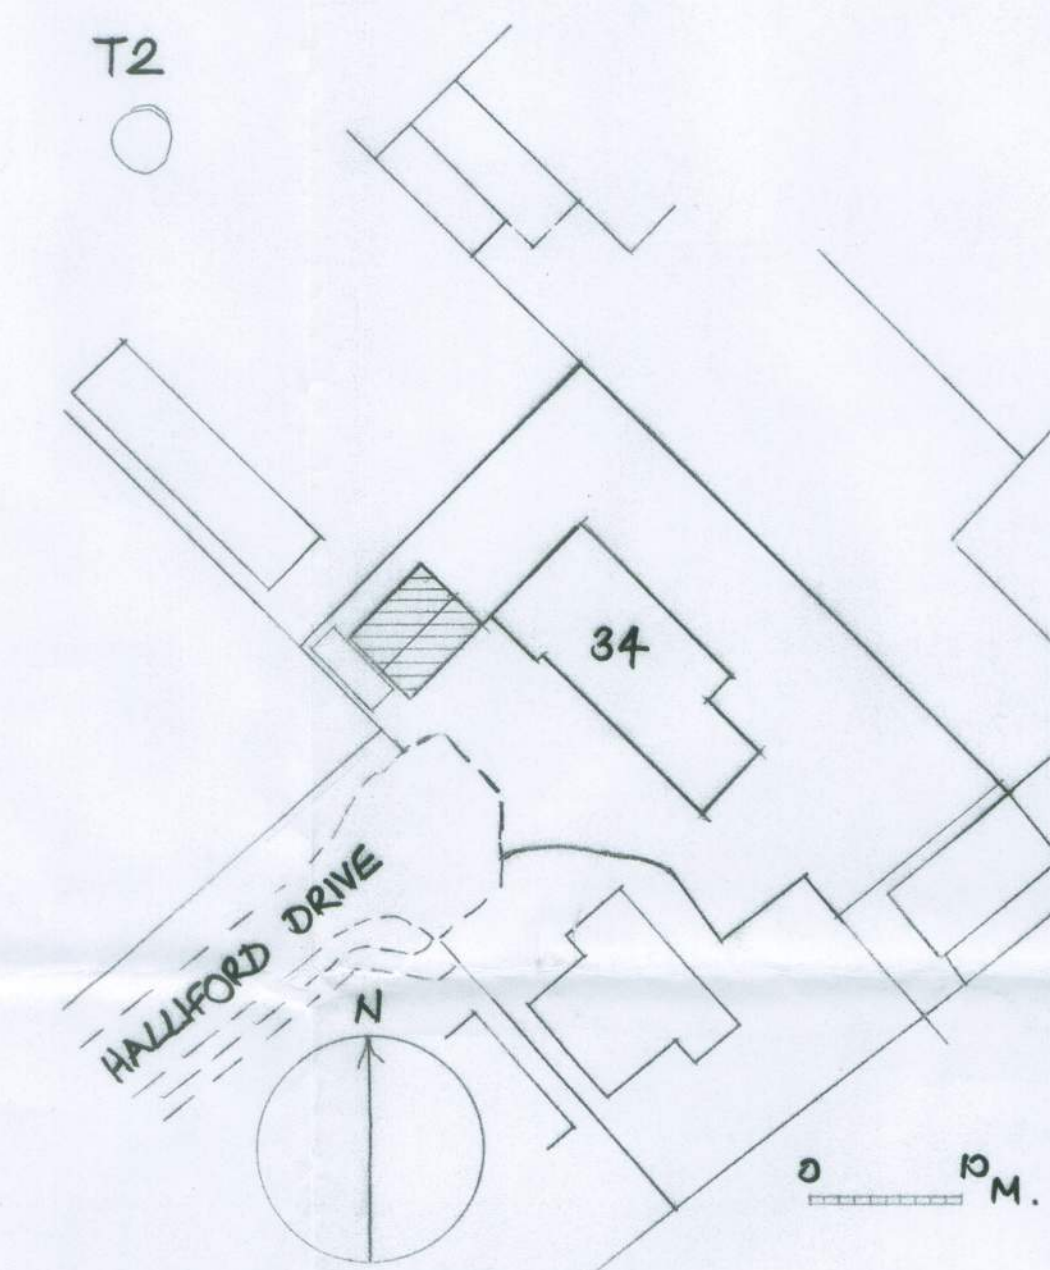

BLOCK PLAN 1:500

ROOF PLAN-EXISTING 1:100

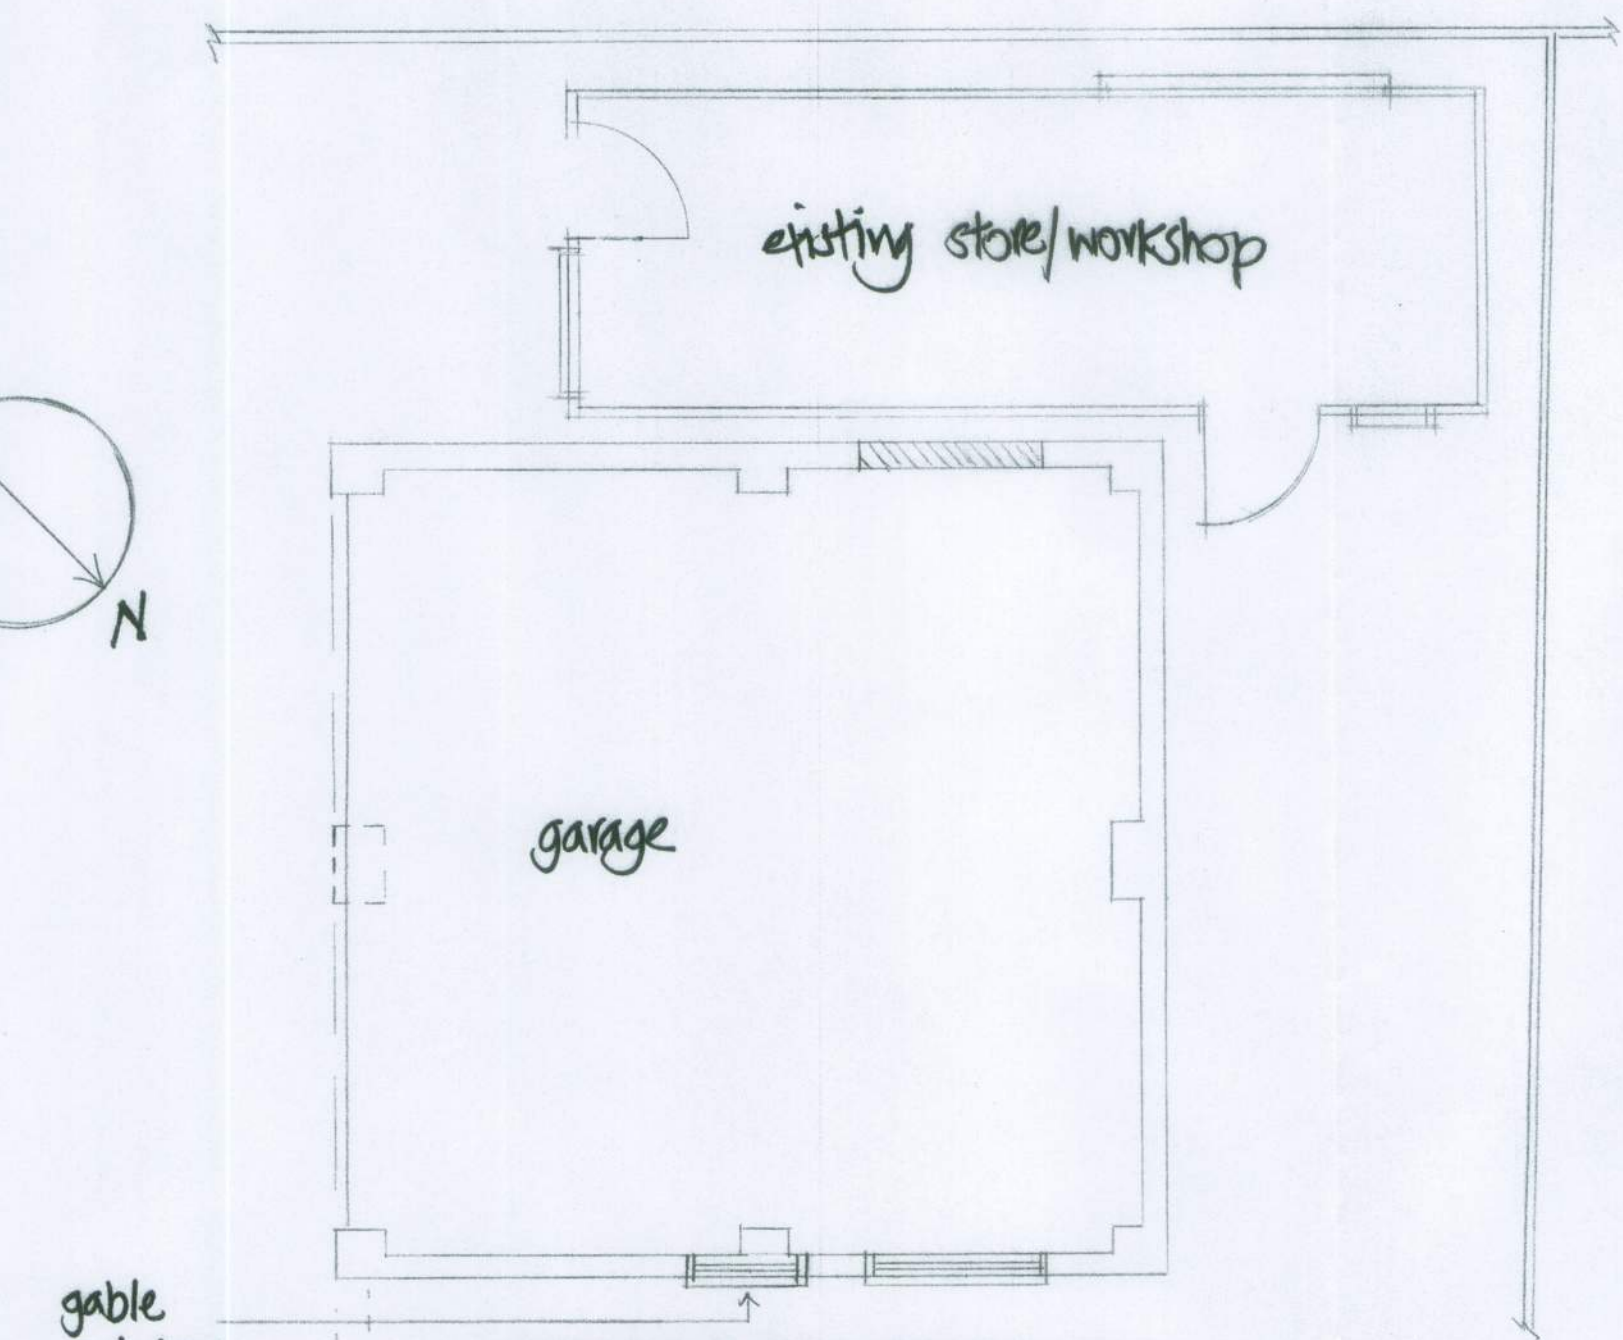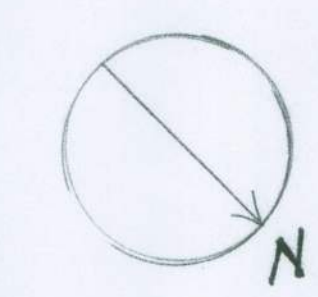

GARAGE PLAN-PROPOSED

A	Date	Revisions
1	19/12	roof plan + gable window added

© copyright
McCurdy Consulting,
5 Chanctonbury Road,
Hove, East Sussex,
BN3 6EL
01273 325341

Client
MR. PAUL CONSTABLE

Job Title
HALLFORD HOUSE,
34 HALLFORD DRIVE,
BARNHAM, BOGNOR REGIS,
WEST SUSSEX, PO22 0AB

Drawing Title
ALTERATIONS TO EXISTING
DETACHED GARAGE -
PLANNING APPLICATION

Scale 1:50 (plans), 1:100 (elevations)

Date 05/07/2012 Drawn by M.M.

Drg. No.
0214-12-01