


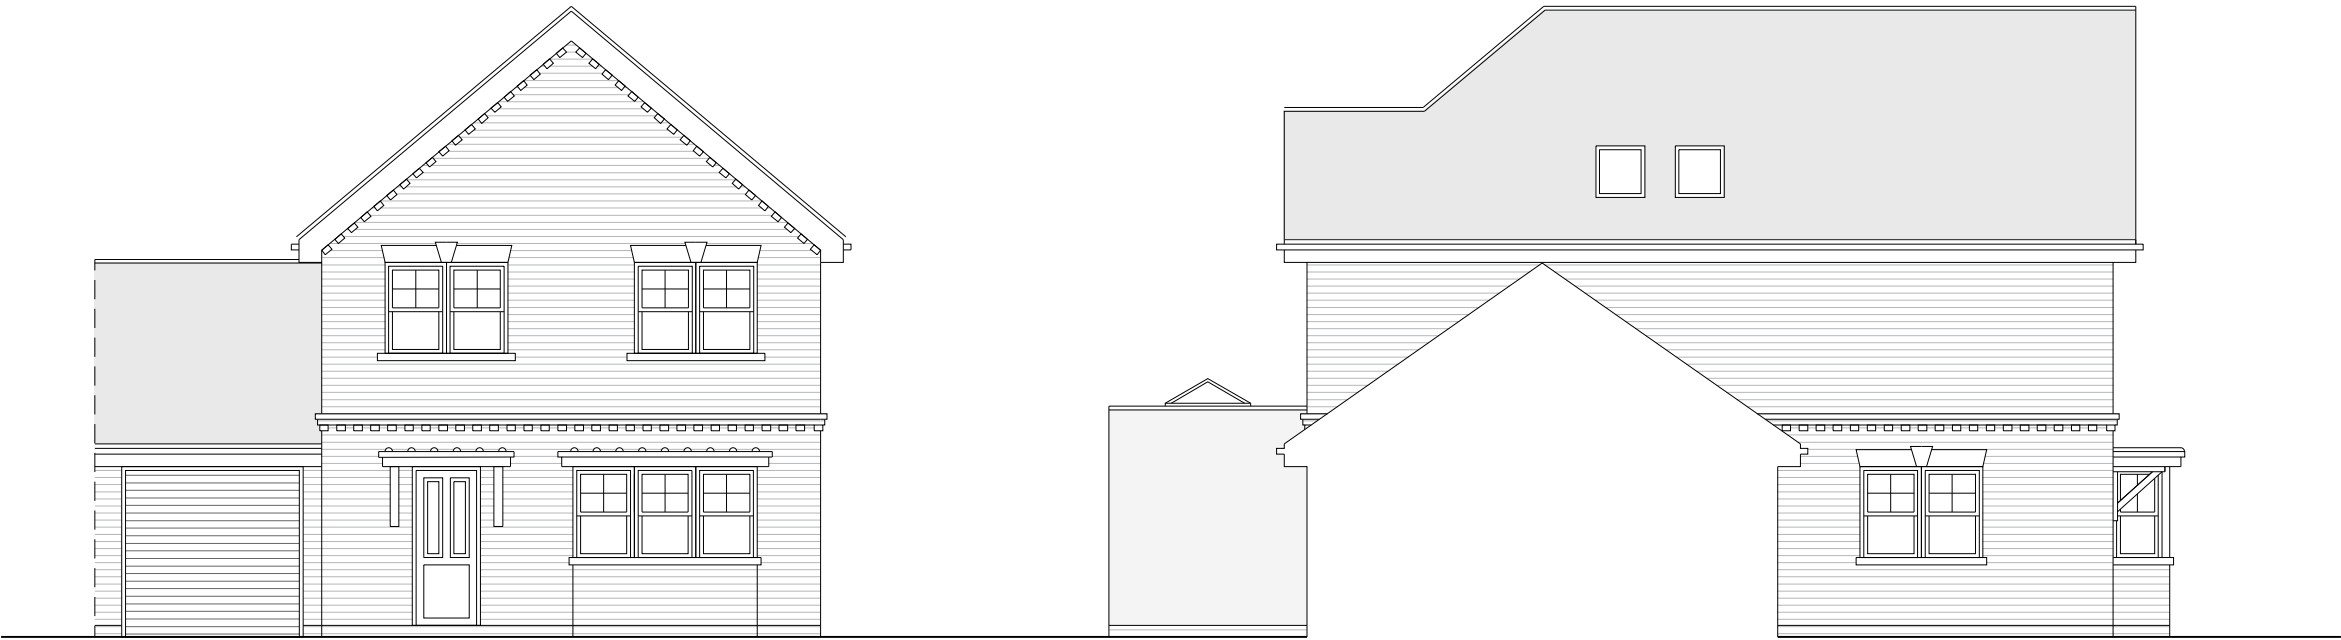

FRONT ELEVATION (WEST)

SIDE ELEVATION (NORTH)


Roof - Clay Tile



Upper Walls/Lower Walls - Brick



Sun Room Walls - Render

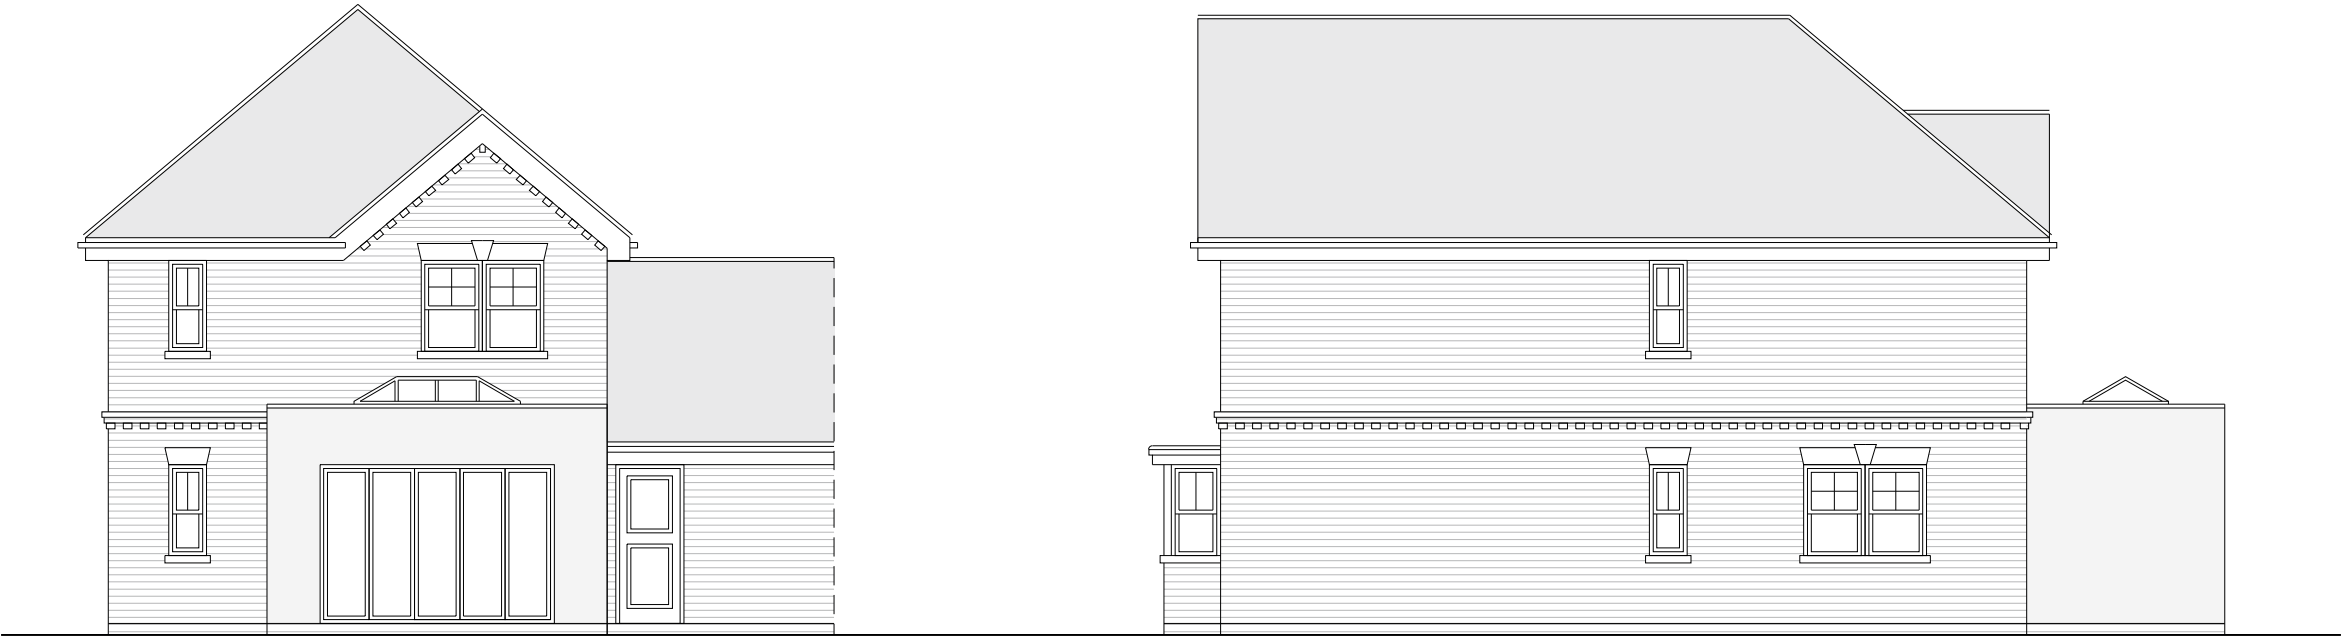

REAR ELEVATION (EAST)

SIDE ELEVATION (SOUTH)

PLOT 1 (PLOT 2 SIMILAR/HANDED) ELEVATIONS
SCALE 1:100 @ a3

