


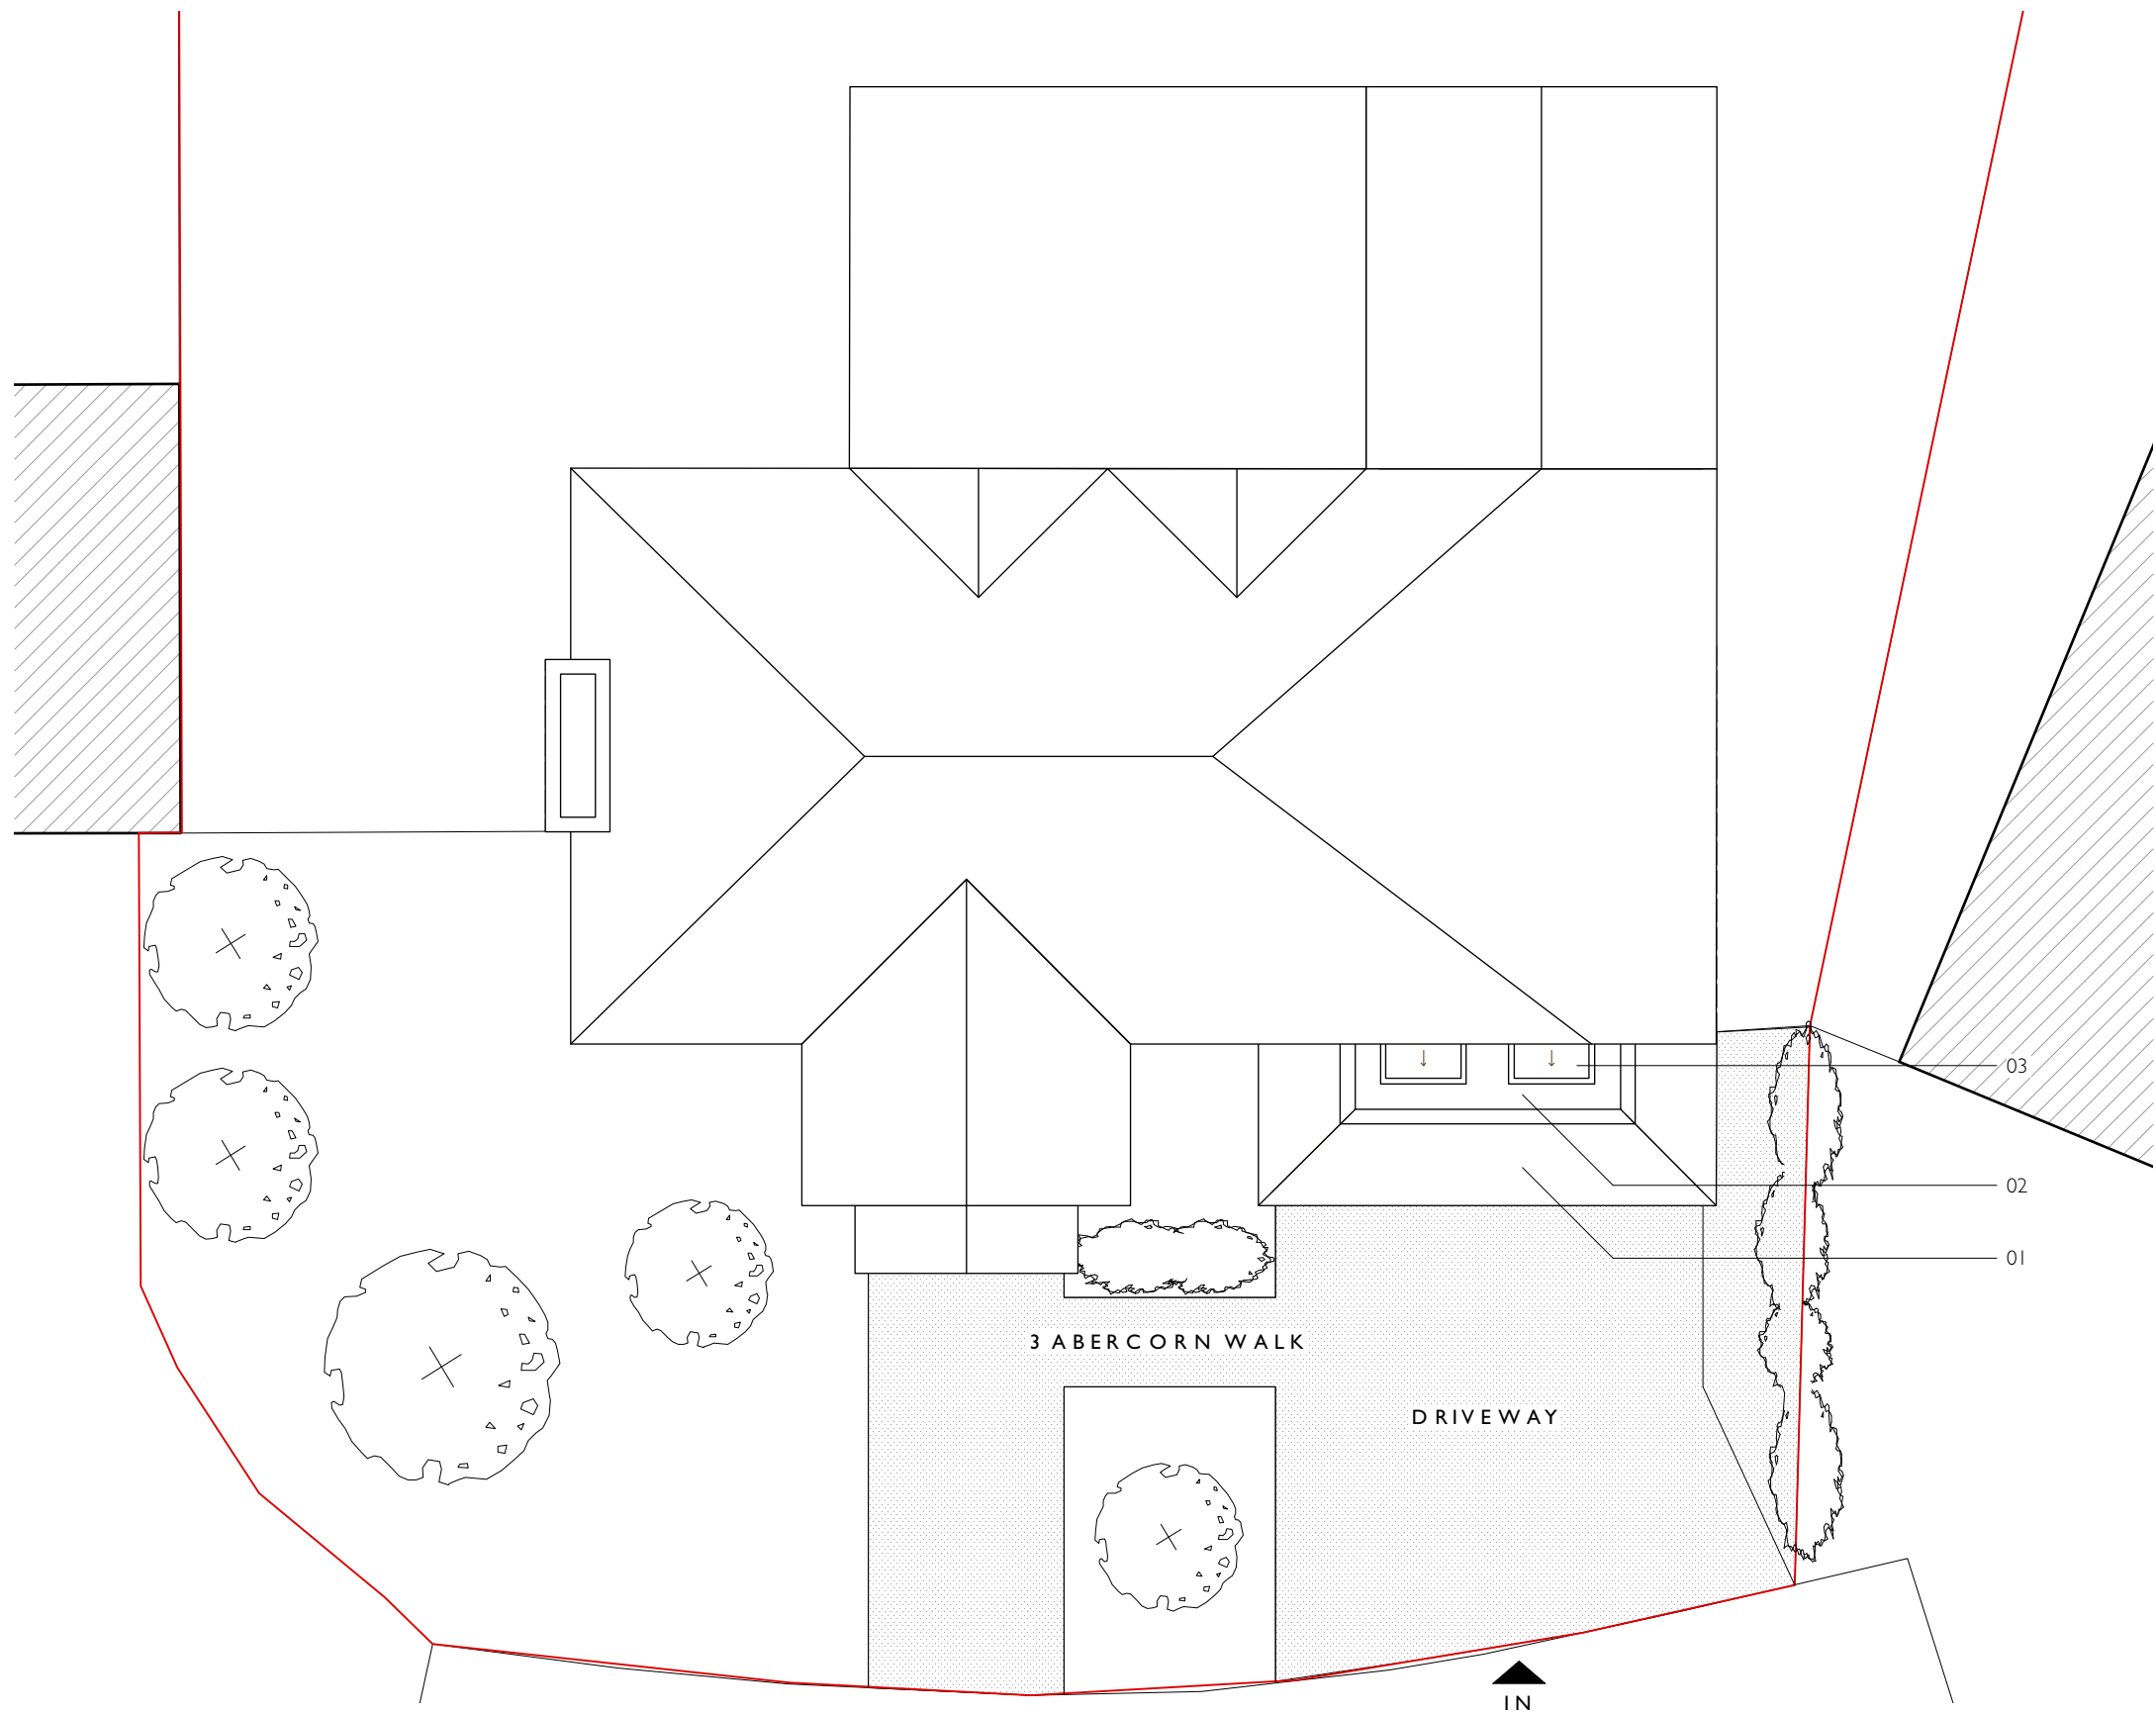

Notes

To be read in conjunction with drawing series:

2129-OPDS-EX-100
2129-OPDS-EX-101
2129-OPDS-EX-200
2129-OPDS-EX-300
2129-OPDS-00-000
2129-OPDS-00-001
2129-OPDS-00-100
2129-OPDS-00-101
2129-OPDS-00-200
2129-OPDS-00-300

Key

- Site Boundary
- Existing
- Proposed
- Adjacent residential property
- 01 Pitched roof to garage extension
- 02 Flat roof to garage extension
- 03 Flat roof skylight

0m 1m 2m

PLANNING

Stage	Planning
Project	Abercorn Walk
Client	Open Design Studio
Drawing No.	2129-OPDS-00-101
Title	Proposed Roof Plan
Scale	1:100@A3
Drawn	FA

Rev	00
Description	First issue
Issue Date	11.21

Open Design Studio

Drawings remain copyright of Open (Creative) Ltd and may not be reproduced without written consent or license.

