
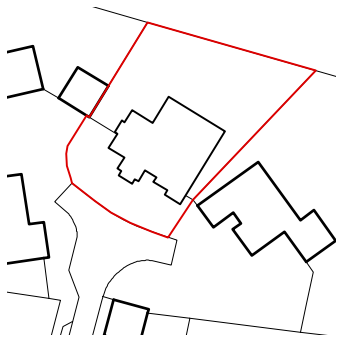


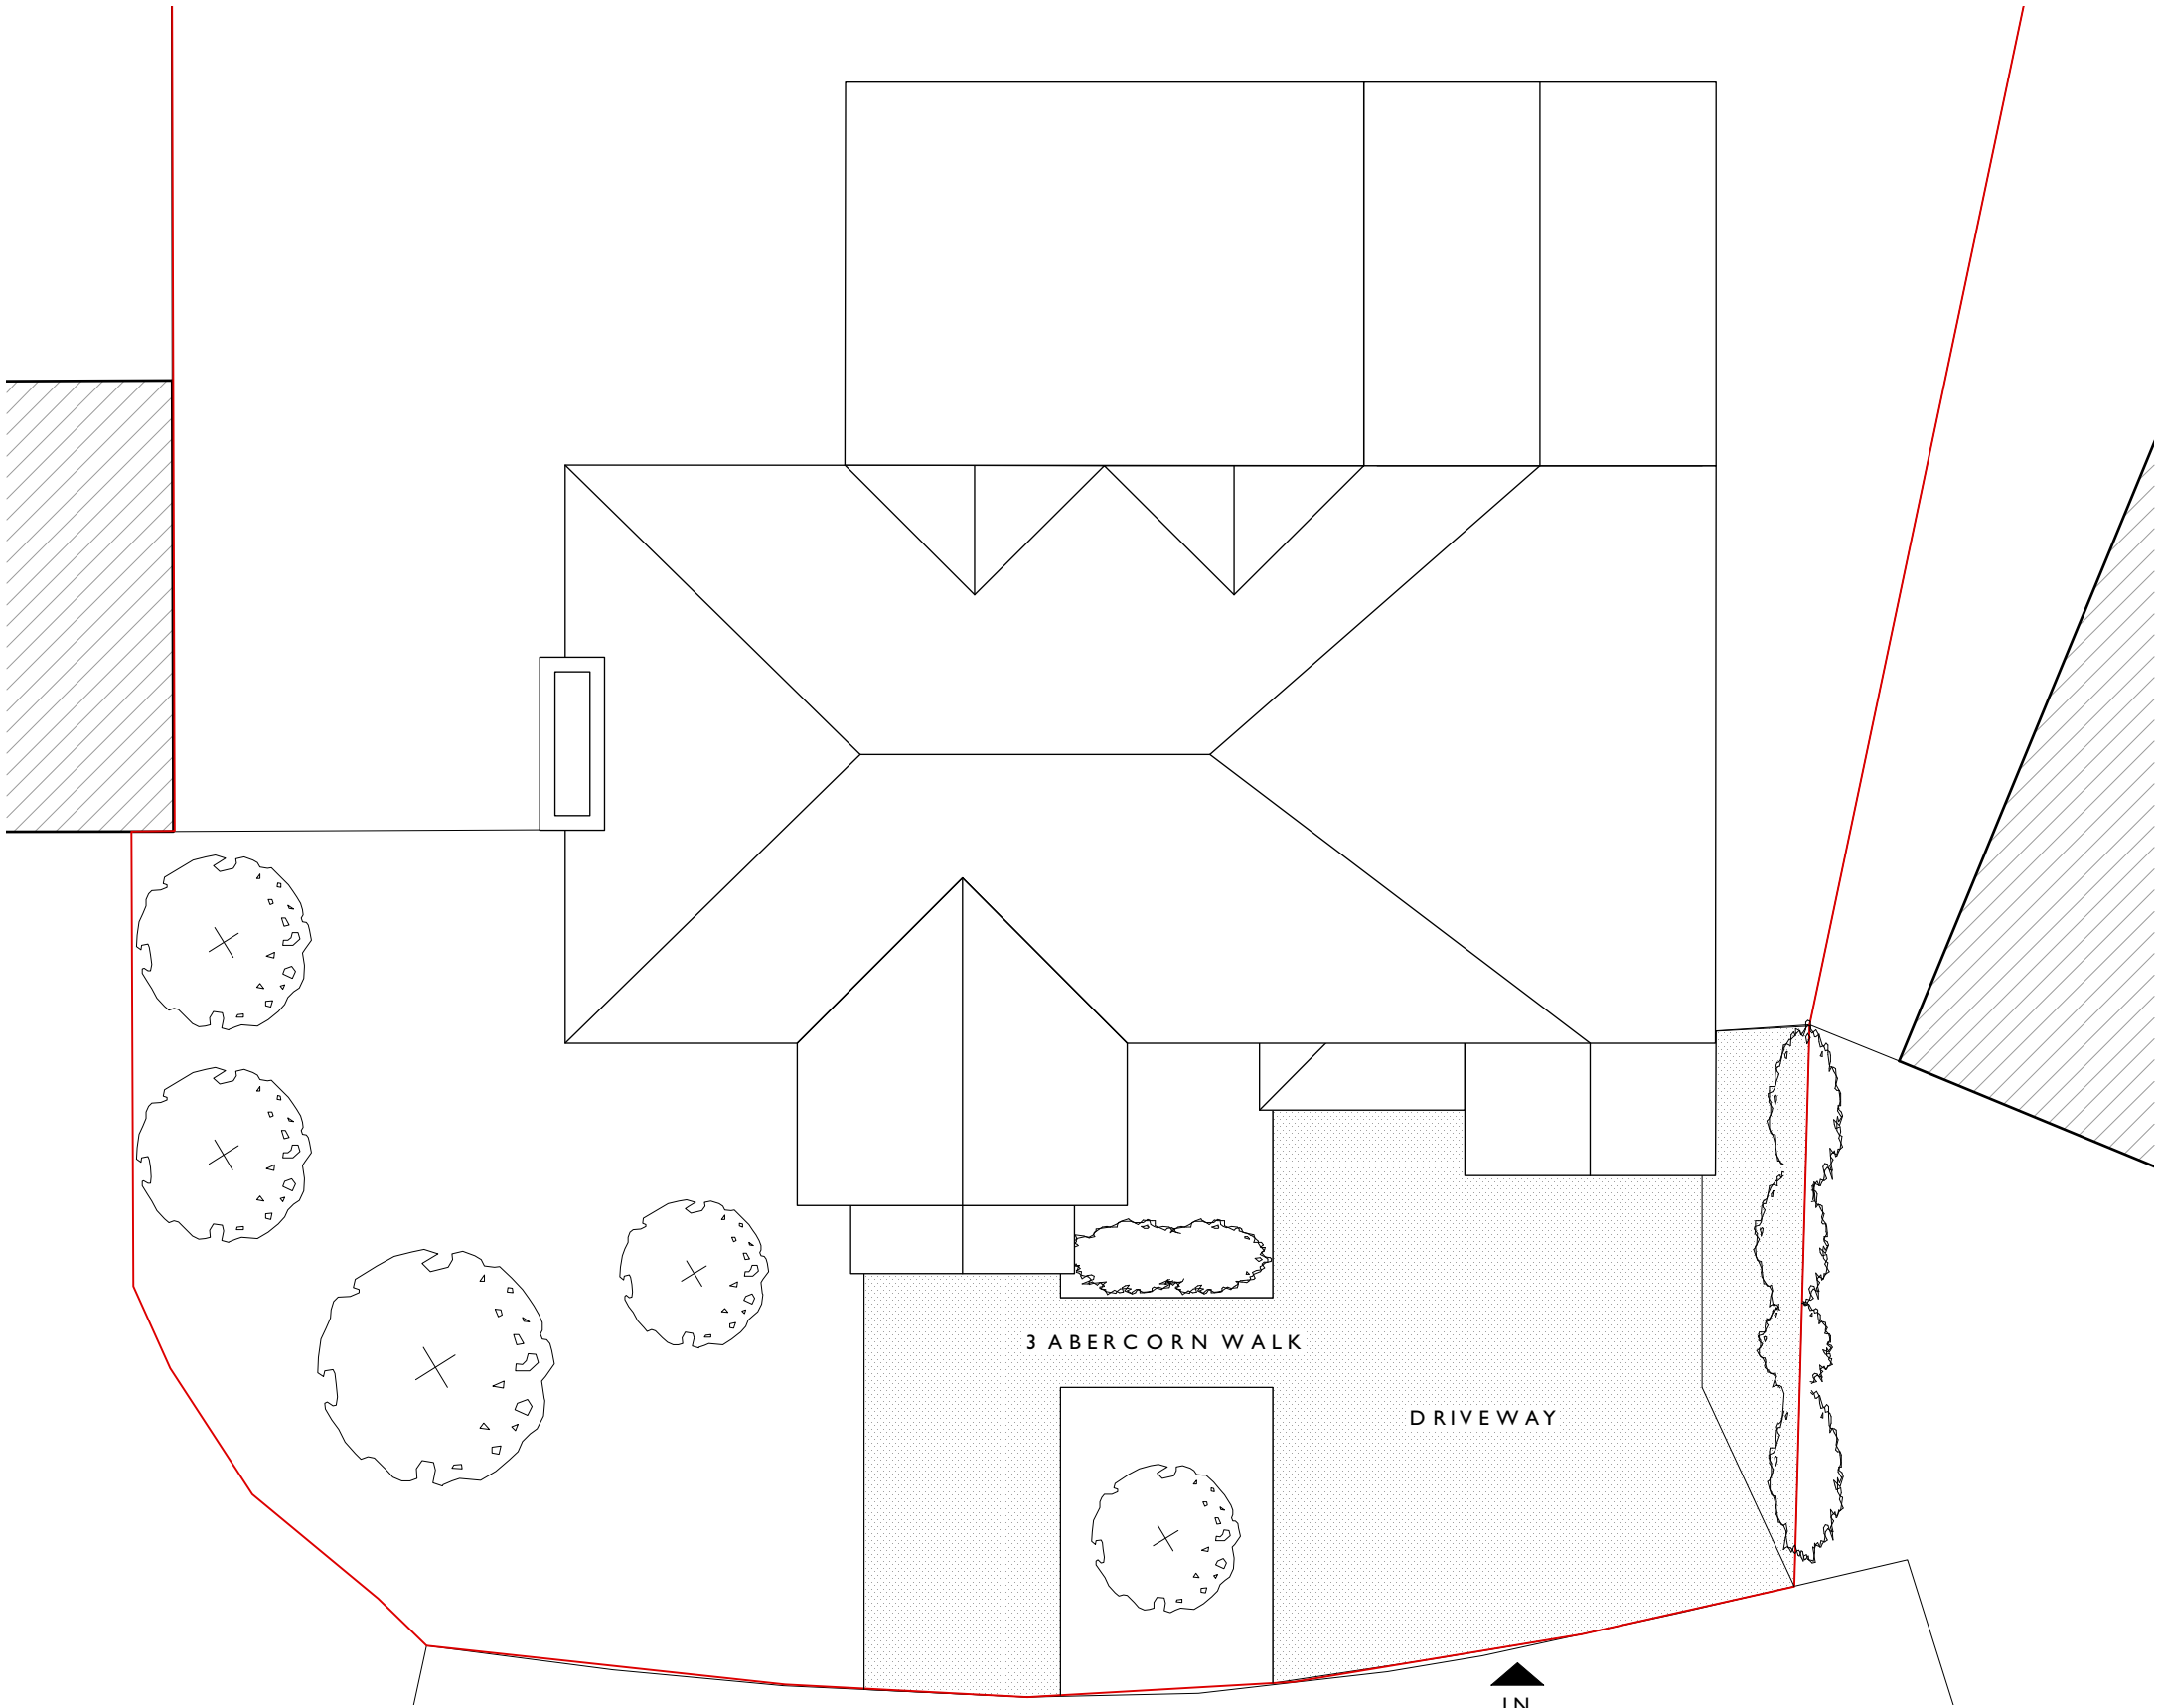


Notes

To be read in conjunction with drawing series:

- 2129-OPDS-EX-100
- 2129-OPDS-EX-101
- 2129-OPDS-EX-200
- 2129-OPDS-EX-300
- 2129-OPDS-00-000
- 2129-OPDS-00-001
- 2129-OPDS-00-100
- 2129-OPDS-00-101
- 2129-OPDS-00-200
- 2129-OPDS-00-300

Key

- Site Boundary
- Existing
- Adjacent residential property

 

PLANNING

Stage	Planning
Project	Abercorn Walk
Client	Open Design Studio
Drawing No.	2129-OPDS-EX-101
Title	Existing Roof Plan
Scale	1:100@A3
Drawn	FA

Rev	00
Description	First issue
Issue Date	11.21

Open Design Studio

Drawings remain copyright of Open (Creative) Ltd and may not be reproduced without written consent or license.