



Materials Key


- a. Red Multi-Stock Brick to match existing context
- b. Black Weatherboard
- c. Brick Arched Header Detail
- d. Window Reveal Trim to match Weatherboard
- e. Plain Clay Roof Tile
- f. Exposed Rafter Feet
- g. Plain White Bargeboard
- h. Timber Posts and Brick Plinth
- i. Black Rainwater Goods
- j. Half Round Clay Ridge and Hip Tile

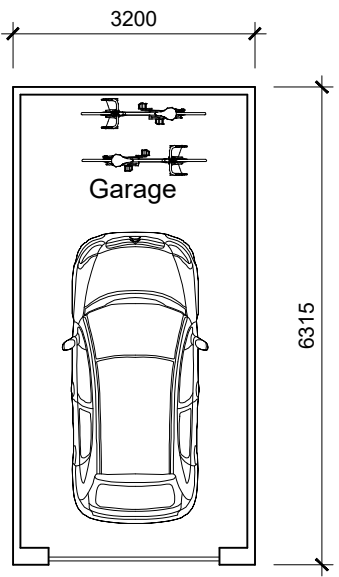

Plan
Single Detached Garage
Plots A24, A25, A39, A44

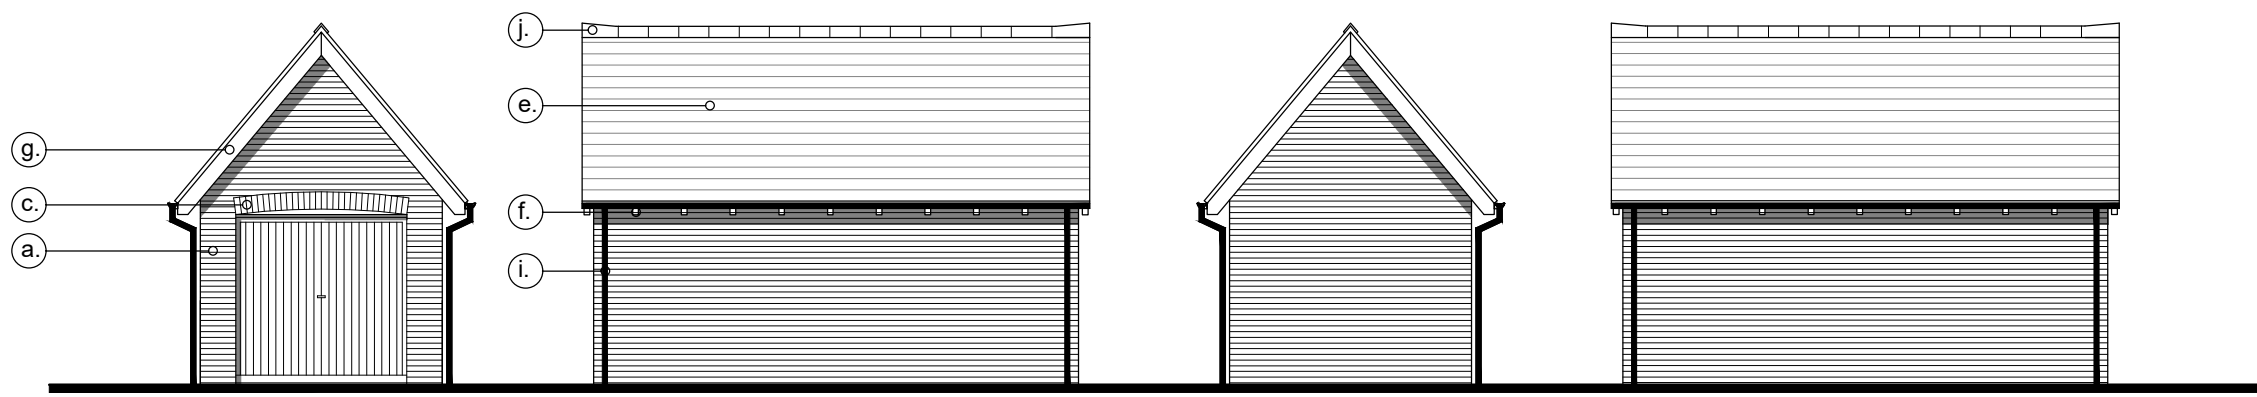


Front Elevation
Side Elevation
Rear Elevation
Side Elevation
Plots A24, A25, A39, A44

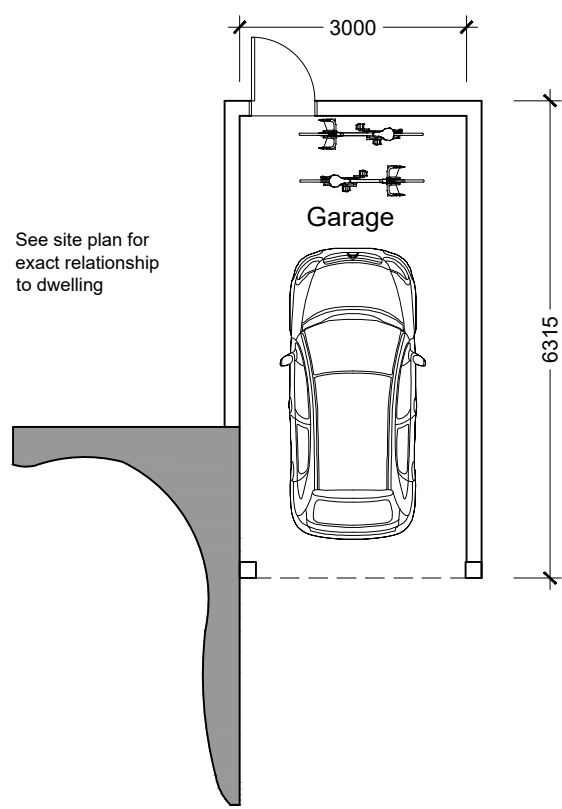


Plan
Single Attached Garage
Plots A19, A26
Handed A16, A20, A27, A36




Front Elevation
Side Elevation
Rear Elevation
Side Elevation
Plots A19, A26
Handed A16, A20, A27, A36

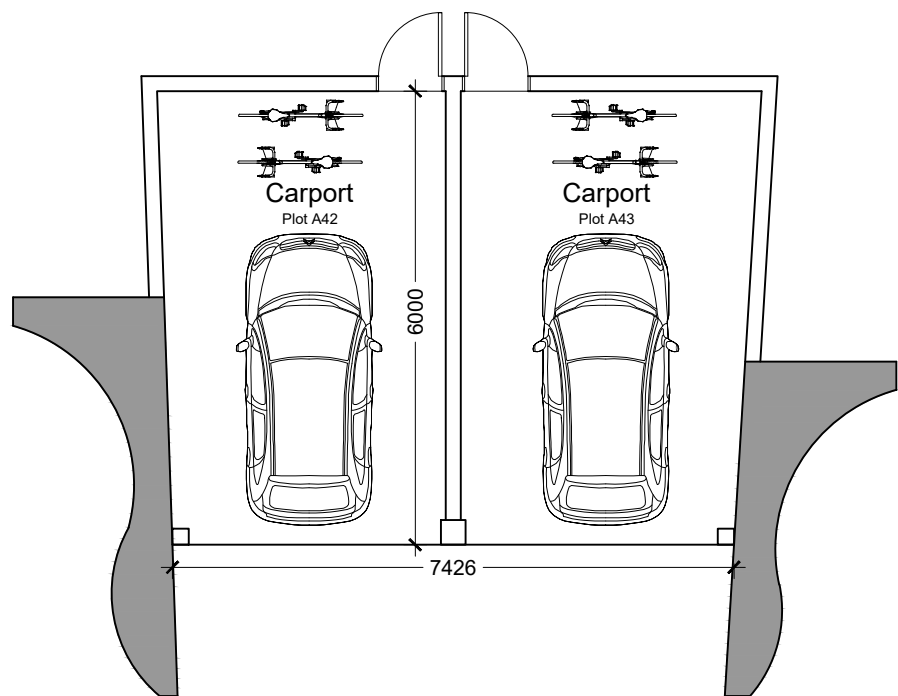

Plan
Shared Attached Carport
Plots A42-A43

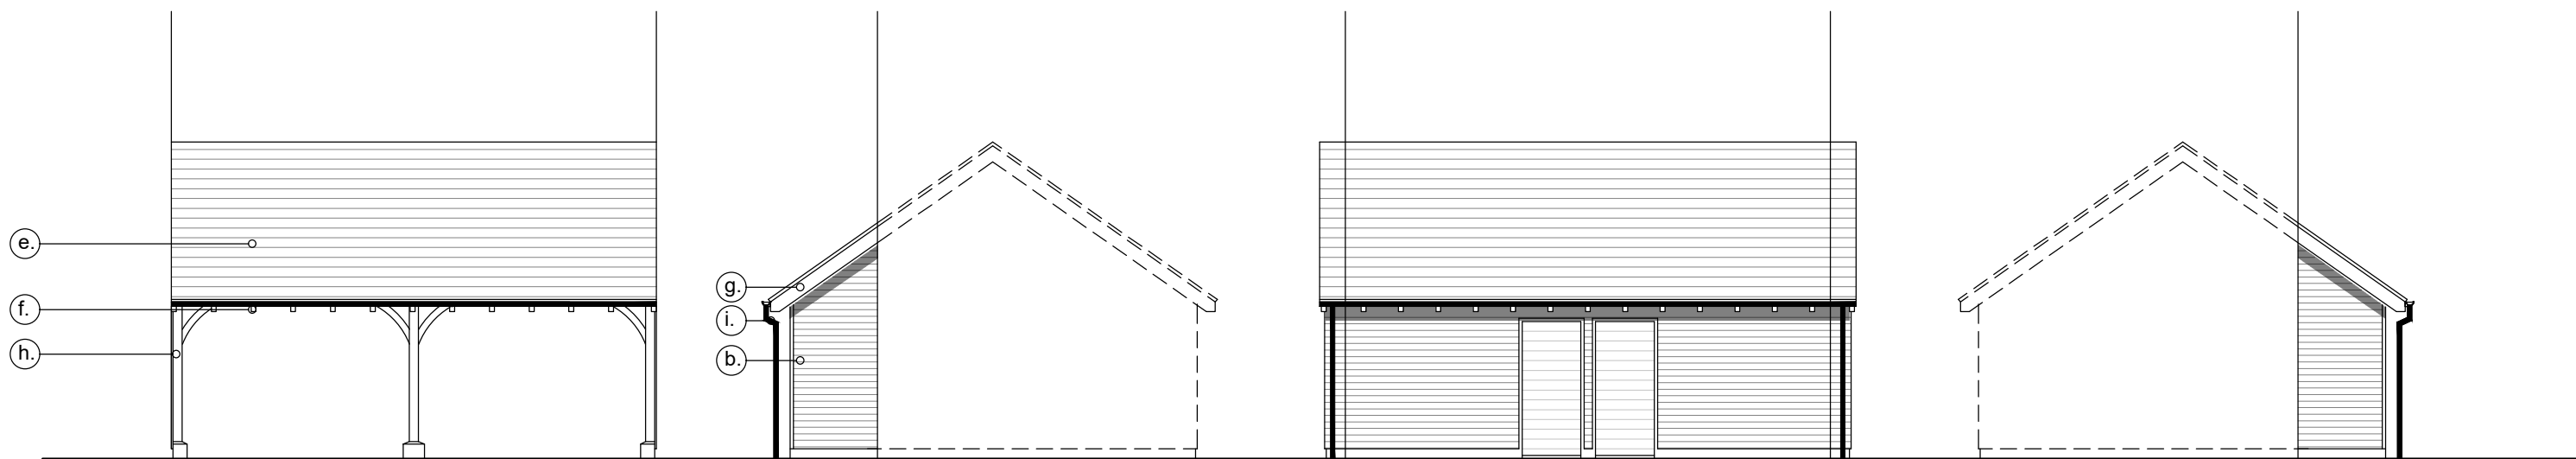

Front Elevation
Side Elevation
Rear Elevation
Side Elevation
Plots A42-A43

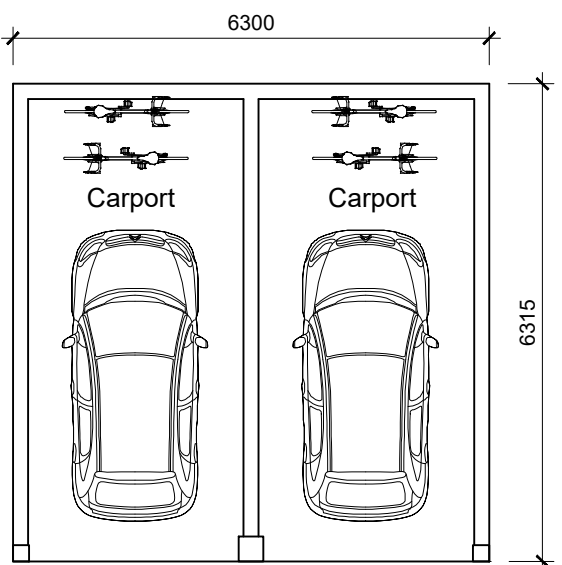

Plan
Shared Detached Carport
Plots A40-A41



Front Elevation
Side Elevation
Rear Elevation
Side Elevation
Plots A40-A41

Rev	Date	Revision Details	Dr	Ch
-----	------	------------------	----	----



London: 76 Great Suffolk Street
London, SE1 0BL
T 0207 928 2773 E london@ecearchitecture.com

Sussex: Brooklyn Chambers, 11 Goring Road
Worthing, West Sussex, BN12 4AP
T 01903 248777 E sussex@ecearchitecture.com

Bristol: Westworks, Colston Tower
Colston Street, Bristol, BS1 4XE
T 0117 214 1101 E bristol@ecewestworks.com

ECE Architecture
www.ecearchitecture.com

Client's Name

Domusea

Job Title

Warwick Nursery, Barnham Road,
Eastergate, PO20 3RT

Drawing Title

Garages and Carports
Plans and Elevations

Scale

1:100 @ A1 / 1:200 @ A3



Drawn	Checked	Date
PB	SLG	08.09.20

Job No	Drawing No	Rev
6710A	PL-043	-

Status

APPROVAL