




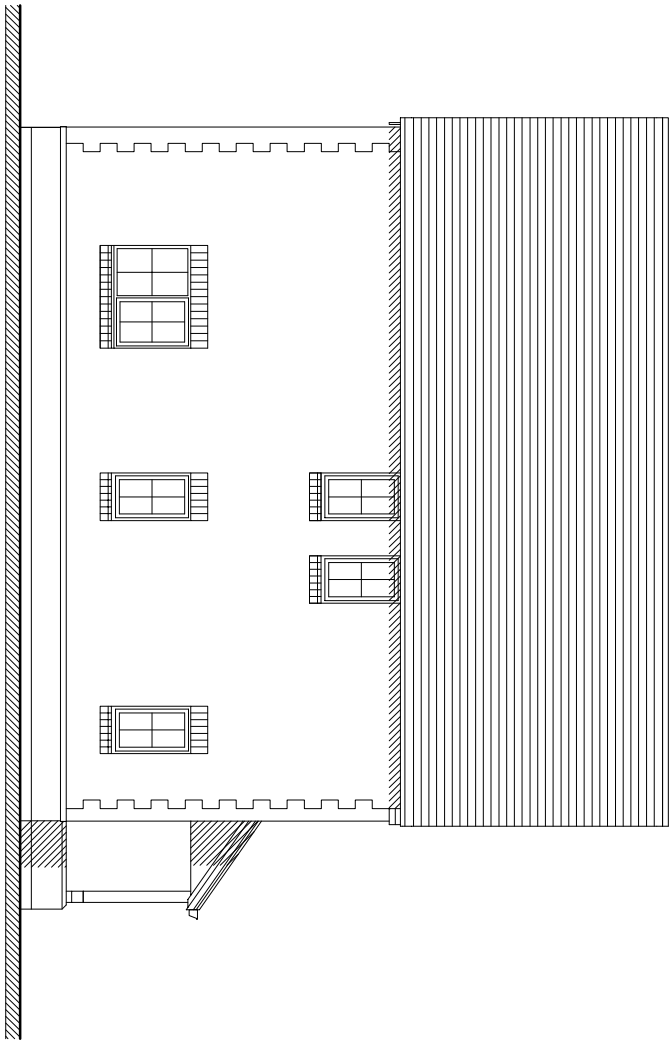


West Elevation Plot 3

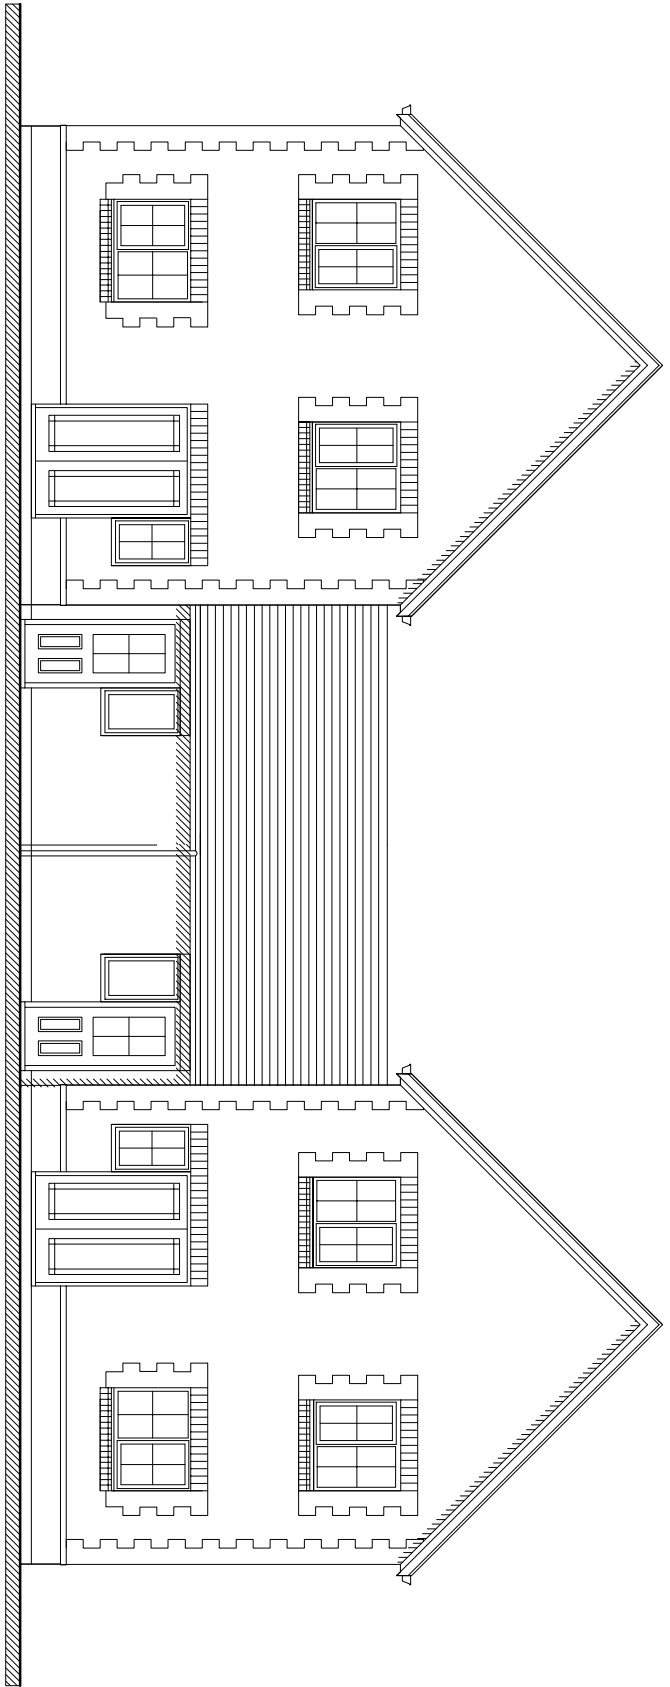

Plot 4 North Elevation Plot3

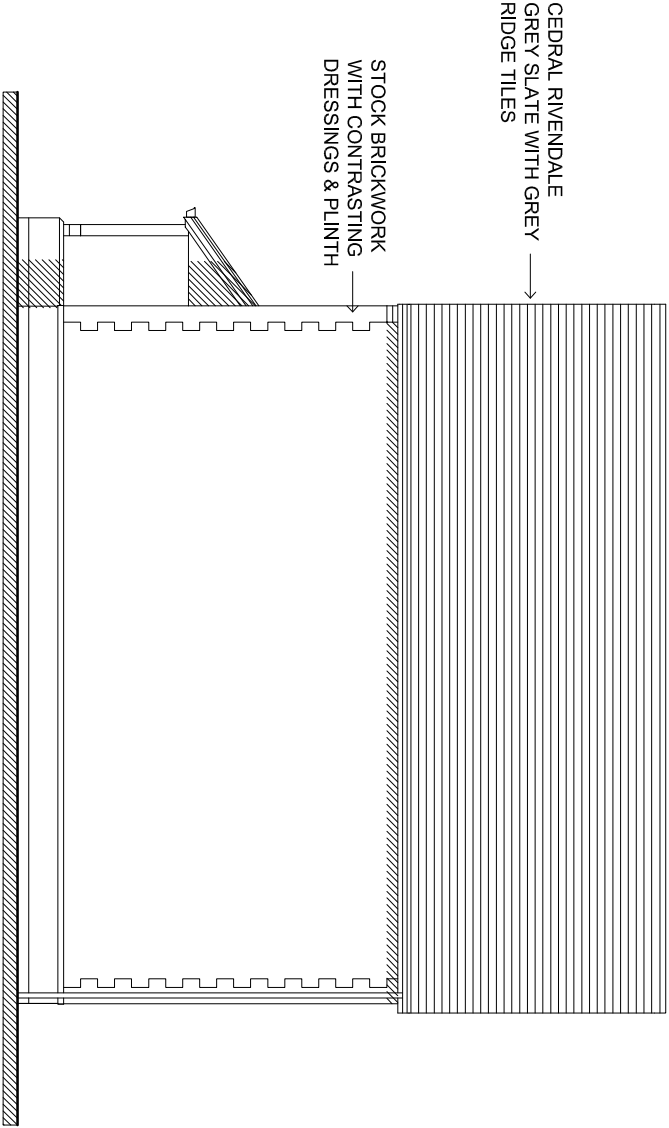

East Elevation Plot 4

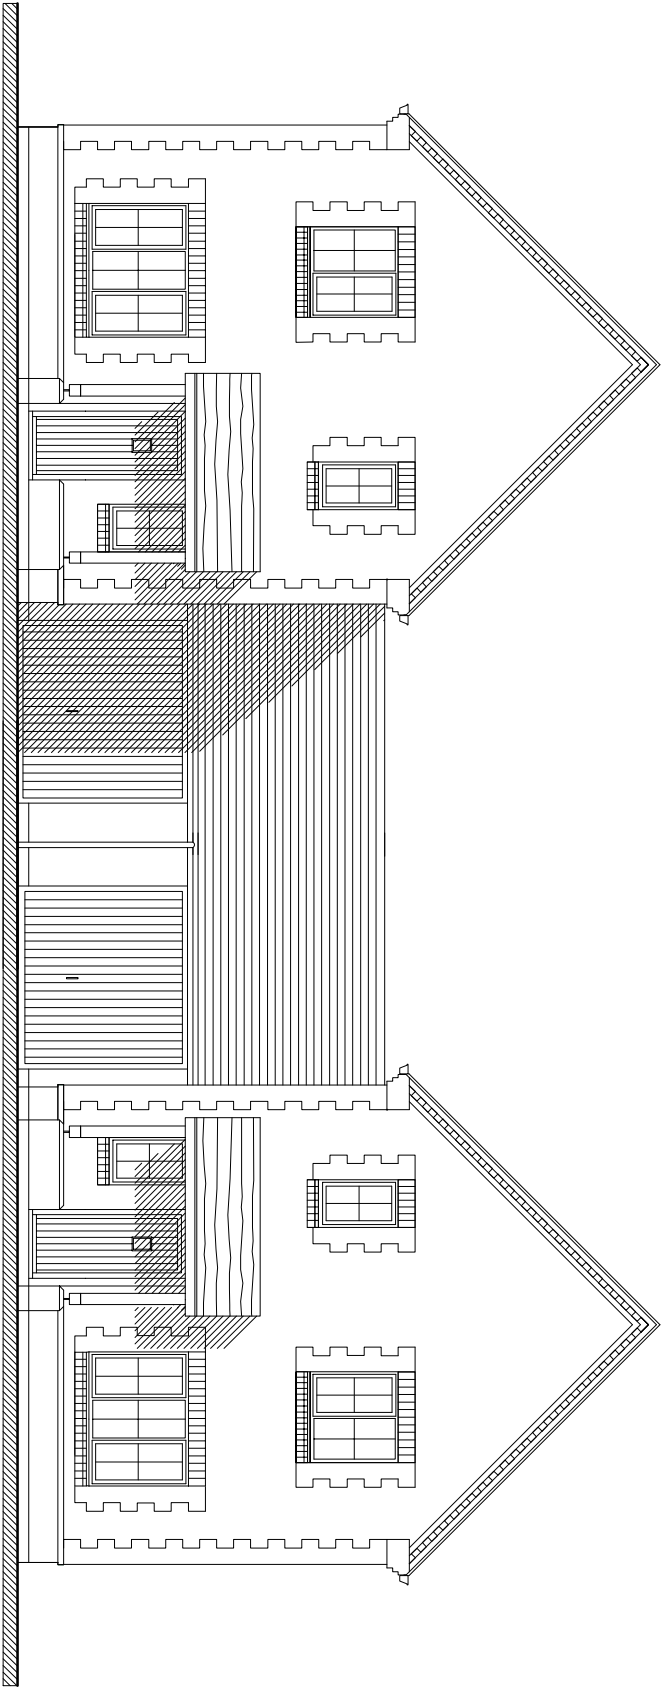

Plot 3 South Elevation Plot 4

0 5m

Rev B 24/11/21 Roof covering note changed.			For			Studio Lack Architecture		
Project	Land at Lake Lane Barnham		Date	Oct 2016	Scale	1/100 @ A3 size	Studio Lack Ltd 17 Beech Avenue, Chichester 01243 782886 nicholas.lack@live.com	
Drawing	Plots 3 & 4 Elevations		Drawing number	34B				