

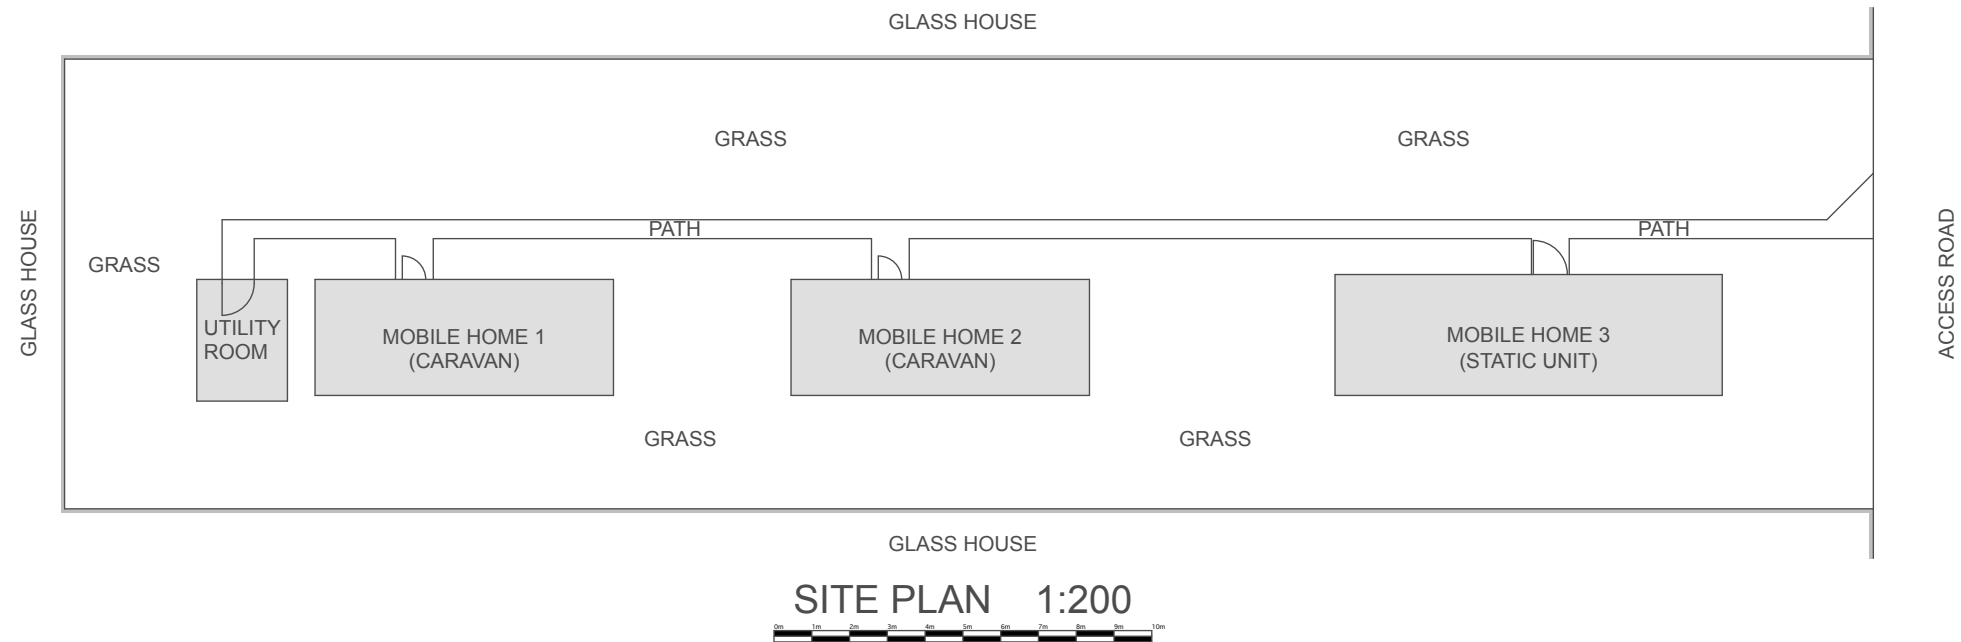


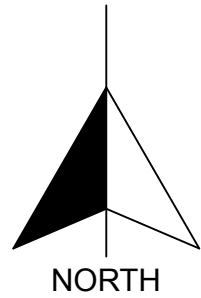


Mobile Home 1 & 2 are the mobile caravan units indicated below (Atlas Fanfare - 26' Two Bedroom Caravan).




Utility Room / outbuilding.

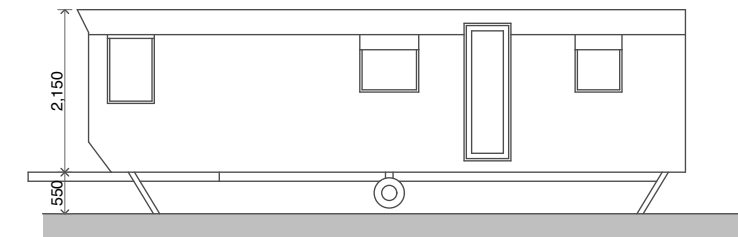



NORTH ELEVATION 1:100

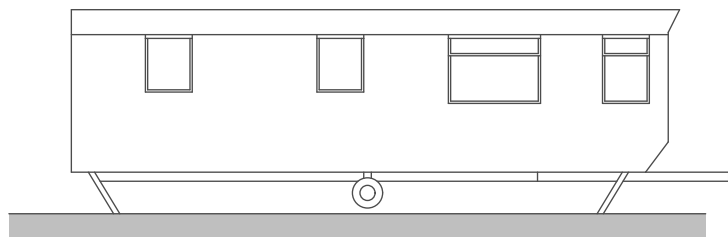



SOUTH ELEVATION 1:100

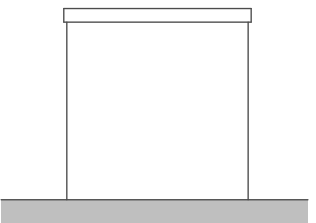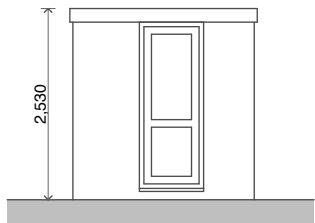 


NORTH ELEVATION 1:100 SOUTH ELEVATION 1:100

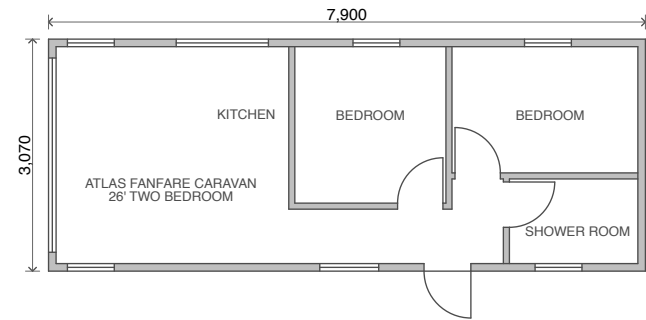 



EXISTING FLOOR PLAN 1:100

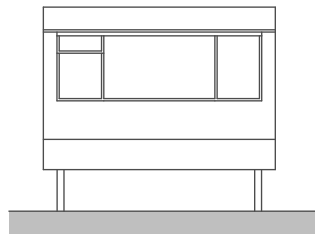 


EAST ELEVATION 1:100

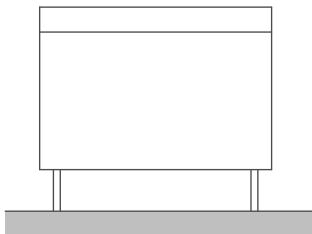


WEST ELEVATION 1:100

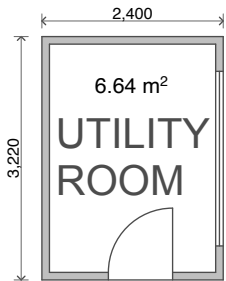 

FLOOR PLAN 1:100

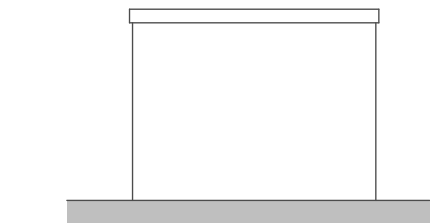

EAST ELEVATION 1:100

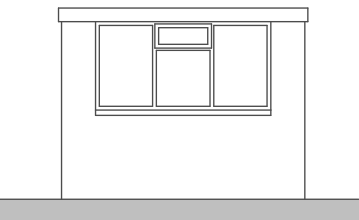

WEST ELEVATION 1:100

BACS Beckett Architectural & Consultancy Services Ltd	Stuart Beckett, BSc (Hons) ICIOB Architectural Technician t: 07879 418520 e: beckettarchitectural@hotmail.com www.beckettarchitectural.co.uk	Revisions:	Scheme Eric Wall Nursery, Lake Lane, Barnham, PO22 0AD Title Site Plan - Caravan & Utility Plans & Elevations	Drawn By SRB Date DEC 2020 Date plotted 17/12/2020	Scale 1:200, 1:100 @ A3 Drawing Number 2029-003
---	--	------------	--	---	--