




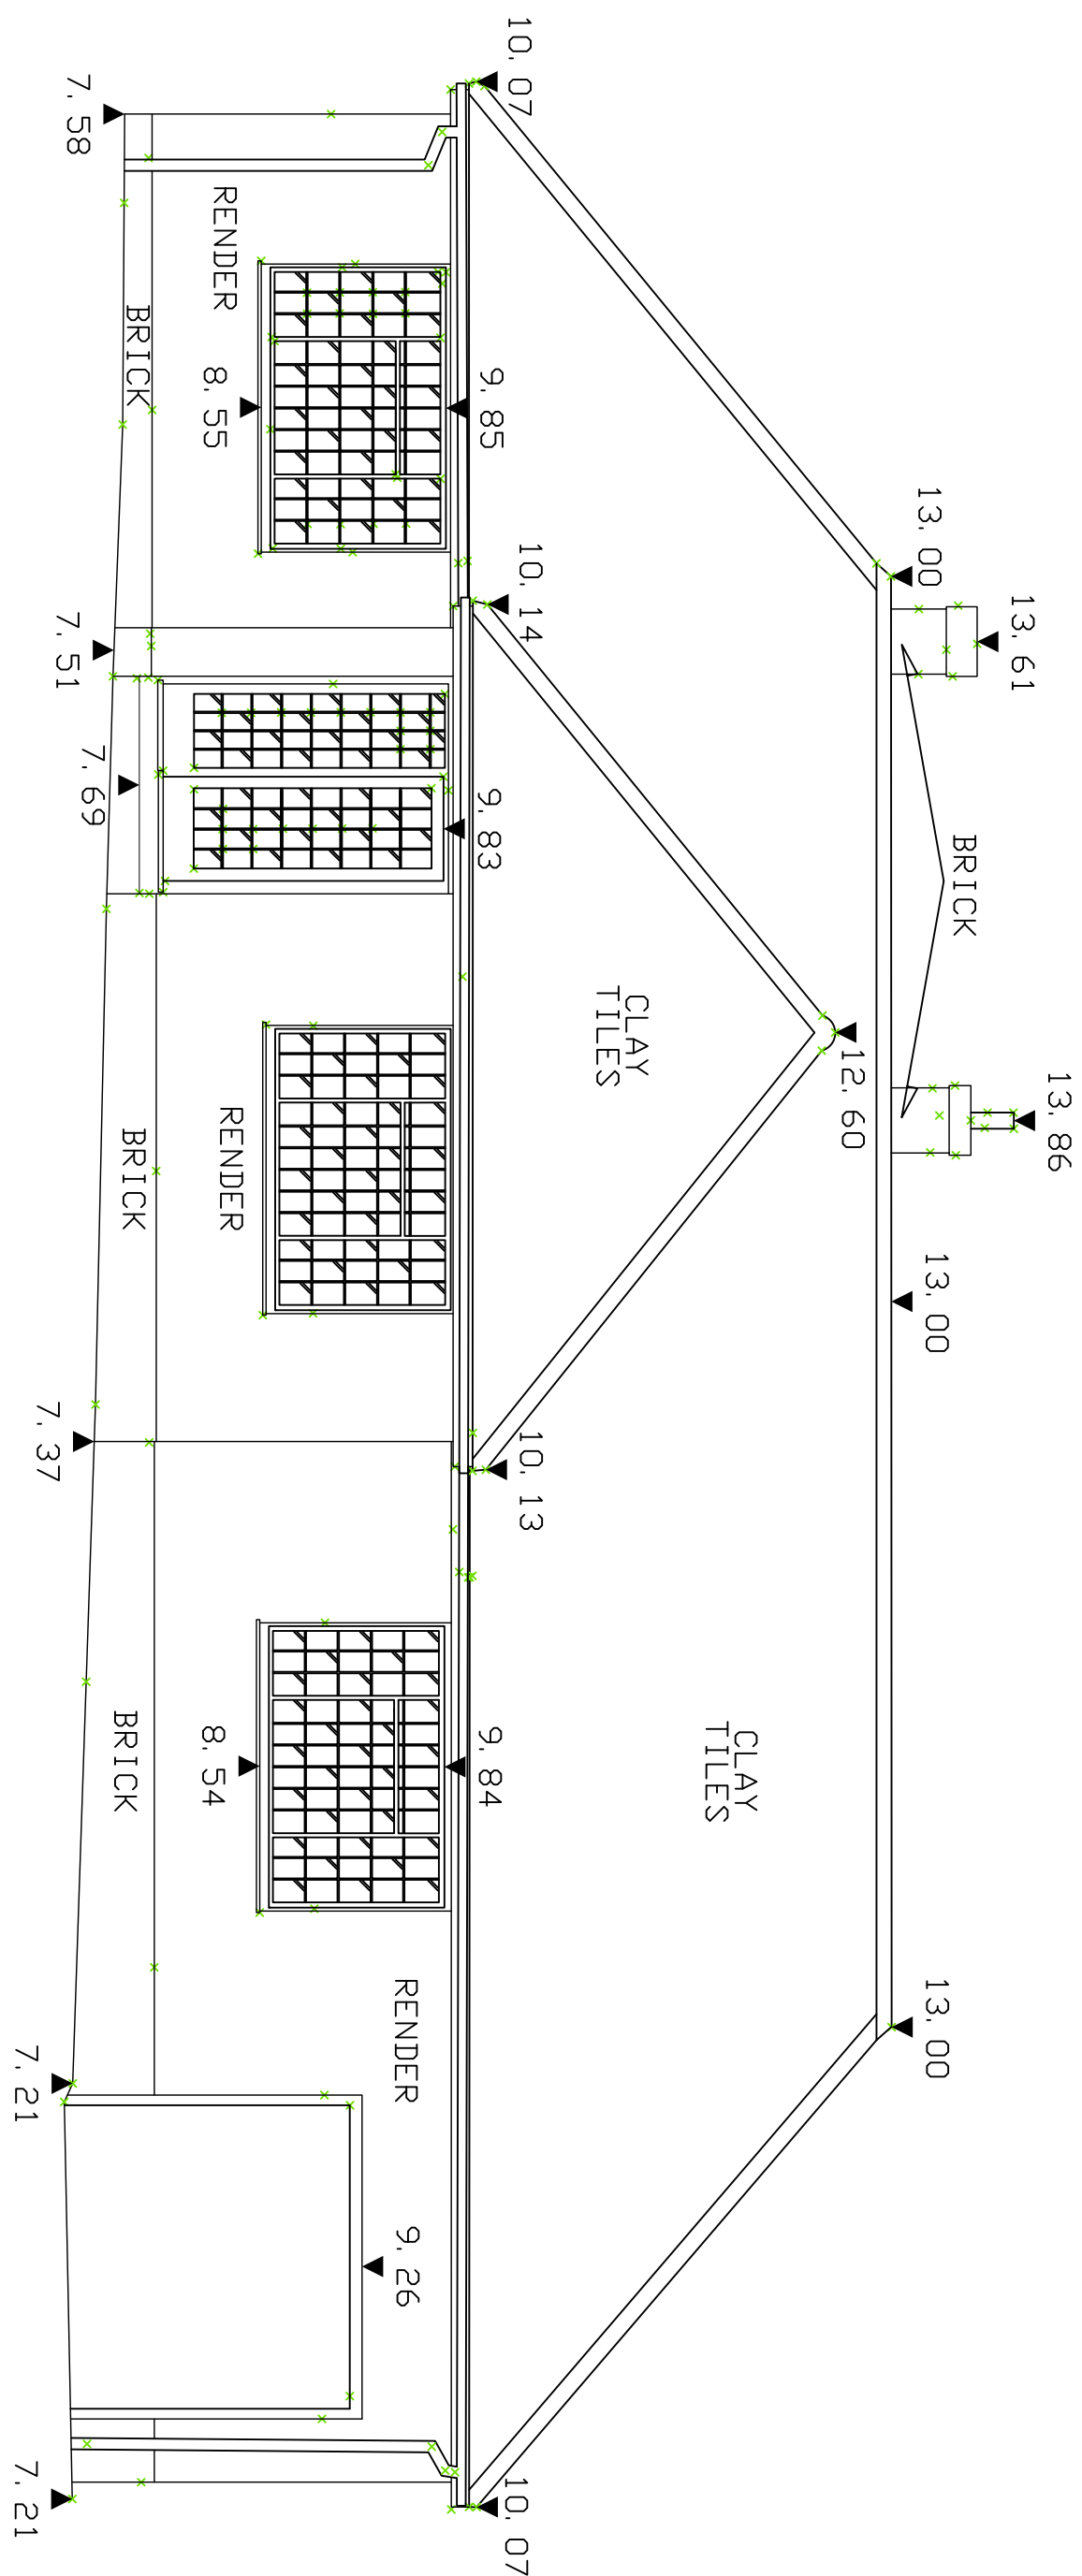


NORTH EAST ELEVATION

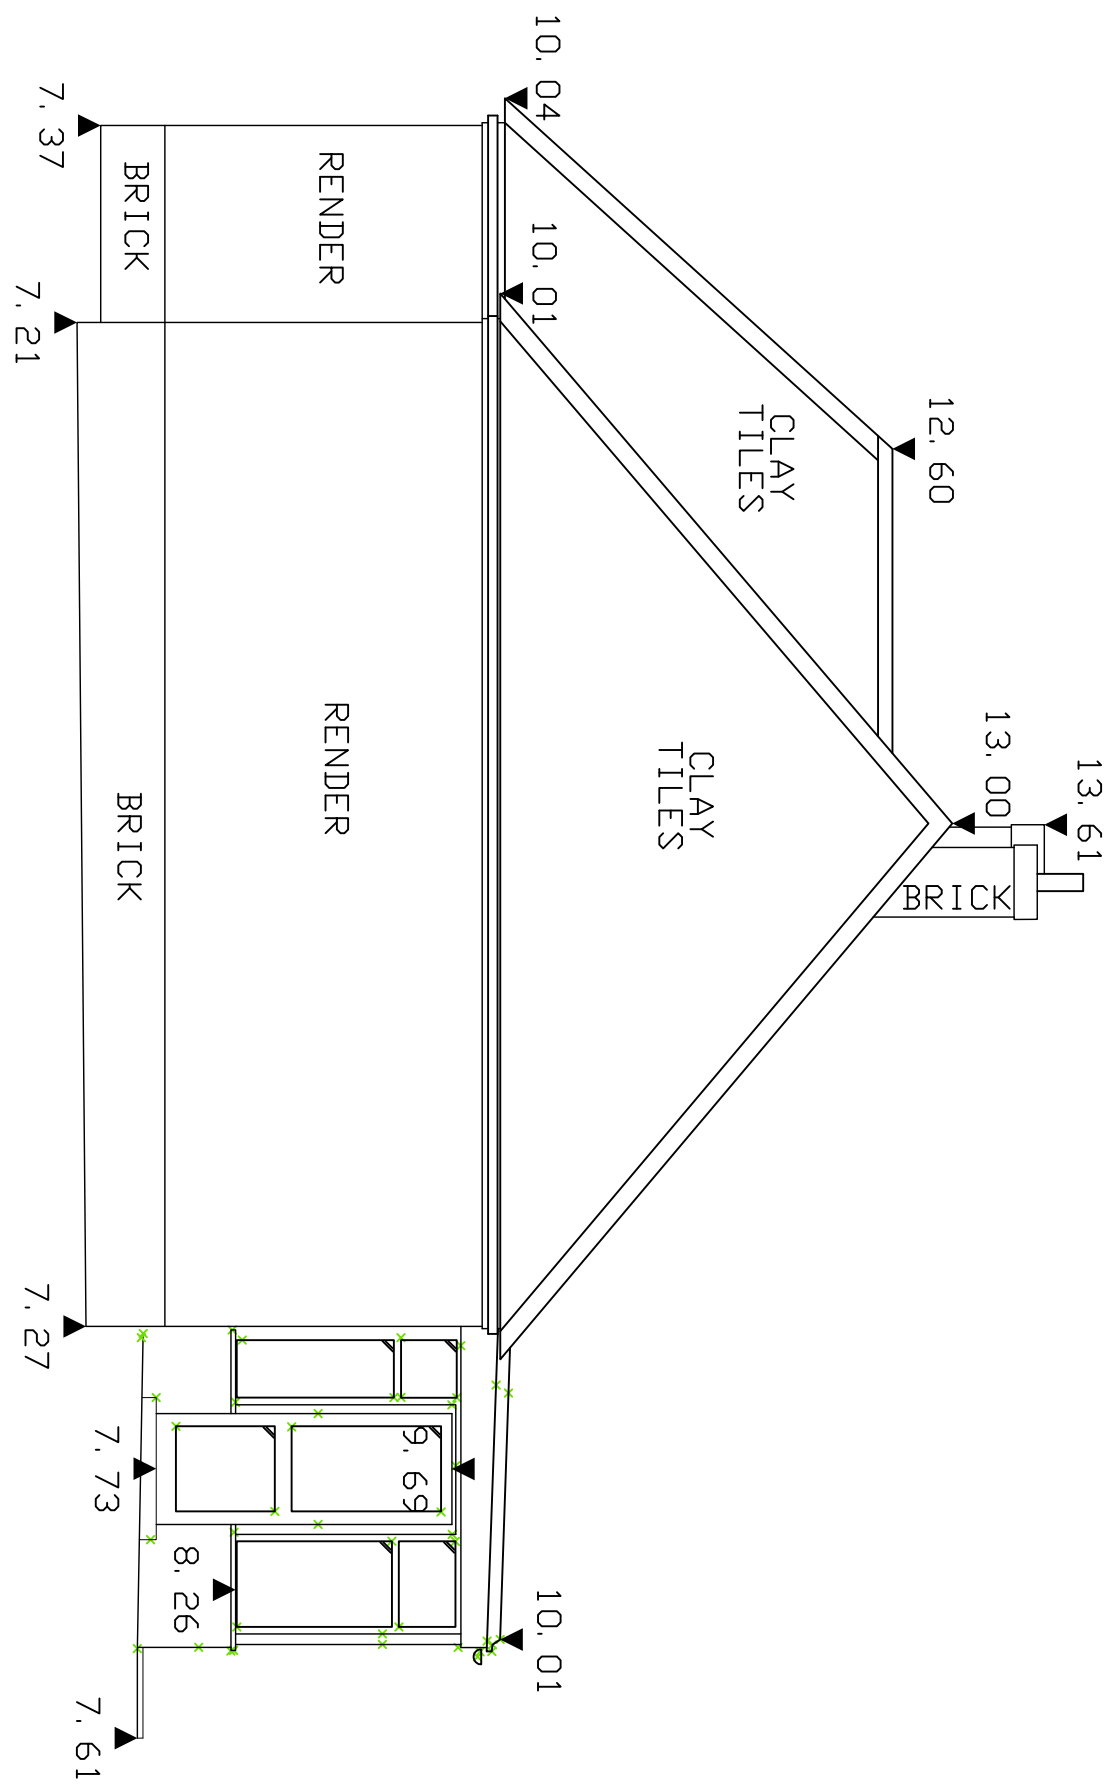

NORTH WEST ELEVATION

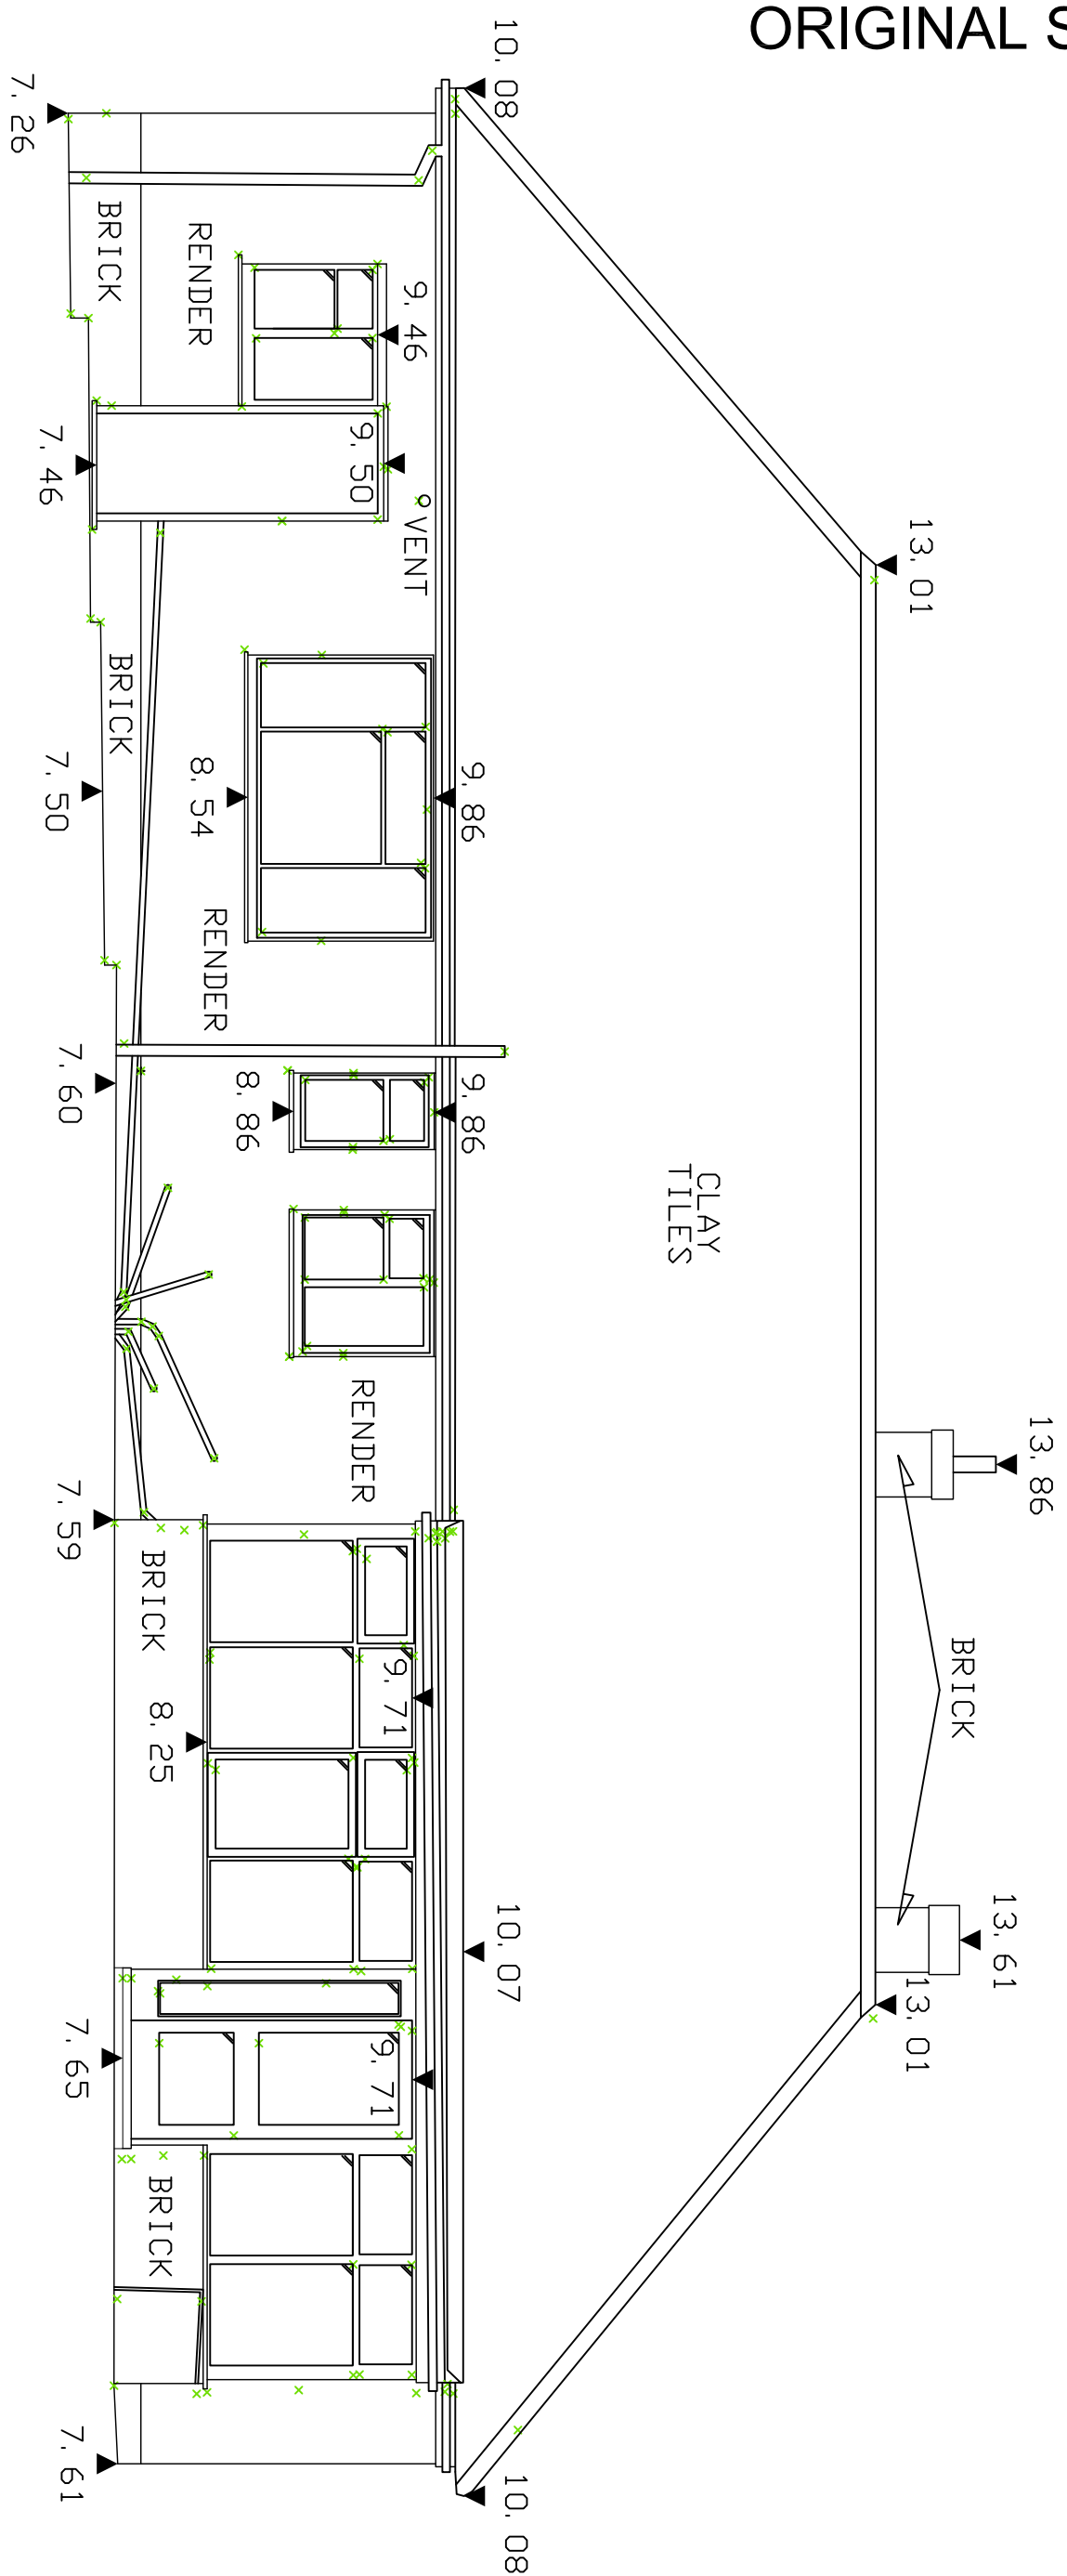

SOUTH WEST ELEVATION

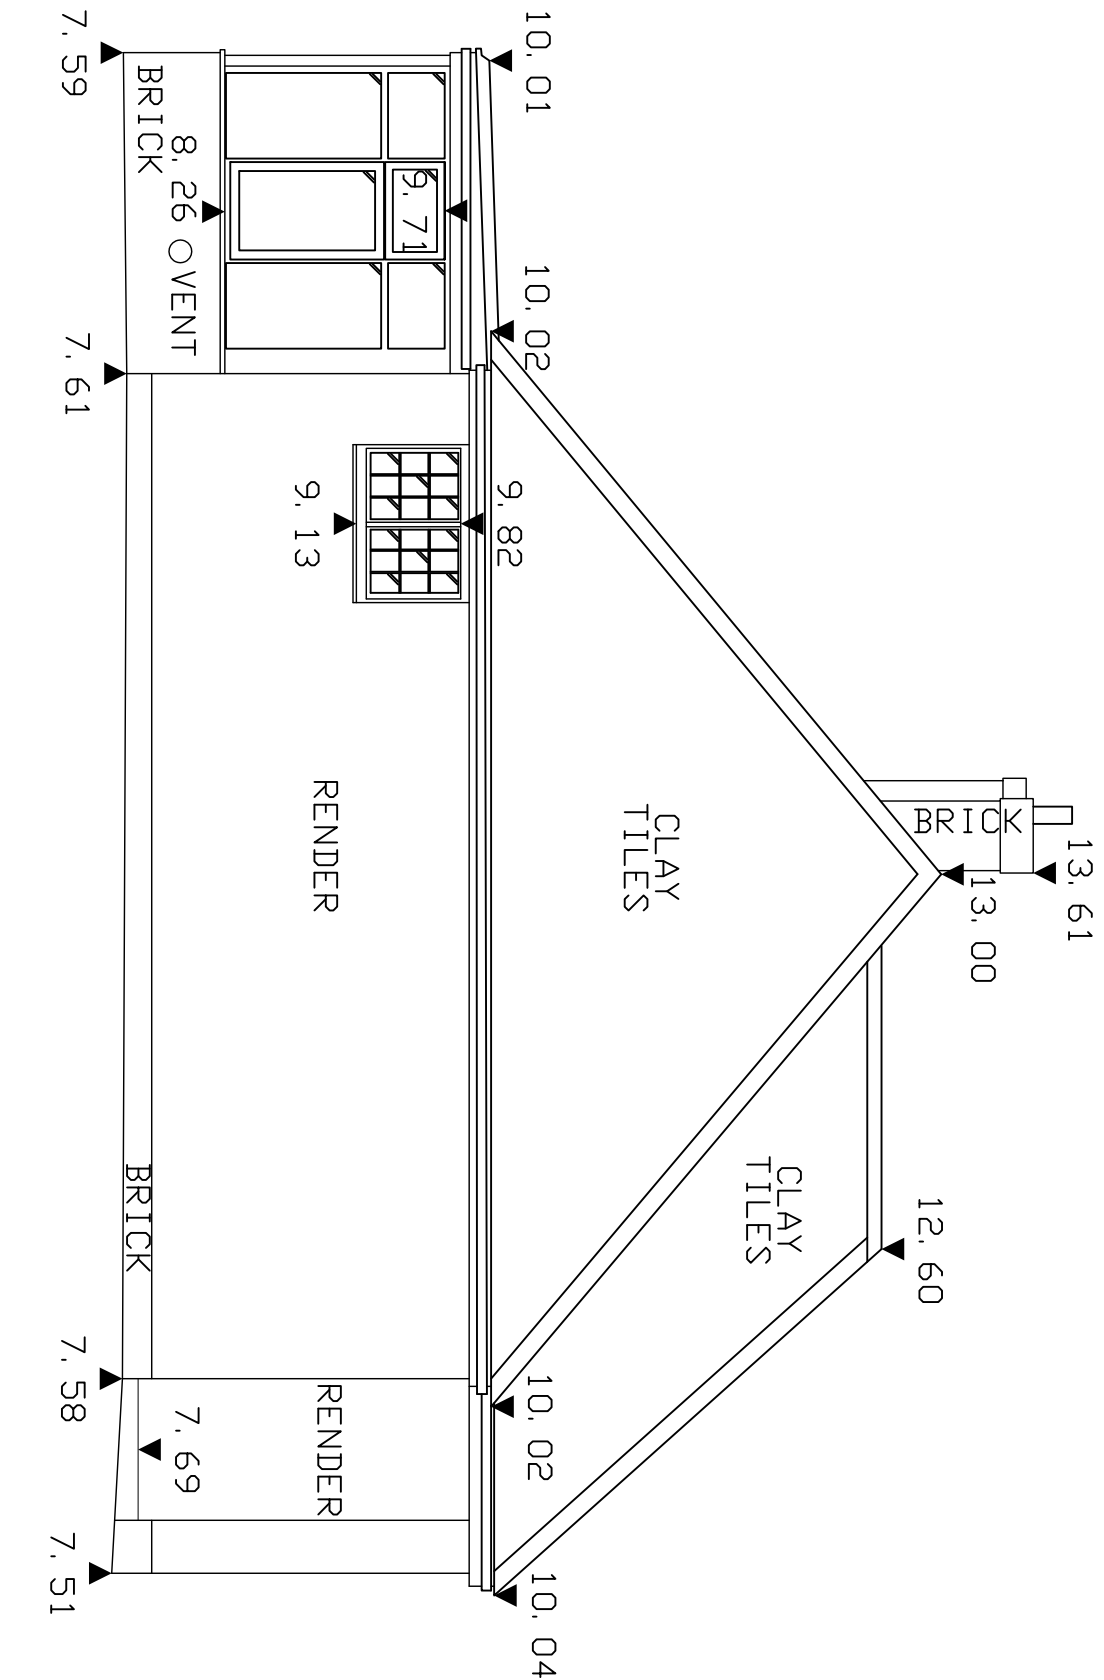

SOUTH EAST ELEVATION

ORIGINAL SIZE OF THIS DRAWING IS A1



ORIGINAL SIZE OF
THIS DRAWING IS A1

NOTES
DO NOT SCALE FROM THIS DRAWING
ALL DIMENSIONS AND LEVELS TO BE CHECKED ON
SITE BEFORE CARRYING OUT WORK.
ALL DISCREPANCIES TO BE REPORTED TO THE
ARCHITECT BEFORE CARRYING OUT WORK.
READ THIS DRAWING WITH OTHER CONTRACT DOCUMENTS
INCLUDING SPECIFICATION
READ WITH OTHER CONSULTANTS DRAWINGS AND
DETAILS, INCLUDING STRUCTURAL ENGINEERS.
ALL WORK TO BE CARRIED OUT TO BRITISH STANDARDS,
CODES OF PRACTICE, BUILDING REGULATIONS AND
MANUFACTURERS RECOMMENDATIONS.
IF IN DOUBT ASK.

REV.	DATE	REVISIONS

ARCHITECTS
DESIGN
&
MANAGEMENT

CHARTERED ARCHITECTS
THIRY, STRETTON, CHESTER,
WEST SUSSEX, PO18 0LA, UNITED KINGDOM
TEL. 01243 771166
E-mail: michael@edmonarchitects.co.uk
web site: www.edmonarchitects.co.uk
Members of the Royal Institute of British Architects
Registered with Architects Registration Board

CLIENT
RICHARD LLOYD
JOB TITLE
6, HALLFORD DRIVE

DRAWING TITLE
ELEVATIONS AS EXISTING

SCALE — see scale bar 1:50		
COMPUTER FILE NAME		
ORIGINAL SIZE OF THIS DRAWING IS A1		
DATE	DRAWN BY	CHECKED
2013	BD	MB

DRAWING REFERENCE		
PROJECT NUMBER	DRAWING NUMBER	REVISION
1450	04	-