


ORIGINAL SIZE OF THIS DRAWING IS A2

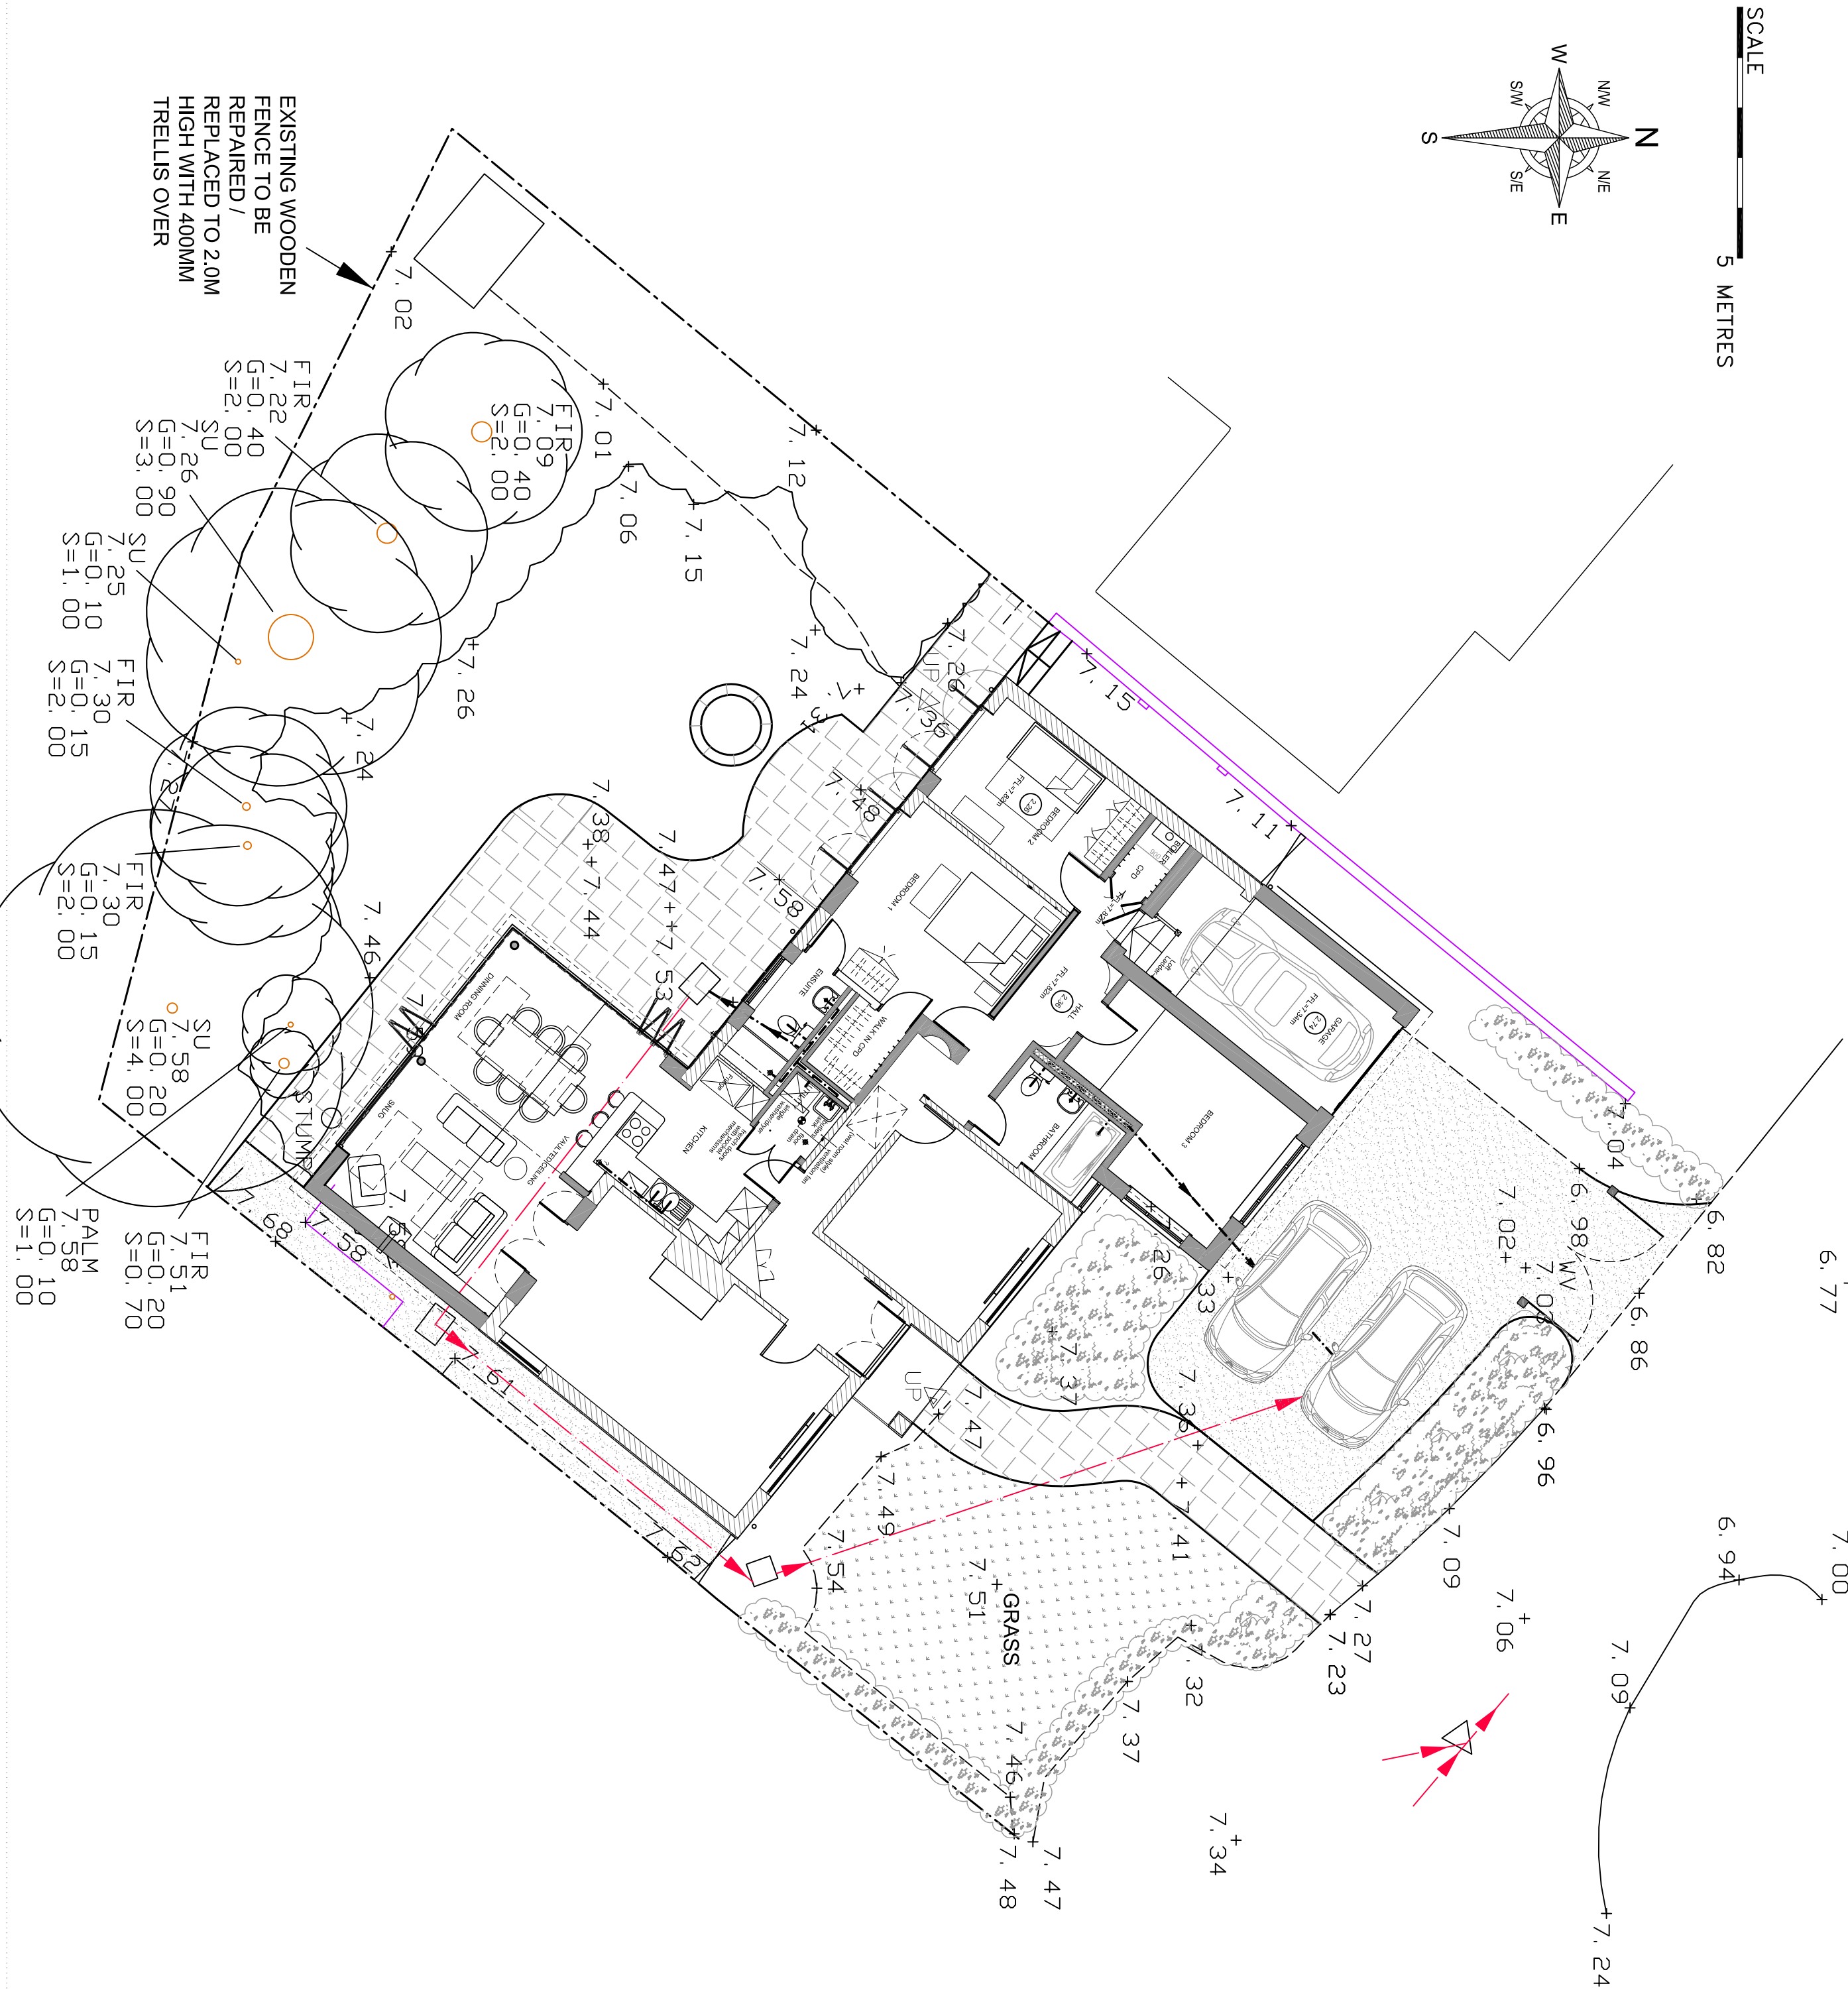

NOTES
DO NOT SCALE FROM THIS DRAWING
ALL DIMENSIONS AND LEVELS TO BE CHECKED ON SITE BEFORE CARRYING OUT WORK.
ALL DISCREPANCIES TO BE REPORTED TO THE ARCHITECT BEFORE CARRYING OUT WORK.
READ THIS DRAWING WITH OTHER CONTRACT DOCUMENTS INCLUDING SPECIFICATION
READ WITH OTHER CONSULTANTS DRAWINGS AND DETAILS, INCLUDING STRUCTURAL ENGINEERS.
ALL WORK TO BE CARRIED OUT TO BRITISH STANDARDS, CODES OF PRACTICE, BUILDING REGULATIONS AND MANUFACTURERS RECOMMENDATIONS.
IF IN DOUBT ASK.

REV.	DATE	REVISIONS

© COPYRIGHT - ALL RIGHTS RESERVED

ARCHITECTS
DESIGN
&
MANAGEMENT

CHARTERED ARCHITECTS
TRINITY, STRETTON, CHICHESTER,
WEST SUSSEX, PO18 0LA, UNITED KINGDOM.
TEL. 01243 771166

E-mail michael@admarchitects.co.uk
web site www.admarchitects.co.uk
Members of the Royal Institute of British Architects
Registered with Architects Registration Board

CLIENT
RICHARD LLOYD

JOB TITLE
6, HALLIFORD DRIVE

DRAWING TITLE
SITE PLAN AS PROPOSED

SCALE - see scale bar 1:100

COMPUTER FILE NAME

ORIGINAL SIZE OF THIS DRAWING IS A2

DATE	DRAWN BY	CHECKED
2013	BD	MB

DRAWING REFERENCE		
PROJECT NUMBER	DRAWING NUMBER	REVISION
1450	02	-