


ORIGINAL SIZE OF THIS DRAWING IS A2

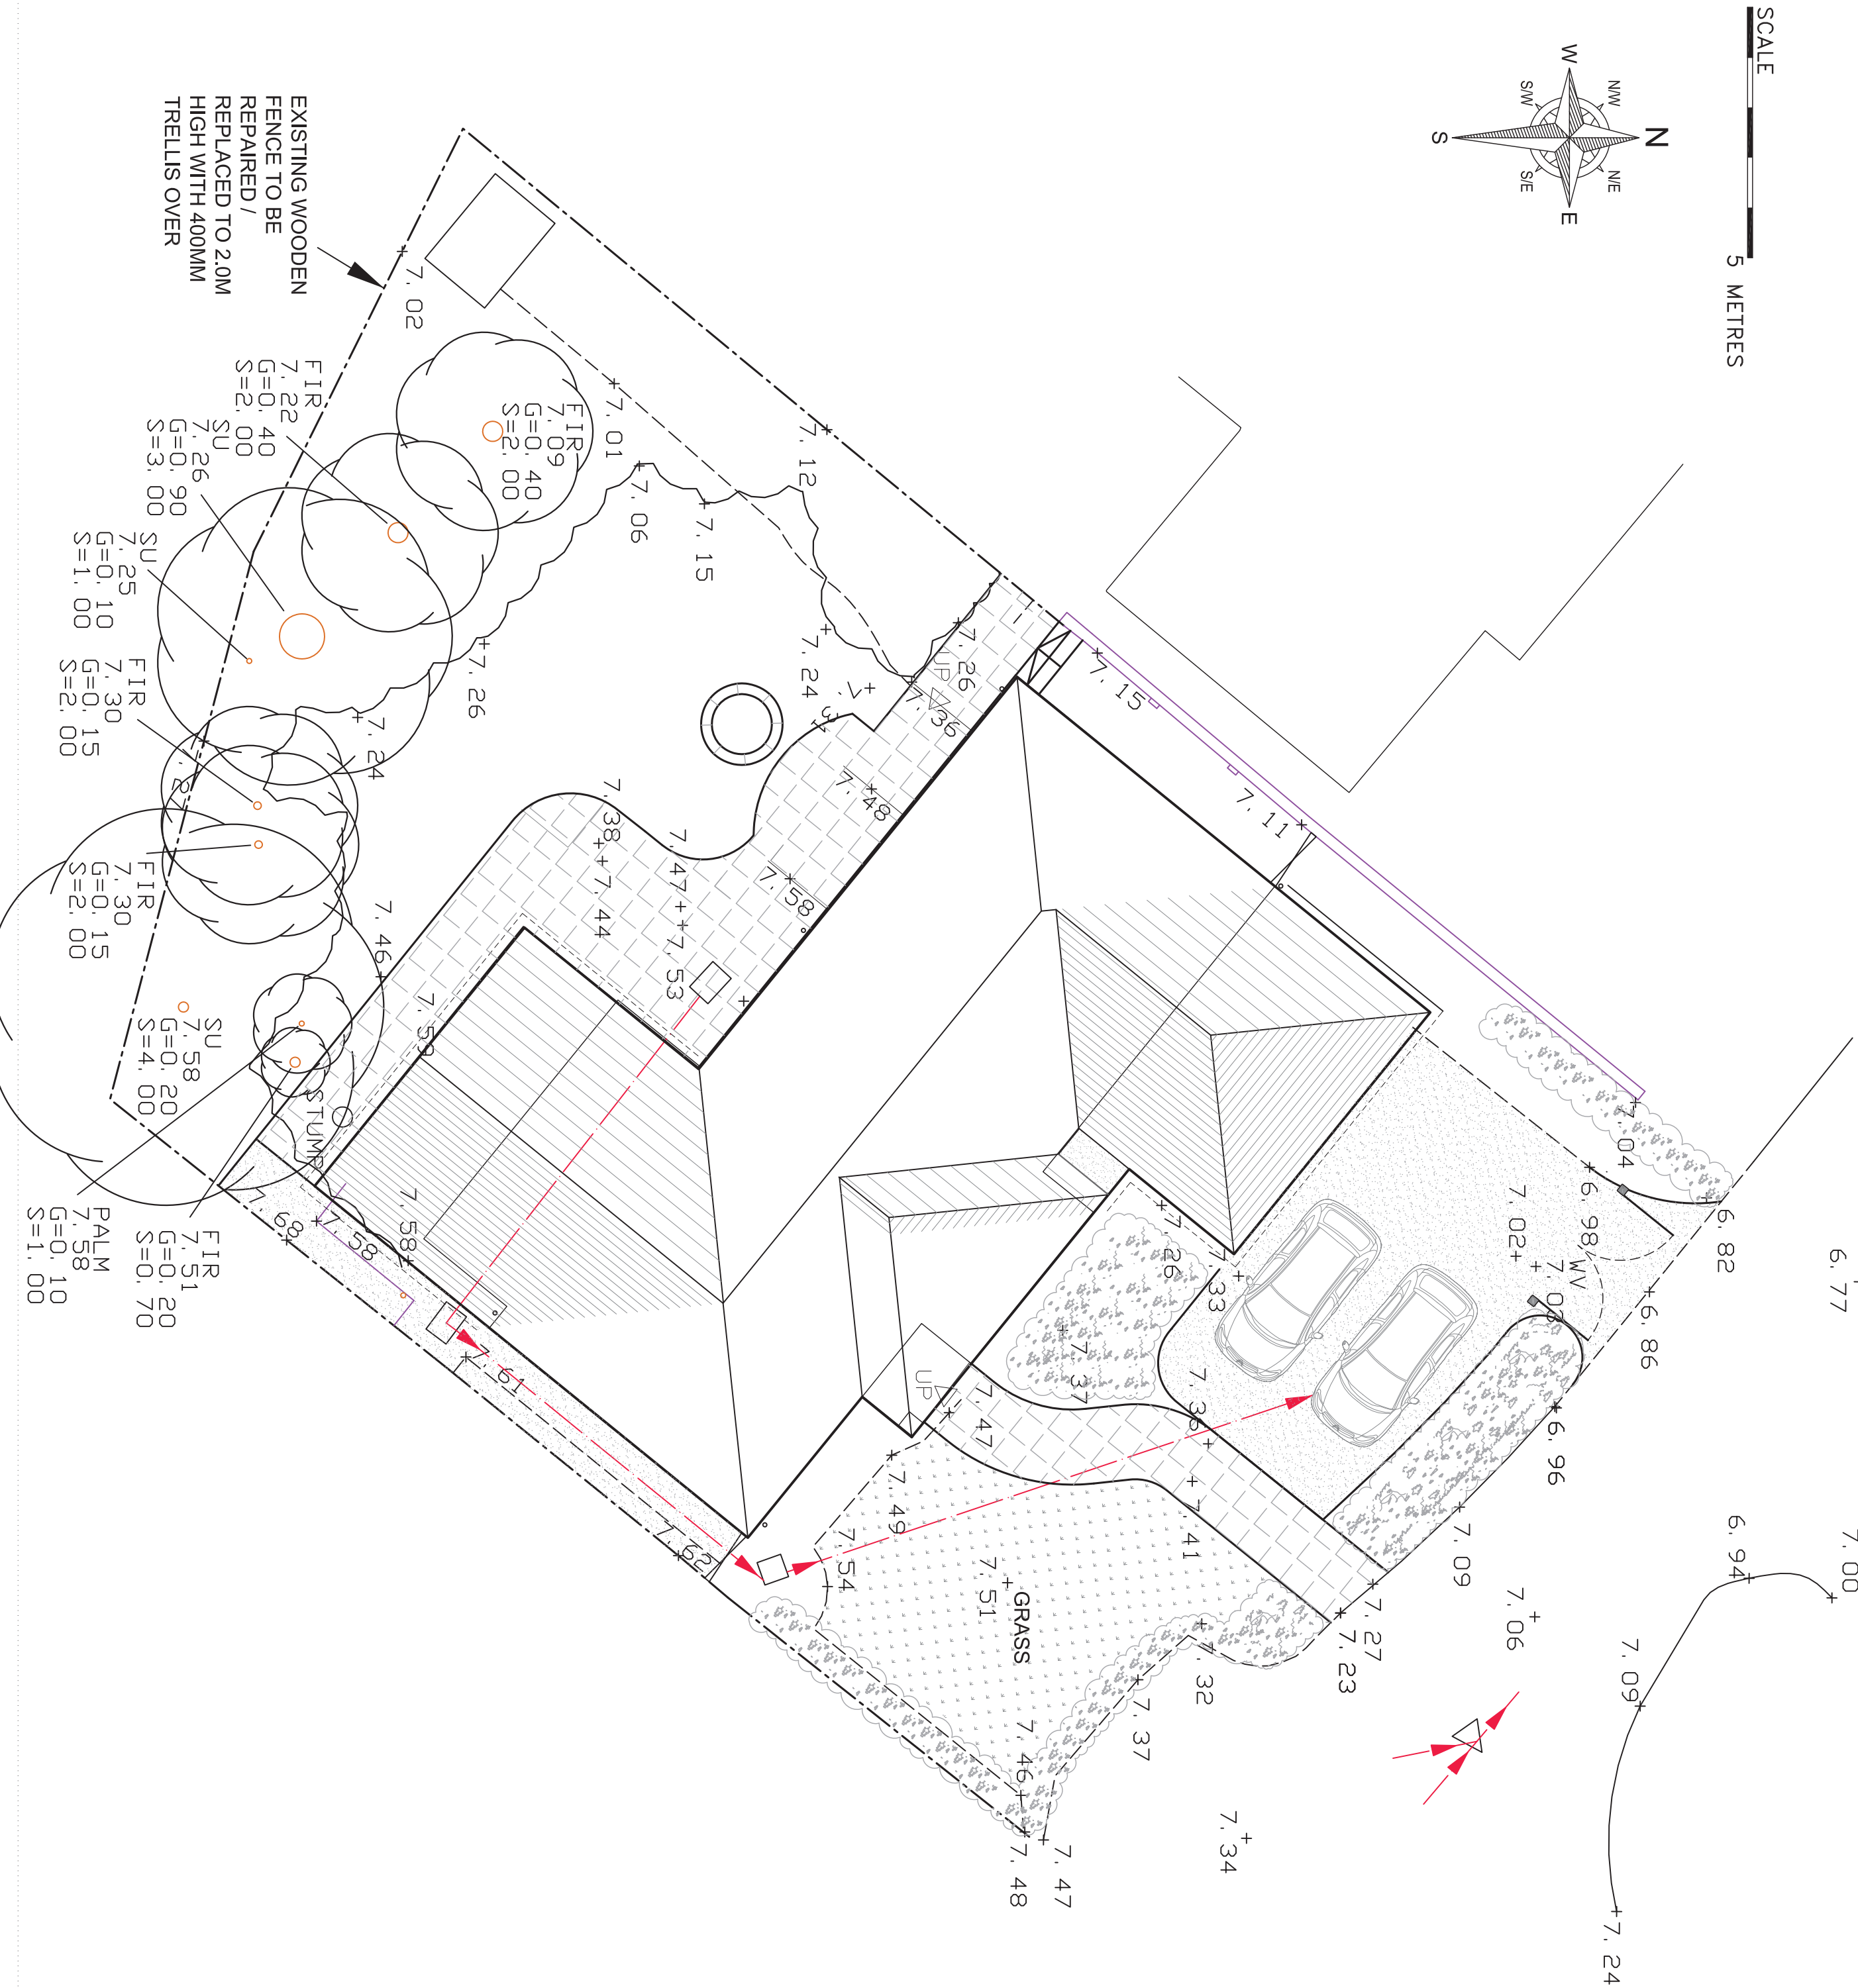

NOTES DO NOT SCALE FROM THIS DRAWING ALL DIMENSIONS AND LEVELS TO BE CHECKED ON SITE BEFORE CARRYING OUT WORK. ALL DISCREPANCIES TO BE REPORTED TO THE ARCHITECT BEFORE CARRYING OUT WORK. READ THIS DRAWING WITH OTHER CONTRACT DOCUMENTS INCLUDING SPECIFICATION READ WITH OTHER CONSULTANTS DRAWINGS AND DETAILS, INCLUDING STRUCTURAL ENGINEERS. ALL WORK TO BE CARRIED OUT TO BRITISH STANDARDS, CODES OF PRACTICE, BUILDING REGULATIONS AND MANUFACTURERS RECOMMENDATIONS. IF IN DOUBT ASK.		
A.	14.06.13	ILLUSTRATING PROPOSED ROOF PLAN
REV.	DATE	REVISIONS
© COPYRIGHT - ALL RIGHTS RESERVED ARCHITECTS DESIGN & MANAGEMENT CHARTERED ARCHITECTS TRINITY, STRETTON, CHICHESTER, WEST SUSSEX, PO18 0LA, UNITED KINGDOM. TEL. 01243 771166 E-mail michael@admarchitects.co.uk web site www.admarchitects.co.uk Members of the Royal Institute of British Architects Registered with Architects Registration Board		
CLIENT		
RICHARD LLOYD		
JOB TITLE		
6, HALLIFORD DRIVE		
DRAWING TITLE		
SITE PLAN AS PROPOSED ILLUSTRATING PROPOSED ROOF PLAN		
SCALE - see scale bar 1:100		
COMPUTER FILE NAME		
ORIGINAL SIZE OF THIS DRAWING IS A2		
DATE	DRAWN BY	CHECKED
2013	BD	MB
DRAWING REFERENCE		
PROJECT NUMBER	DRAWING NUMBER	REVISION
1450	02	A