


ORIGINAL SIZE OF THISDRAWING IS A3

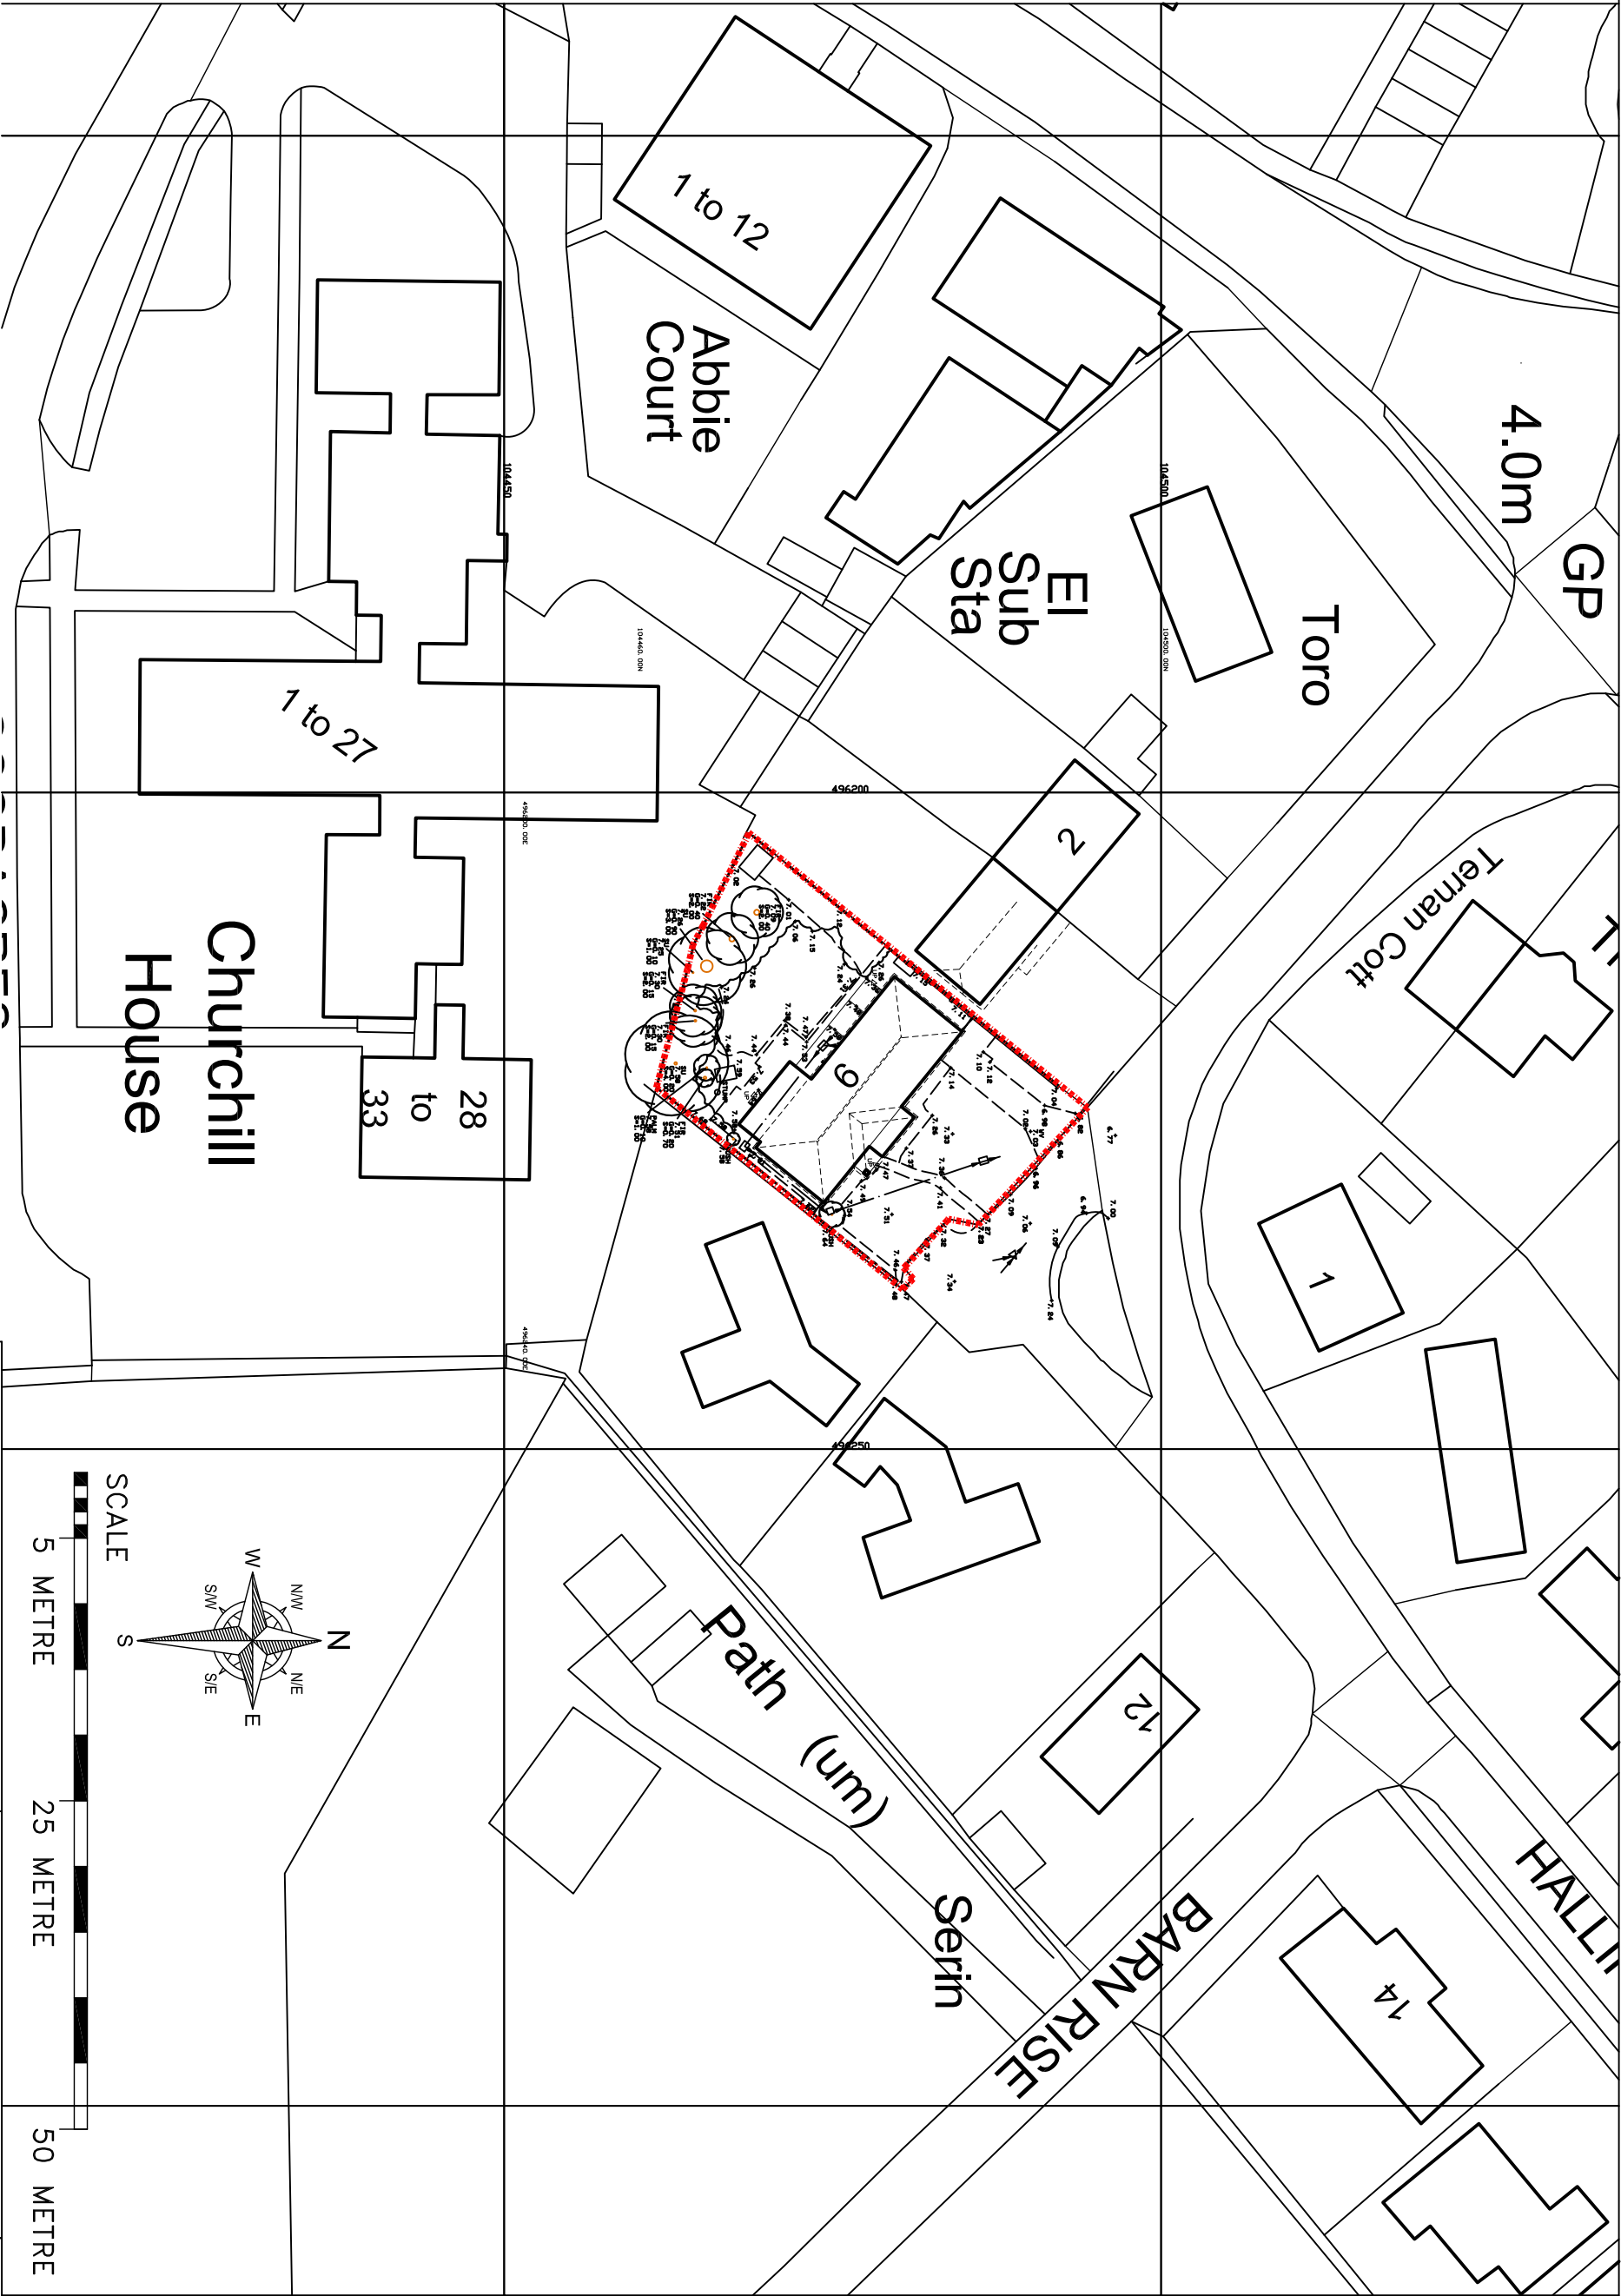

MAP AREA ENLARGED

24.06.13

REV.

DATE

REVISIONS

NOTES: 1. DO NOT SCALE FROM THIS DRAWING. 2. ALL DIMENSIONS AND LEVELS TO BE CHECKED ON SITE BEFORE CARRYING OUT WORK. 3. ALL DISCREPANCIES TO BE REPORTED TO THE ARCHITECT BEFORE CARRYING OUT WORK. 4. READ WITH OTHER CONTRACT DOCUMENTS 5. IF IN DOUBT ASK. COPY RIGHT & OWNERSHIP OF THIS DRAWING AND THE DESIGN OF THE BUILDING SHOWN ON THIS DRAWING IS VESTED IN THE ARCHITECTS WHOSE PRIOR WRITTEN CONSENT IS REQUIRED FOR ITS USE, REPRODUCTION OR FOR COPYING TO ANY THIRD PARTY.

E-mail michael@admarchitects.co.uk

web site www.admarchitects.co.uk

PROJECT				CLIENT			
6, HALLIFORD DRIVE				RICHARD LLOYD			
DRAWING TITLE				COMPUTER FILE NAME			
BLOCK PLAN AS EXISTING				DWG.DWG			
ILLUSTRATING ROOF PLAN				ORIGINAL SIZE OF THIS DRAWING IS A3			
DRAWN				DRAWING NUMBER			
CHECKED				PROJECT NUMBER			
DATE				ACTUAL DRAWING NUMBER			
SCALE - AS SCALE RODS				REVISION			
BD				A			
MB							
MAY 13							
1:500							
1450							
20							
TRINITY, STRETTON, CHICHESTER, WEST SUSSEX, PO18 0LA, UNITED KINGDOM.				TEL. 01243 771166			

ARCHITECTS
DESIGN
&
MANAGEMENT