


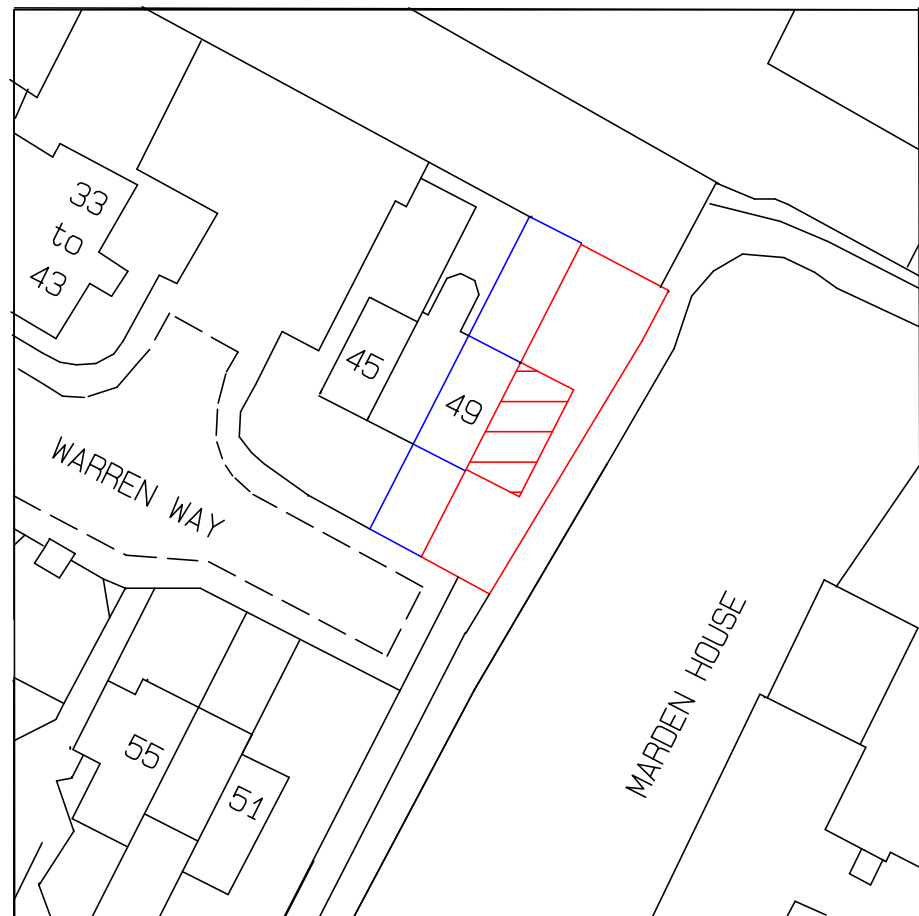


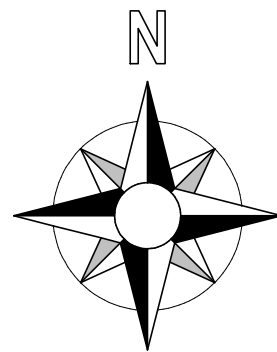

SITE PLAN - SCALE 1:500

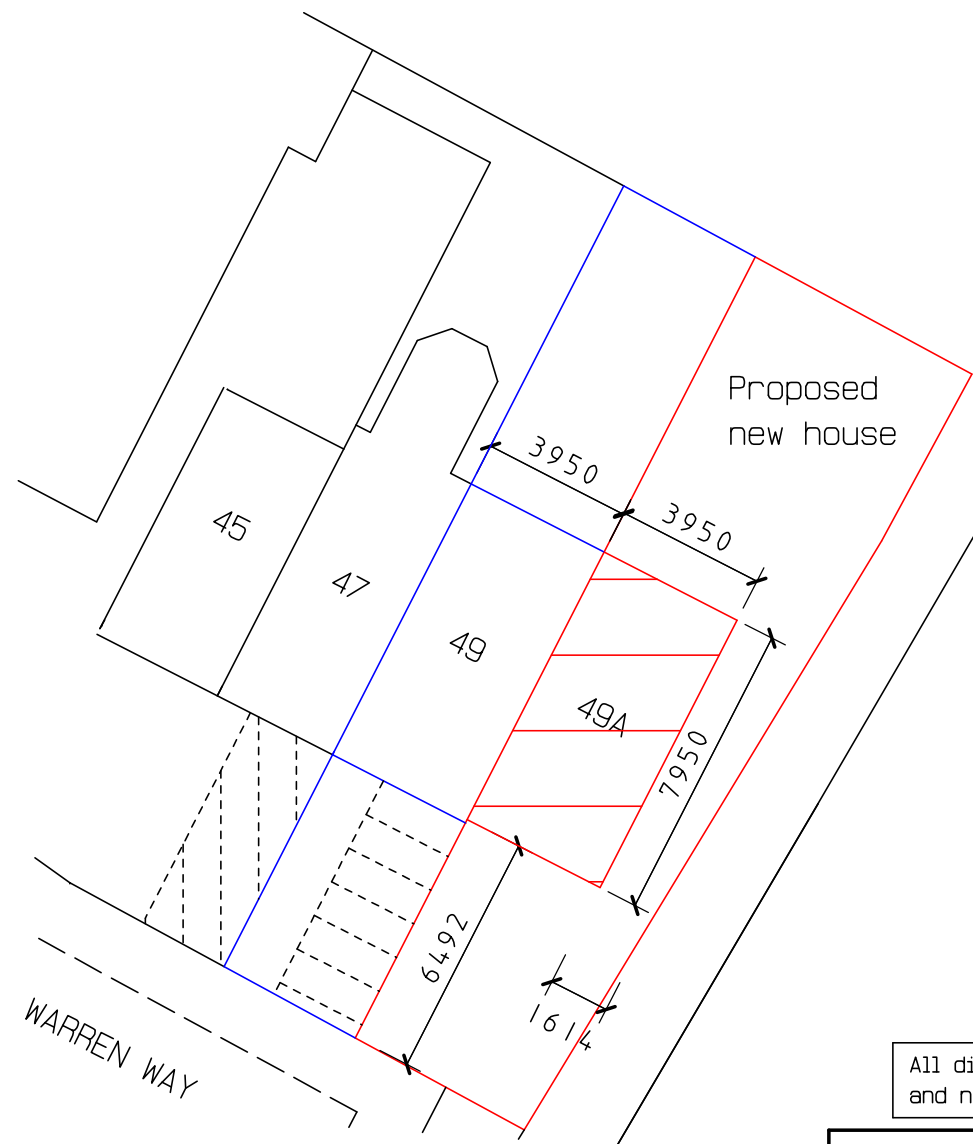

BLOCK PLAN - SCALE 1:200

 


All dimensions must be checked on site
and not taken or scaled from this drawing

GENERAL NOTE

Use of No 49A for proposed new dwelling is
for ease of identification.

Allocated one vehicle parking
space for No 49 shown which is
infront of No 47 Kitchen window

 

Suggested / proposed one vehical
allocation space for No 49A shown
Additional dropped kerb / pavement
crossing may be required



Title
SITE & BLOCK PLANS

Project
PROPOSED NEW END OF TERRACE TWO
STOREY TWO BEDROOM DWELLING
@ 49 WARREN WAY
BARNHAM
WEST SUSSEX
PO22 0JX

Client
Mr Ben Matthews

Drawn by R Hollands
(GROVE DESIGN UK)
Date February 2020
Scale 1:200 & 1:500 @ A3
Drawing No 20-02-GD-243-05A
Amendments (A) Planning issue