




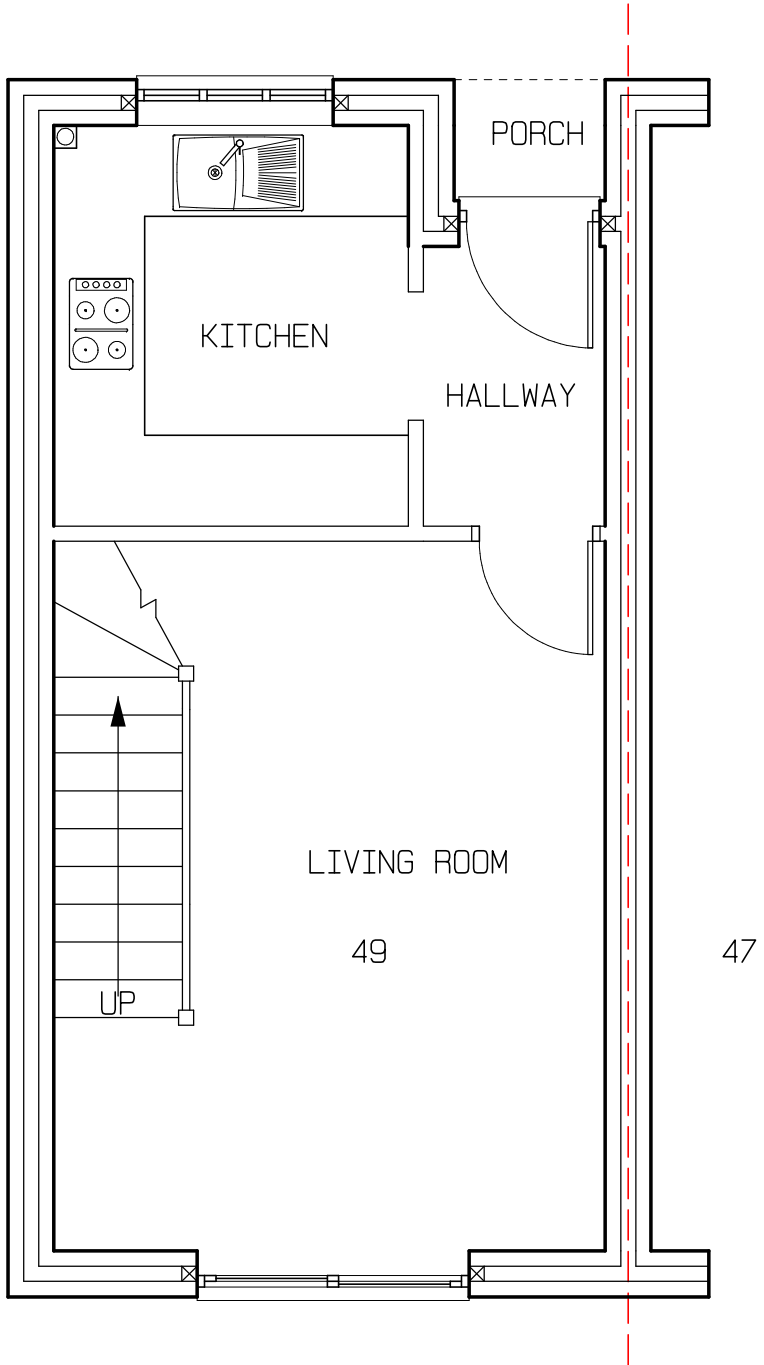

EXISTING GROUND FLOOR PLAN

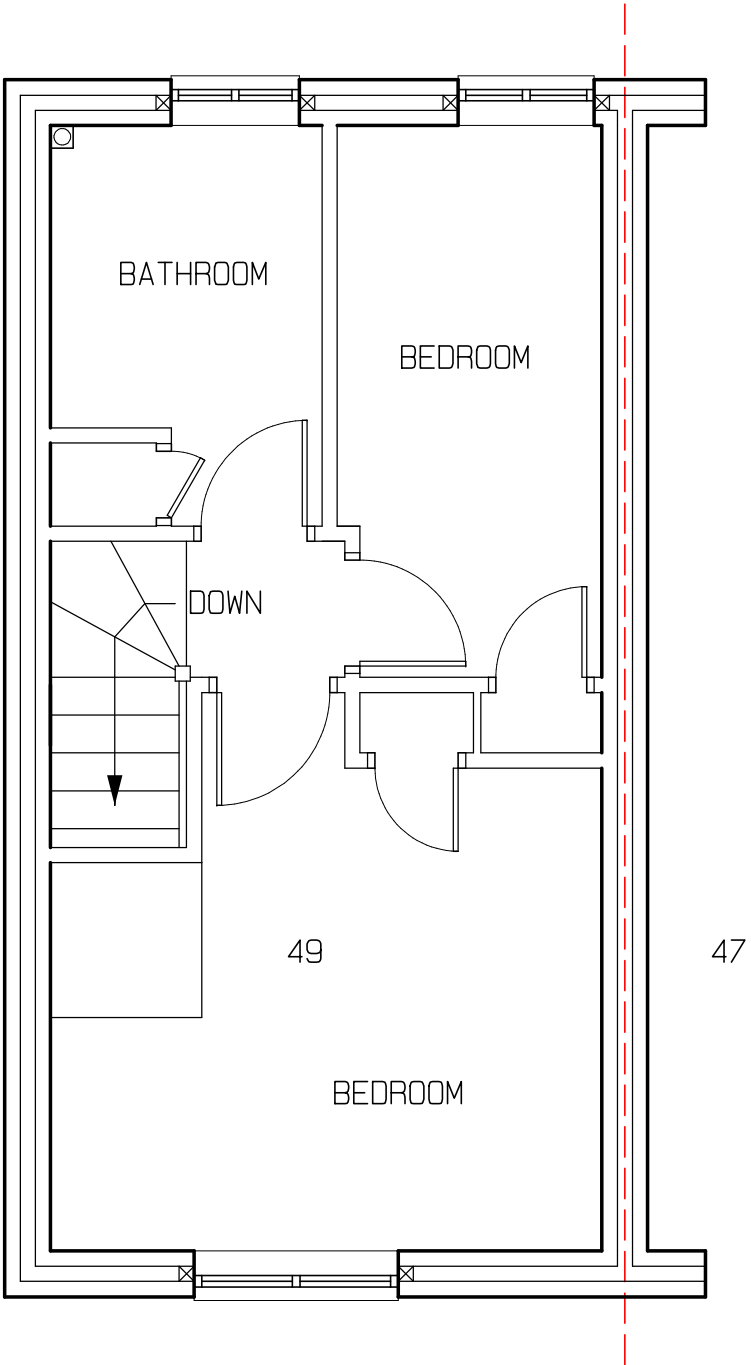

EXISTING FIRST FLOOR PLAN

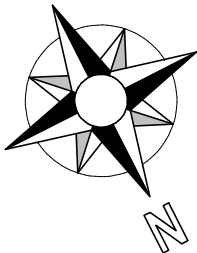

All dimensions must be checked on site
and not taken or scaled from this drawing

Title
EXISTING FLOOR PLANS

Project
PROPOSED NEW END OF TERRACE TWO
STOREY TWO BEDROOM DWELLING
@ 49 WARREN WAY
BARNHAM
WEST SUSSEX
PO22 0JX

Client
Mr Ben Matthews

Drawn by R Hollands
(GROVE DESIGN UK)
Date February 2020
Scale 1:50 @ A3
Drawing No 20-02-GD-243-01A
Amendments (A) Planning issue

GENERAL NOTE
Application replace approved
2 storey side extension but
as separate unit
Building to sit on a pile &
beam foundation with block
and beam ground floor over

