




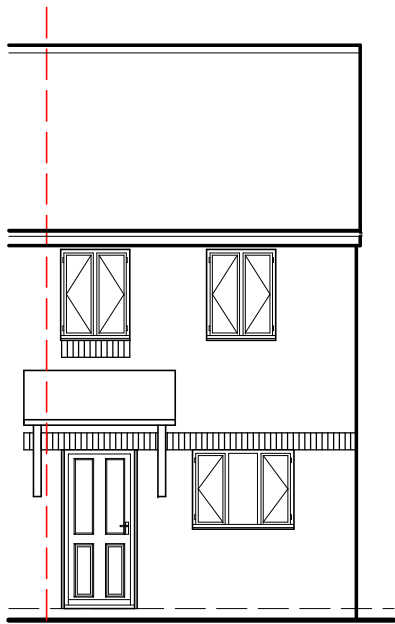

EXISTING FRONT SOUTH FACING ELEVATION

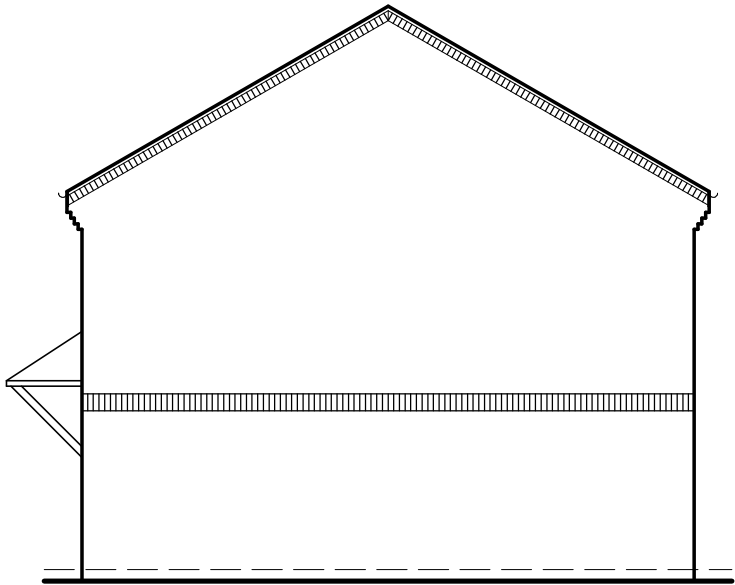

EXISTING SIDE WEST FACING ELEVATION

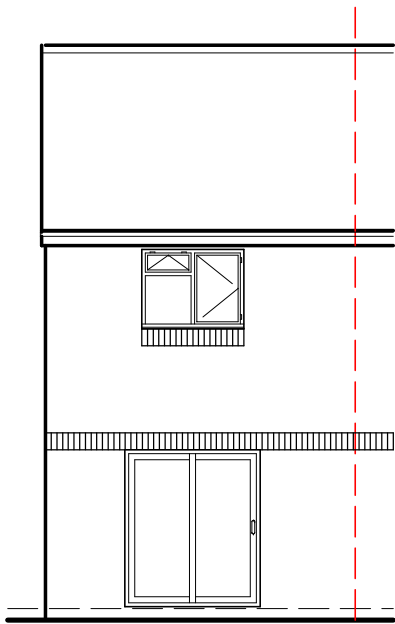

EXISTING REAR NORTH FACING ELEVATION


All dimensions must be checked on site
and not taken or scaled from this drawing

Title
EXISTING ELEVATIONS AND ROOF PLAN


Project
PROPOSED NEW END OF TERRACE TWO
STOREY TWO BEDROOM DWELLING
@ 49 WARREN WAY
BARNHAM
WEST SUSSEX
PO22 0JX

Client
Mr Ben Matthews

Drawn by R Hollands
(GROVE DESIGN UK)
Date February 2020
Scale 1:100 @ A3
Drawing No 20-02-GD-243-02A
Amendments (A) Planning issue

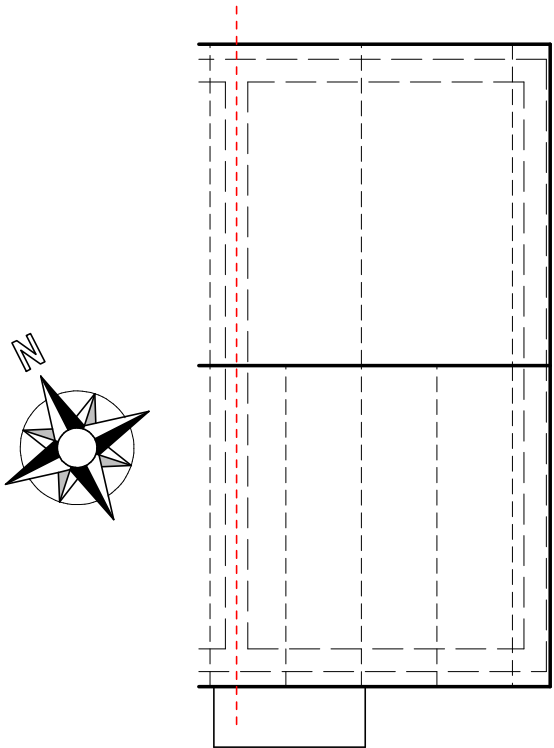

EXISTING ROOF PLAN

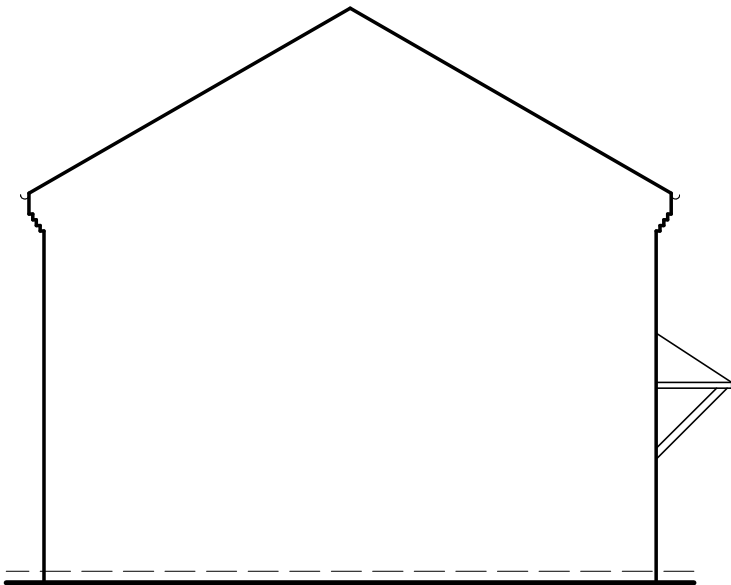

EXISTING SIDE EAST FACING ELEVATION



GENERAL NOTE
Application replace approved
2 storey side extension but
as separate unit
Building to sit on a pile &
beam foundation with block
and beam ground floor over