

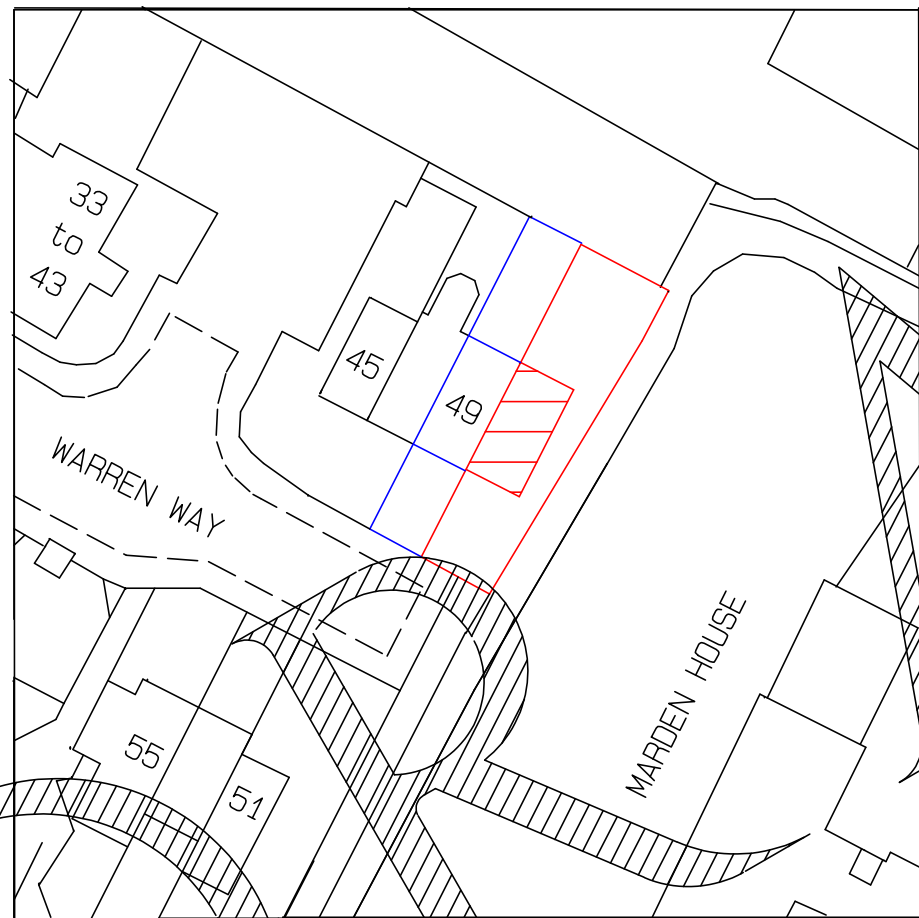


Appendix B Existing Site and Proposed Plans

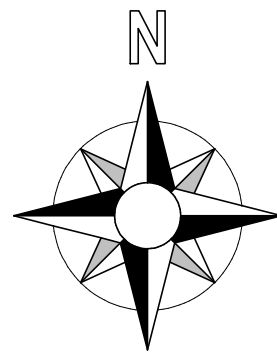

SITE PLAN - SCALE 1:500

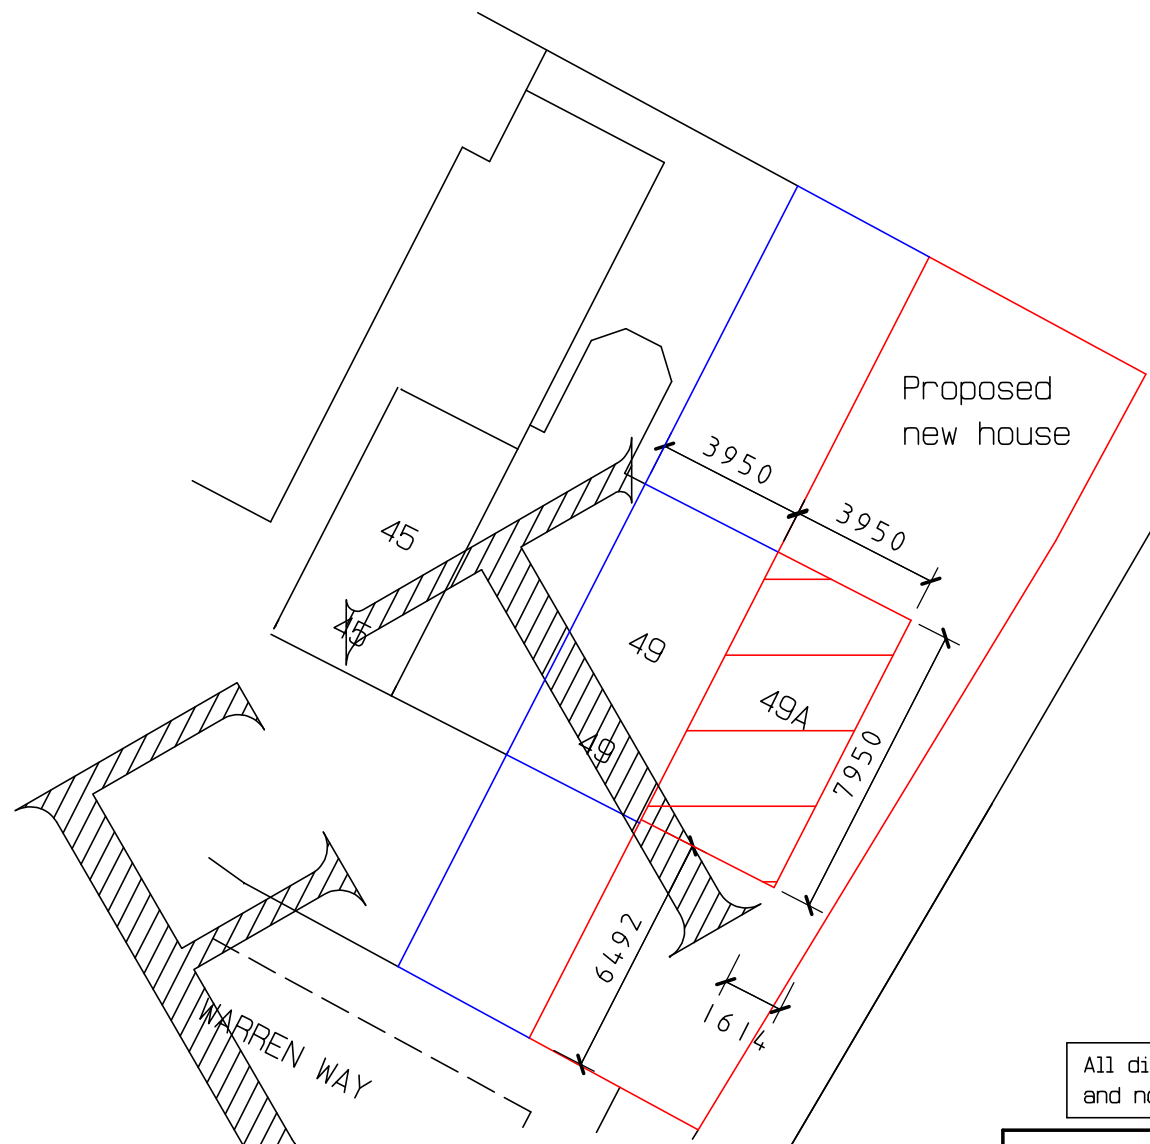

BLOCK PLAN - SCALE 1:200

All dimensions must be checked on site
and not taken or scaled from this drawing

Title
SITE & BLOCK PLANS

Project
PROPOSED NEW END OF TERRACE TWO
STOREY TWO BEDROOM DWELLING
@ 49 WARREN WAY
BARNHAM
WEST SUSSEX
PO22 0JX

Client
Mr Ben Matthews

Drawn by R Hollands
(GROVE DESIGN UK)
Date February 2020
Scale 1:200 & 1:500 @ A3
Drawing No 20-02-GD-243-05-DA
Amendments