




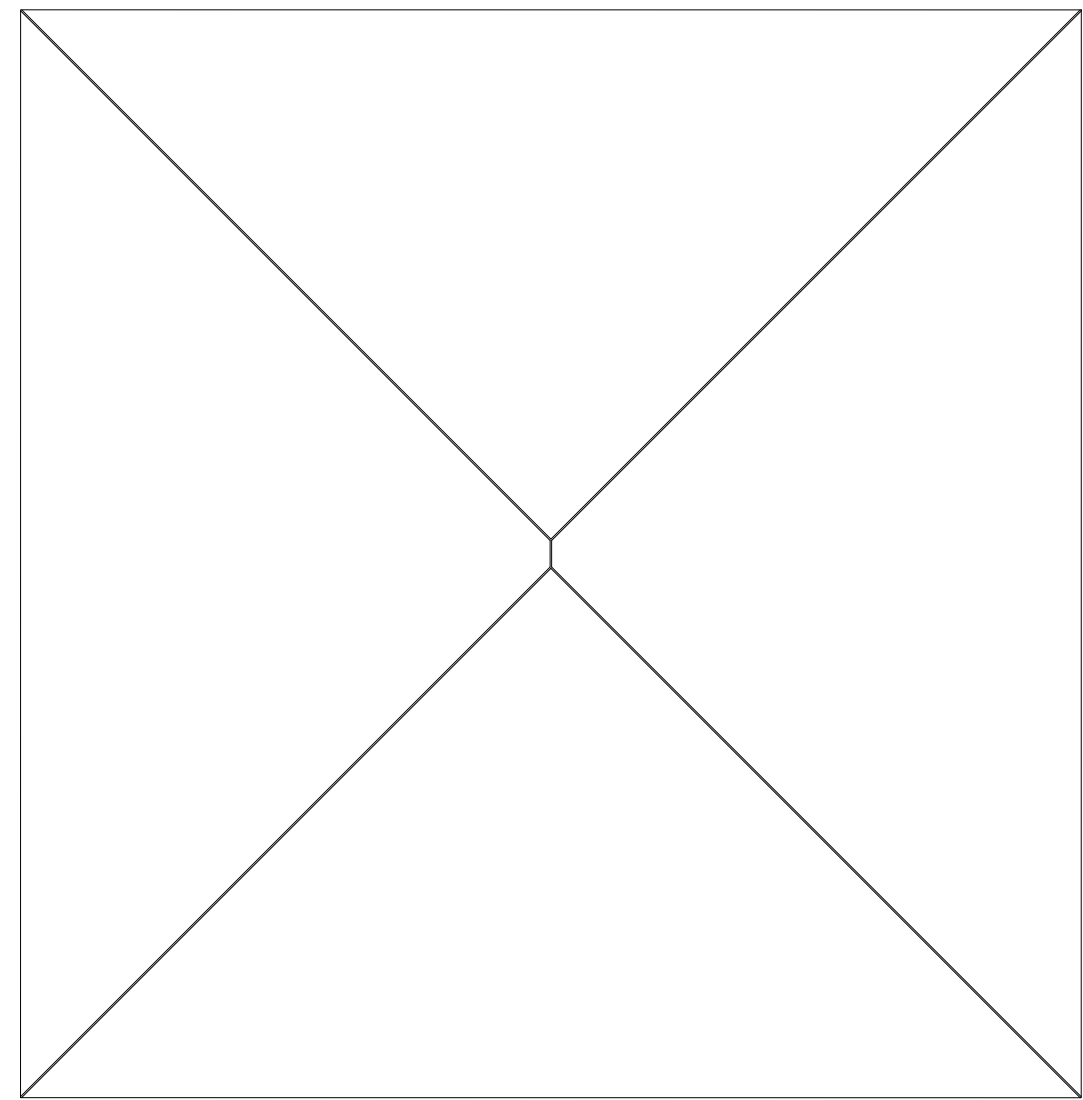


RF | Roof Plan  
Scale 1:50 @ A1

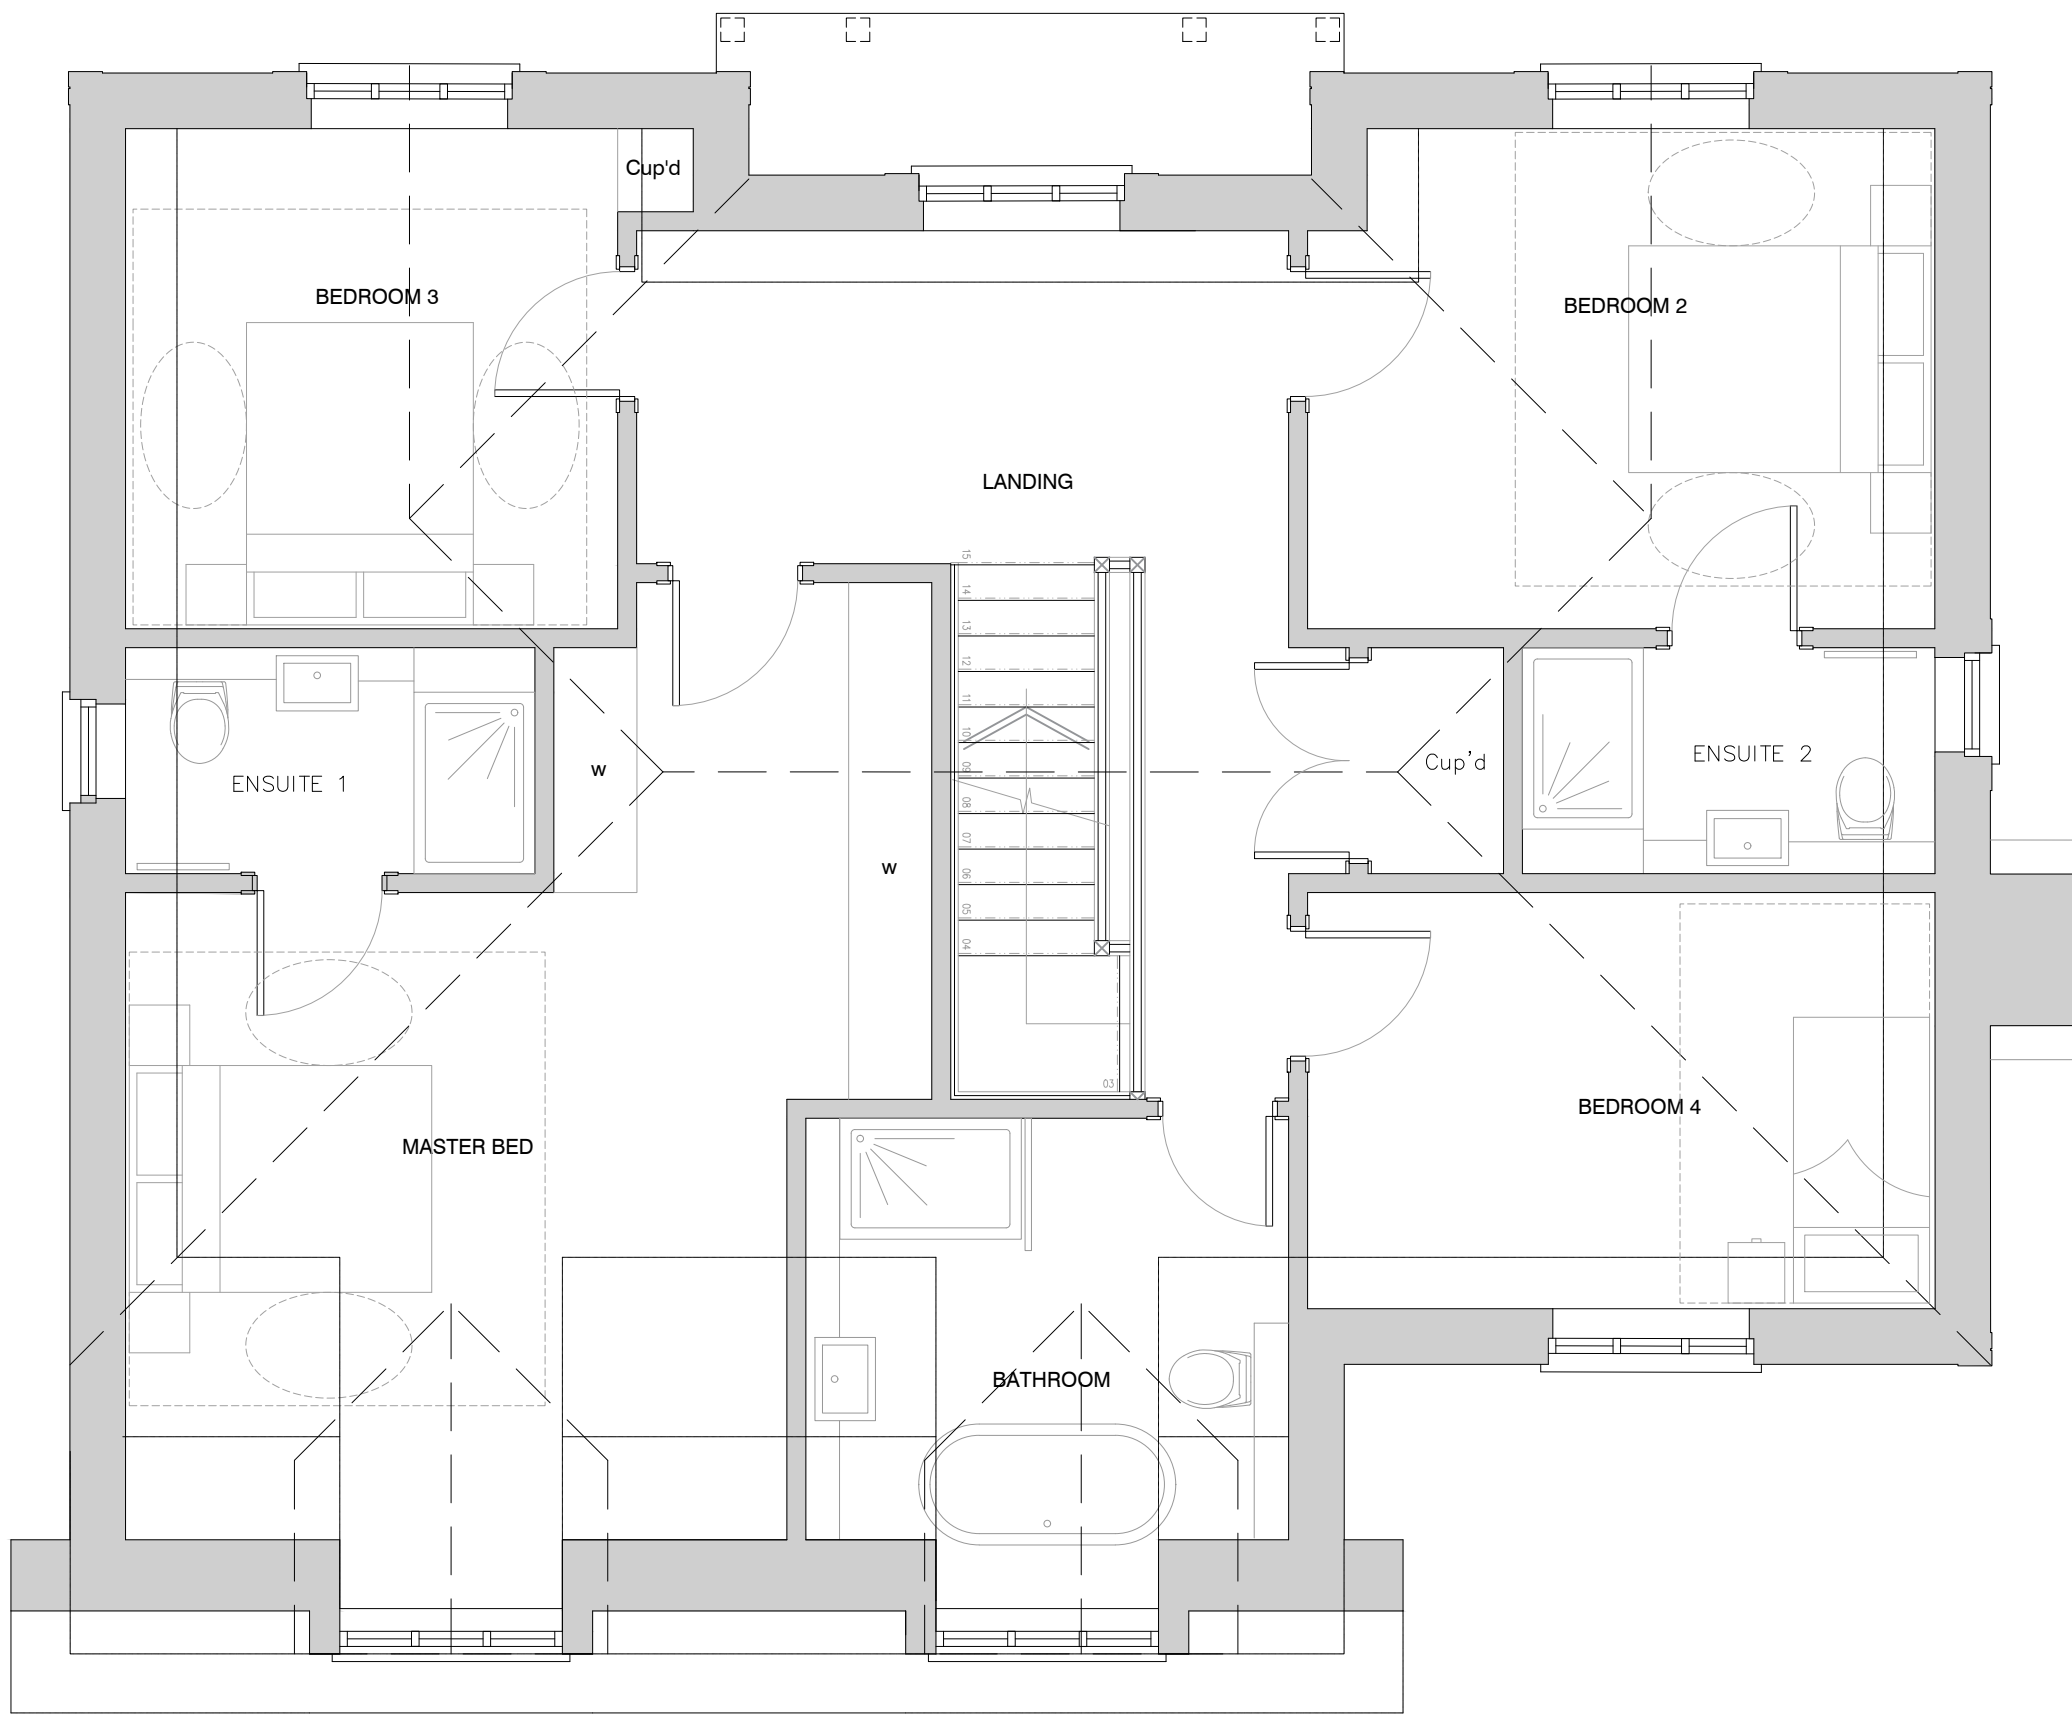

FF | First Floor Plan  
Scale 1:50 @ A1

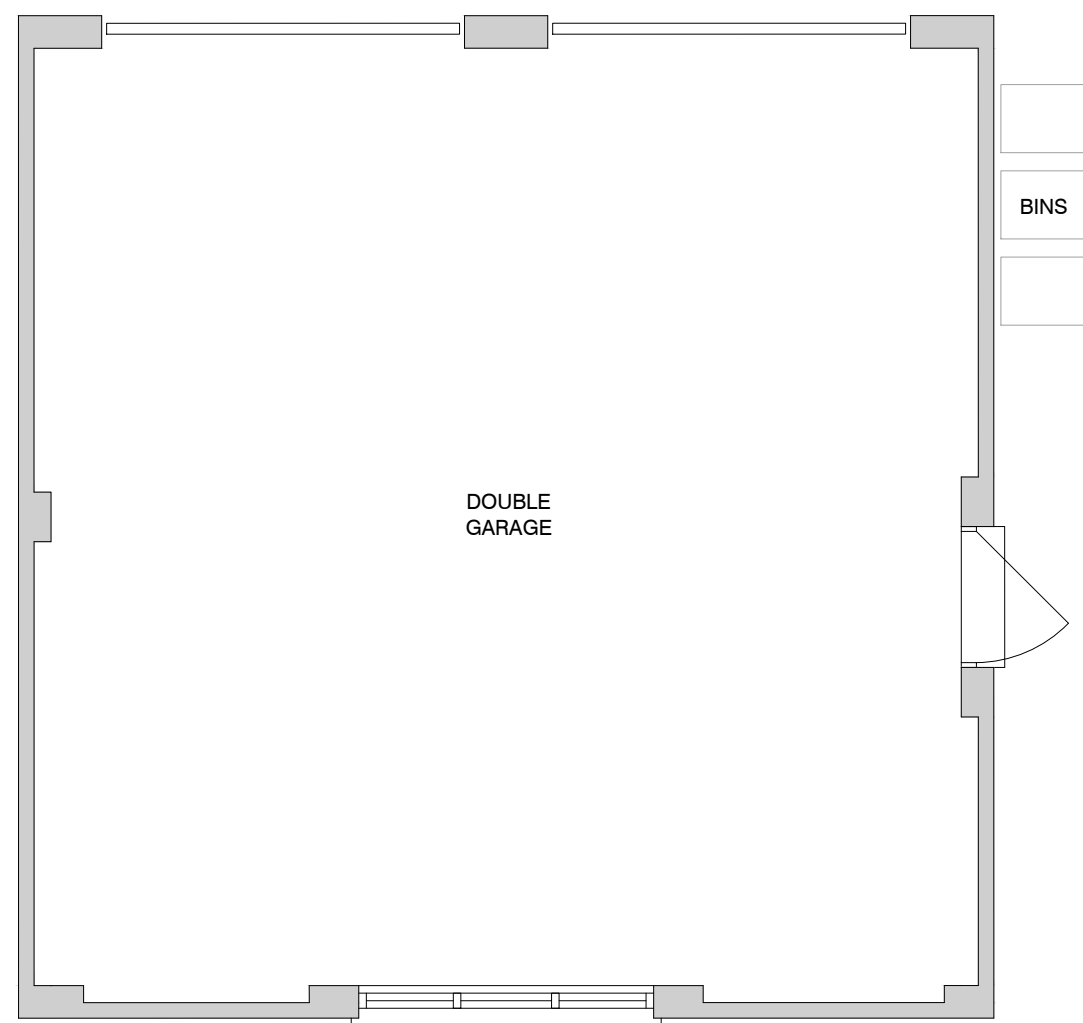

GF | Ground Floor Plan  
Scale 1:50 @ A1

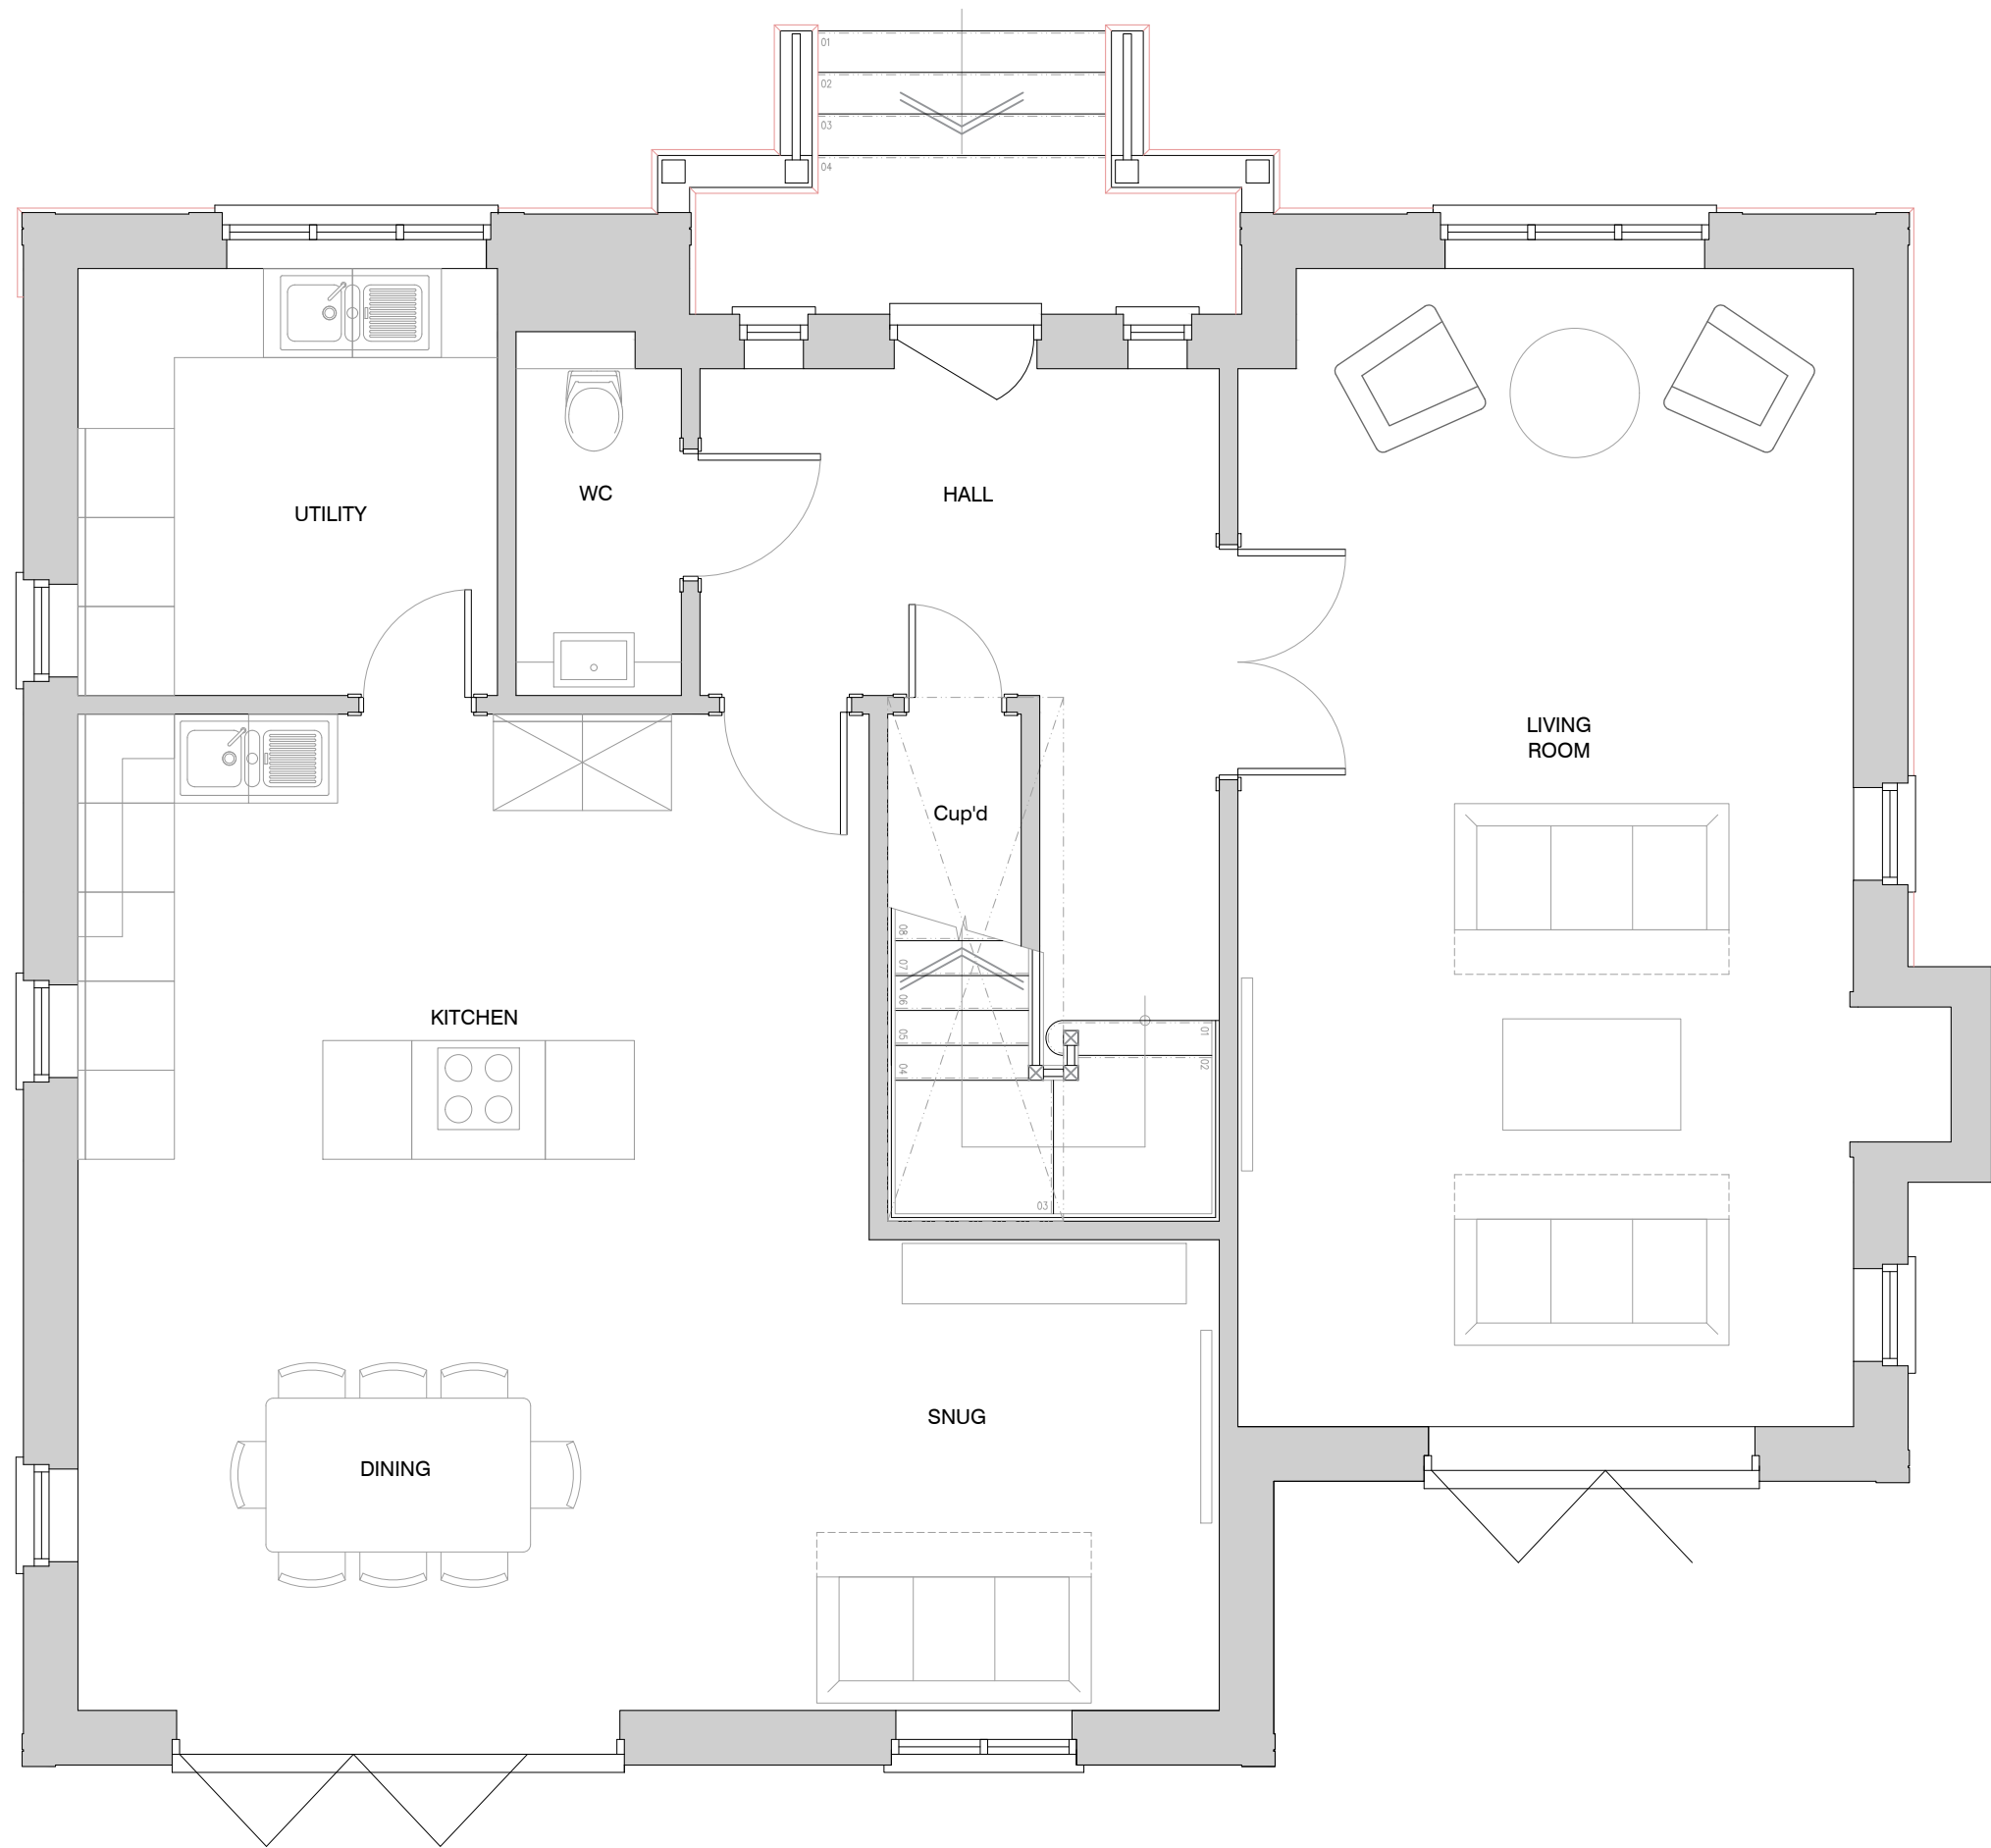


GF | Ground Floor Plan  
Scale 1:50 @ A1

PLOT 1 | 4b/7p | 205m<sup>2</sup>

THE CONTRACTOR MUST VERIFY ALL DIMENSIONS ON SITE BEFORE MAKING SHOP DRAWINGS OR COMMENCING WORK OF ANY KIND. NO DIMENSIONS TO BE SCALED FROM THIS DRAWING.

1. THE BOUNDARIES SHOWN ARE BASED ON INFORMATION BY OTHERS. ALL BOUNDARIES TO BE VERIFIED ON SITE PRIOR TO COMMENCING CONSTRUCTION.
2. TOPOGRAPHICAL LEVELS TO BE CONFIRMED.
3. DESIGN & QUOTED AREAS ARE SUBJECT TO DESIGN DEVELOPMENT & STATUTORY CONSENTS.
4. ALL SURVEY INFORMATION SHOWN IS SUBJECT TO FURTHER SITE INVESTIGATION DURING DEMOLITION.

0m 0.5 1.0 1.5 3.0m  
1:50

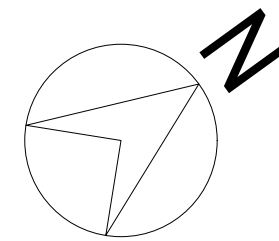

|     |          |           |     |
|-----|----------|-----------|-----|
| X   | XX.XX.XX | -         | MC  |
| REV | DATE     | REVISIONS | CHK |

**mohsin cooper**  
ARCHITECTS  
MOHSIN COOPER LIMITED, 7 HOVE MANOR PARADE,  
HOVE STREET, HOVE, EAST SUSSEX, BN2 2ZF  
www.mohsincooper.com  
© COPYRIGHT EXISTSON THE DESIGN  
AND INFORMATION SHOWN ON THIS DRAWING

PROJECT :  
TARS FARM, CHURCH LANE, BARNHAM  
CLIENT :  
GD CONCEPTS LTD  
DRAWING TITLE :  
PLOT 1:  
Floor Plans - Non-Material Amendment Submission

|         |           |    |        |          |
|---------|-----------|----|--------|----------|
| SCALE : | DRAWN :   | MC | DATE : | 20.11.21 |
| 1:50    | CHECKED : | MC | DATE : | 20.11.21 |

|               |           |
|---------------|-----------|
| NUMBER:       | REVISION: |
| 0412-NMA-A100 | -         |

|         |                                          |
|---------|------------------------------------------|
| STATUS: | NON MATERIAL<br>AMENDMENT<br>APPLICATION |
| S2      |                                          |

APRIL DISTRICT COUNCIL, BARNHAM