
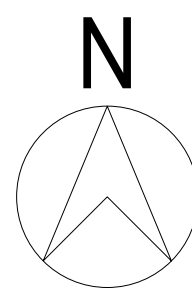


SCHEDULE OF UNITS - 4 Total
LEGEND:

- DITCH / ORDNANCE SURVEY APPLICATION SITE BOUNDARY
- INDICATES INDIVIDUAL BIN STORE FOR 1800 LBS EACH PRIVATE GARDEN
- NOTE: ALL GARAGES TO BE BUILT TO A MINIMUM OF 10m INTERNALLY, CYCLE STORAGE CORNER OF EACH GARAGE
- c/b INDICATES 1.8m HIGH CLOSE BOWDED FENCE
- p/r INDICATES 1800mm HIGH POST & RAIL FENCE
- b/w INDICATES 1.8m HIGH FACING BRICK GARDEN WALL
- g INDICATES GARAGE
- ▲ INDICATES GATE ACCESS TO REAR GARDEN
- B.P. INDICATES BLOCK PAVED ROAD FINISH
- GRANITE SETTS VISIBLE STRIP
- EXISTING GROUND SPOT LEVELS

- THE CONTRACTOR MUST VERIFY ALL DIMENSIONS ON SITE BEFORE MAKING SHOP DRAWINGS OR COMMENCING WORK OF ANY KIND. NO DIMENSIONS TO BE SCALED FROM THIS DRAWING.
1. THE BOUNDARIES SHOWN ARE BASED ON INFORMATION BY OTHERS. ALL BOUNDARIES TO BE VERIFIED ON SITE PRIOR TO COMMENCING CONSTRUCTION.
2. TOPOGRAPHICAL LEVELS TO BE CONFIRMED.
3. DESIGN & QUOTED AREAS ARE SUBJECT TO DESIGN DEVELOPMENT & STATUTORY CONSENTS.
4. ALL SURVEY INFORMATION SHOWN IS SUBJECT TO FURTHER SITE INVESTIGATION DURING DEMOLITION.

0m 2 4 6 12m
1:200

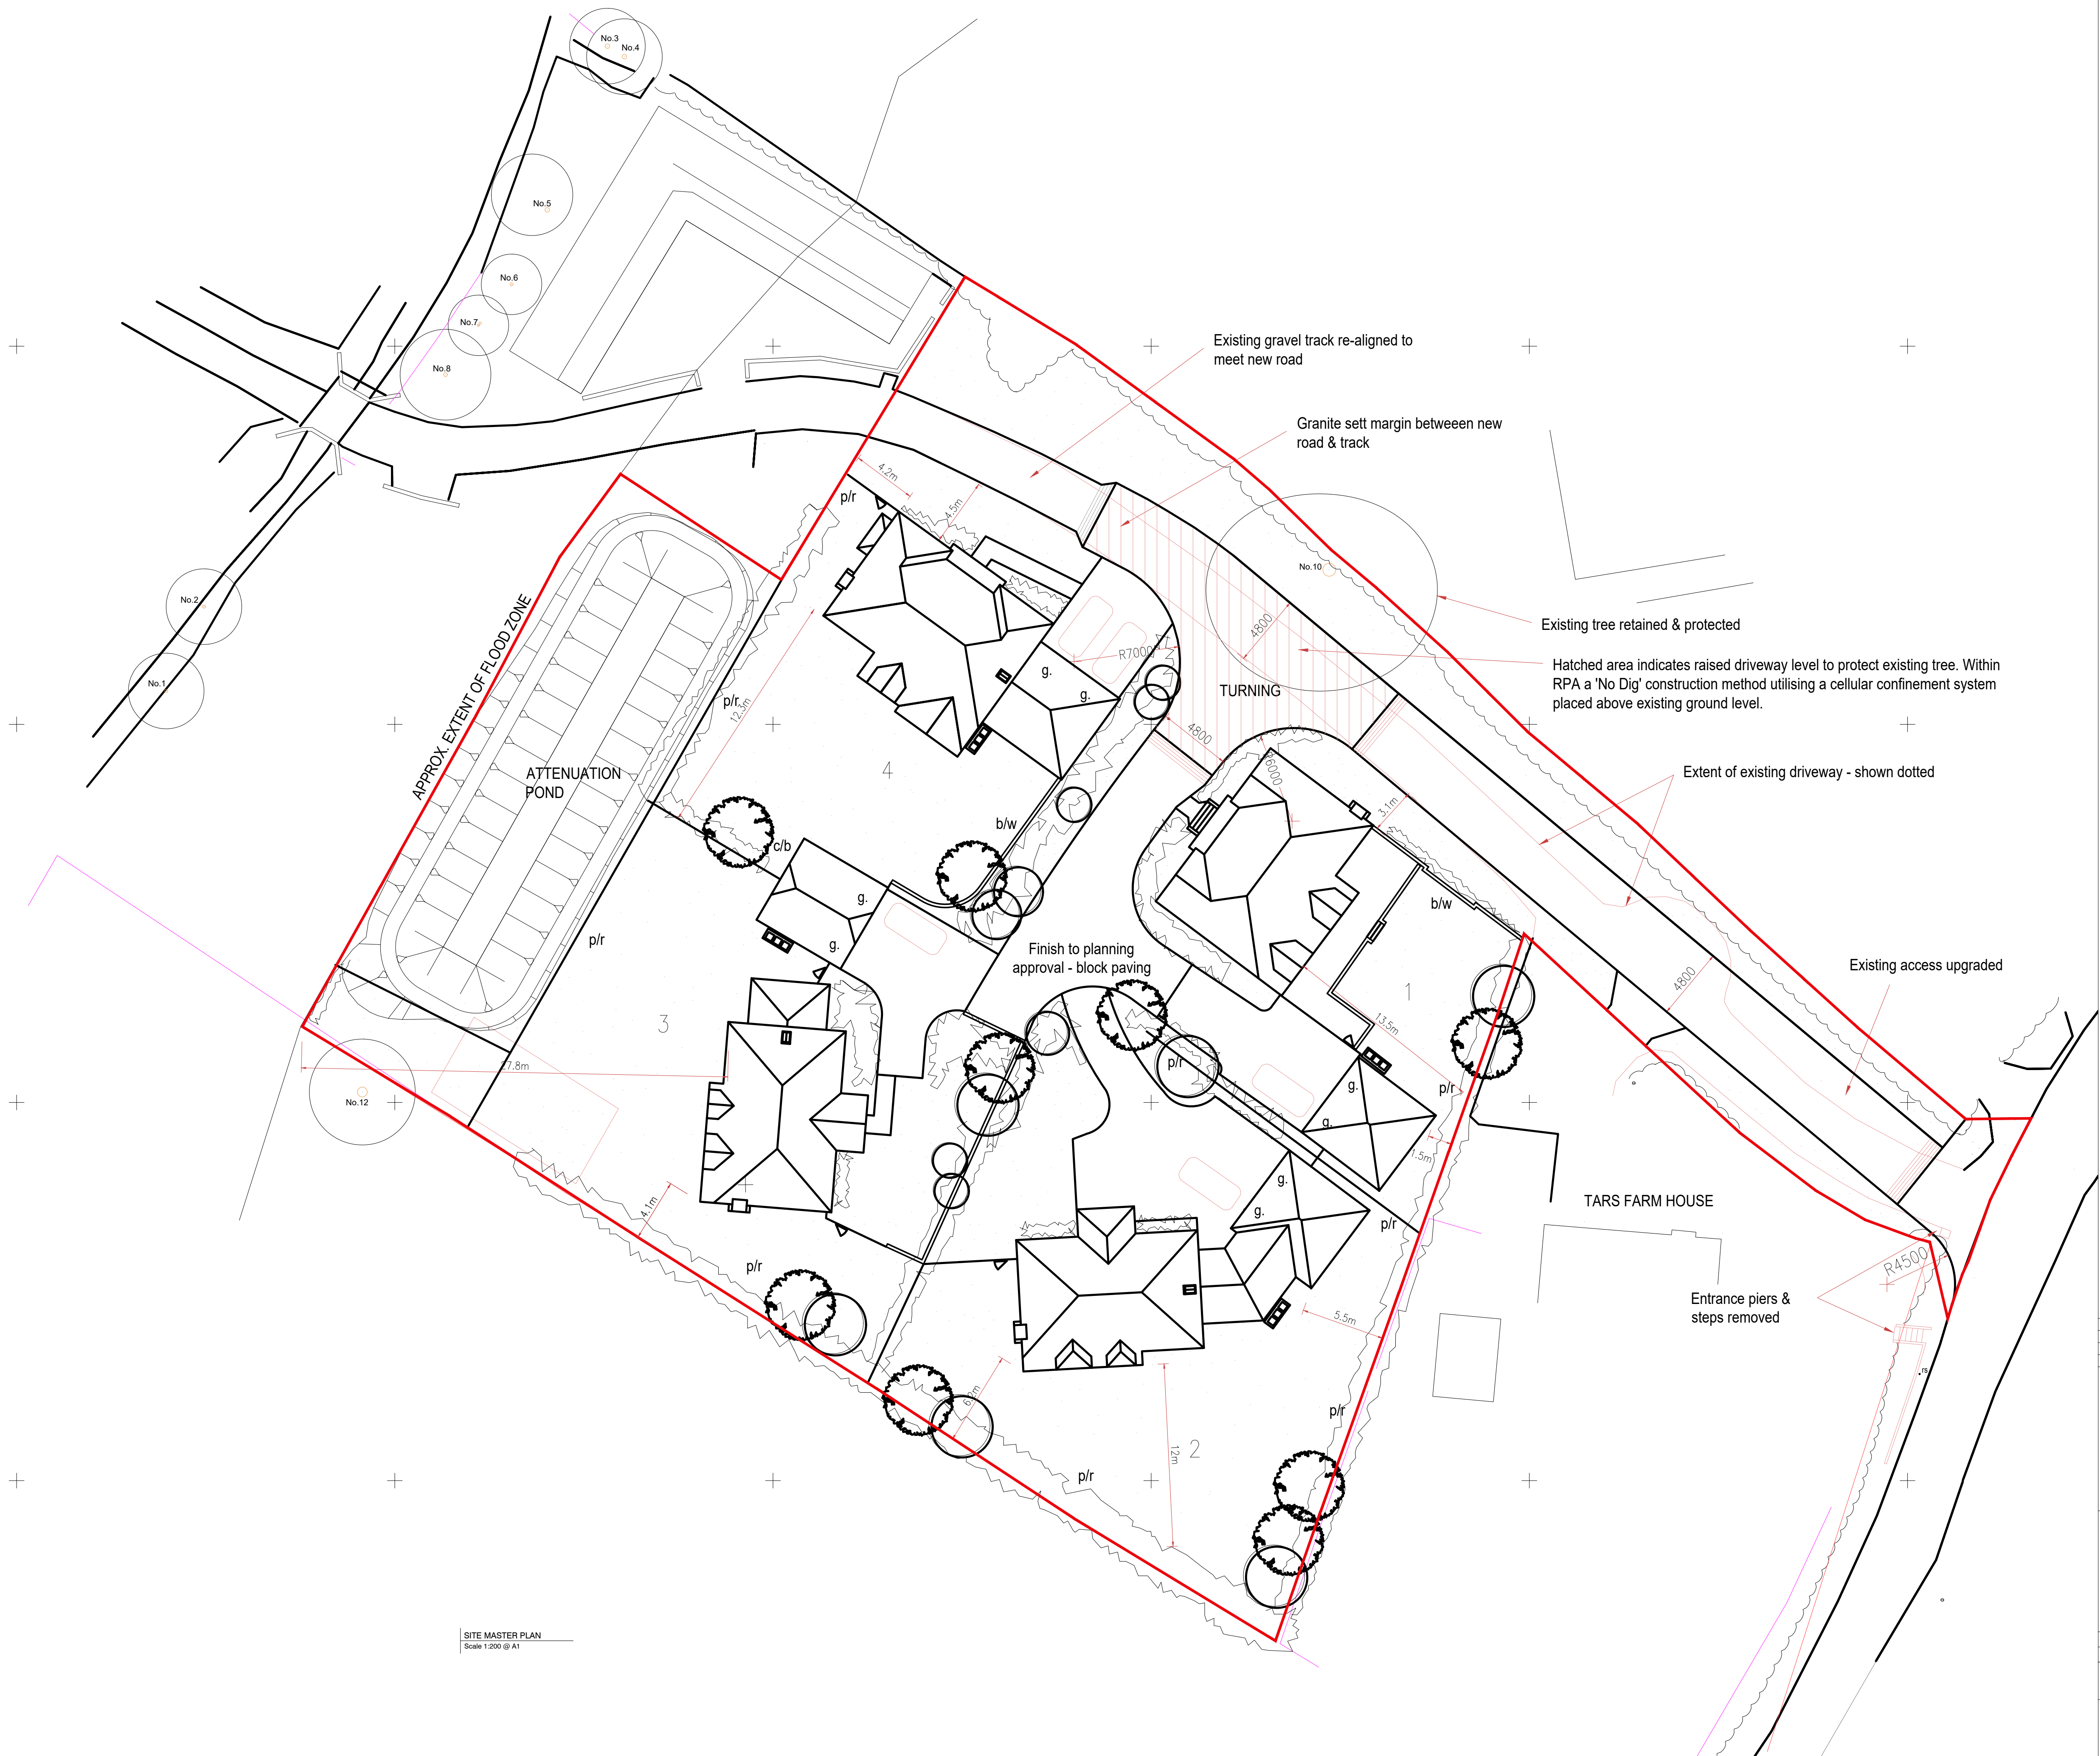

REV	DATE	REVISIONS	MC	CHK
A	16.12.21	Private road finish amended.	MC	

mohsin cooper
ARCHITECTS

MOHSEN COOPER LIMITED, 7 HOWE MANOR PARADE,
HOWE STREET, HOWE, EAST SUSSEX, BN1 2DP
WWW.MHSCOPER.CO.UK
© COPYRIGHT MOHSEN COOPER LTD 2021
ALL INFORMATION SHOWN ON THIS DRAWING

PROJECT:
TARS FARM HOUSE, CHURCH LANE, BARNHAM

CLIENT:
GD CONCEPTS LTD

DRAWING TITLE:
Site Plan - Non-Material Amendment Submission

SCALE:	DRAWN:	MC	DATE:	20.11.21
1:200@A1	CHECKED:	MC	DATE:	20.11.21
NUMBER:	REVISION:			
0412-NMA-A001	A			
STATUS:				
S2	NON MATERIAL AMENDMENT APPLICATION			