




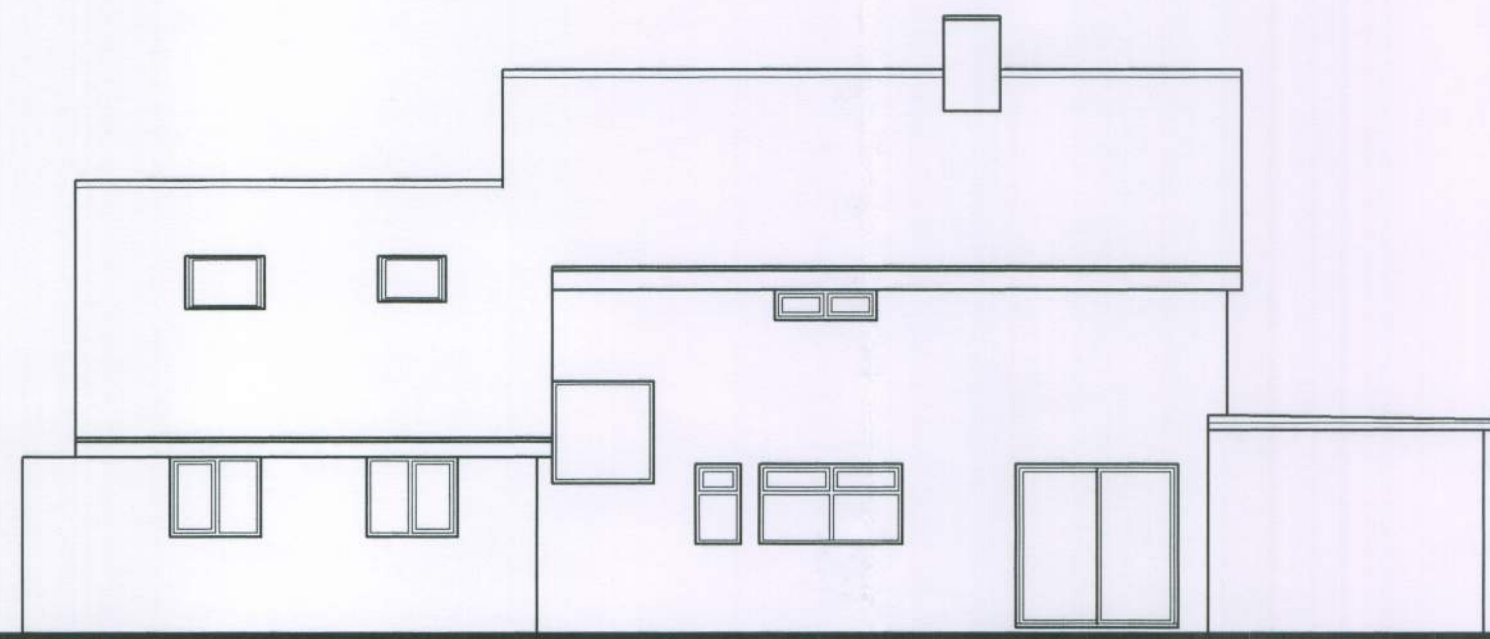


EXISTING REAR: NORTH-WEST ELEVATION

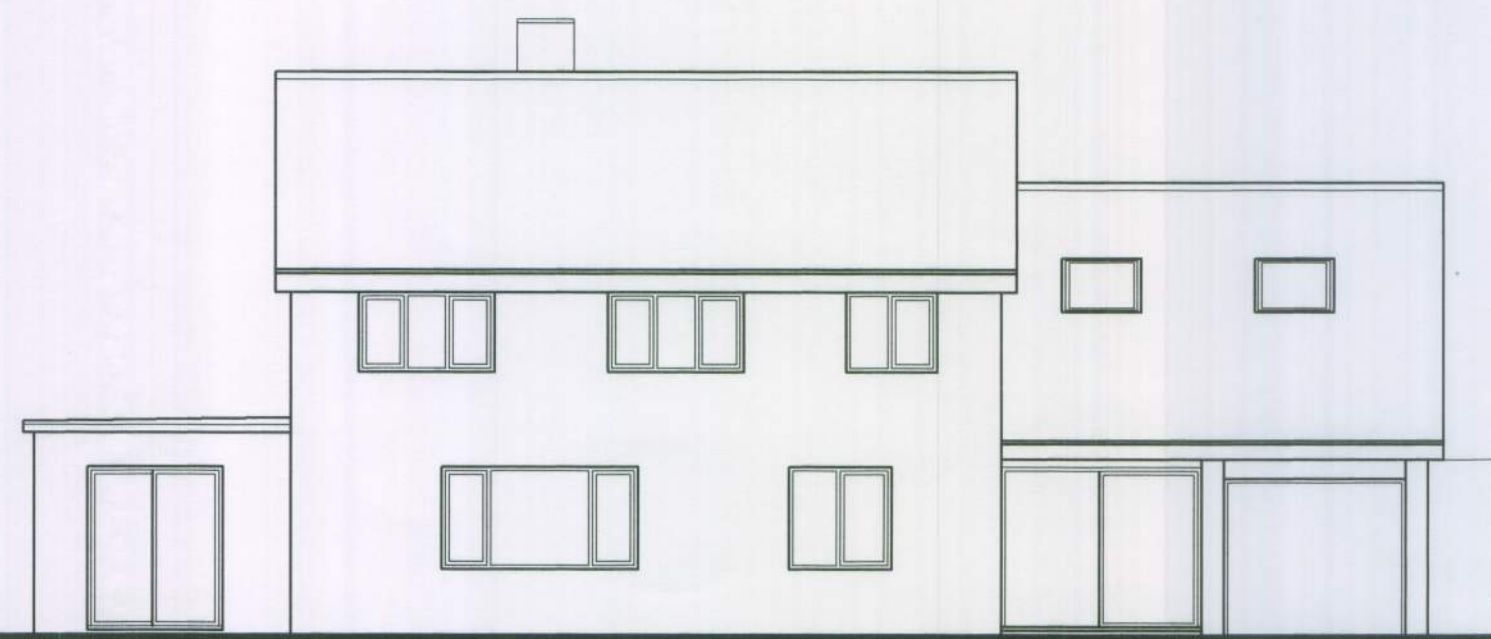

EXISTING FRONT: SOUTH-EAST ELEVATION

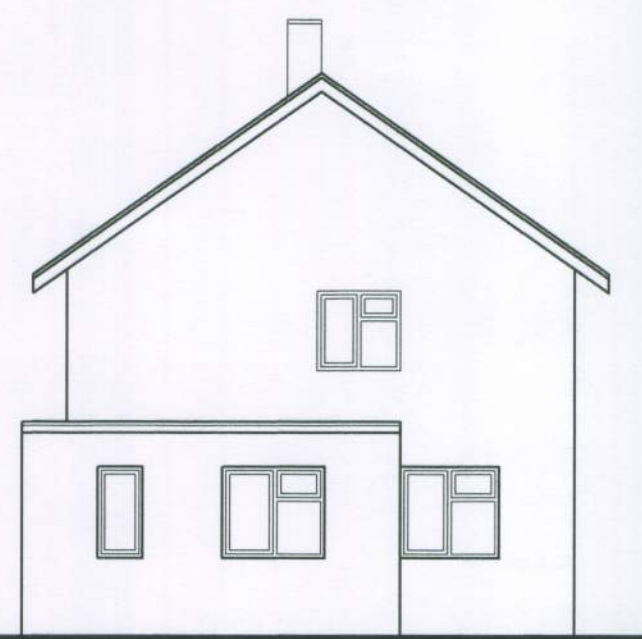


EXISTING SIDE: SOUTH-WEST ELEVATION

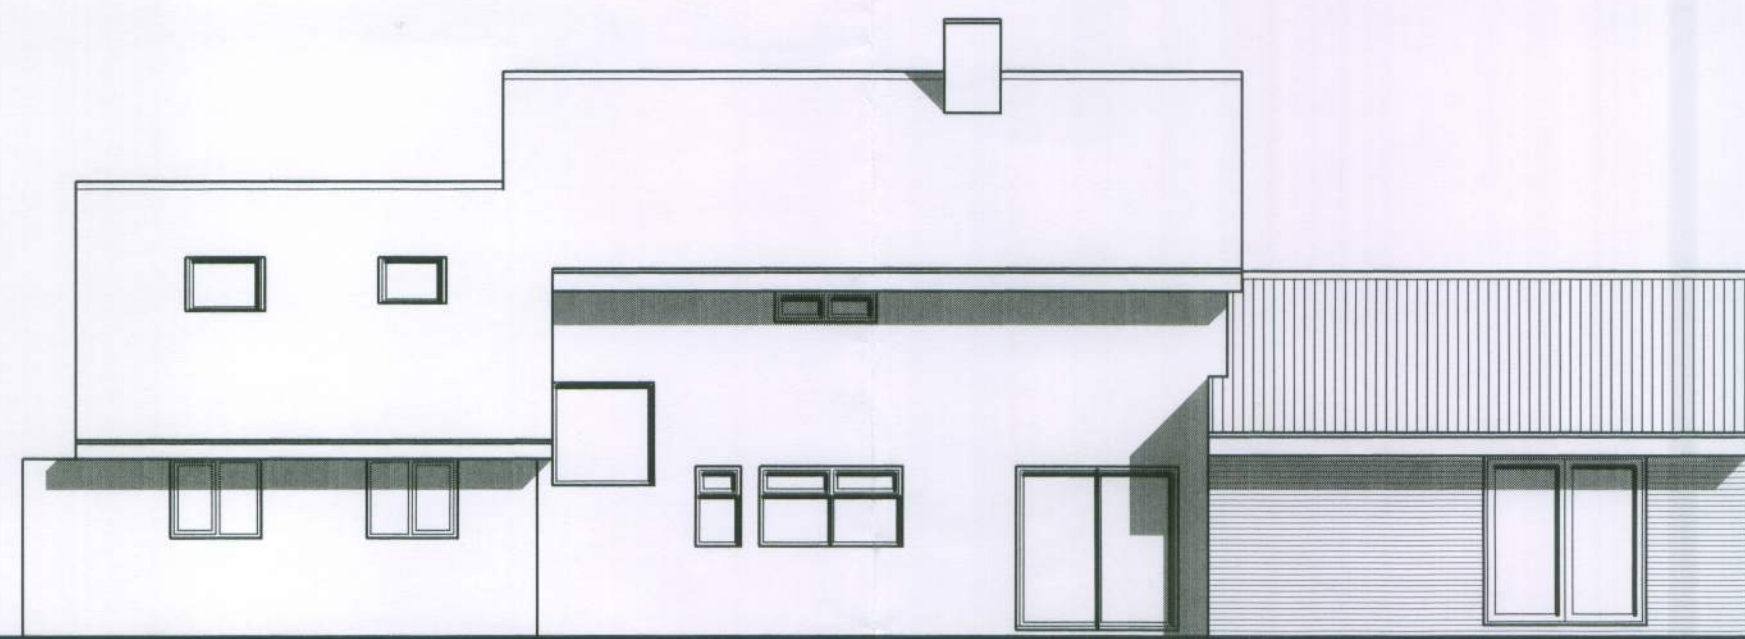


PROPOSED REAR: NORTH-WEST ELEVATION

3500
EXTENSION

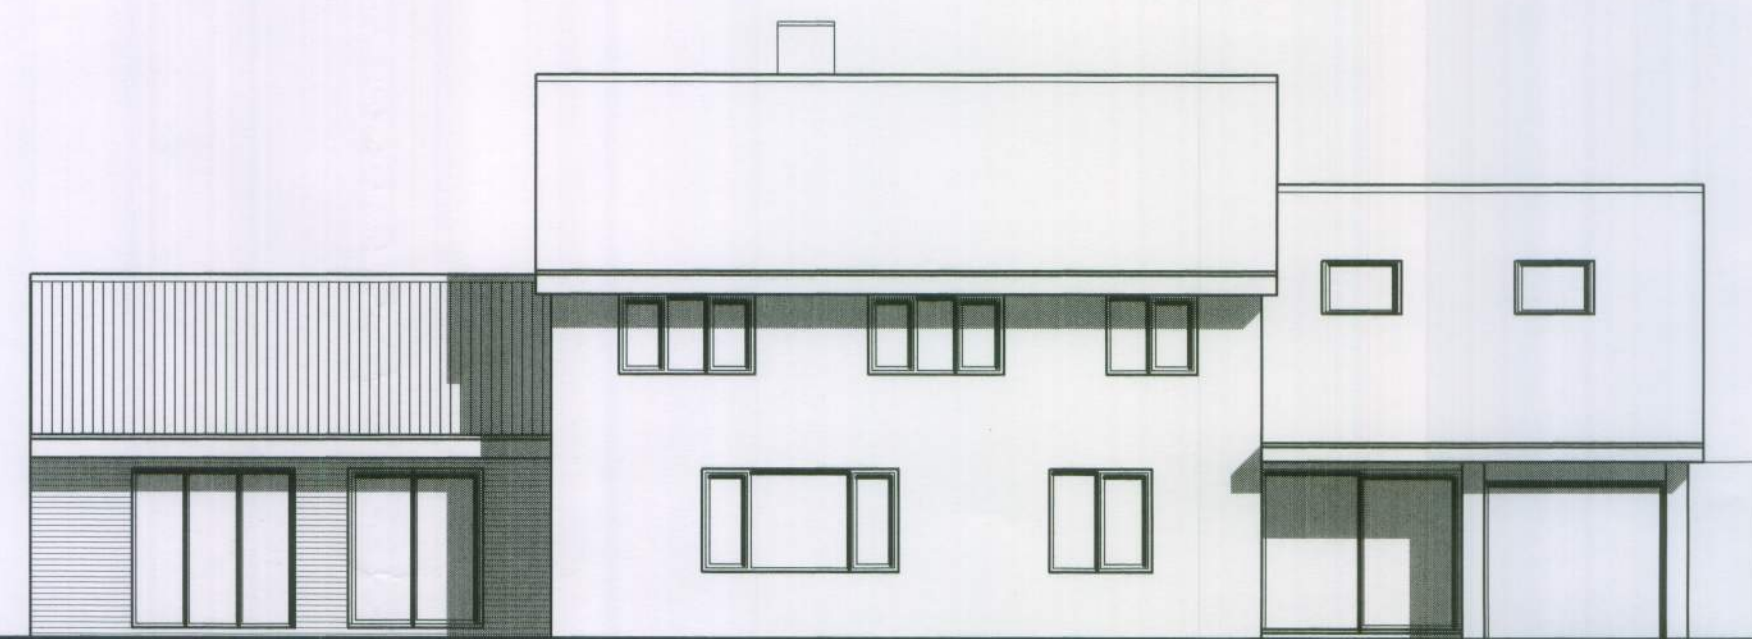


PROPOSED FRONT: SOUTH-EAST ELEVATION


3500
EXTENSION

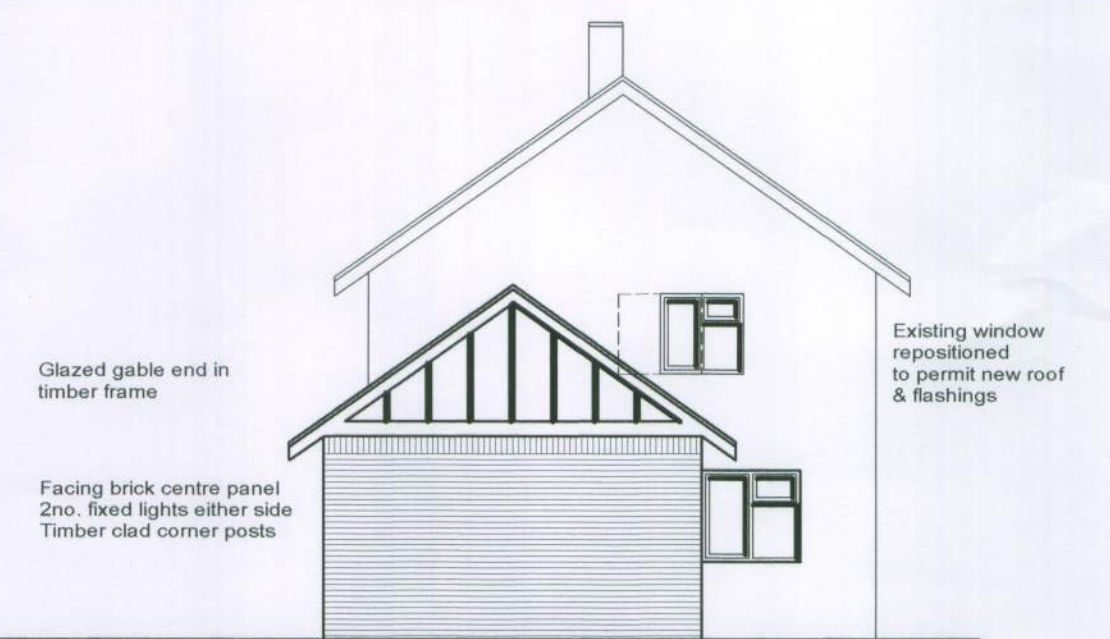


PROPOSED SIDE: SOUTH-WEST ELEVATION

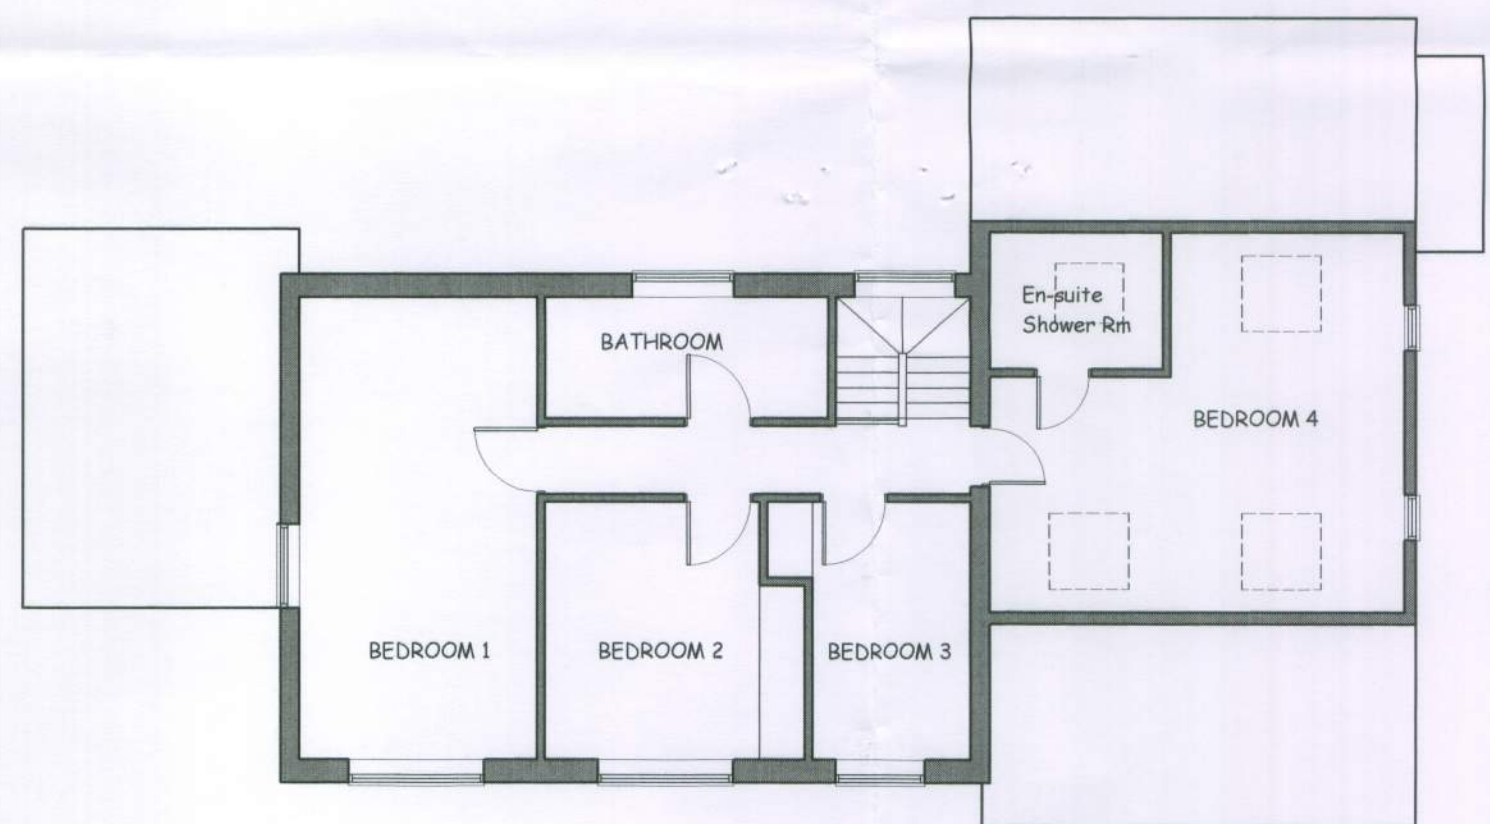


EXISTING FIRST FLOOR PLAN

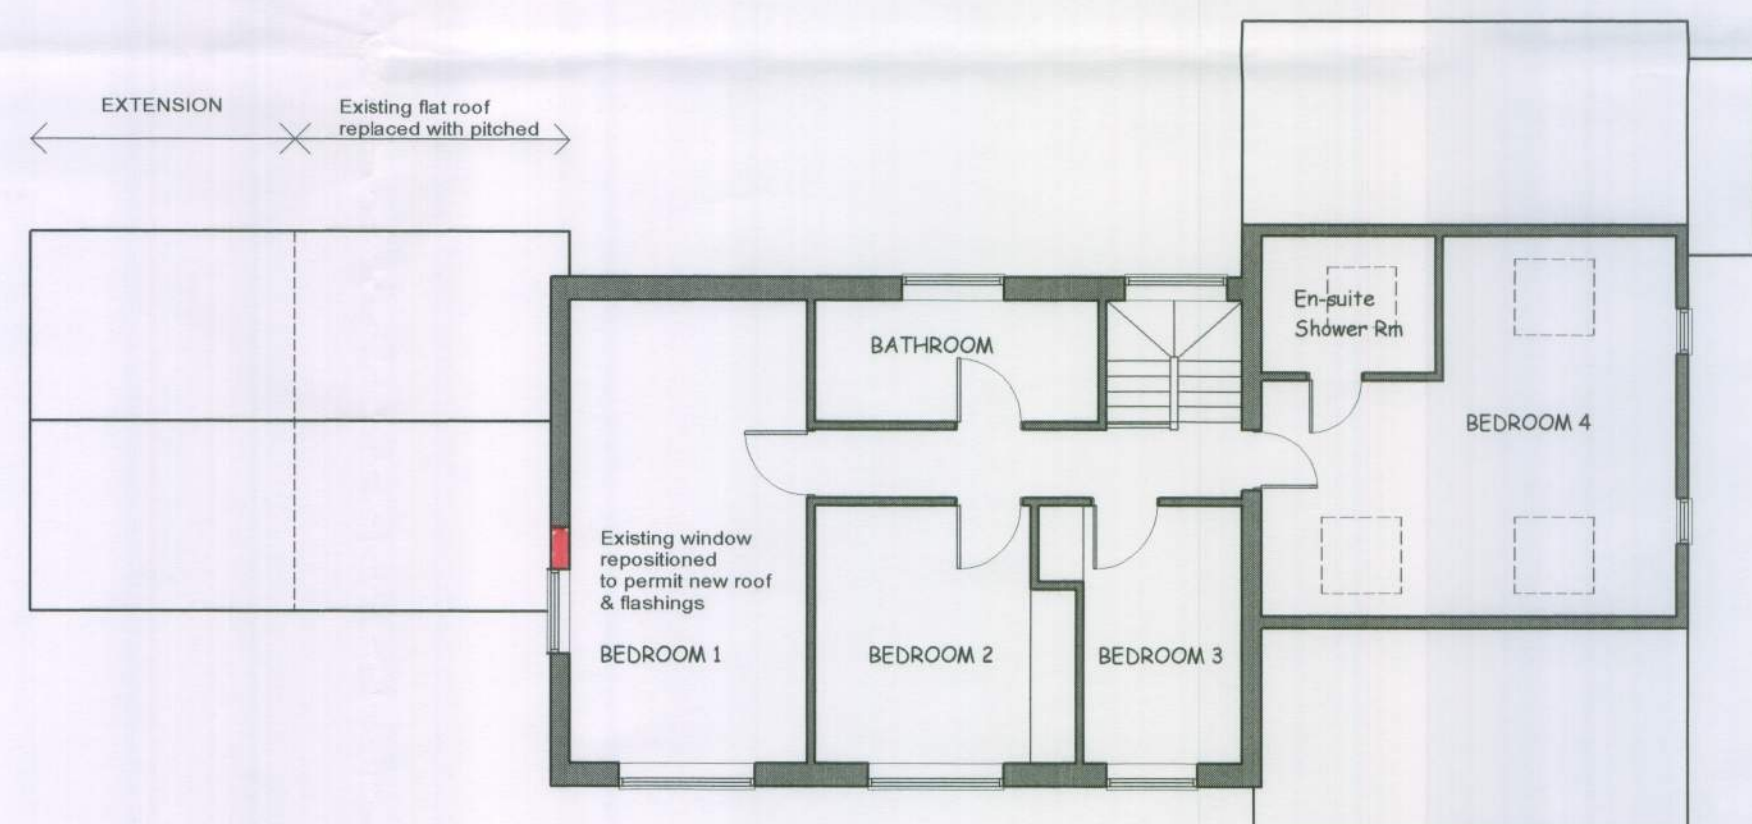

PROPOSED FIRST FLOOR PLAN

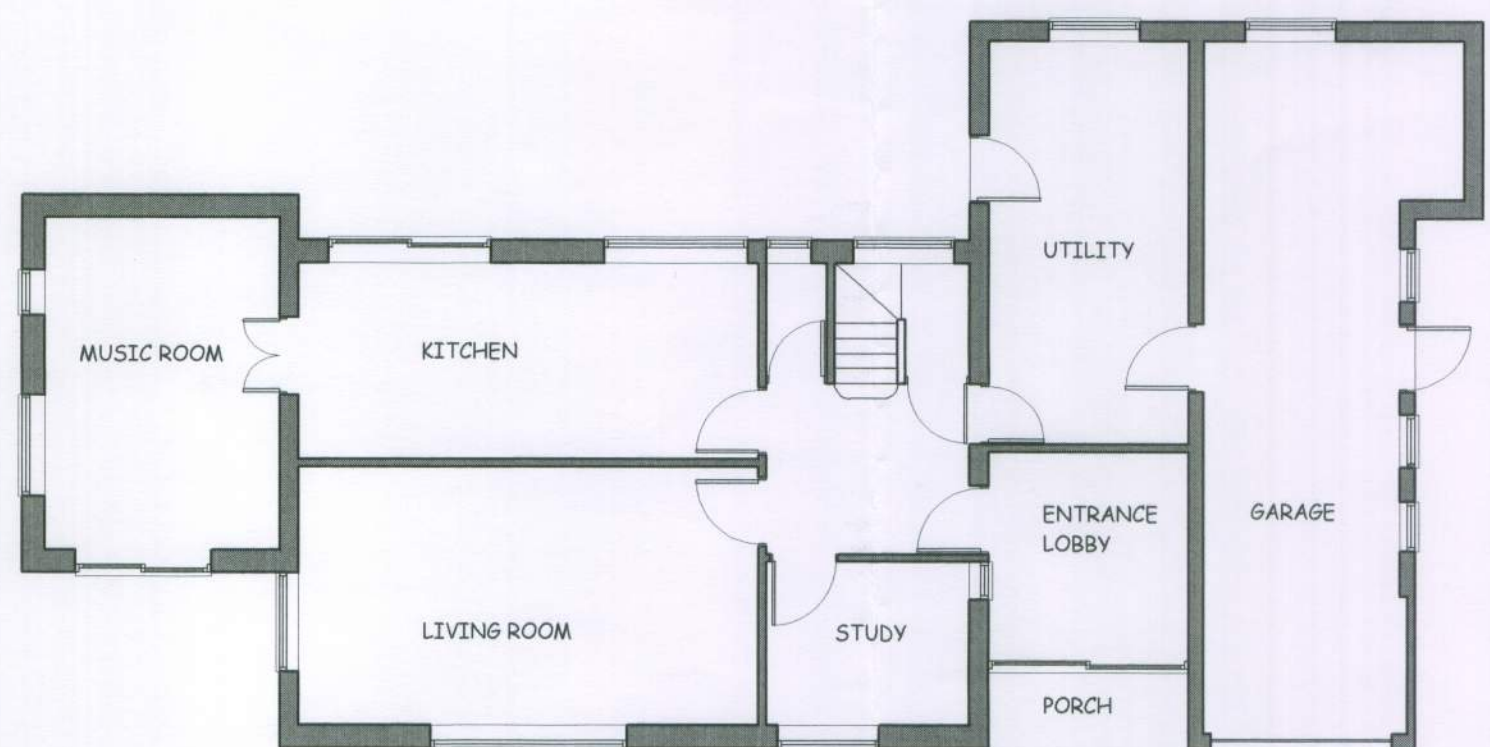

EXISTING GROUND FLOOR PLAN

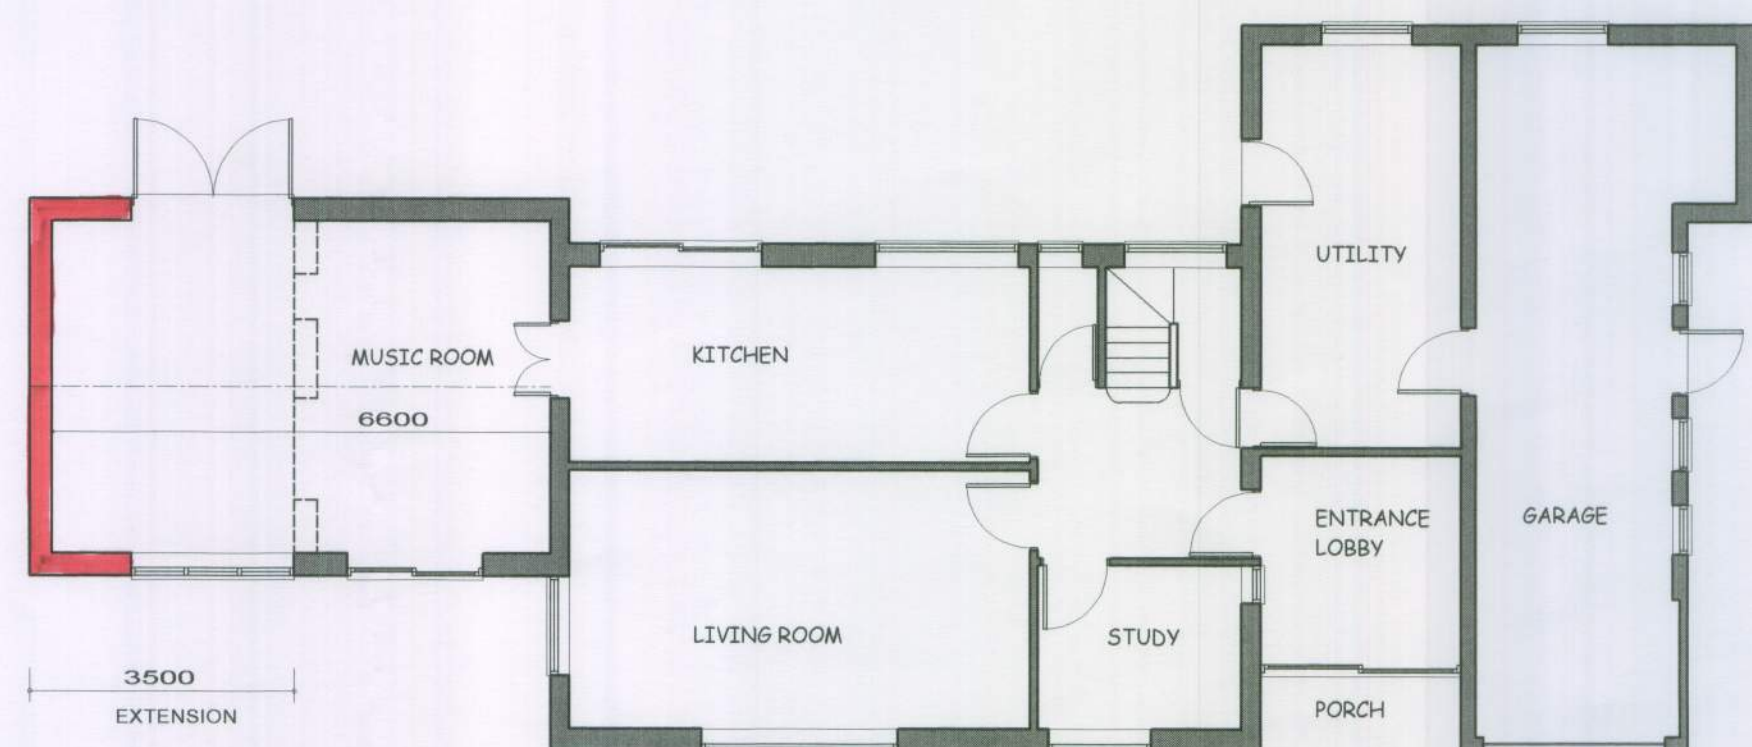

PROPOSED GROUND FLOOR PLAN

3500
EXTENSION

B 20.06.11 Additional information added to plans & elevations
01.06.11 PLANNING ISSUE: Revised 20.06.11
A 23.05.11 Elevational treatment to Extension
& FF gable end window repositioned

HARDSTAFF ASSOCIATES ARCHITECTS
Winterfold, Westerton, Chichester, West Sussex PO18 0PG
Tel: 01243 773465
Email: jeanhartstaff@btinternet.com

Job: **EXTENSION to MUSIC ROOM**
High Trees, Lake Lane, Barnham
Drawing: **PLANS and ELEVATIONS**
Scale: 1:100
Date: 05.05.11

Drawing No.
0161.01 B