




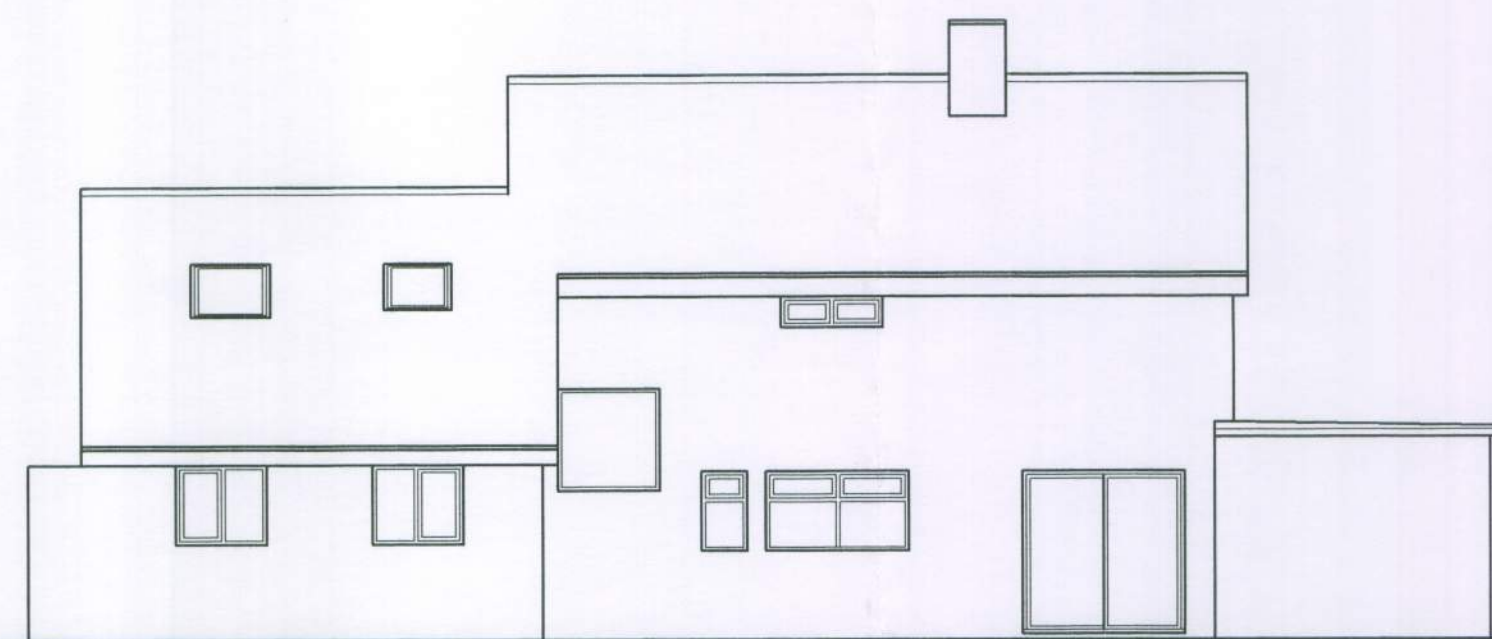


EXISTING REAR: NORTH-WEST ELEVATION

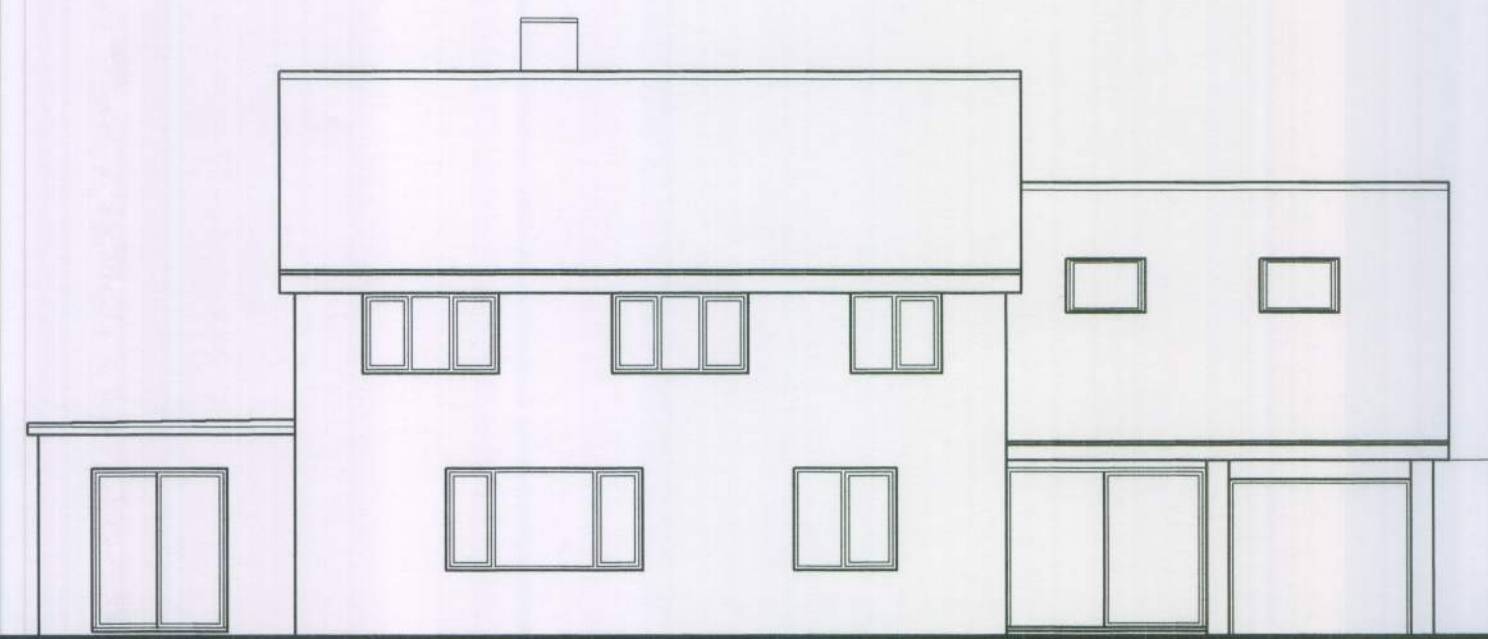

EXISTING FRONT : SOUTH-EAST ELEVATION

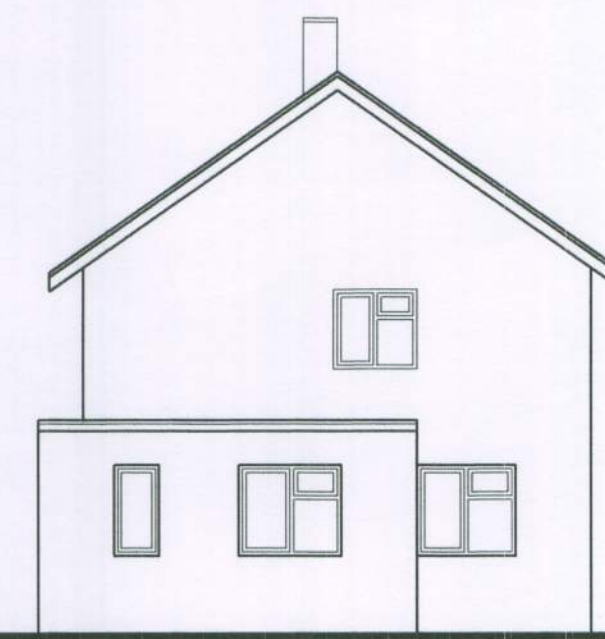


EXISTING SIDE: SOUTH-WEST ELEVATION

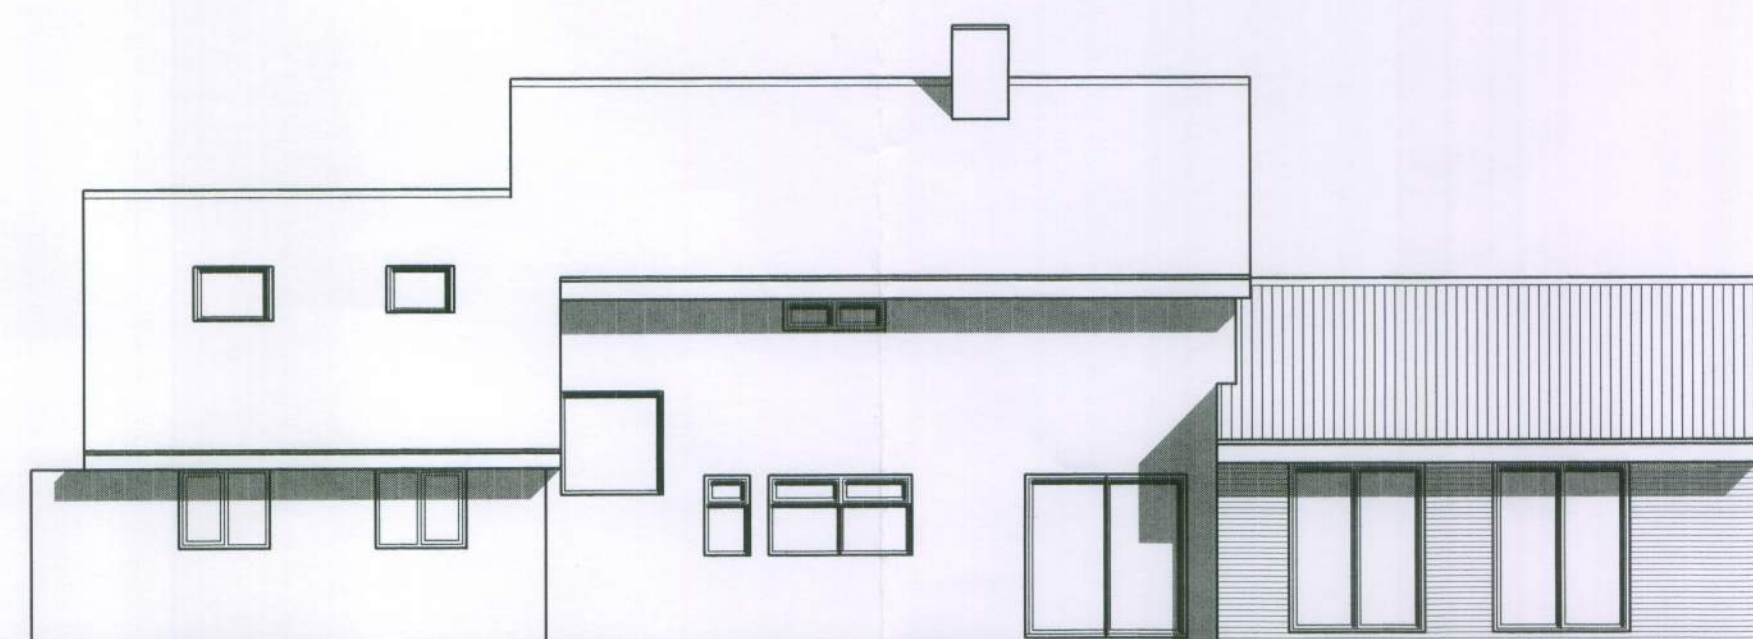

PROPOSED REAR: NORTH-WEST ELEVATION


Tiled roof to match main house roof
Facing brick

Patio doors repositioned
New patio doors to match
3500
EXTENSION

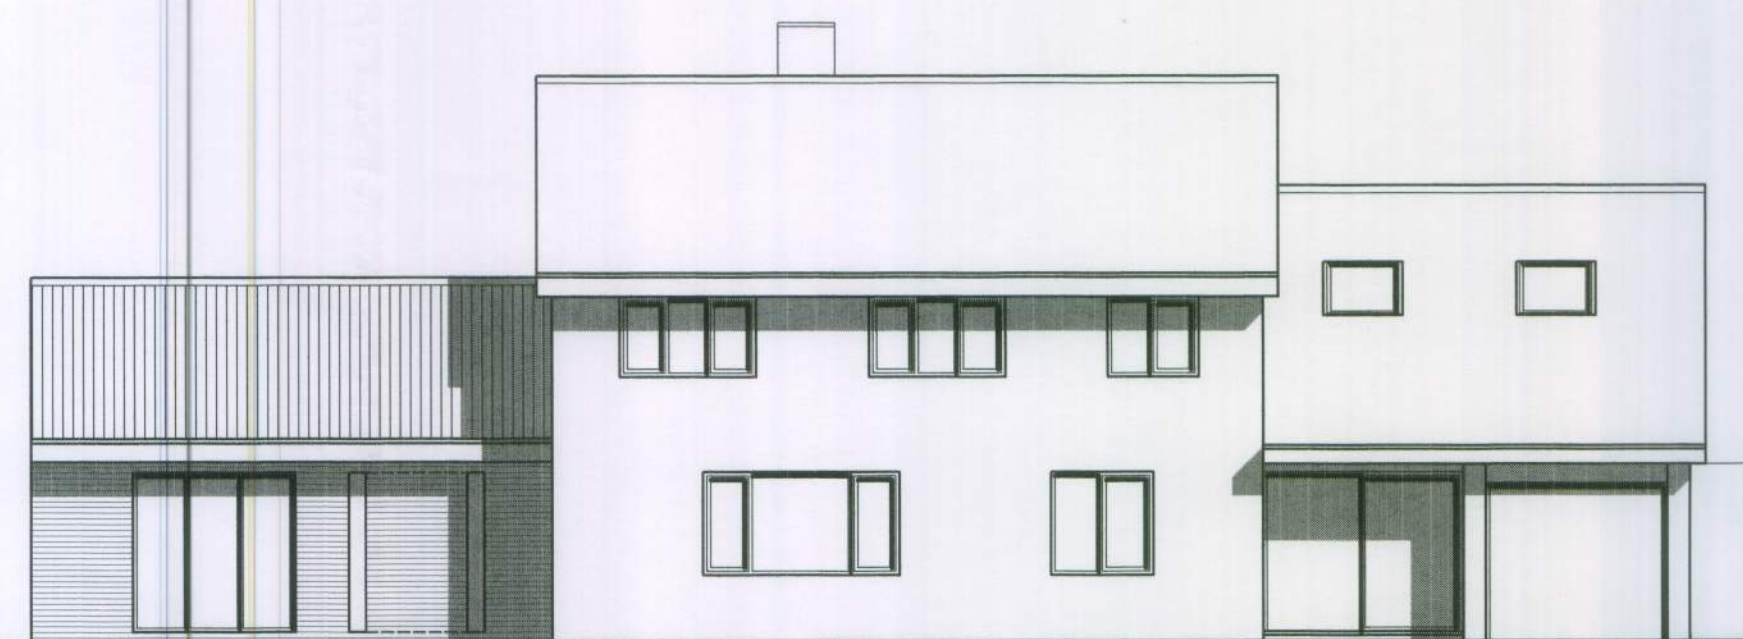


PROPOSED FRONT : SOUTH-EAST ELEVATION

3500
EXTENSION
Patio doors removed & opening built up including fixed glass b/s

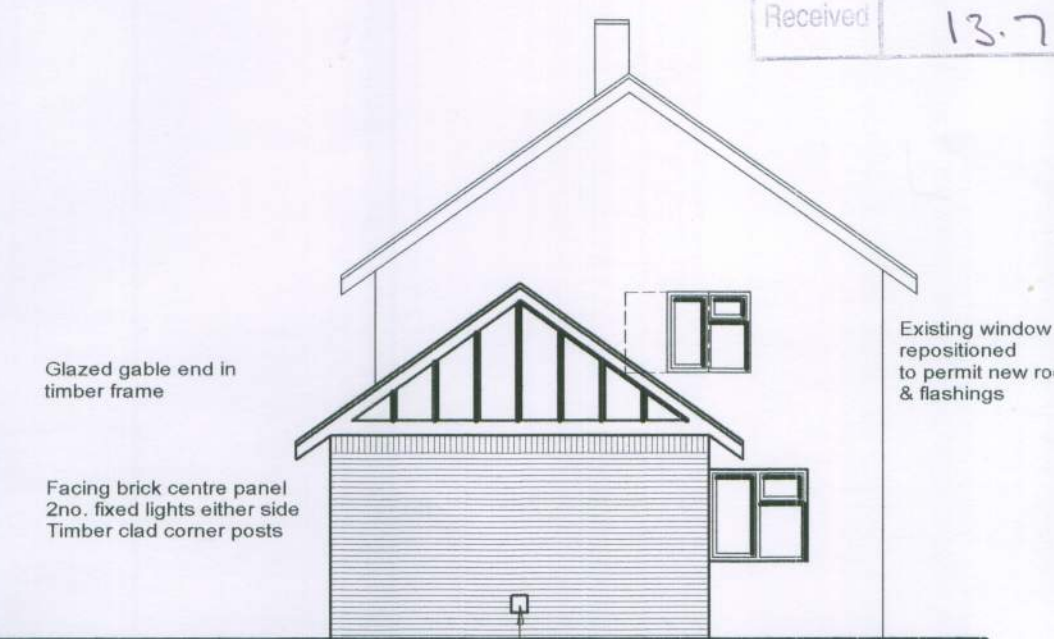


PROPOSED SIDE: SOUTH-WEST ELEVATION

Glazed gable end in timber frame
Facing brick centre panel
2no. fixed lights either side
Timber clad corner posts
Existing window repositioned to permit new roof & flashings
balanced flue for gas fire

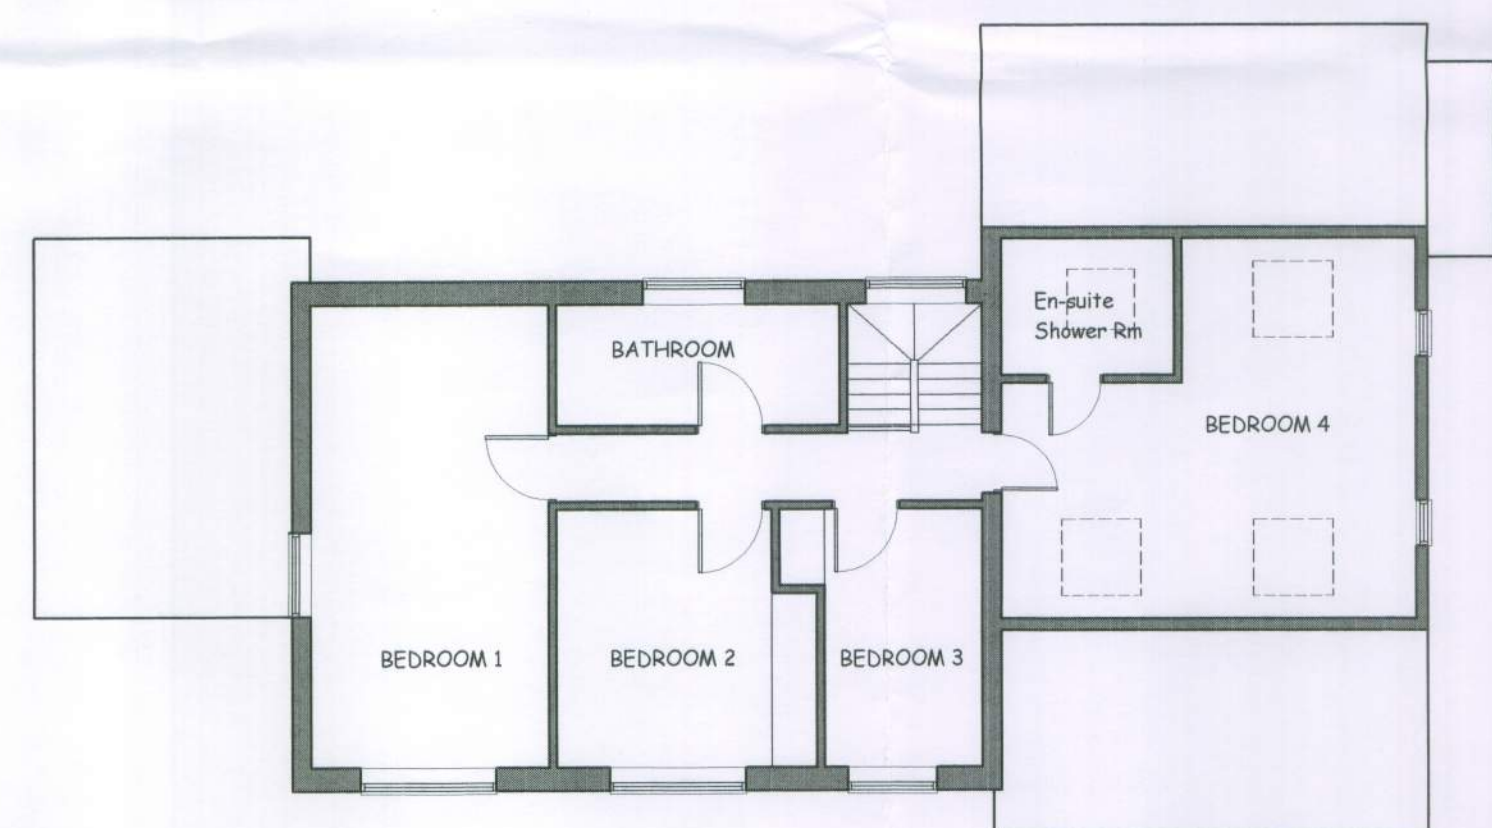


EXISTING FIRST FLOOR PLAN

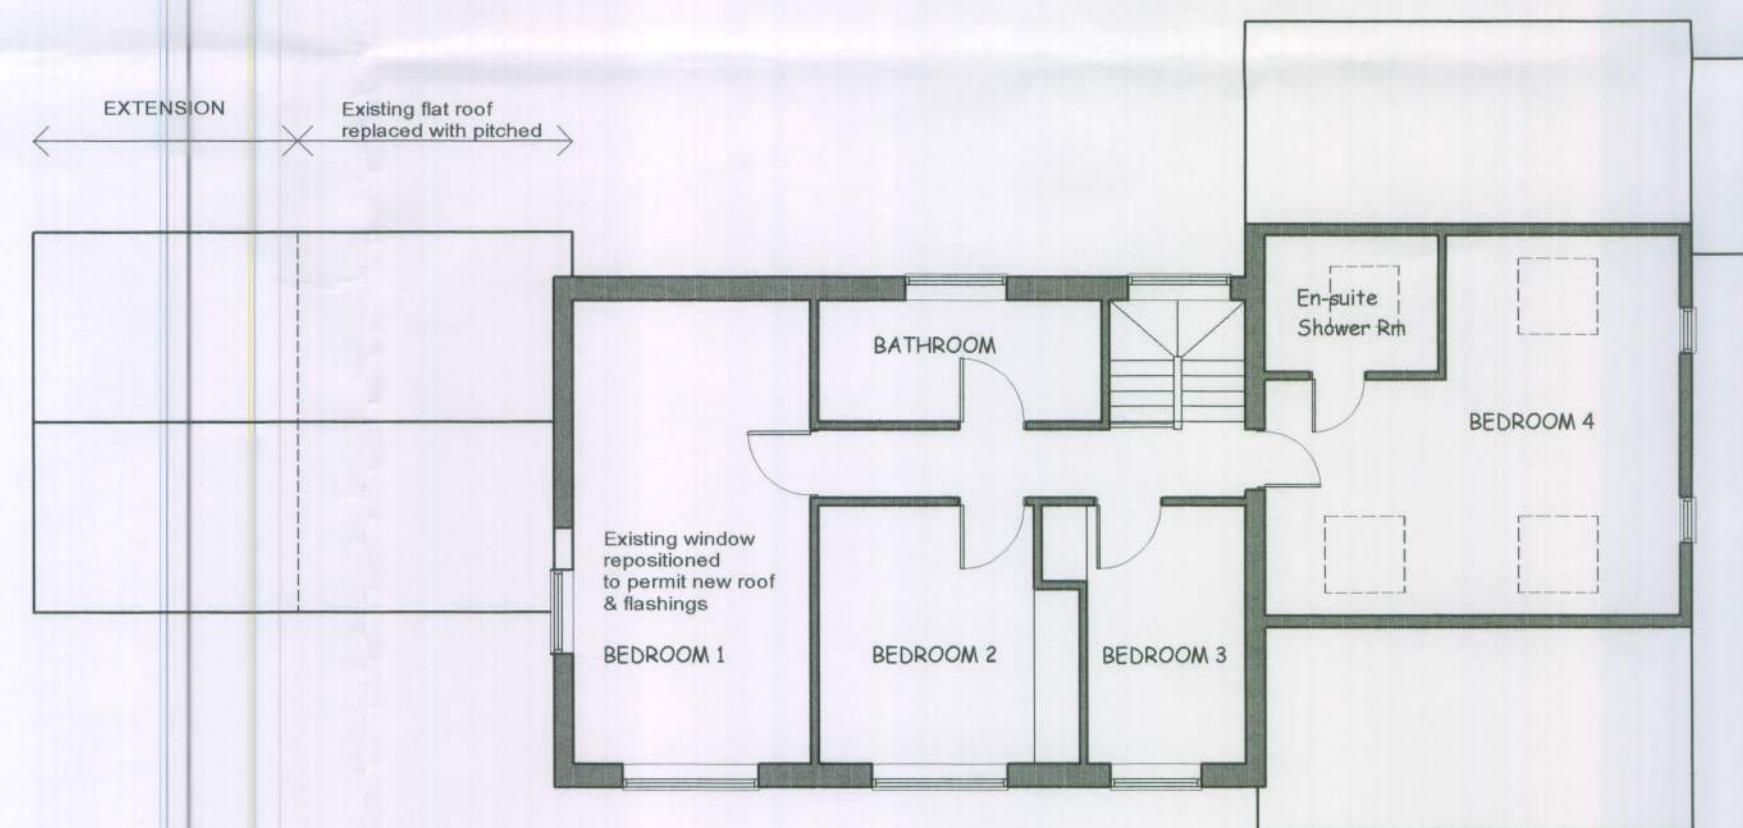


PROPOSED FIRST FLOOR PLAN

EXTENSION
Existing flat roof replaced with pitched

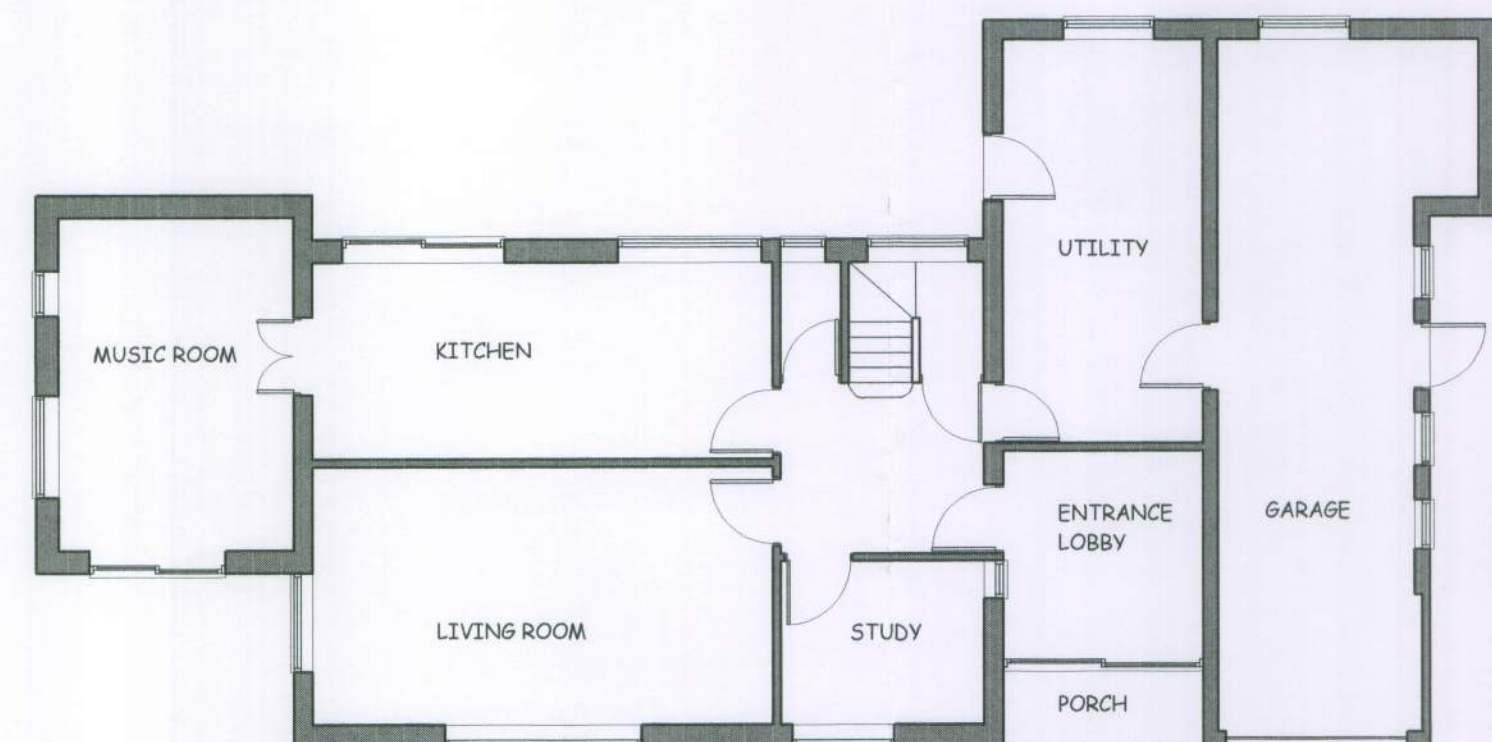

EXISTING GROUND FLOOR PLAN

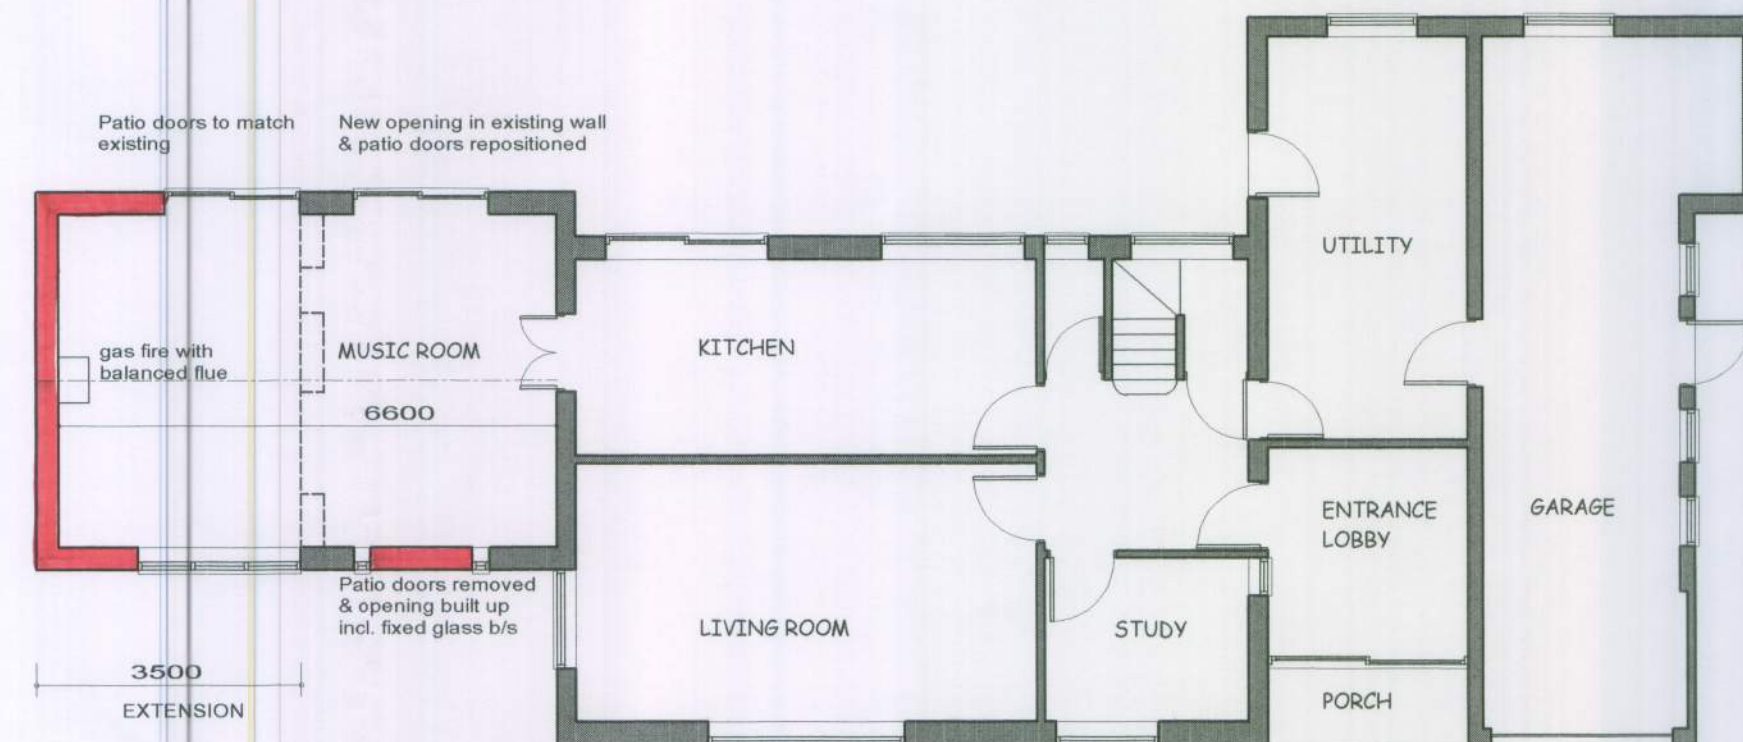

PROPOSED GROUND FLOOR PLAN

Patio doors to match existing
New opening in existing wall & patio doors repositioned
gas fire with balanced flue
6600
Patio doors removed & opening built up incl. fixed glass b/s
3500
EXTENSION

C 04.07.11 North-West & South-East elevations revised.
Gas fire added.
B 20.06.11 Additional information added to plans & elevations
01.06.11 PLANNING ISSUE : Revised 20.06.11 & 11.07.11
A 23.05.11 Elevational treatment to Extension
& FF gable end window repositioned

HARDSTAFF ASSOCIATES ARCHITECTS
Winterfold, Westerton, Chichester, West Sussex PO18 0PG
Tel : 01243 773485
Email : jeanhartstaff@btinternet.com

Job. **EXTENSION to MUSIC ROOM**
High Trees, Lake Lane, Barnham
Drawing. **PLANS and ELEVATIONS**
Scale. 1:100
Date. 05.05.11

Drawing No.
0161.01 C Revised Planning Issue