




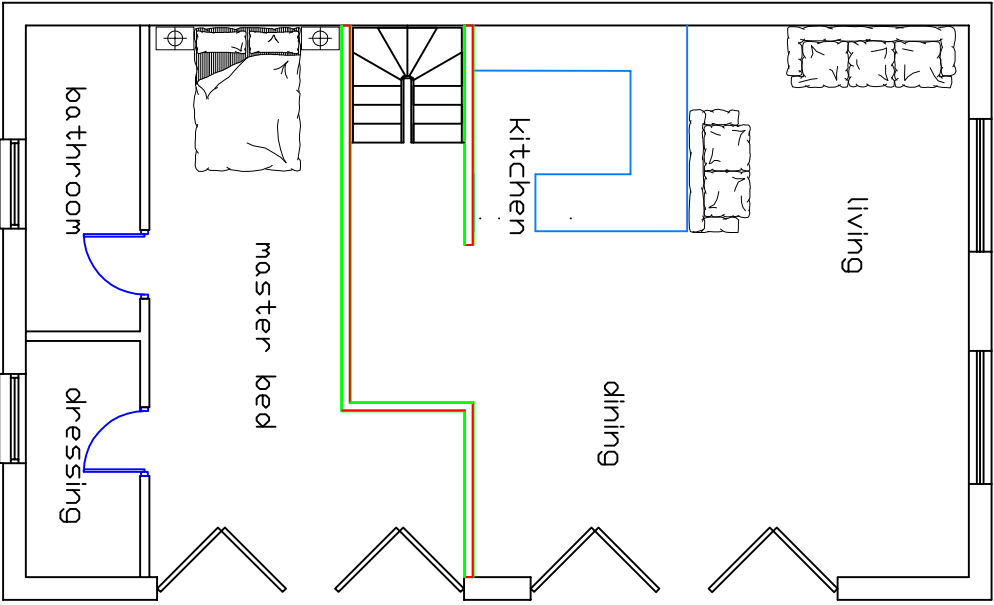

Ground

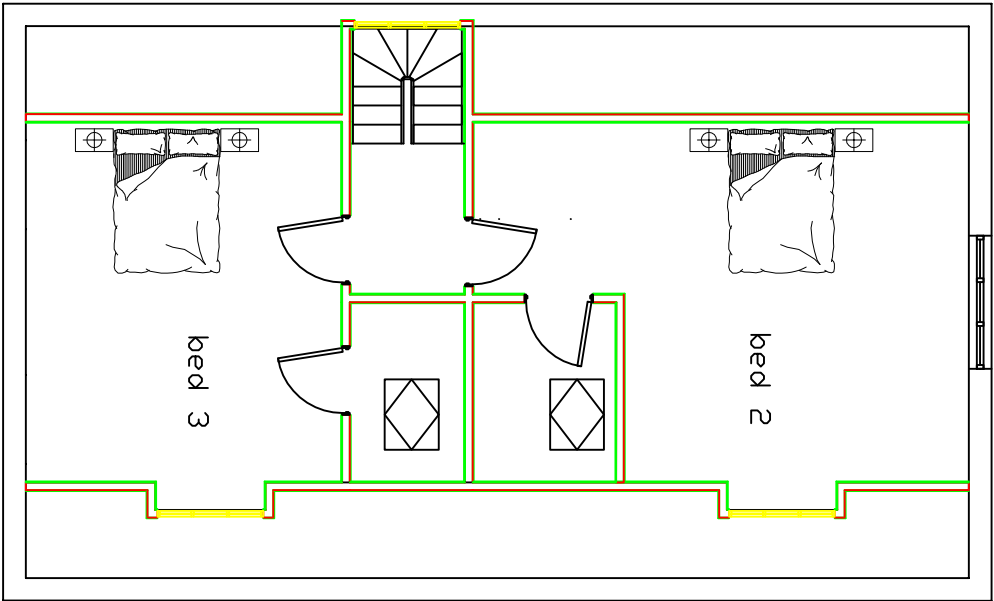

First

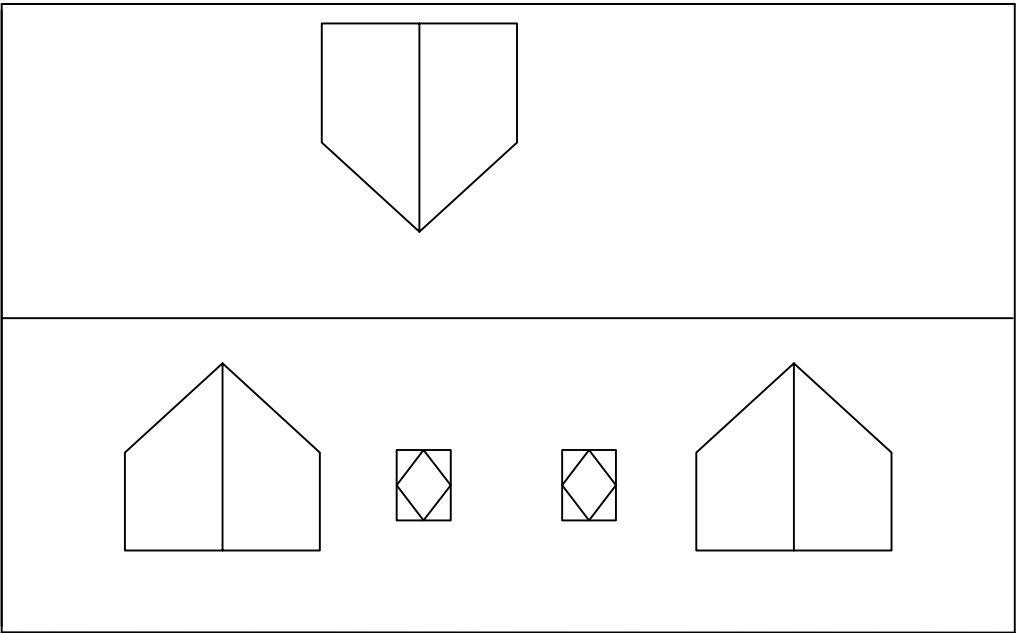

Roof

CLIENT	PROJECT	TITLE	STATUS	DRAWN BY	REVIEWED BY
D KEET	MEADOW VIEW BARNHAM	PROPOSED FLOOR AND ROOF PLANS	PLANNING	SJ	SJ
			DATE: 12.04.18	SCALE: 1:100	8

STEPHEN JUPP MRTPI
CHARTERED TOWN PLANNER
348 CHICHESTER ROAD, BOGNOR REGIS
West Sussex PO21 8BX
Tel 01243 822113
Email: steve@planning-solutions.co.uk
www.planning-solutions.co.uk