
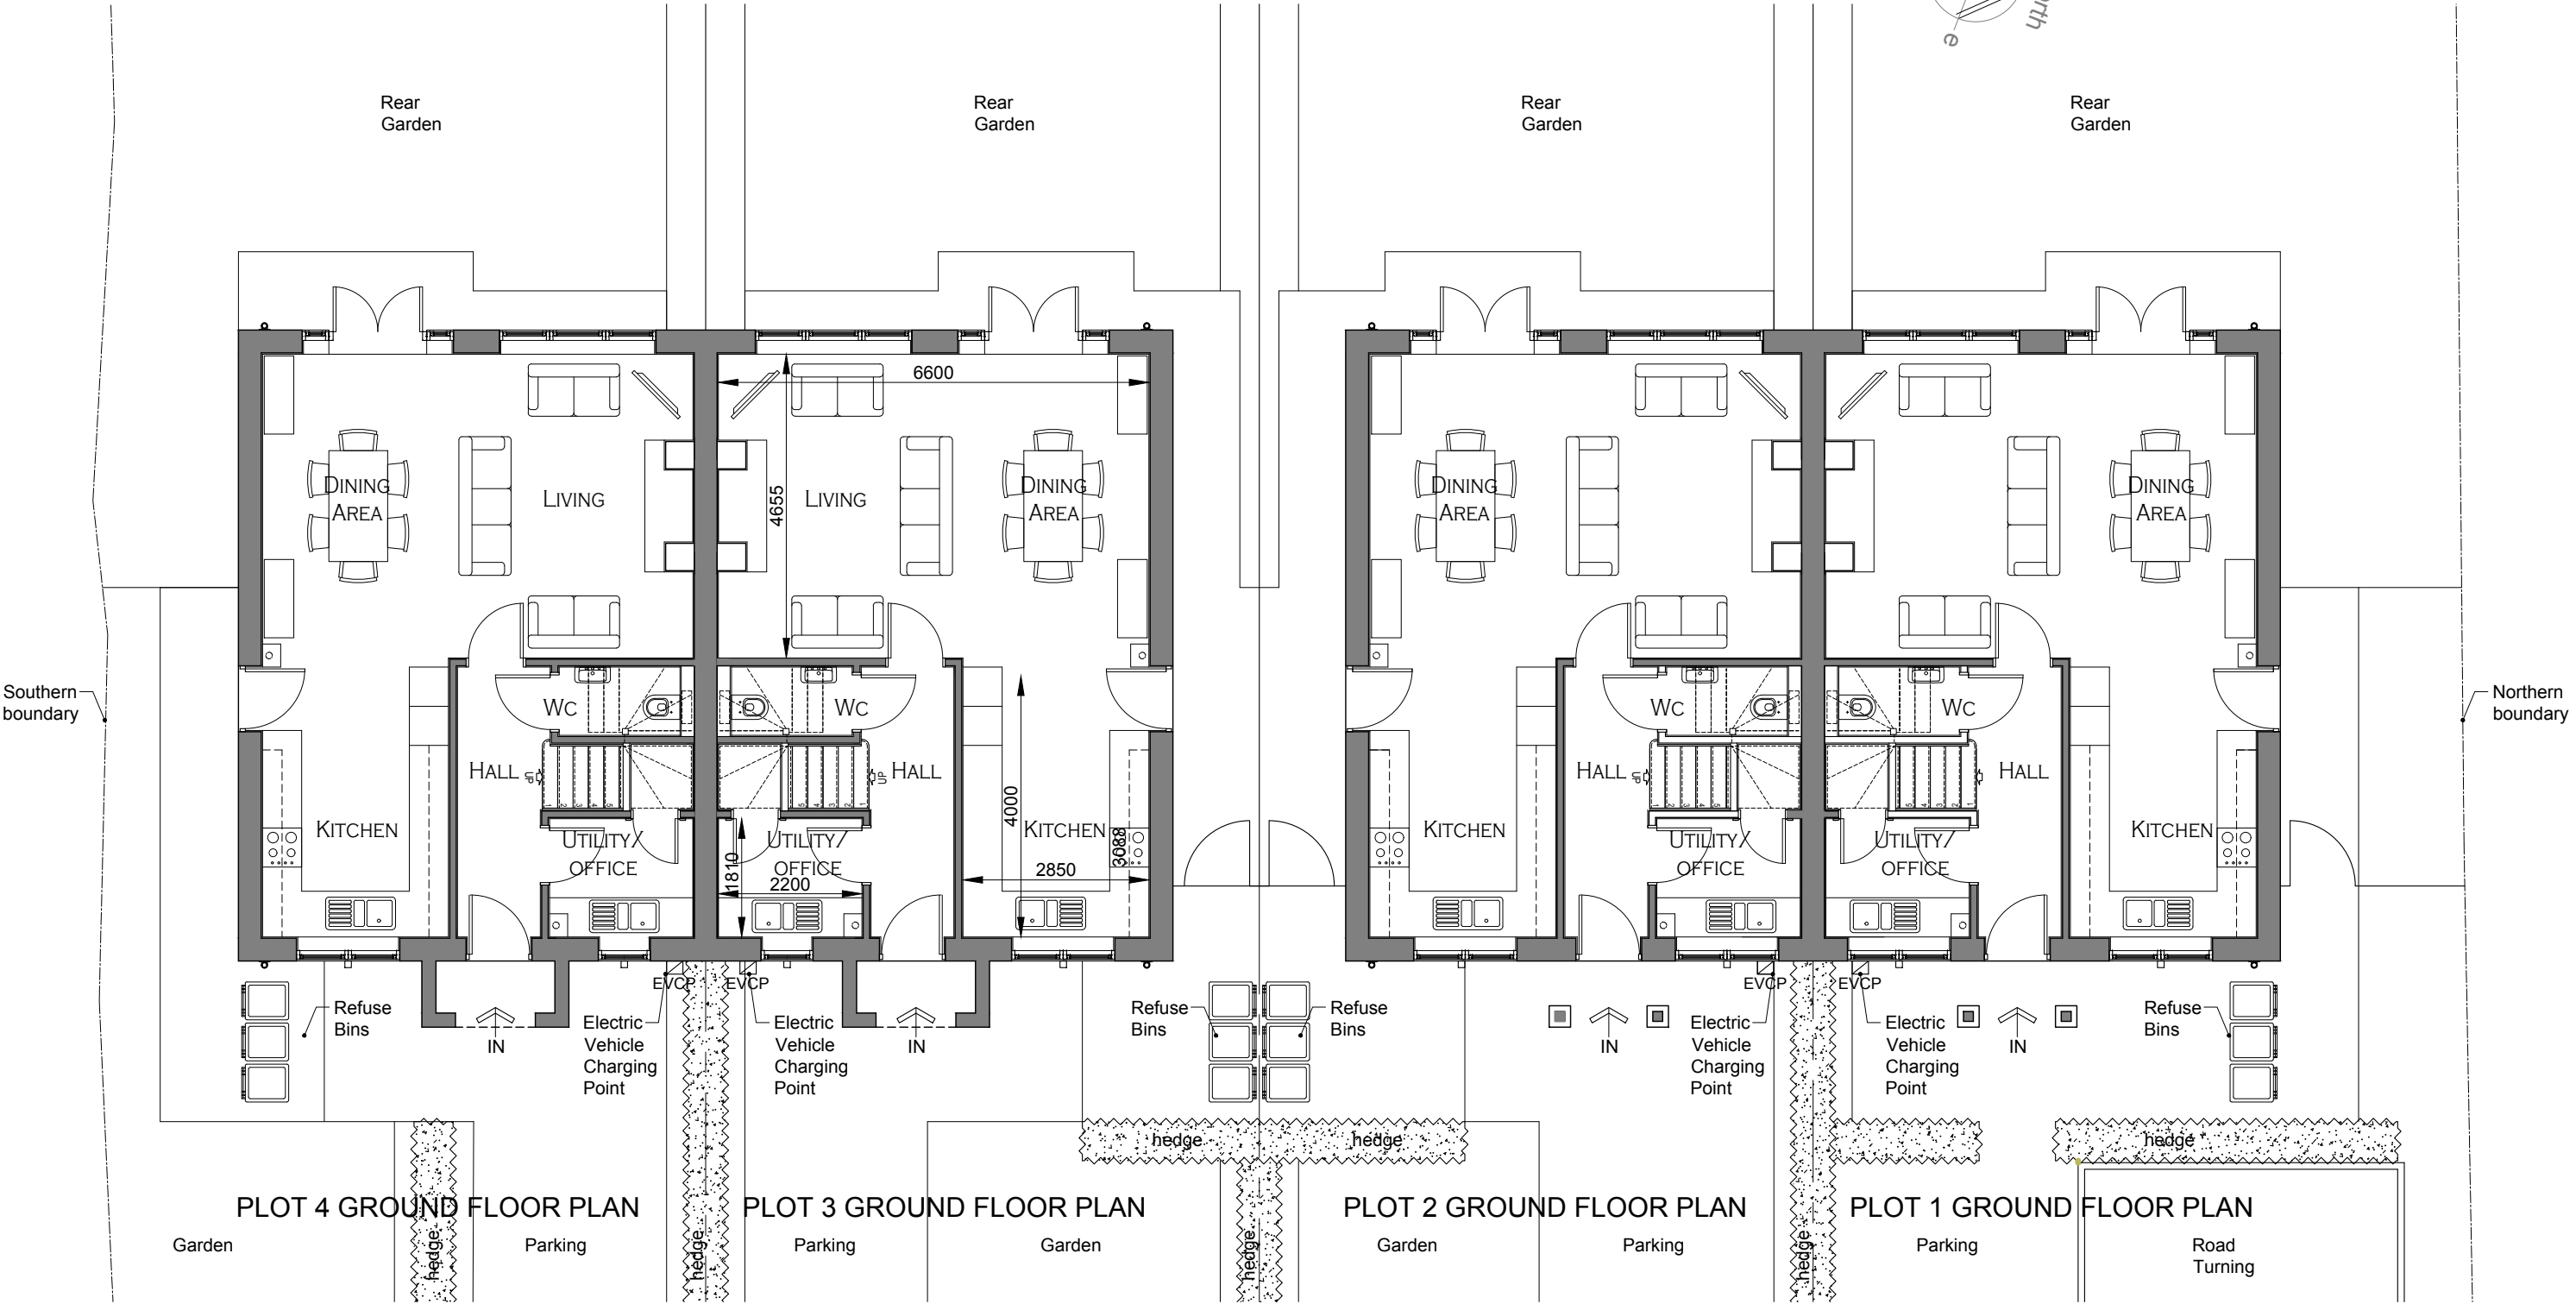


This drawing has been prepared as part of a package for the purpose of submitting an application for planning permission only. It does not purport to be a working or contractual drawing and should not be used for any building or contractual purposes.
This drawing has been prepared based on survey drawing information provided by others. All dimensions and levels on all drawings must be checked and verified on site prior to commencement of works.

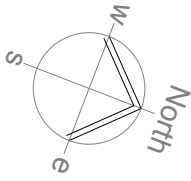

0 1 2 3 4 5 6 7 8
PHYSICAL SCALE IN METRES
PROPOSED GROUND FLOOR PLANS. Scale 1:100 at A3

PROPOSED DWELLINGS AT CLARE GARDENS - LAND TO REAR OF CLARE COURT . 67 BARNHAM ROAD . BARNHAM . WEST SUSSEX . PO22 0EP

Drawing Title :
Drawing No.
5th March 2021
PROPOSED GROUND FLOOR PLANS
1474/06A
Scale 1:100 at A3 .