

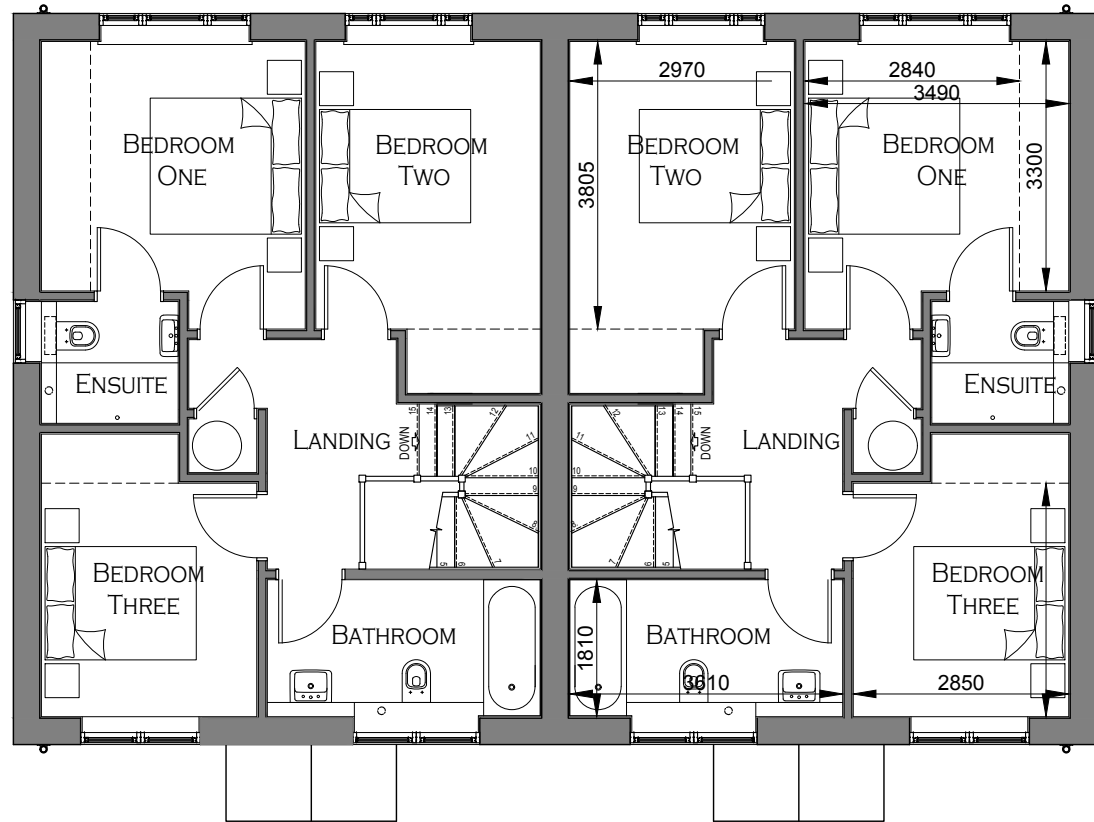



This drawing has been prepared as part of a package for the purpose of submitting an application for planning permission only. It does not purport to be a working or contractual drawing and should not be used for any building or contractual purposes.
This drawing has been prepared based on survey drawing information provided by others. All dimensions and levels on all drawings must be checked and verified on site prior to commencement of works.

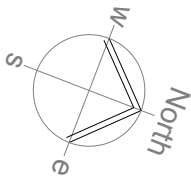


PLOT 4 FIRST FLOOR PLAN

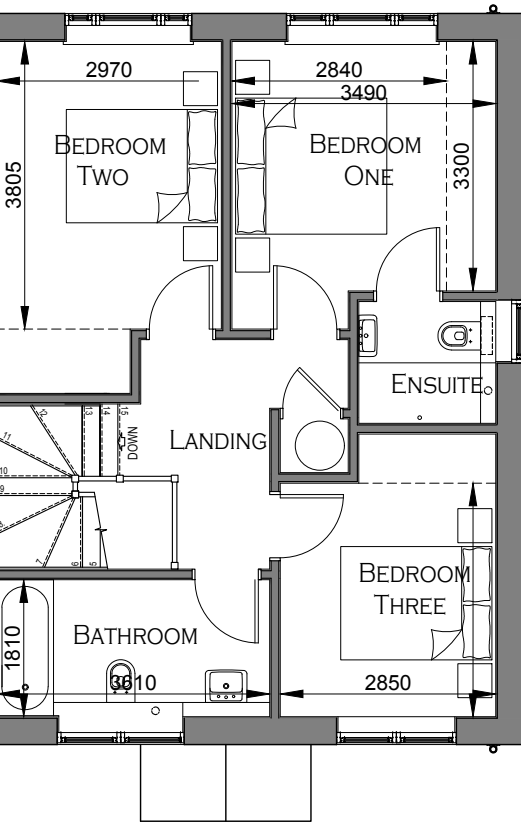

PLOT 3 FIRST FLOOR PLAN

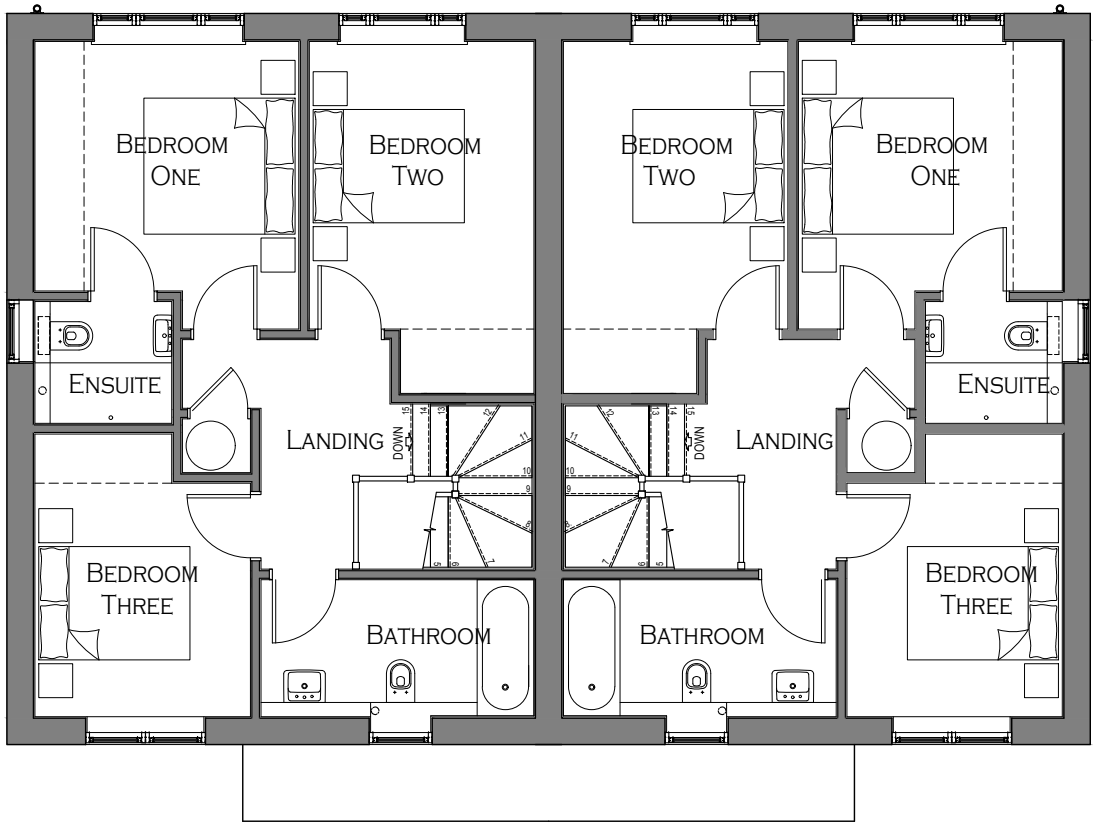

PLOT 2 FIRST FLOOR PLAN

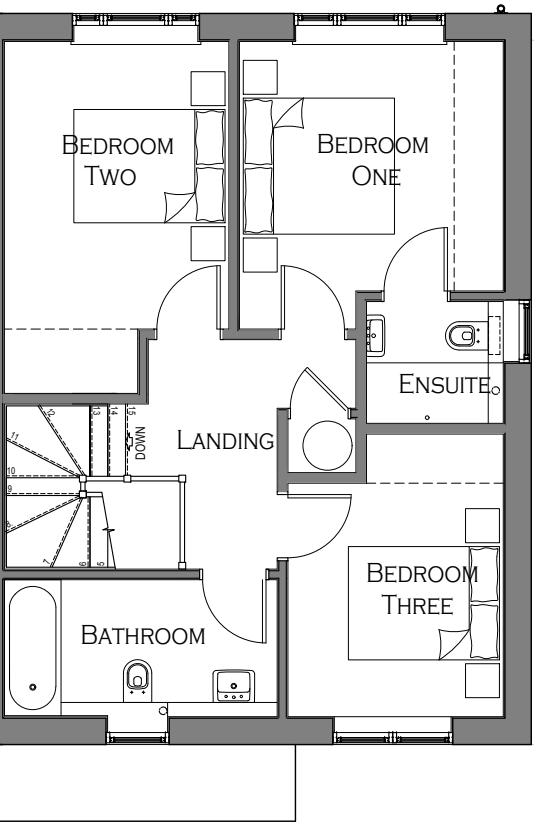

PLOT 1 FIRST FLOOR PLAN



PROPOSED DWELLINGS AT CLARE GARDENS - LAND TO REAR OF CLARE COURT . 67 BARNHAM ROAD . BARNHAM . WEST SUSSEX . PO22 0EP

Drawing Title :
Drawing No.
5th March 2021

PROPOSED FIRST FLOOR PLANS
1474/07A
Scale 1:100 at A3 .