
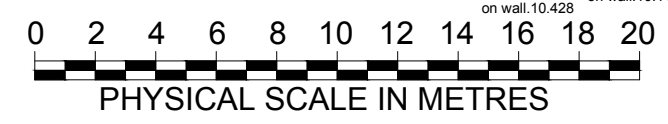


This drawing has been prepared as part of a package for the purpose of submitting an application for planning permission only. It does not purport to be a working or contractual drawing and should not be used for any building or contractual purposes.
This drawing has been prepared based on survey drawing information provided by others. All dimensions and levels on all drawings must be checked and verified on site prior to commencement of works.

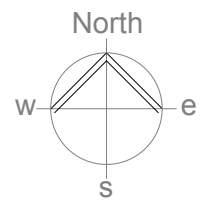

PROPOSED SITE PLAN . Scale 1:250 at A3
Ordnance Survey Licence 100048957
Serial No. 196933

PROPOSED SITE LAYOUT
PROPOSED DWELLINGS AT CLARE GARDENS - LAND TO REAR OF
CLARE COURT . 67 BARNHAM ROAD . BARNHAM . WEST SUSSEX . PO22 0EP

Drawing Title :
Drawing No.
5th March 2021

SITE PLAN PROPOSED
1474/05g
Scale 1:250 at A3 .

**SMALLEY
HALES**
ARCHITECTS
Steyning and Walberton
West Sussex
07813 003558 / 07980 838864
office@smalleyhales.com
smalleyhales.com
Registered in England & Wales
Company No. 8888394

ARUN DISTRICT COUNCIL BN16 2ZPL