


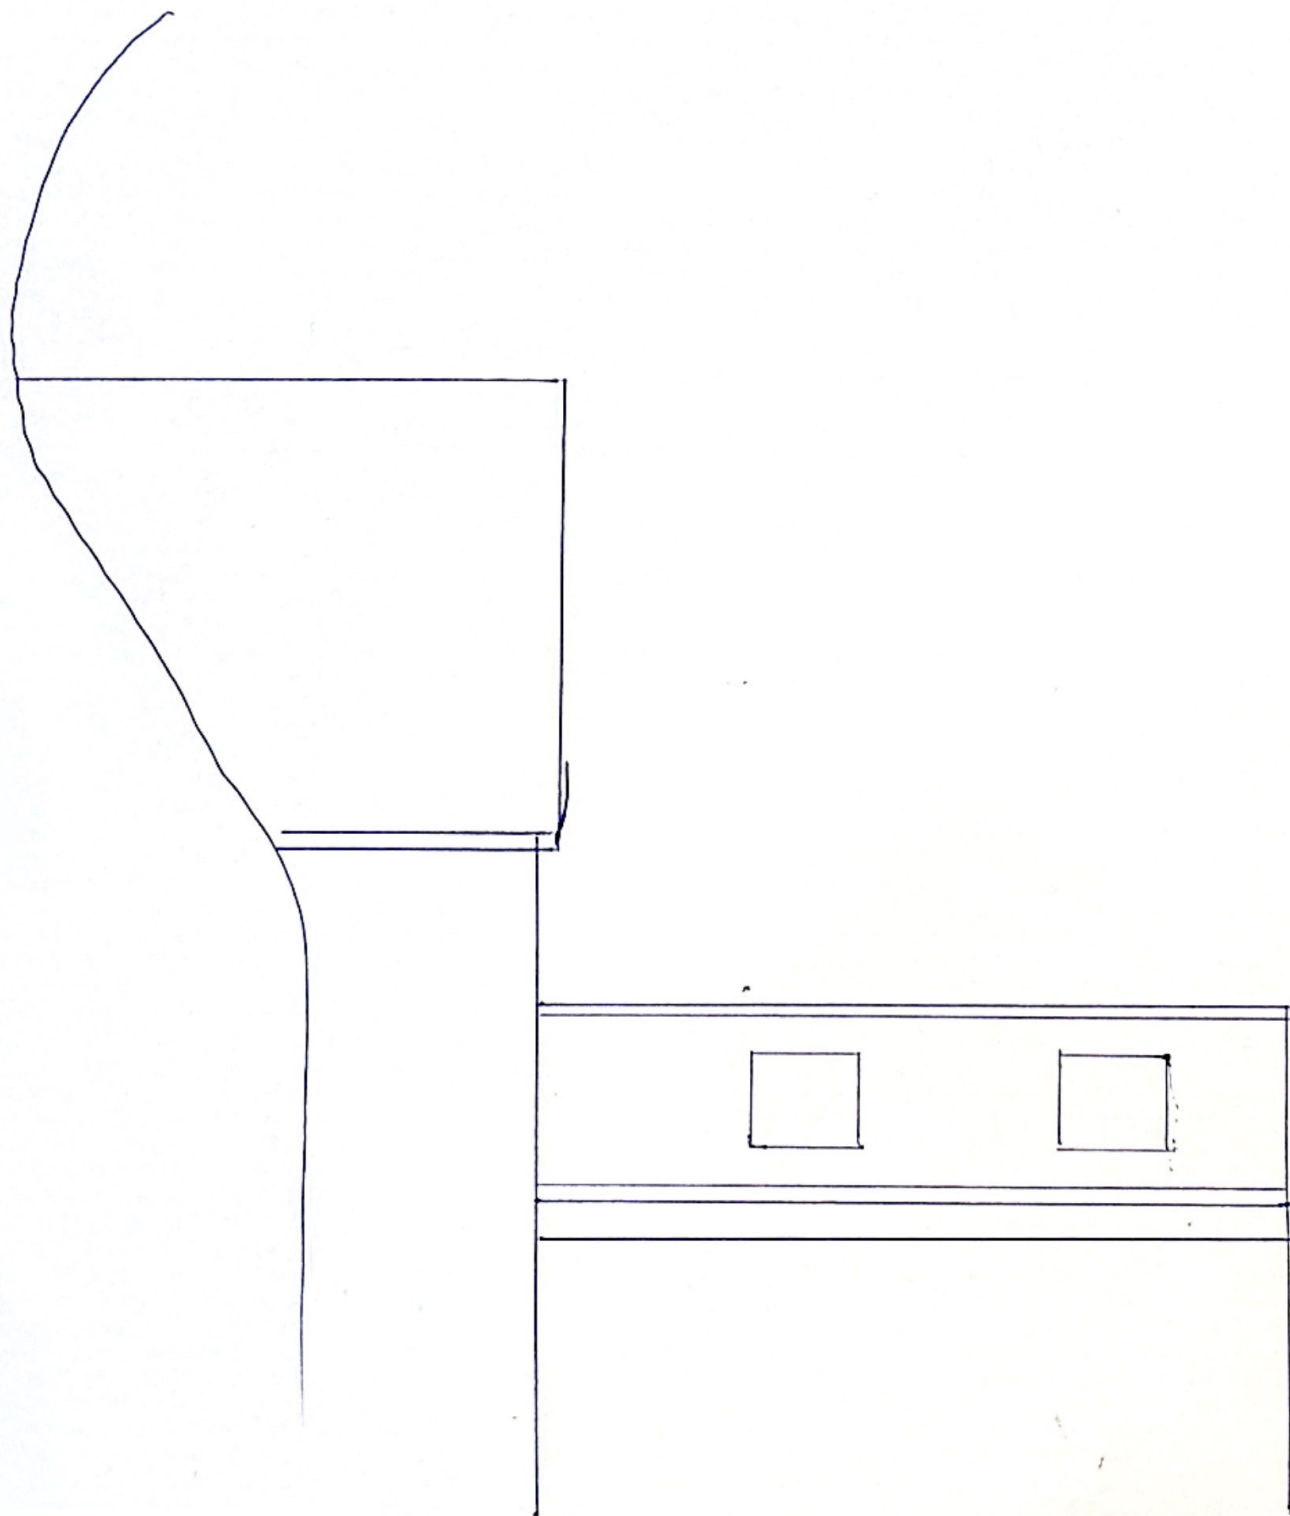

WEST ELEVATION
SCALE 1:50
NO WINDOWS IN WALLS
FIXED ROOF LIGHTS
COULD BE OBSCURE GLASS
IF NEIGHBOURS PREFER.
ROOFLIGHT APOX 2.3m OFF
FLOOR SO ONLY A SKY VIEW

FEWCE LINE