




WEST ELEVATION

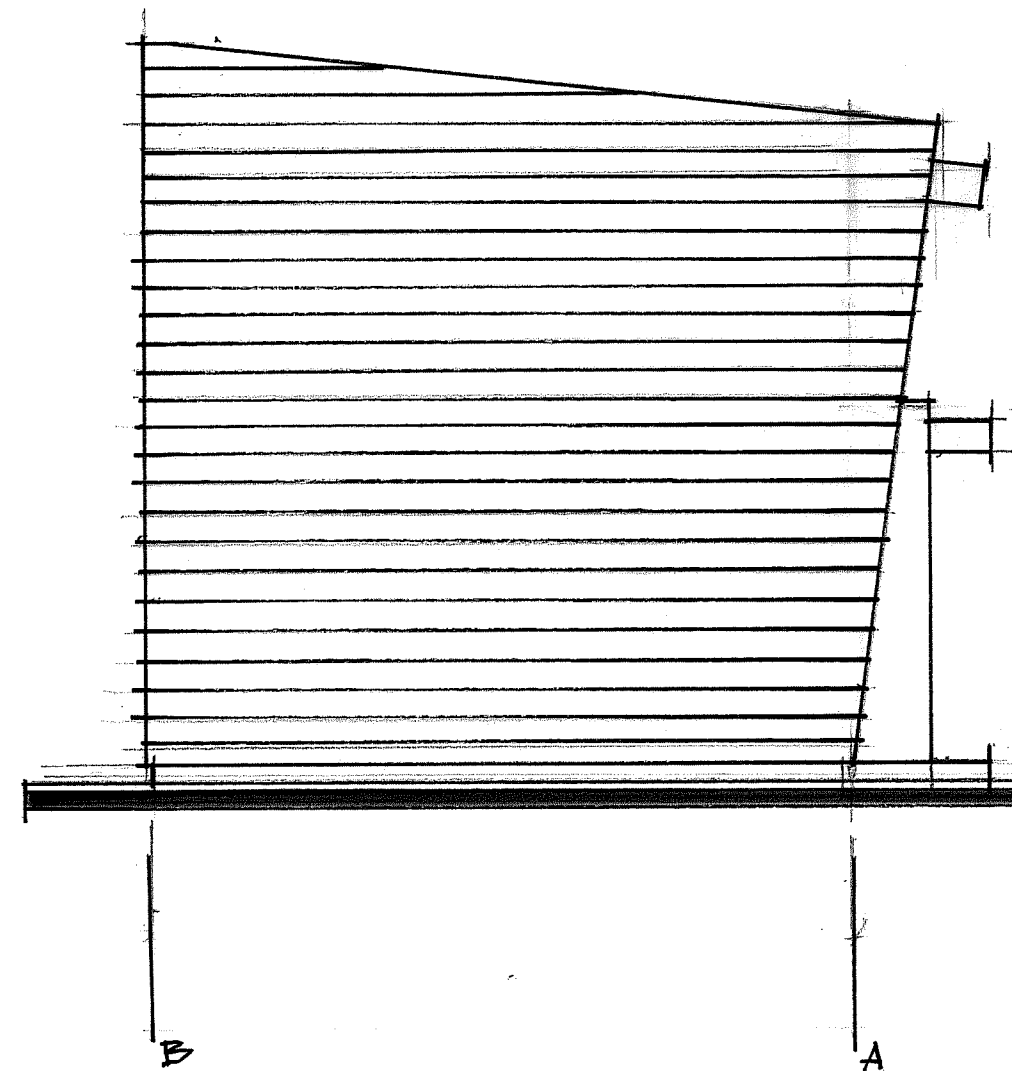

NORTH ELEVATION

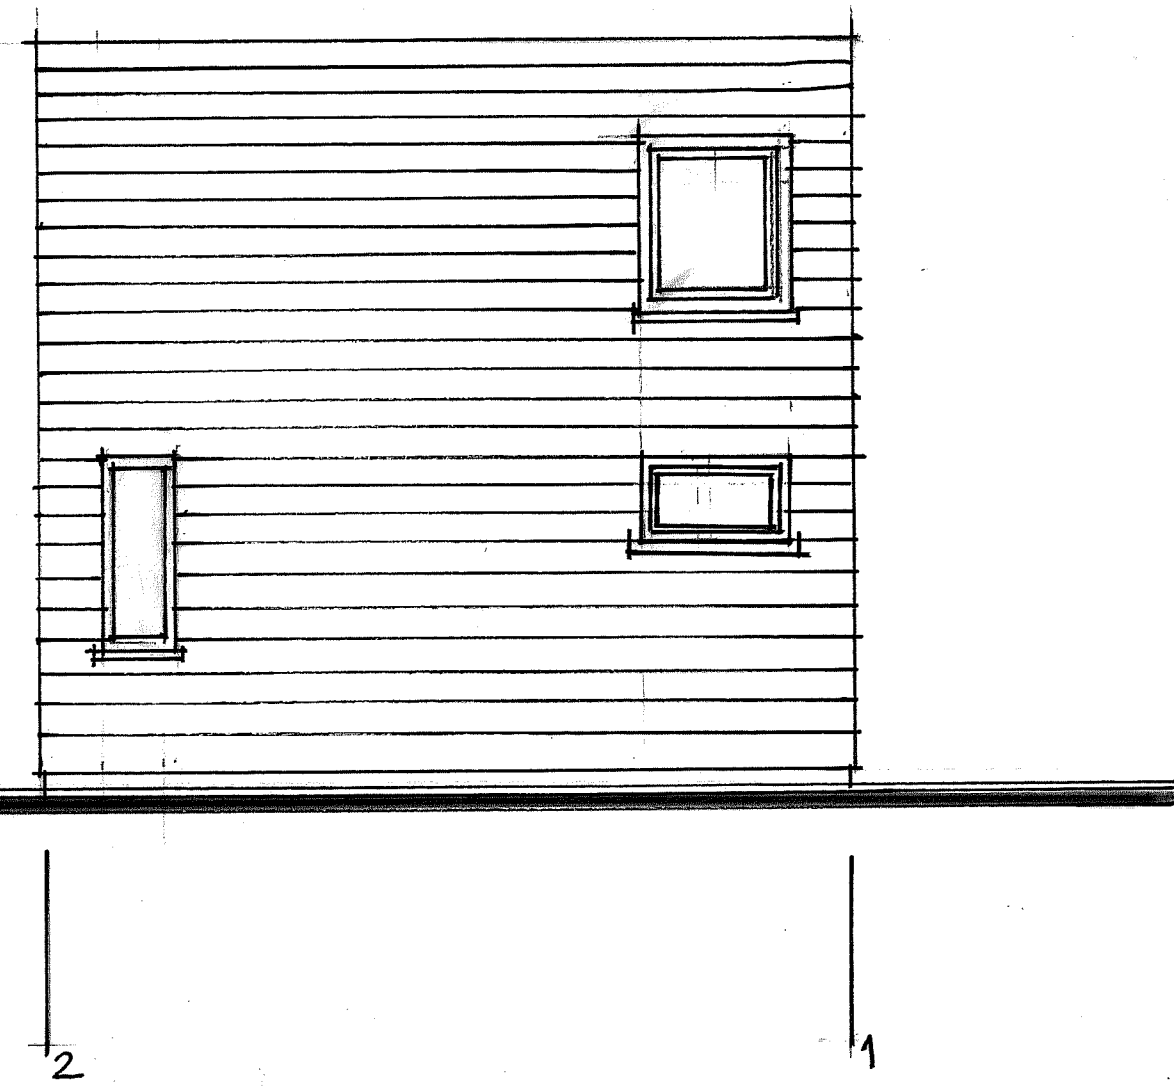

SECTION 2-2

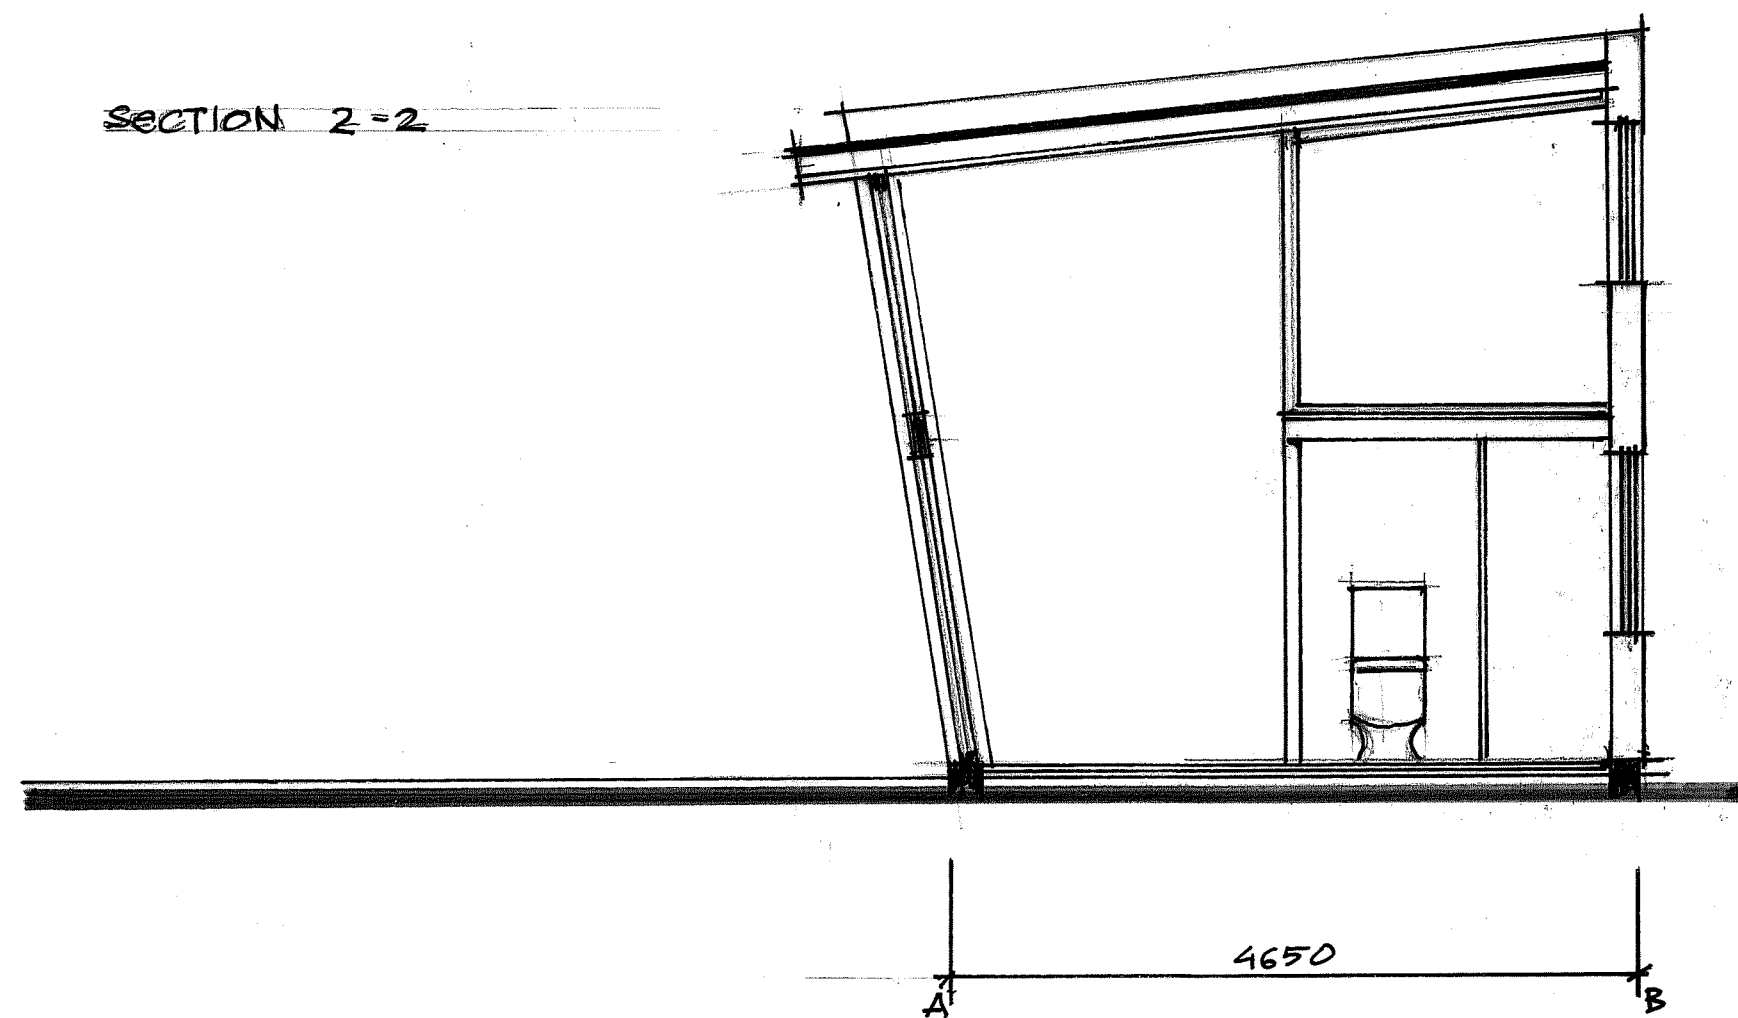


4.95

4.650

SCALE 1:50

1M

 

2 MILL COTTAGES
YAPTON ROAD
BARNHAM PO22 0BG