

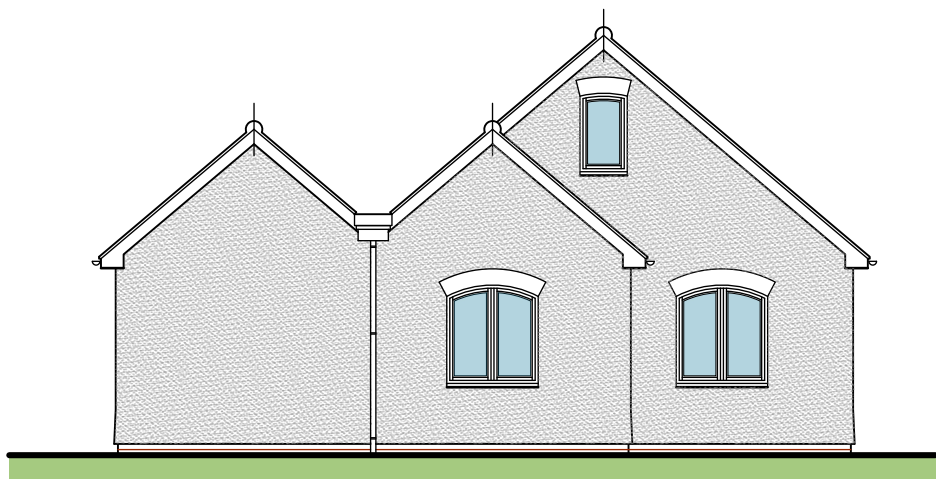



NOTES
WRITTEN DIMENSIONS TO BE TAKEN IN PREFERENCE TO SCALE,
AND ARE TO BE CHECKED ON SITE PRIOR TO COMMENCING WORK.
THIS DRAWING IS TO BE READ IN CONJUNCTION WITH ALL OTHER
DOCUMENTS RELATING TO THIS PROJECT.
ANY DISCREPANCIES ARE TO BE REFERRED IMMEDIATELY TO THE
PROJECT DESIGNER.
THIS DRAWING IS COPYRIGHT, AND SHOULD NOT BE USED OR
REPRODUCED WITHOUT PERMISSION.
IT IS THE CONTRACTOR'S RESPONSIBILITY TO ENSURE COMPLIANCE
WITH THE BUILDING REGULATIONS.

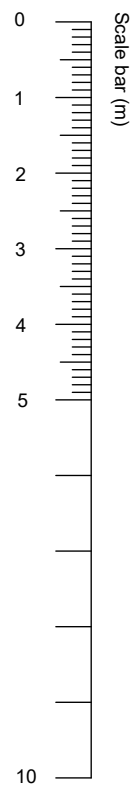


SOUTH WEST ELEVATION
1:100

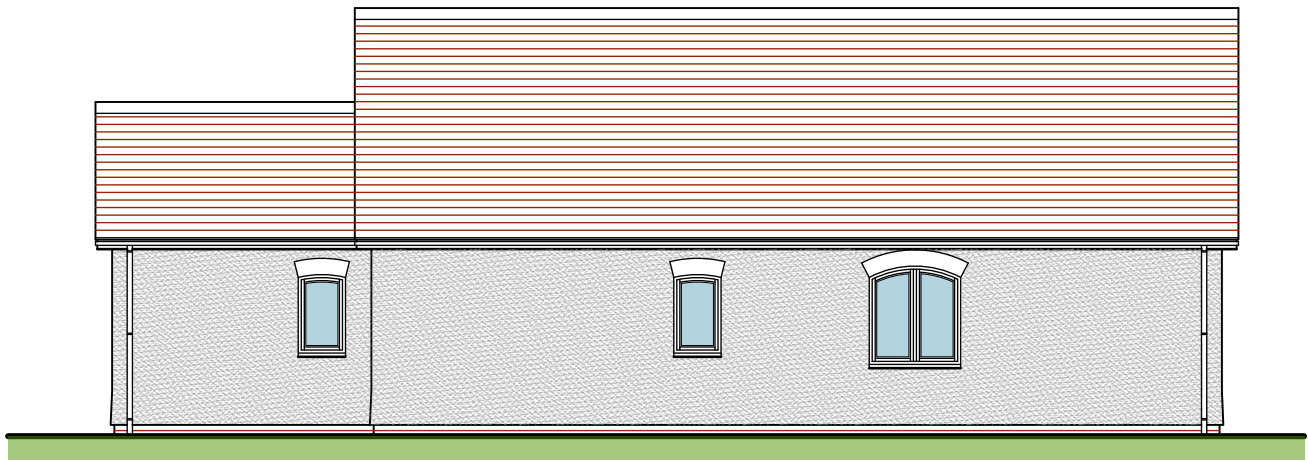


SOUTH EAST ELEVATION
1:100

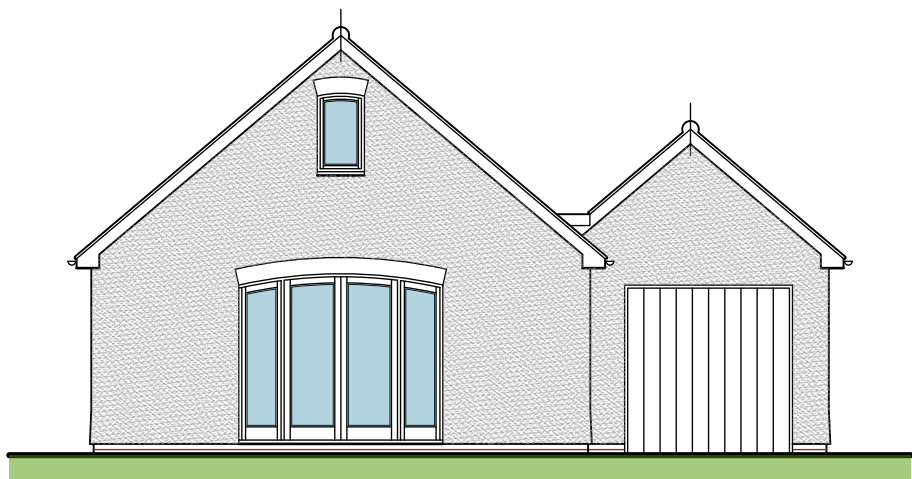


NORTH EAST ELEVATION
1:100

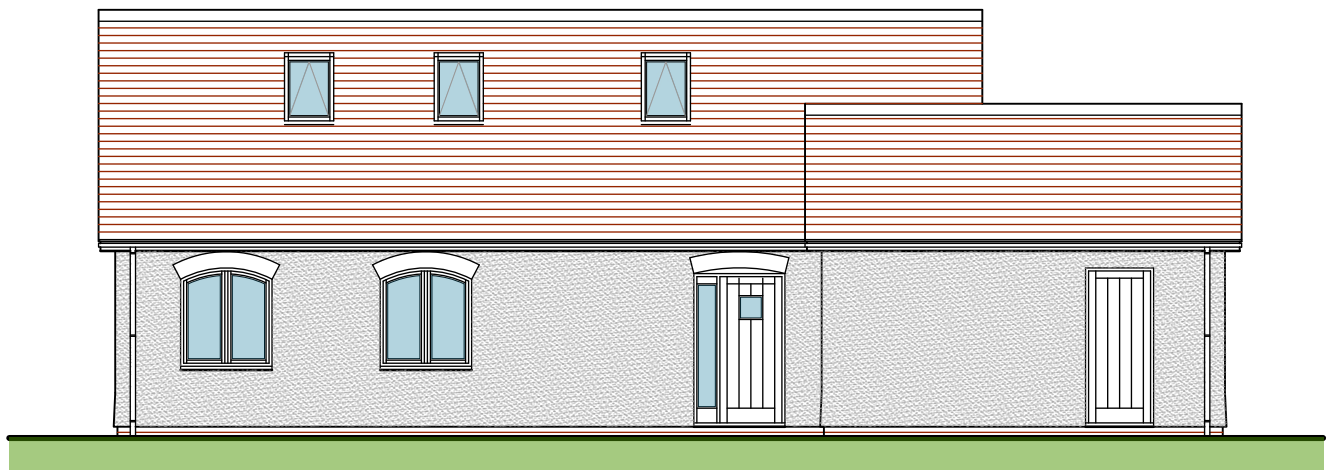



NORTH WEST ELEVATION
1:100

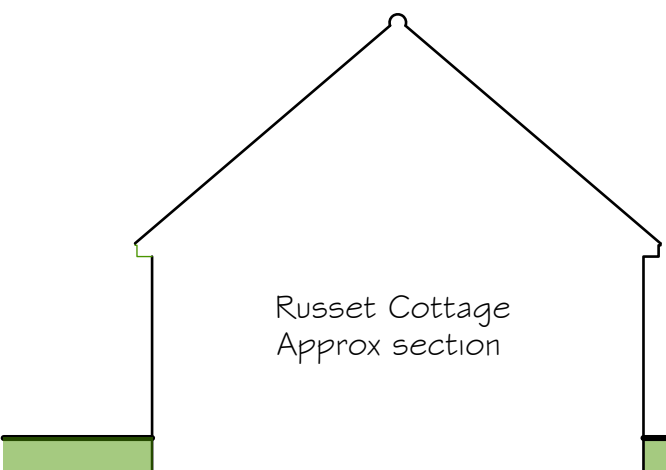


Russet Cottage
Approx section

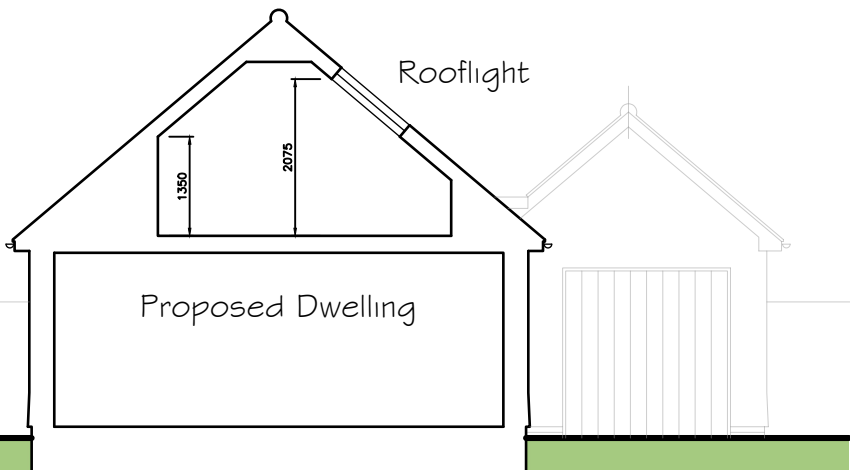


CROSS SECTION AA
1:100

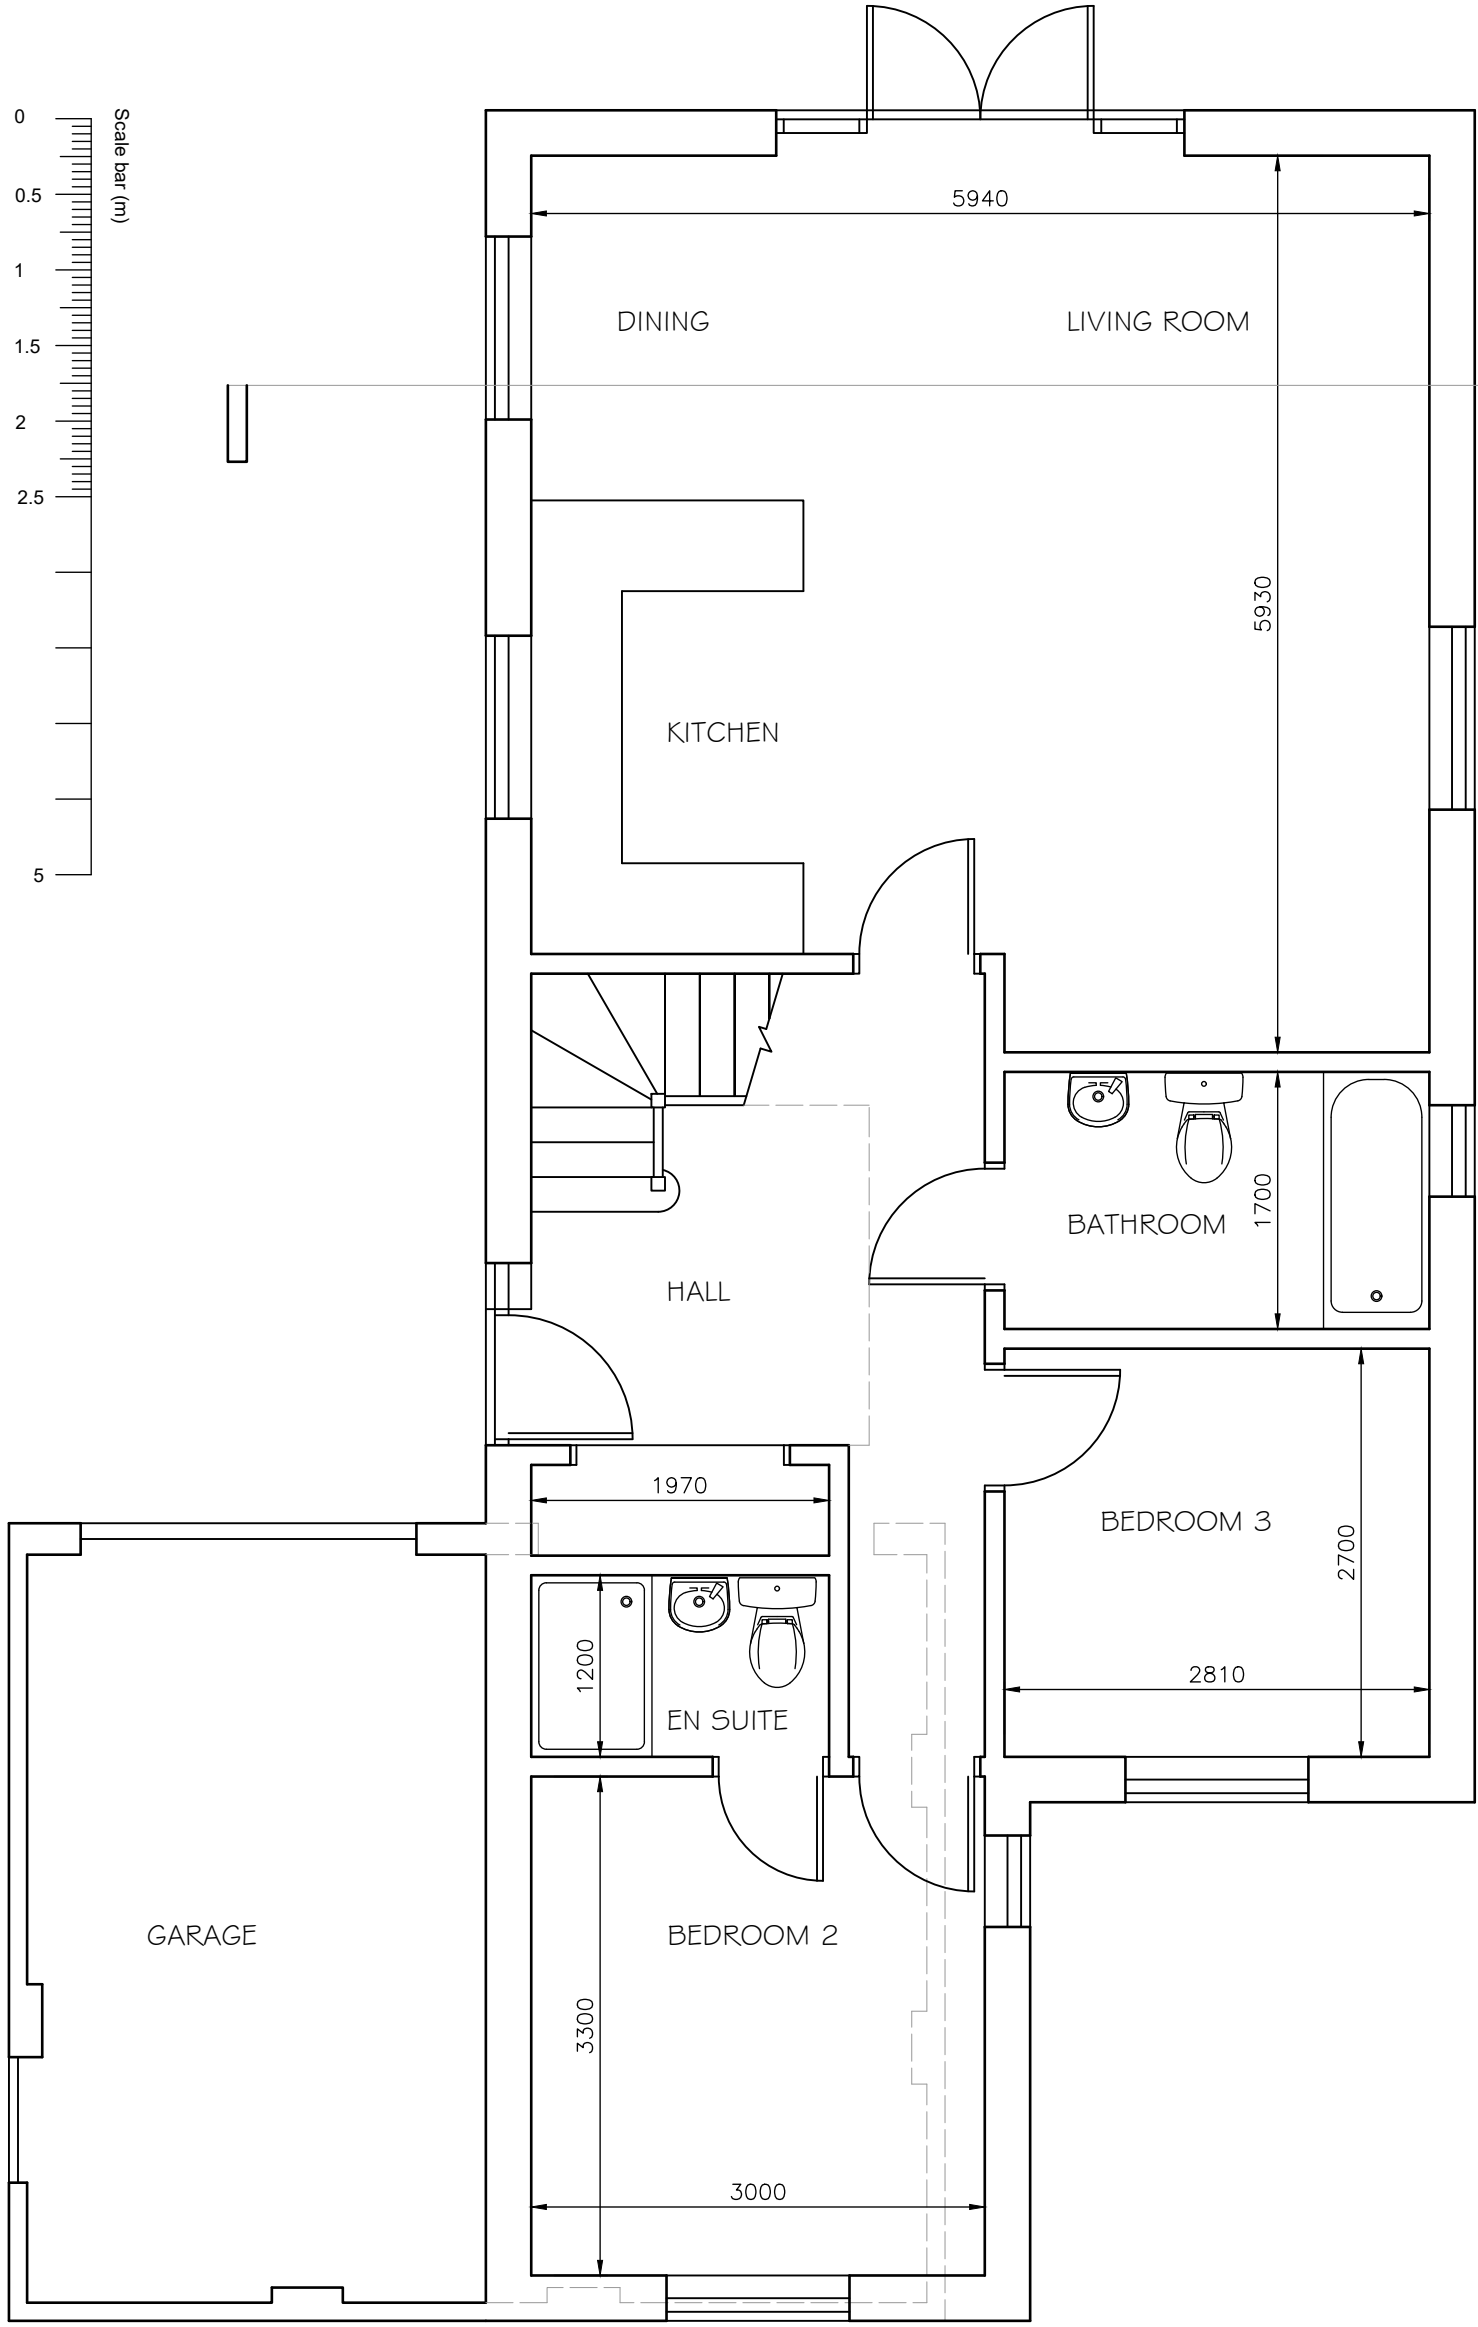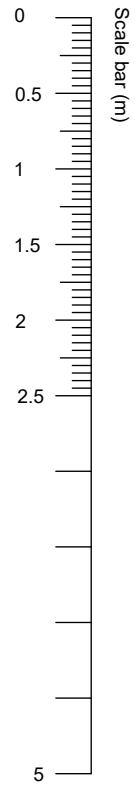


GROUND FLOOR PLAN
1:50

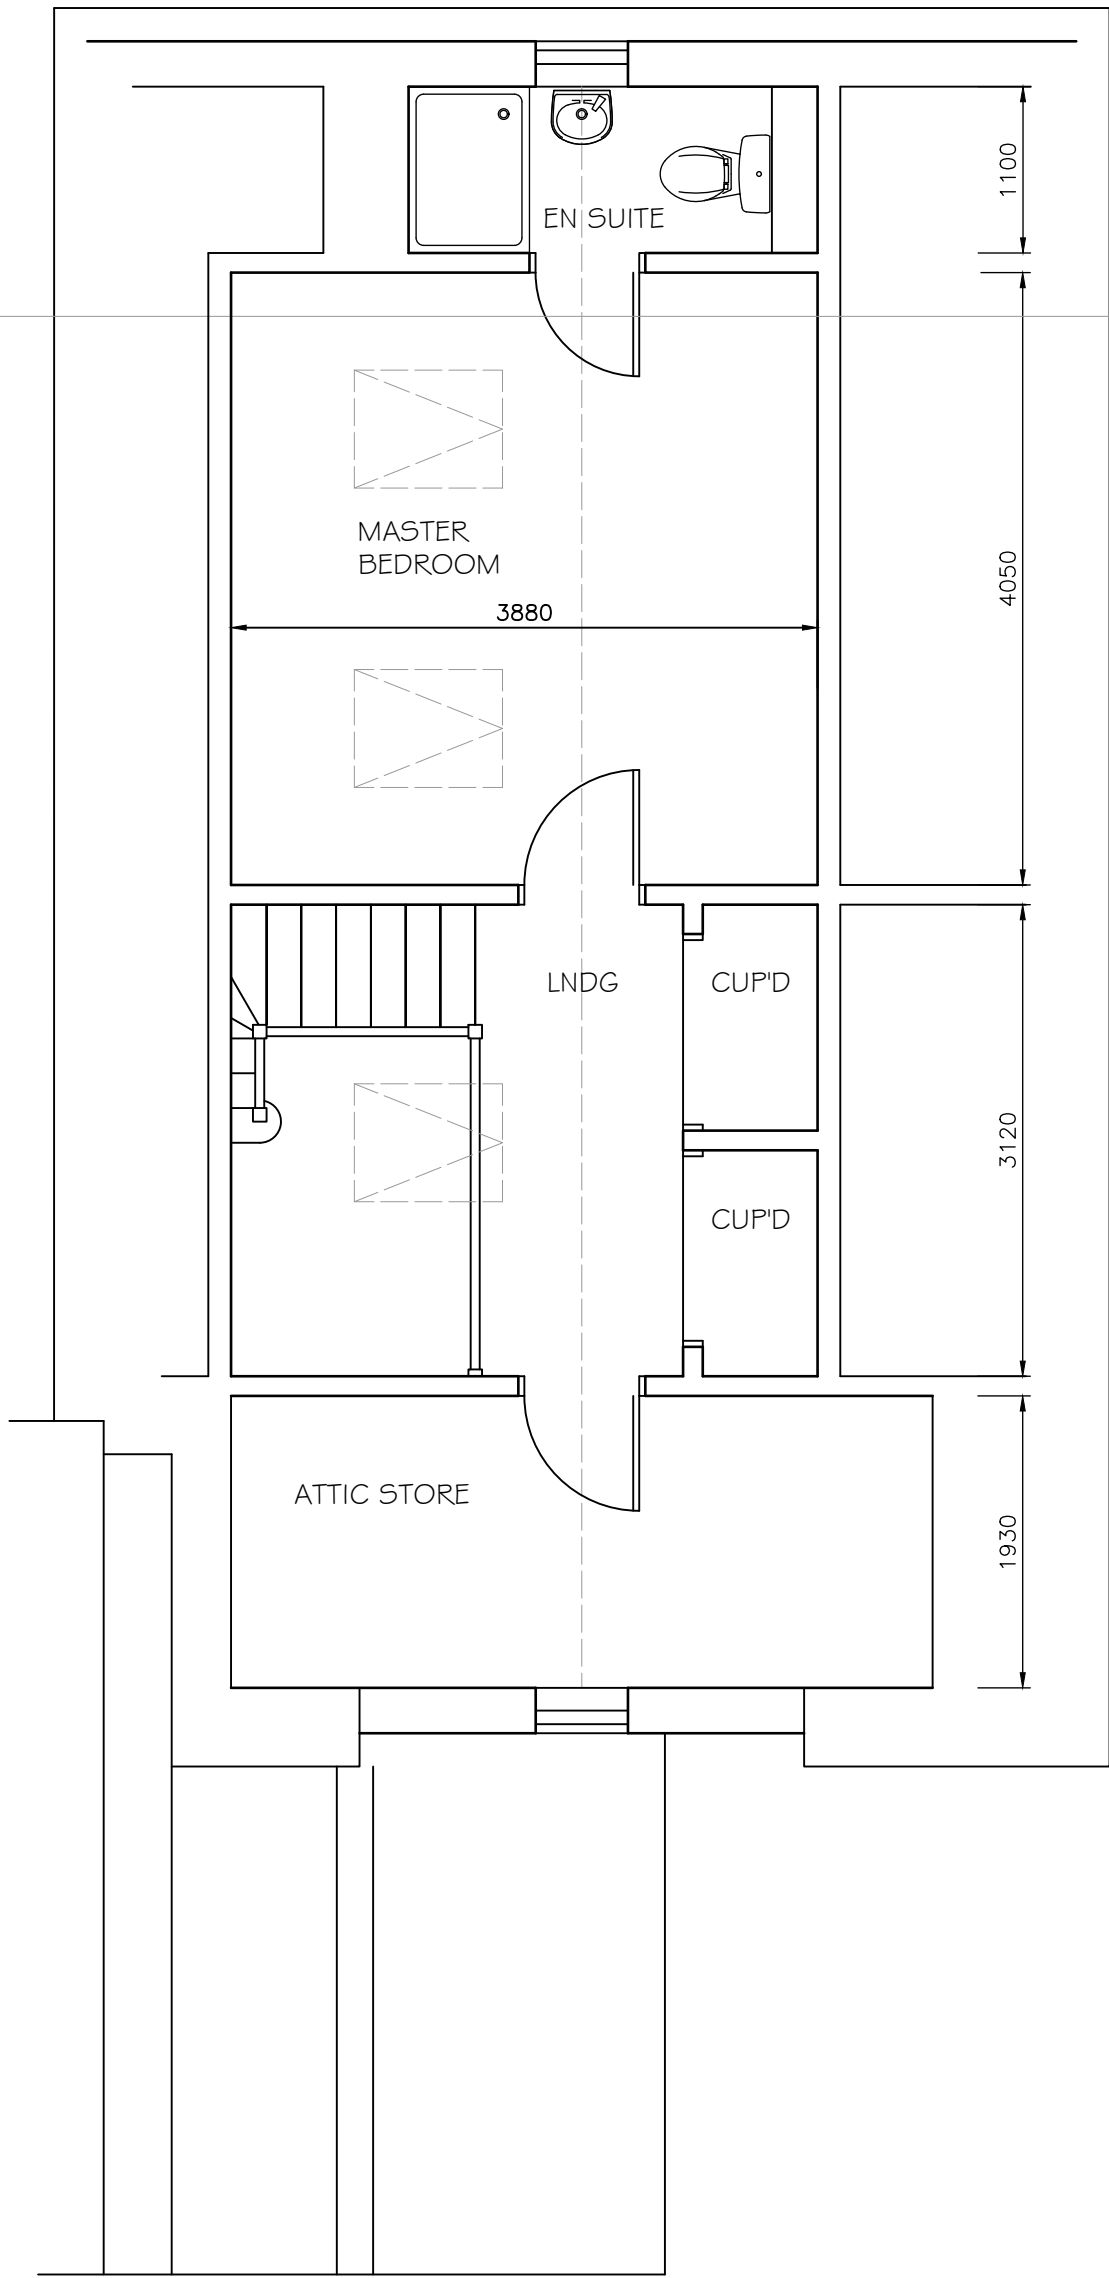

ATTIC FLOOR PLAN
1:50

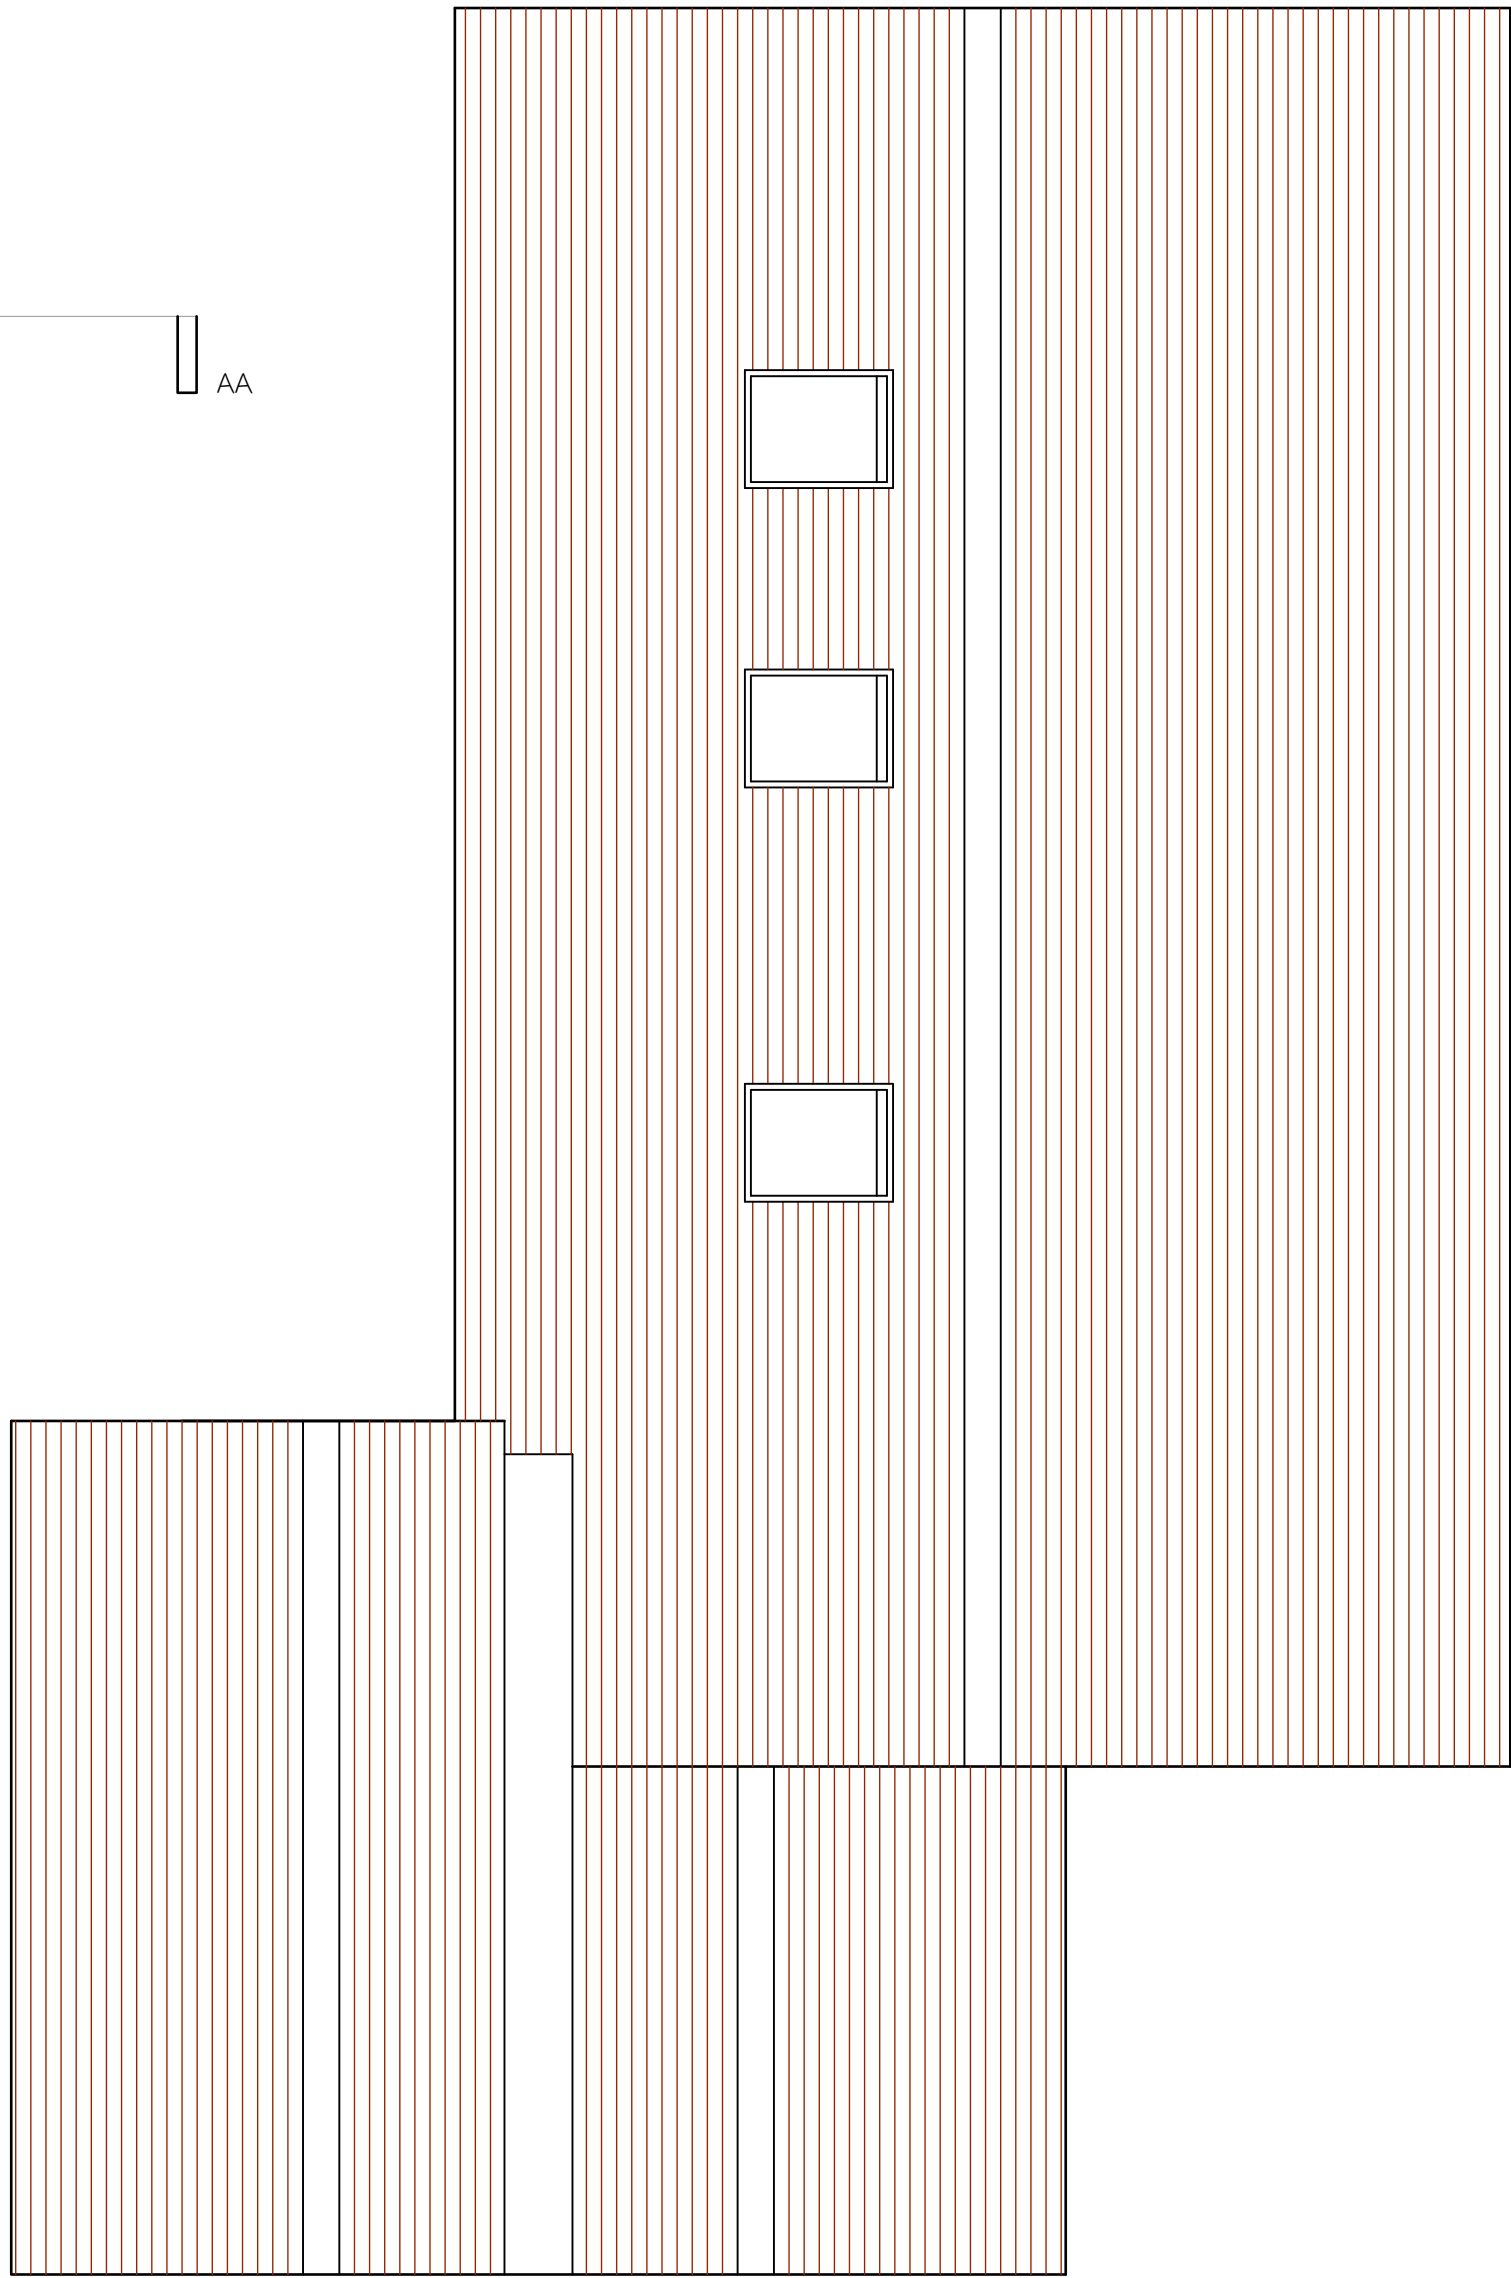

ROOF PLAN
1:50

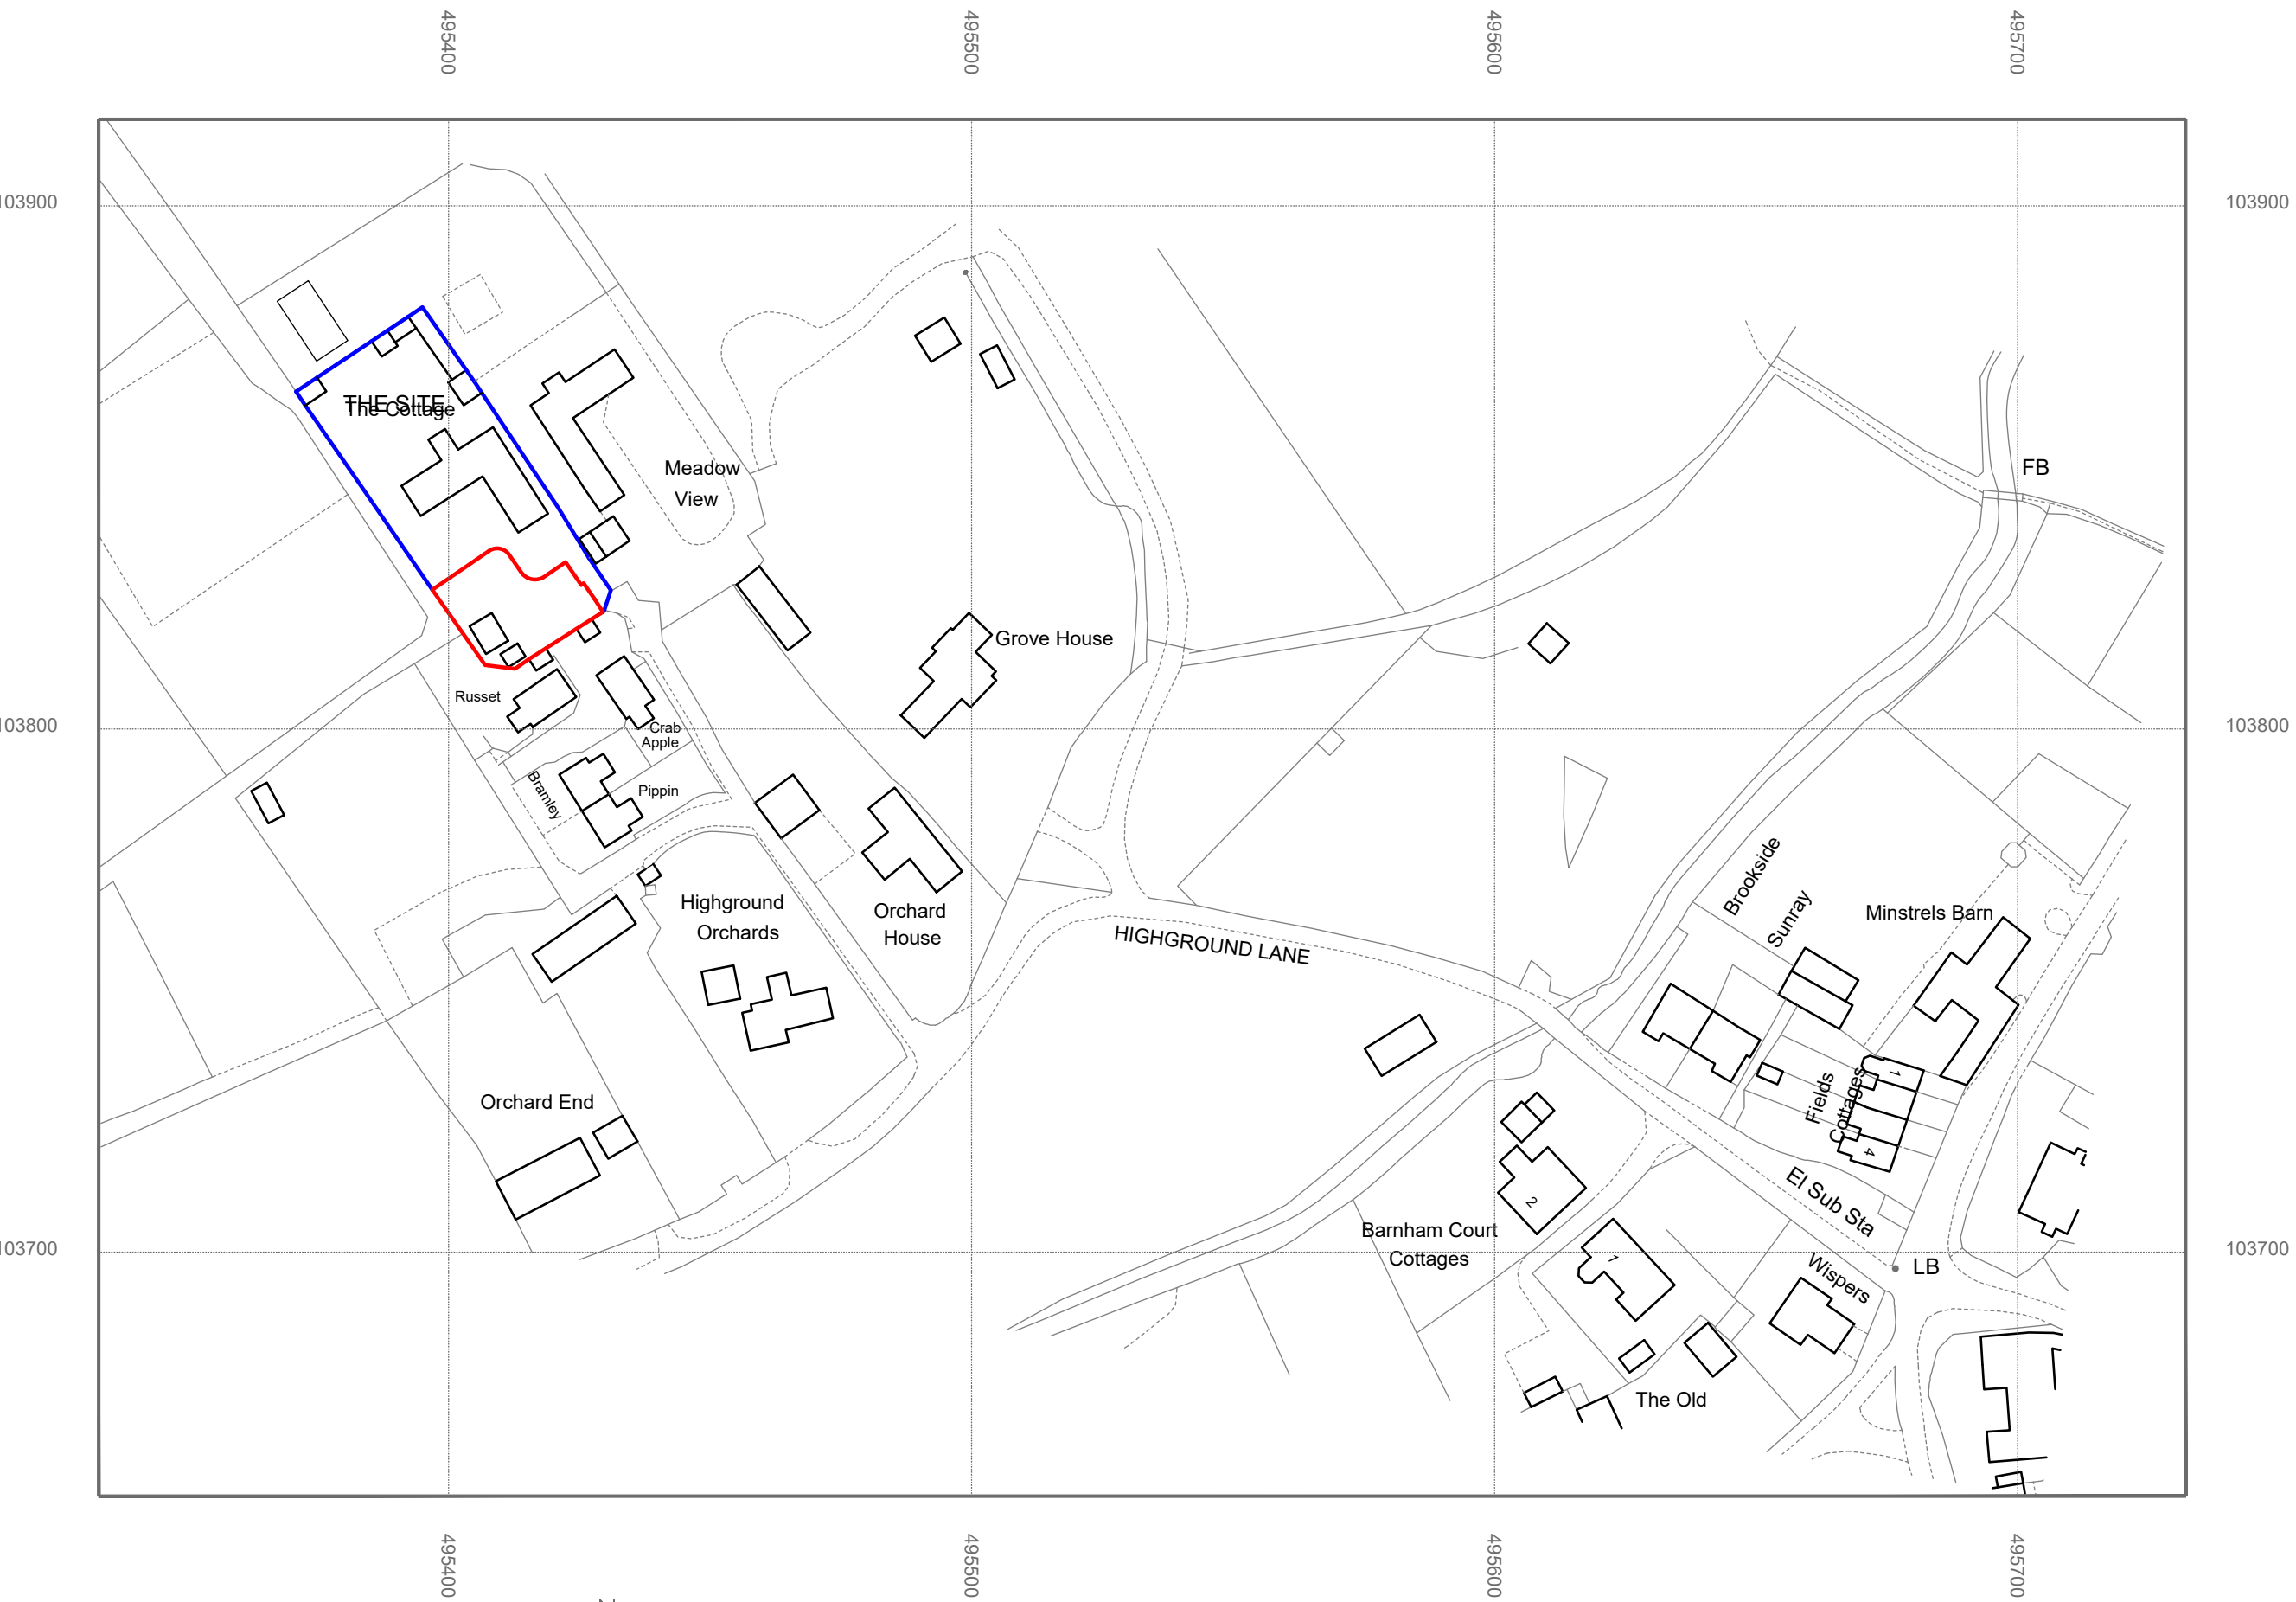

LOCATION PLAN 1:1250



SITE / BLOCK PLAN 1:500

PROJECT TITLE:
THE COTTAGE
HIGHGROUND LANE
BARNHAM

DRAWING TITLE:
PROPOSED DWELLING ADJACENT TO
EXISTING DWELLING
Proposed Plans, Elevations, Section and
Site / Location Plans

Drawn by: MJW
DWG No: HL.PL001
REV No: C - Feb 2021 revised scheme
Date: OCTOBER 2020
A1 - VARIOUS SCALE