
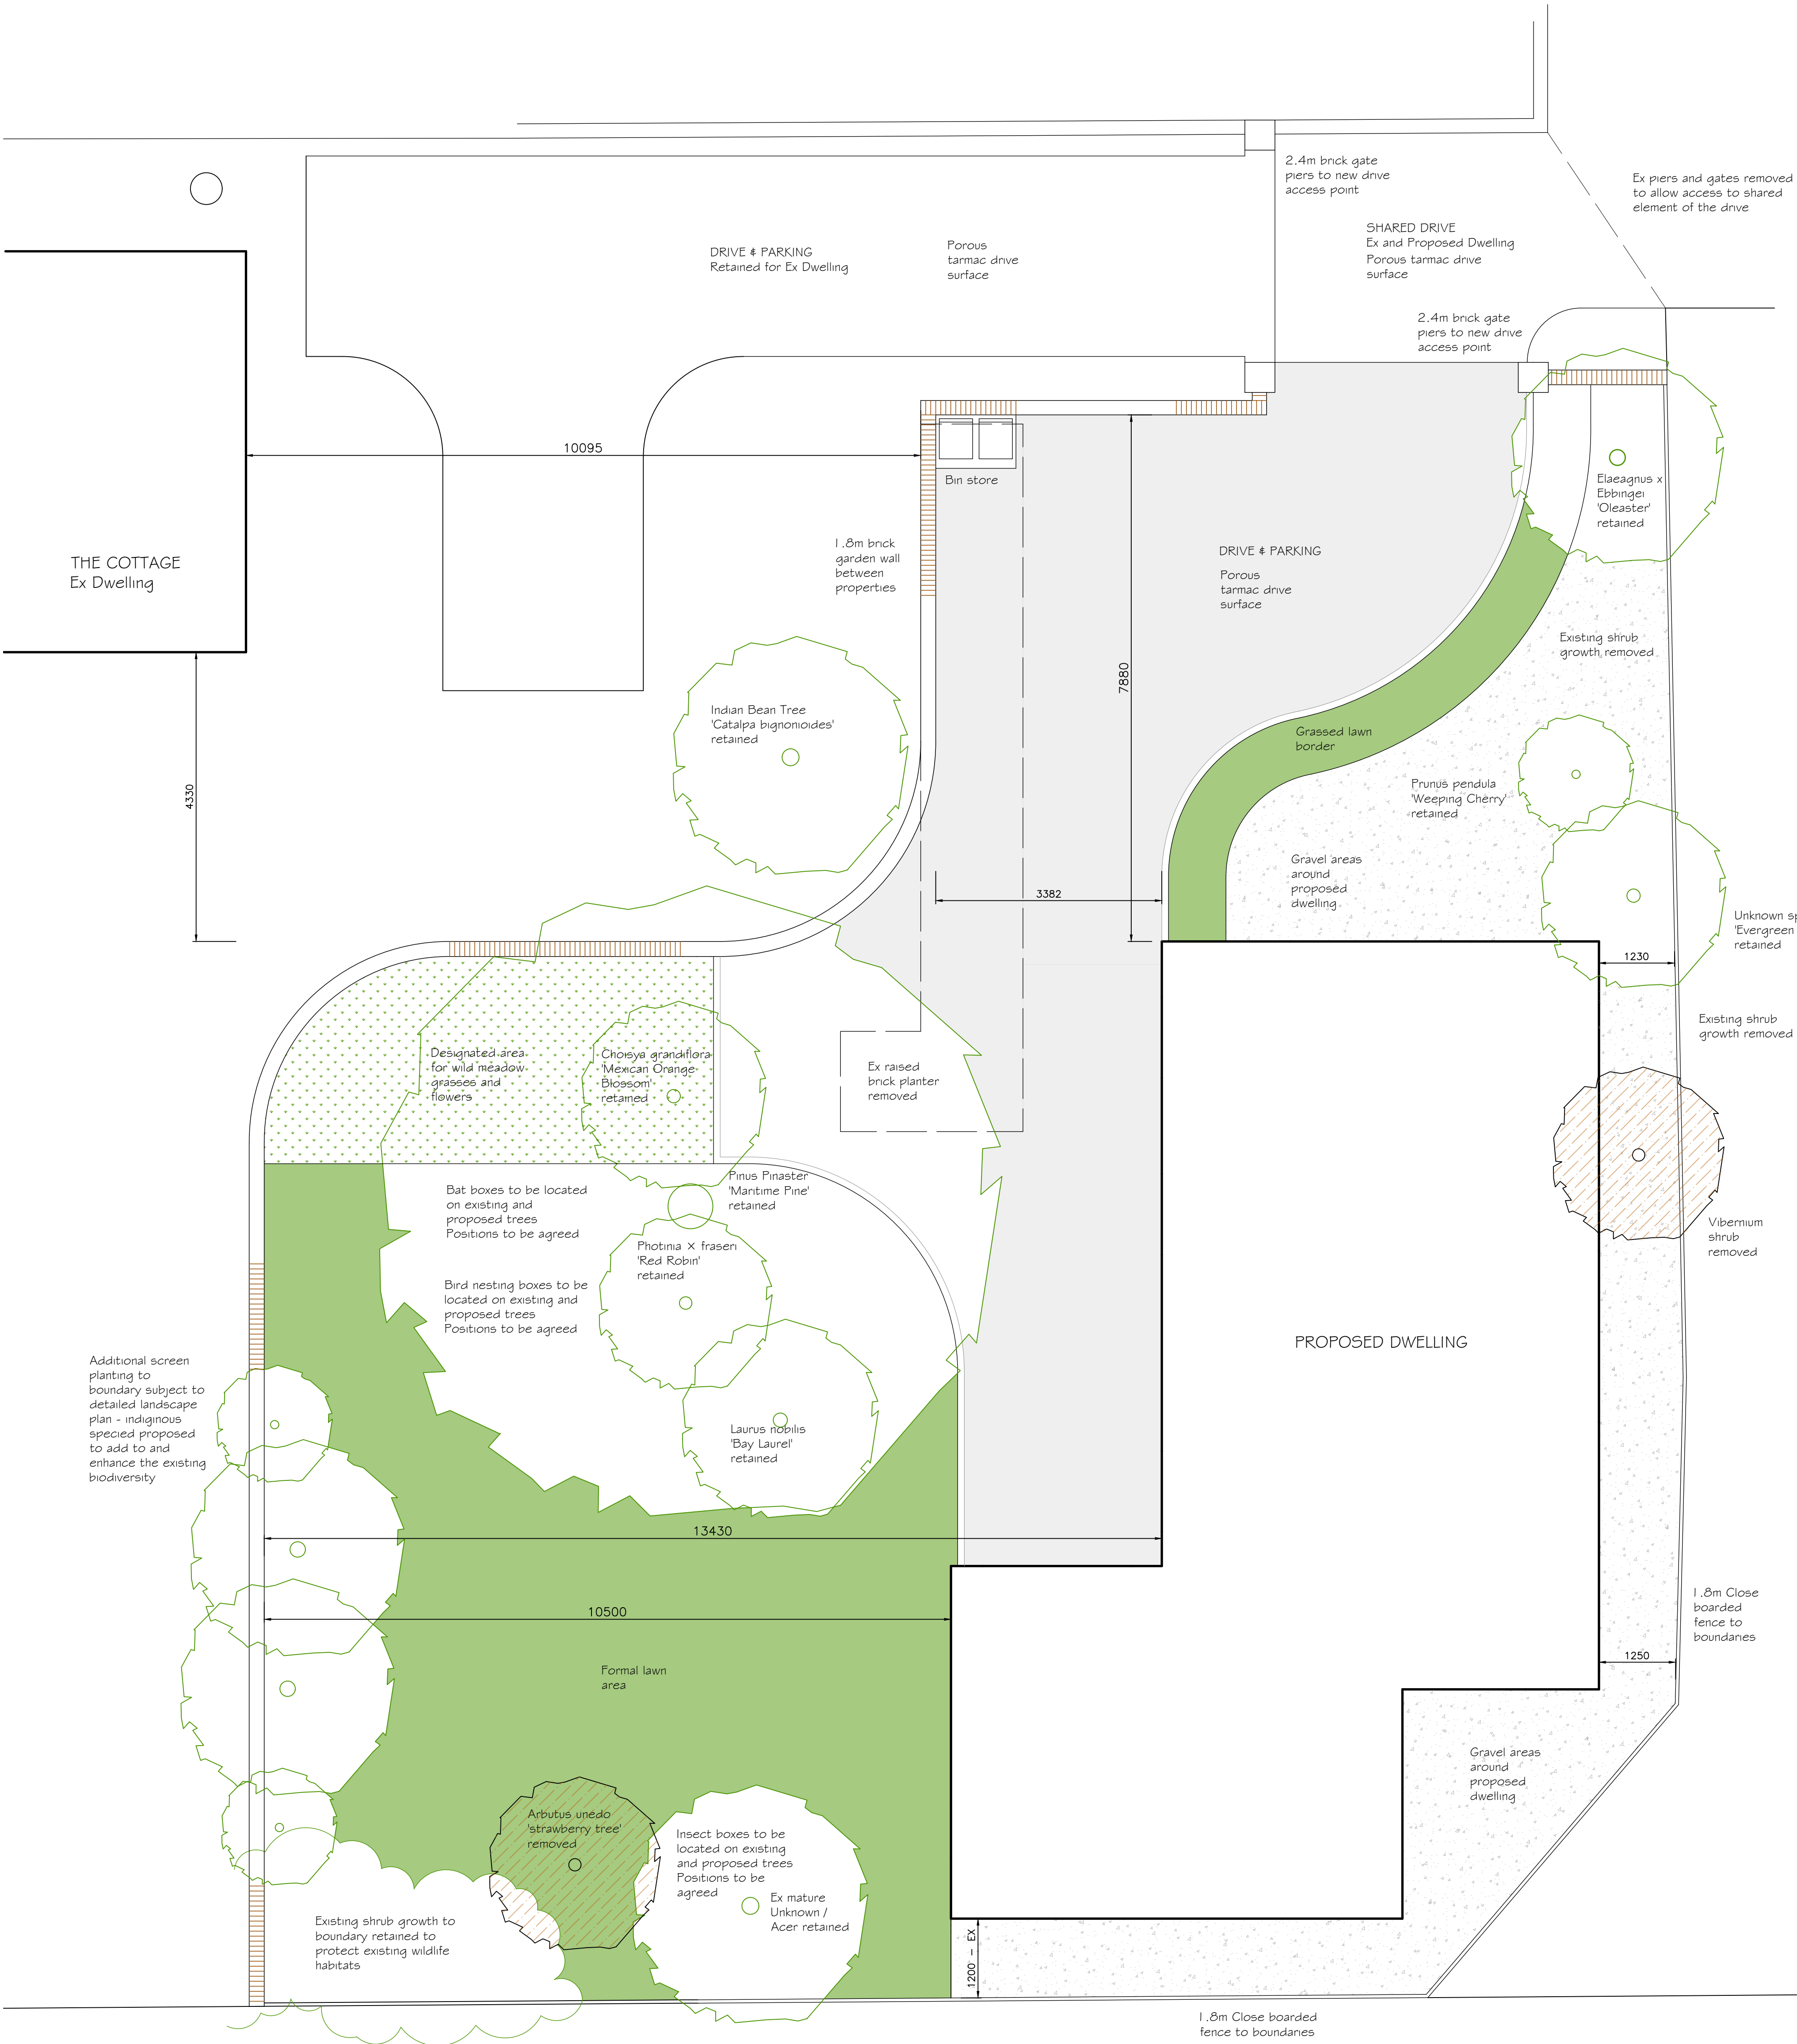


NOTES
WRITTEN DIMENSIONS TO BE TAKEN IN PREFERENCE TO SCALE,
AND ARE TO BE CHECKED ON SITE PRIOR TO COMMENCING WORK.
THIS DRAWING IS TO BE READ IN CONJUNCTION WITH ALL OTHER
DOCUMENTS RELATING TO THIS PROJECT.
ANY DISCREPANCIES ARE TO BE REFERRED IMMEDIATELY TO THE
PROJECT DESIGNER.
THIS DRAWING IS COPYRIGHT, AND SHOULD NOT BE USED OR
REPRODUCED WITHOUT PERMISSION.
IT IS THE CONTRACTOR'S RESPONSIBILITY TO ENSURE COMPLIANCE
WITH THE BUILDING REGULATIONS.

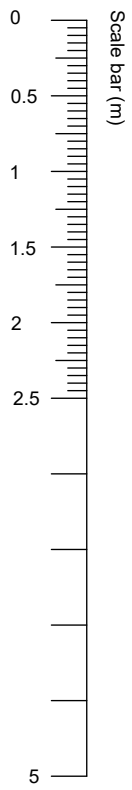

PROPOSED SITE PLAN & LANDSCAPING

PROJECT TITLE:
THE COTTAGE
HIGHGROUND LANE
BARNHAM

DRAWING TITLE:
PROPOSED DWELLING ADJACENT TO
EXISTING DWELLING
Proposed Landscaping &
Biodiversity Plan

Drawn by: MJW
DWG No: HL-PL002
REV No: A - Feb 2021 revised scheme
Date: OCTOBER 2020
A1 - 1:50