
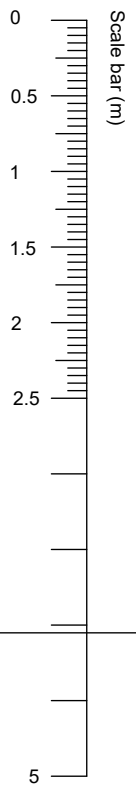


NOTES
WRITTEN DIMENSIONS TO BE TAKEN IN PREFERENCE TO SCALE,
AND ARE TO BE CHECKED ON SITE PRIOR TO COMMENCING WORK.
THIS DRAWING IS TO BE READ IN CONJUNCTION WITH ALL OTHER
DOCUMENTS RELATING TO THIS PROJECT.
ANY DISCREPANCIES ARE TO BE REFERRED IMMEDIATELY TO THE
PROJECT DESIGNER.
THIS DRAWING IS COPYRIGHT, AND SHOULD NOT BE USED OR
REPRODUCED WITHOUT PERMISSION.
IT IS THE CONTRACTOR'S RESPONSIBILITY TO ENSURE COMPLIANCE
WITH THE BUILDING REGULATIONS.

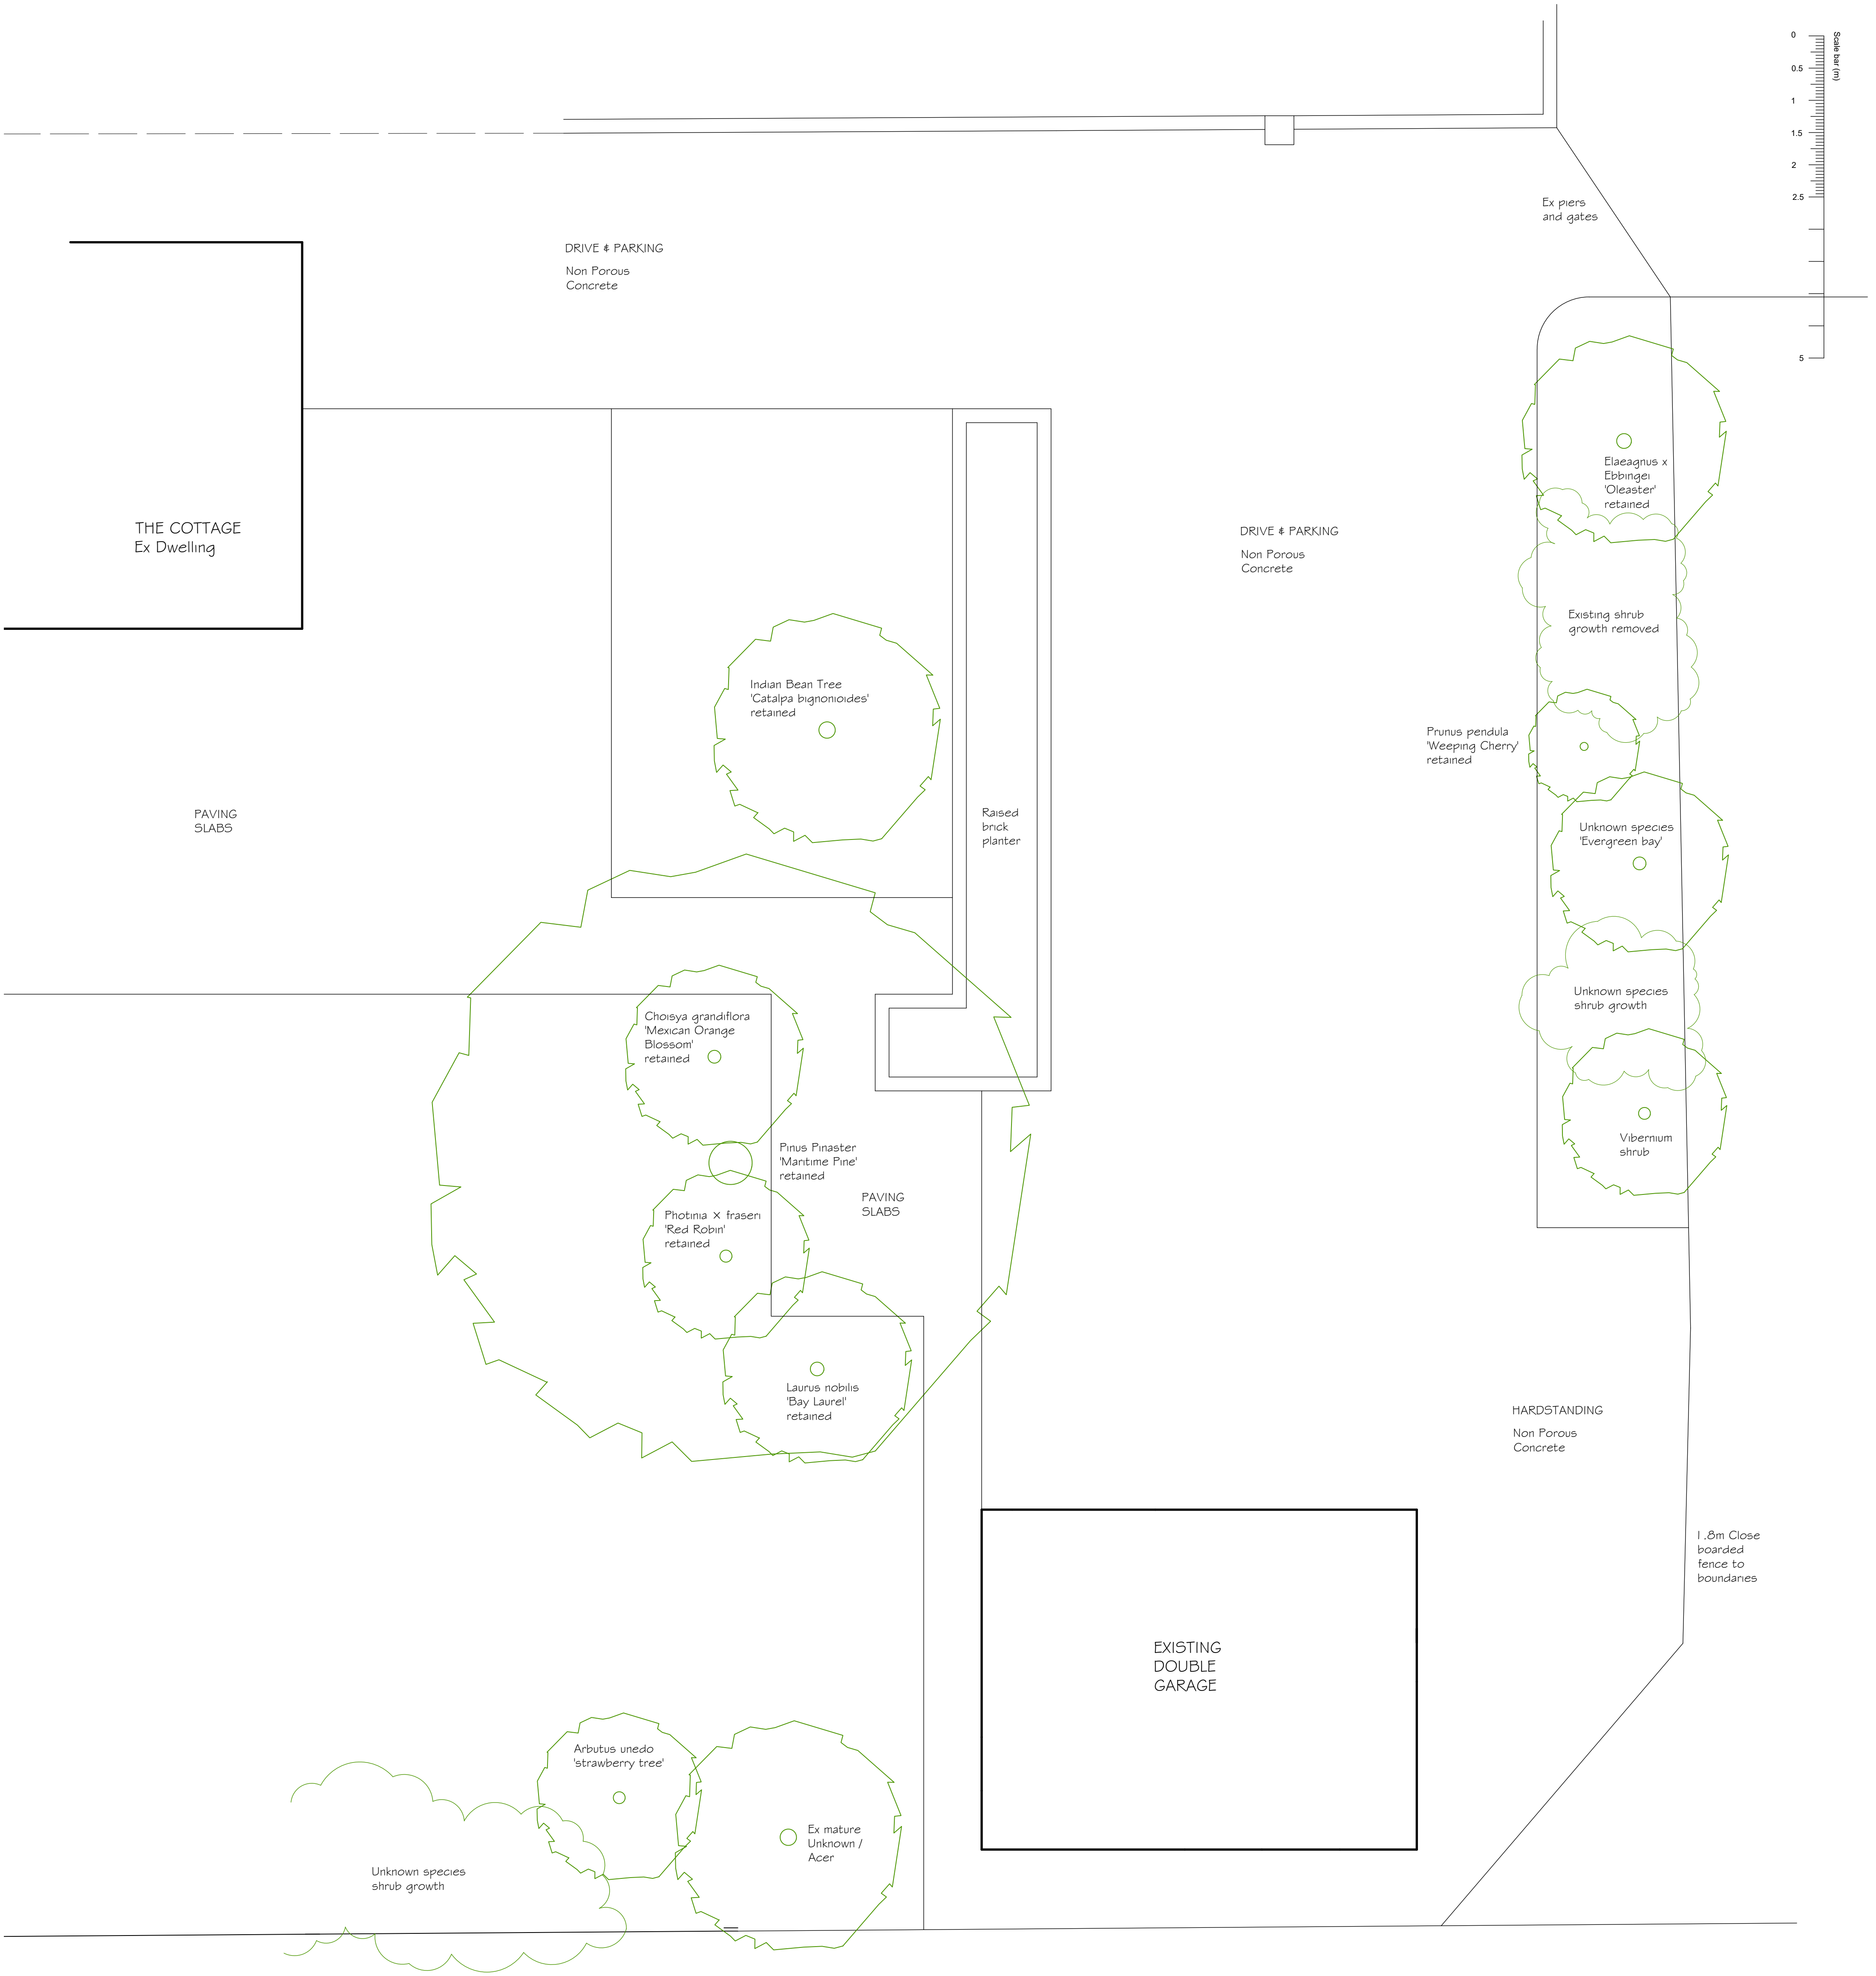

EXISTING SITE PLAN, LANDSCAPING & TREE PLAN

PROJECT TITLE: THE COTTAGE HIGHGROUND LANE BARNHAM
DRAWING TITLE: PROPOSED DWELLING ADJACENT TO EXISTING DWELLING Existing Landscaping & Tree Plan
Drawn by: MJW DWG No: HL.PL003 REV No: / Date: OCTOBER 2020 A1 - 1:50