
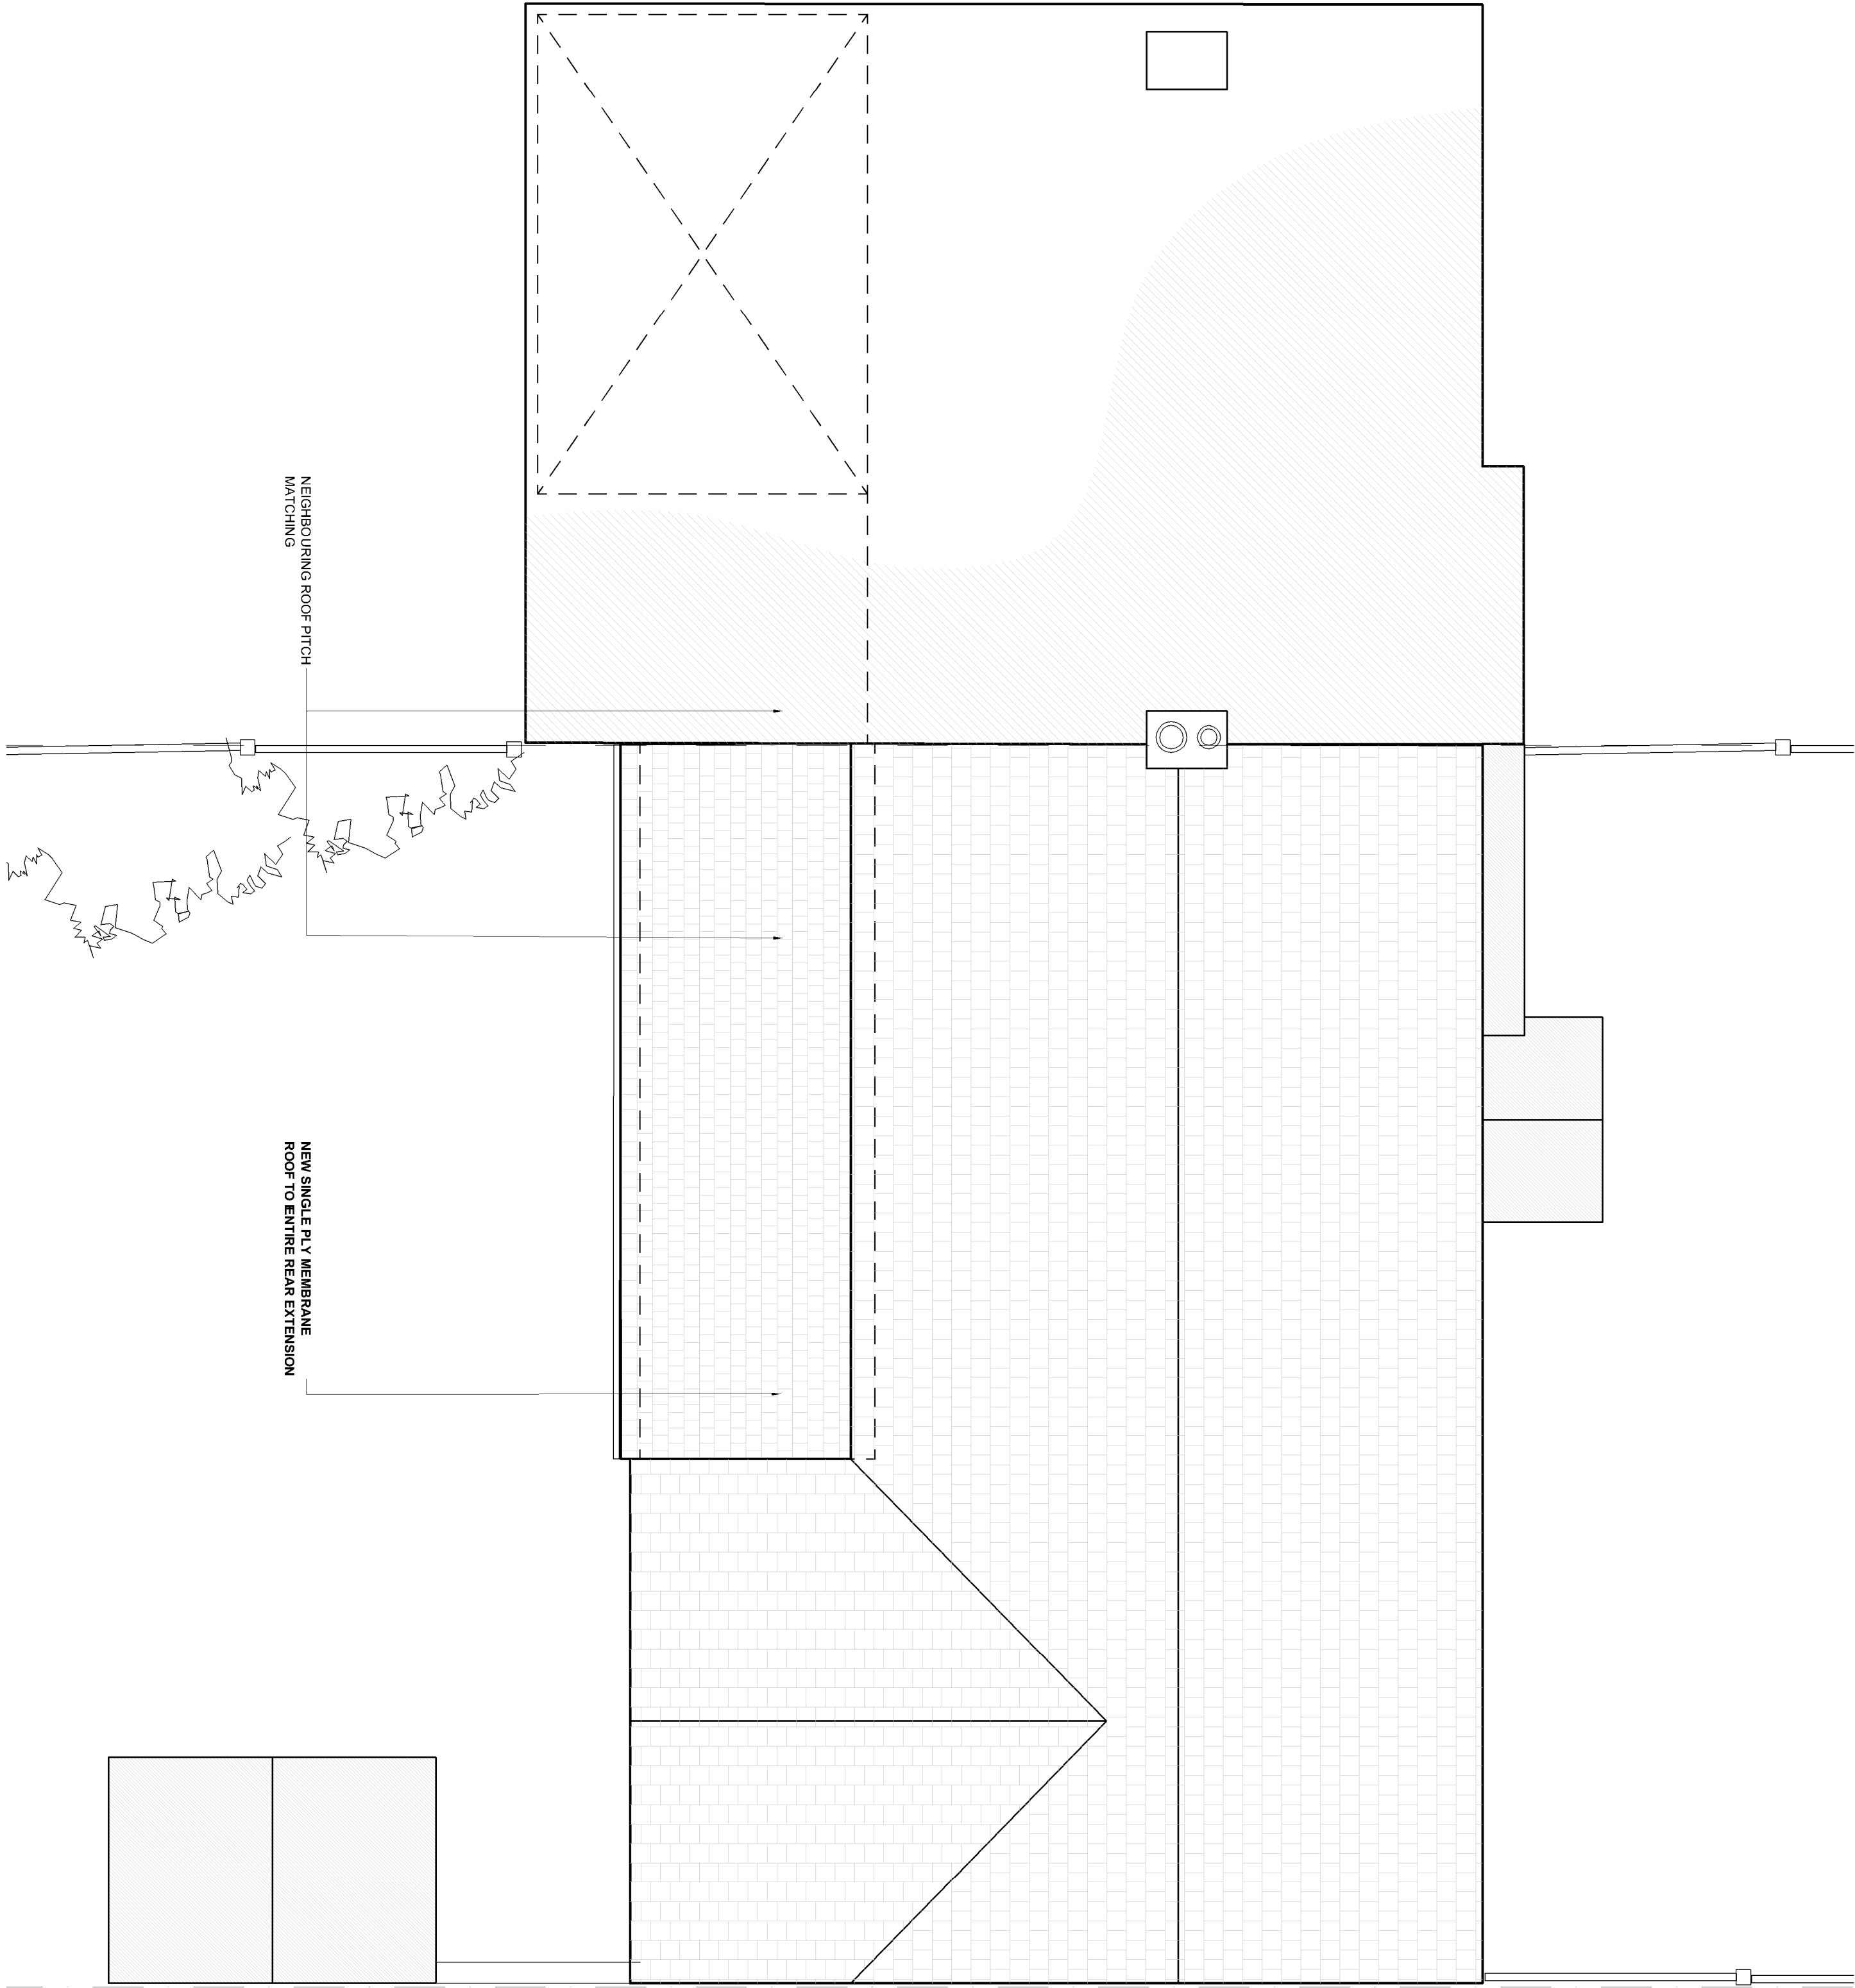
 


**EXISTING ROOF PLAN**  
**PLANNING APPLICATION**

HOMEVILLE, LAKE LANE BARNHAM,  
WEST SUSSEX, PO22 0AE

|                |          |   |   |   |         |           |   |   |   |   |  |
|----------------|----------|---|---|---|---------|-----------|---|---|---|---|--|
| DRAWING NUMBER |          |   |   |   |         |           |   |   |   |   |  |
| A              | 2        | 1 | 4 | 2 | E       | X         | 2 | 0 | 0 | 2 |  |
| DATE           | 23/04/15 |   |   |   | SCALE   | 1:50 @ A2 |   |   |   |   |  |
| REVISION       | -/-/-    |   |   |   | DRAWN   | PC        |   |   |   |   |  |
| DATE           |          |   |   |   | BY      |           |   |   |   |   |  |
| REVISION       | -        |   |   |   | CHECKED | TC        |   |   |   |   |  |
| NO.            |          |   |   |   | BY      |           |   |   |   |   |  |

**chaudhuriARCHITECTS**  
22 HOOP LANE, LONDON NW11 8LL, T/F: 0208 458 1200  
email: info@chaudhuriarchitects.co.uk

 

Architects Registration Board

