

 


BOUNDARY

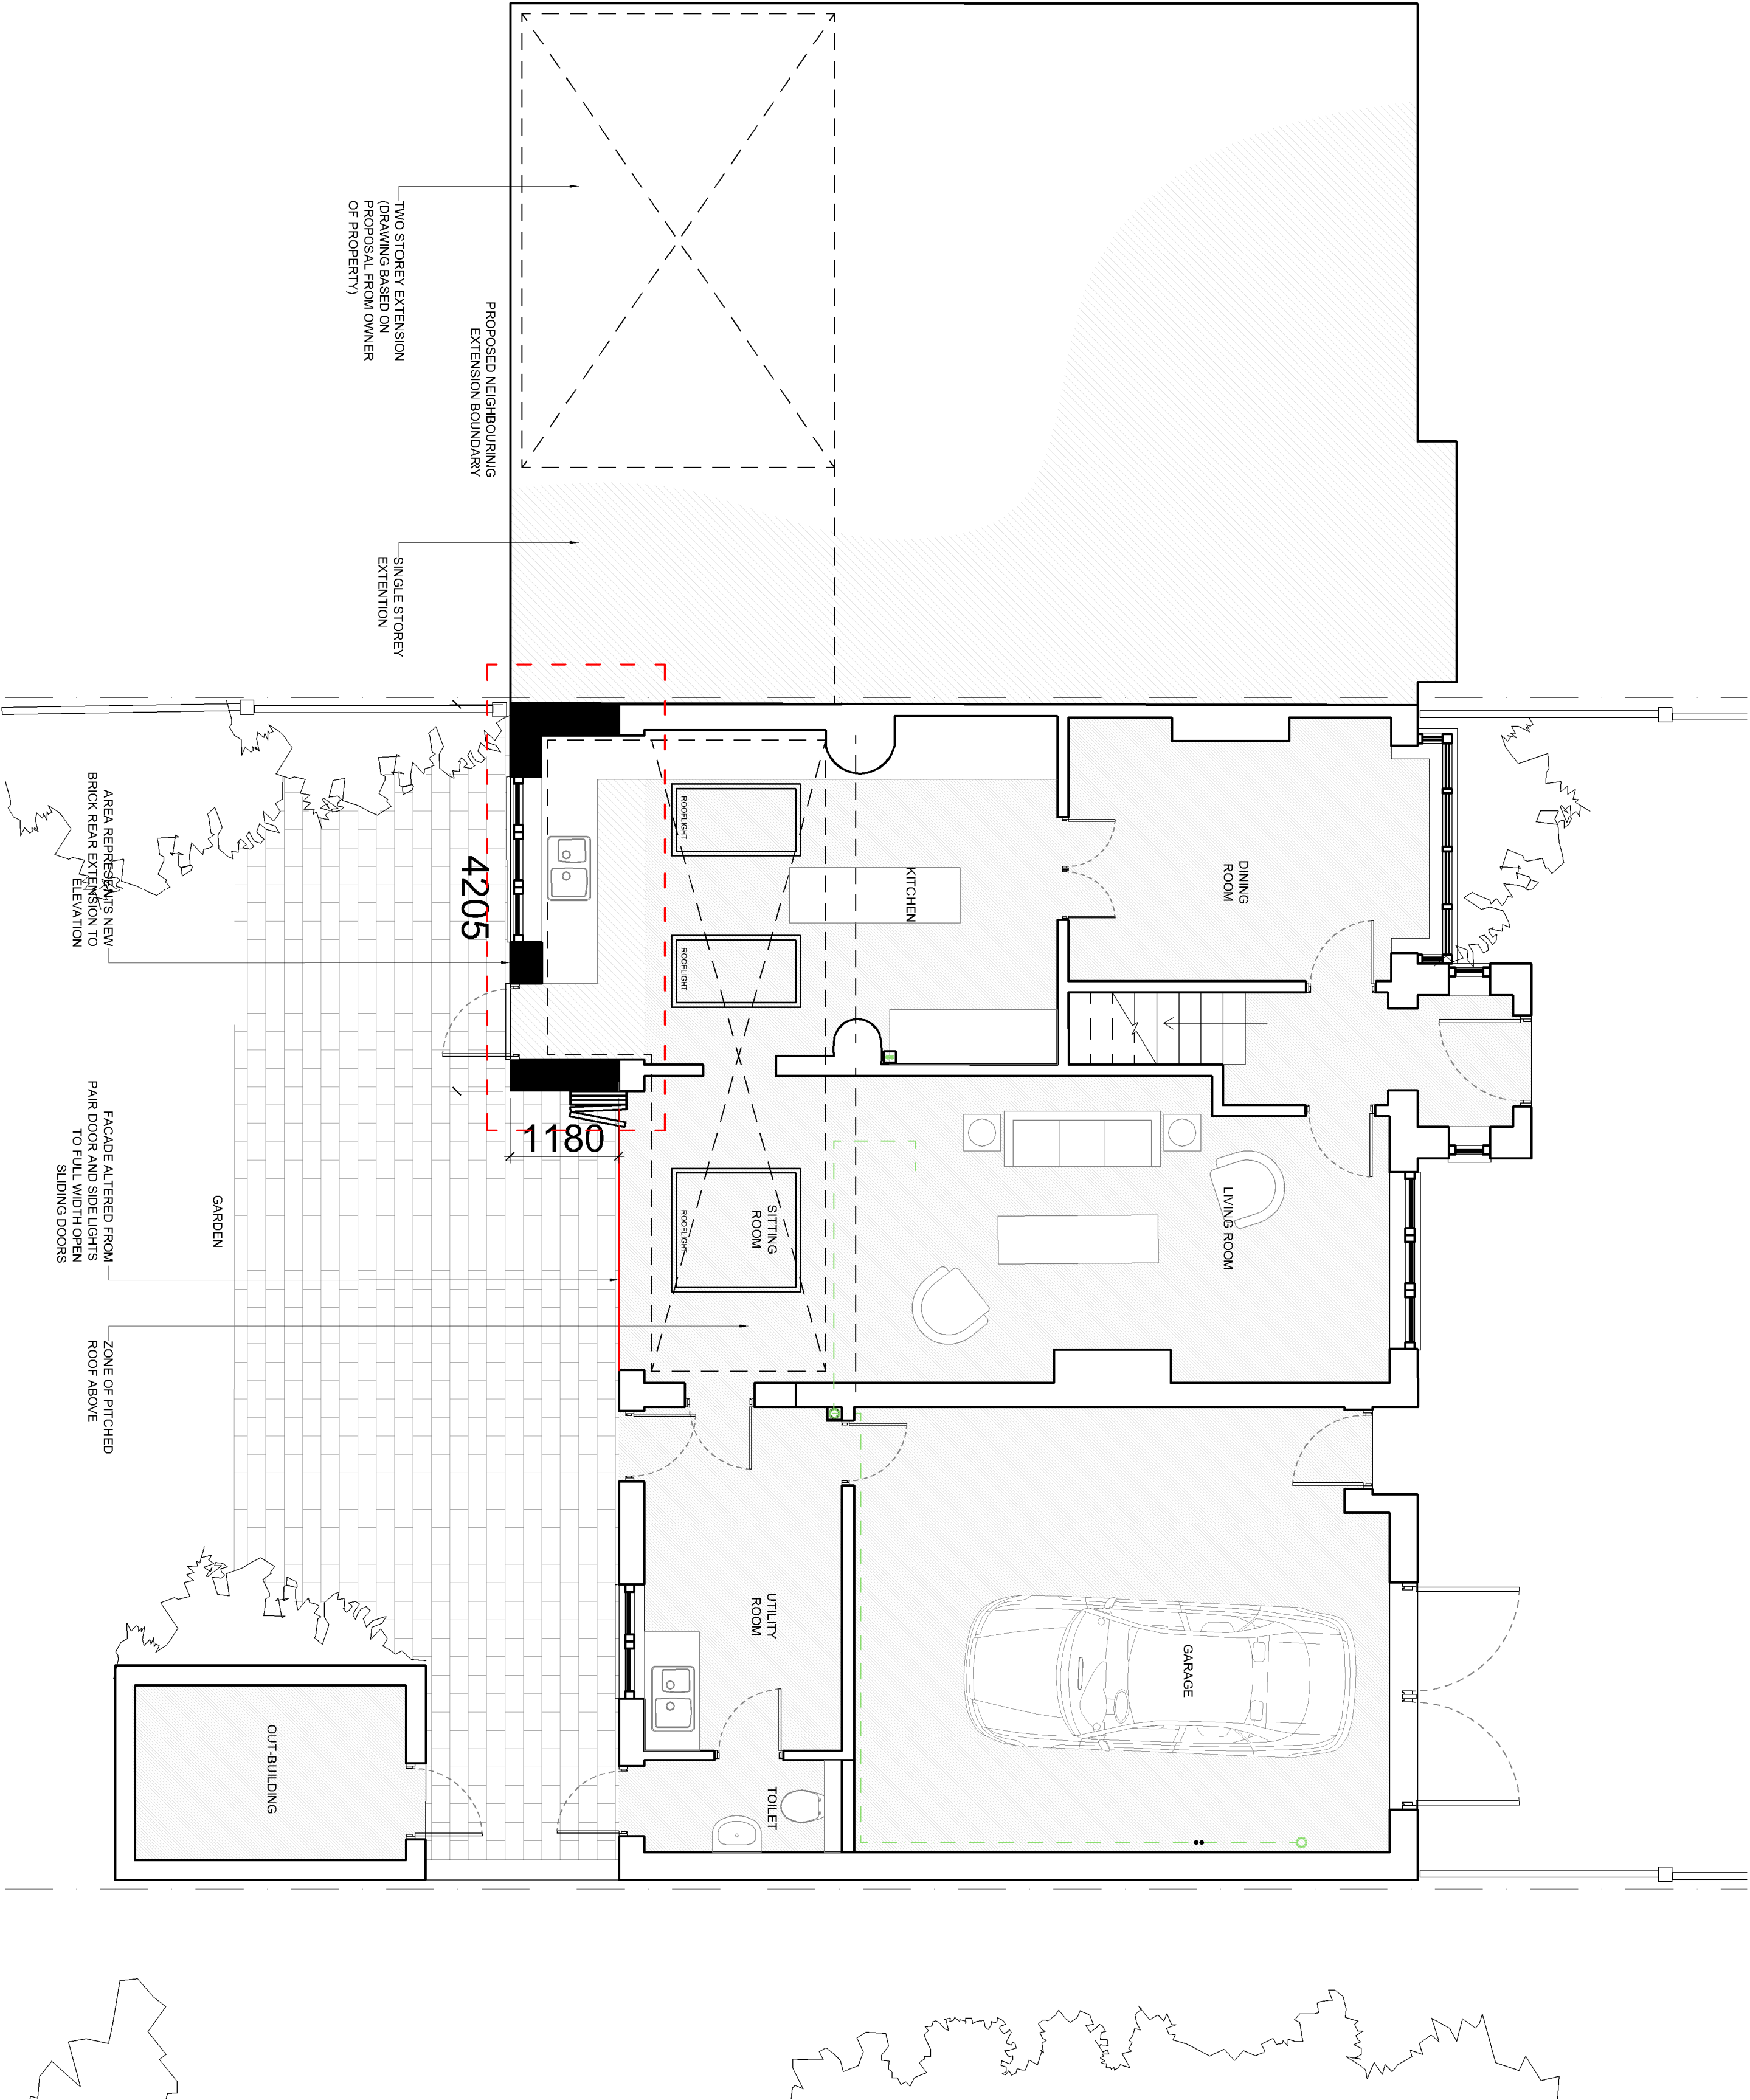

NEW CONSTRUCTION

 

PROPOSED GROUND FLOOR PLAN
PLANNING APPLICATION

HOMEVILLE, LAKE LANE BARNHAM,
WEST SUSSEX, PO22 0AE

DRAWING NUMBER										
A	2	1	4	2	P	A	2	0	0	1
DATE	23/04/15				SCALE	1:50 @ A2				
REVISION	-/-				DRAWN	PC				
DATE	-				BY	-				
REVISION	-				CHECKED	TC				
NO.	-				BY	-				

chaudhuriARCHITECTS
22 HOOP LANE, LONDON NW11 8JL, T/F: 0208 458 1200
email: info@chaudhuriarchitects.co.uk



Architects Registration Board



THE DRAWING IS COPYRIGHT ©