
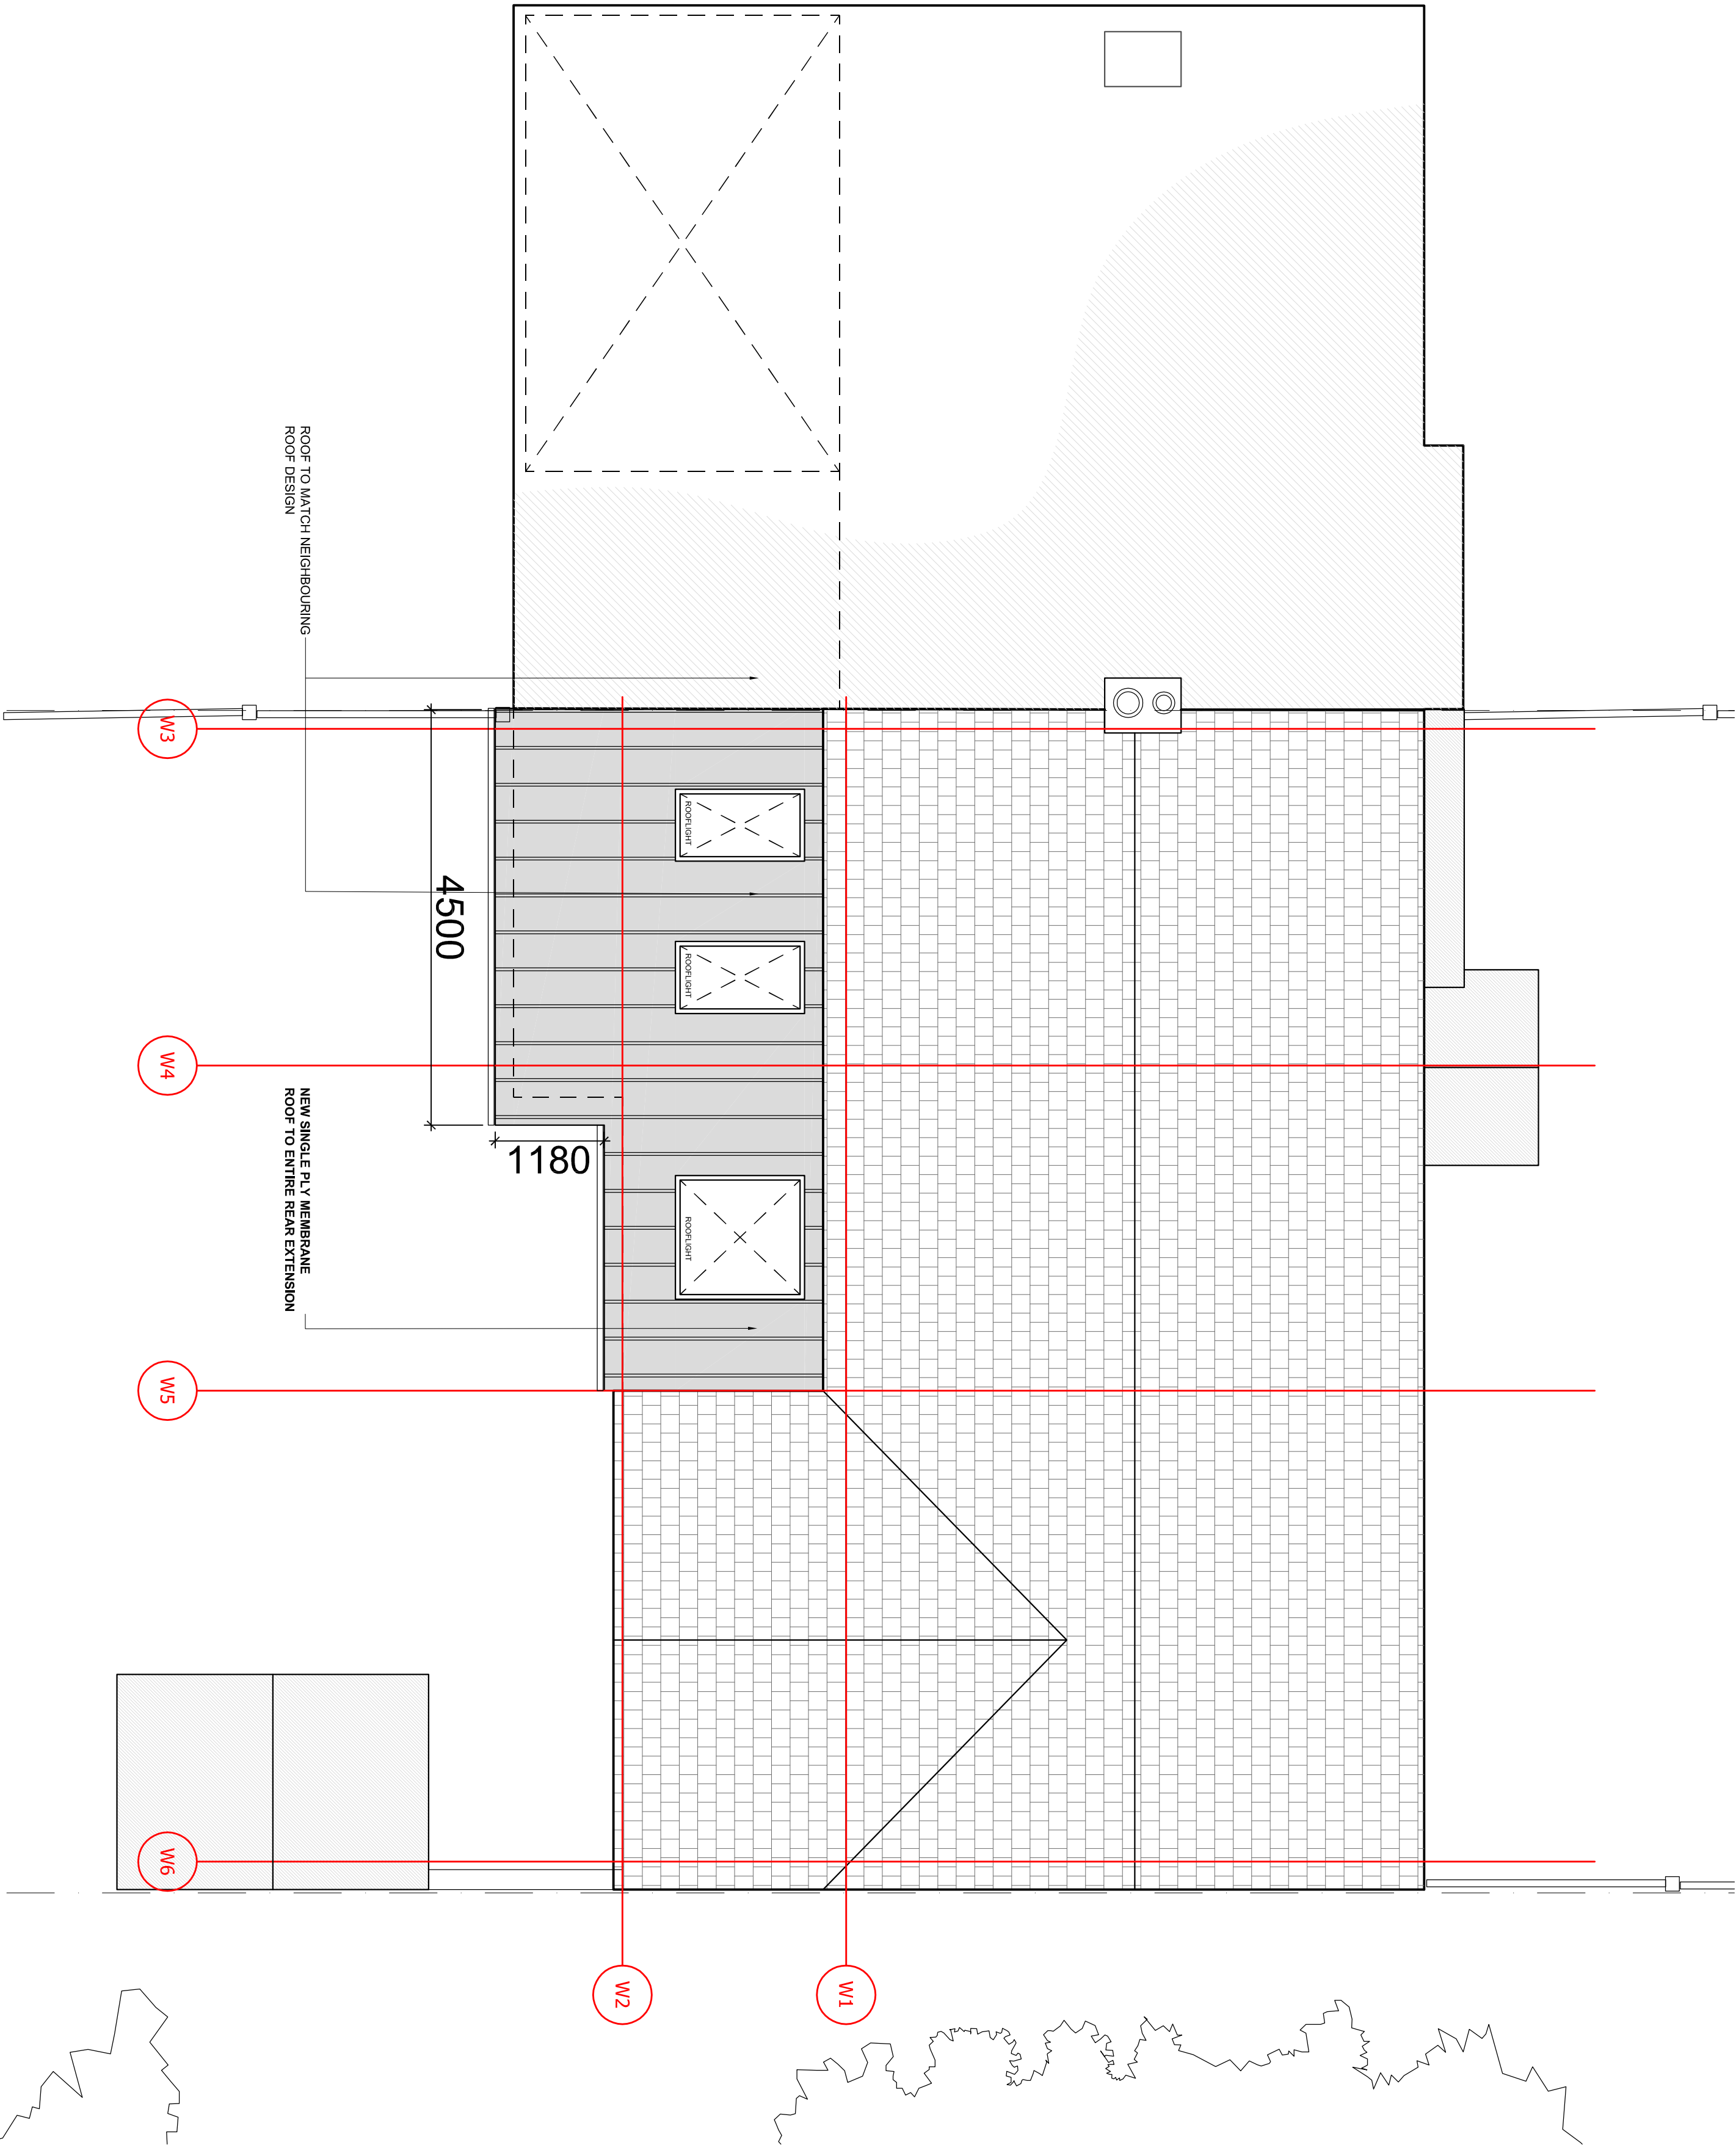


 

PROPOSED ROOF PLAN

PLANNING APPLICATION

HOMEVILLE, LAKE LANE, BARNHAM,
WEST SUSSEX, PO22 0EA

DRAWING NUMBER											
A	2	1	4	2	P	A	2	0	0	3	
DATE	23/04/15				SCALE	1:50 @ A2					
REVISION	-/-				DRAWN	PC					
DATE					BY						
REVISION	-				CHECKED	TC					
NO.					BY						

chaudhuriARCHITECTS
22 HOOP LANE, LONDON NW11 8LL, T/F: 0208 458 1200
email: info@chaudhuriarchitects.co.uk



Architects Registration Board

