

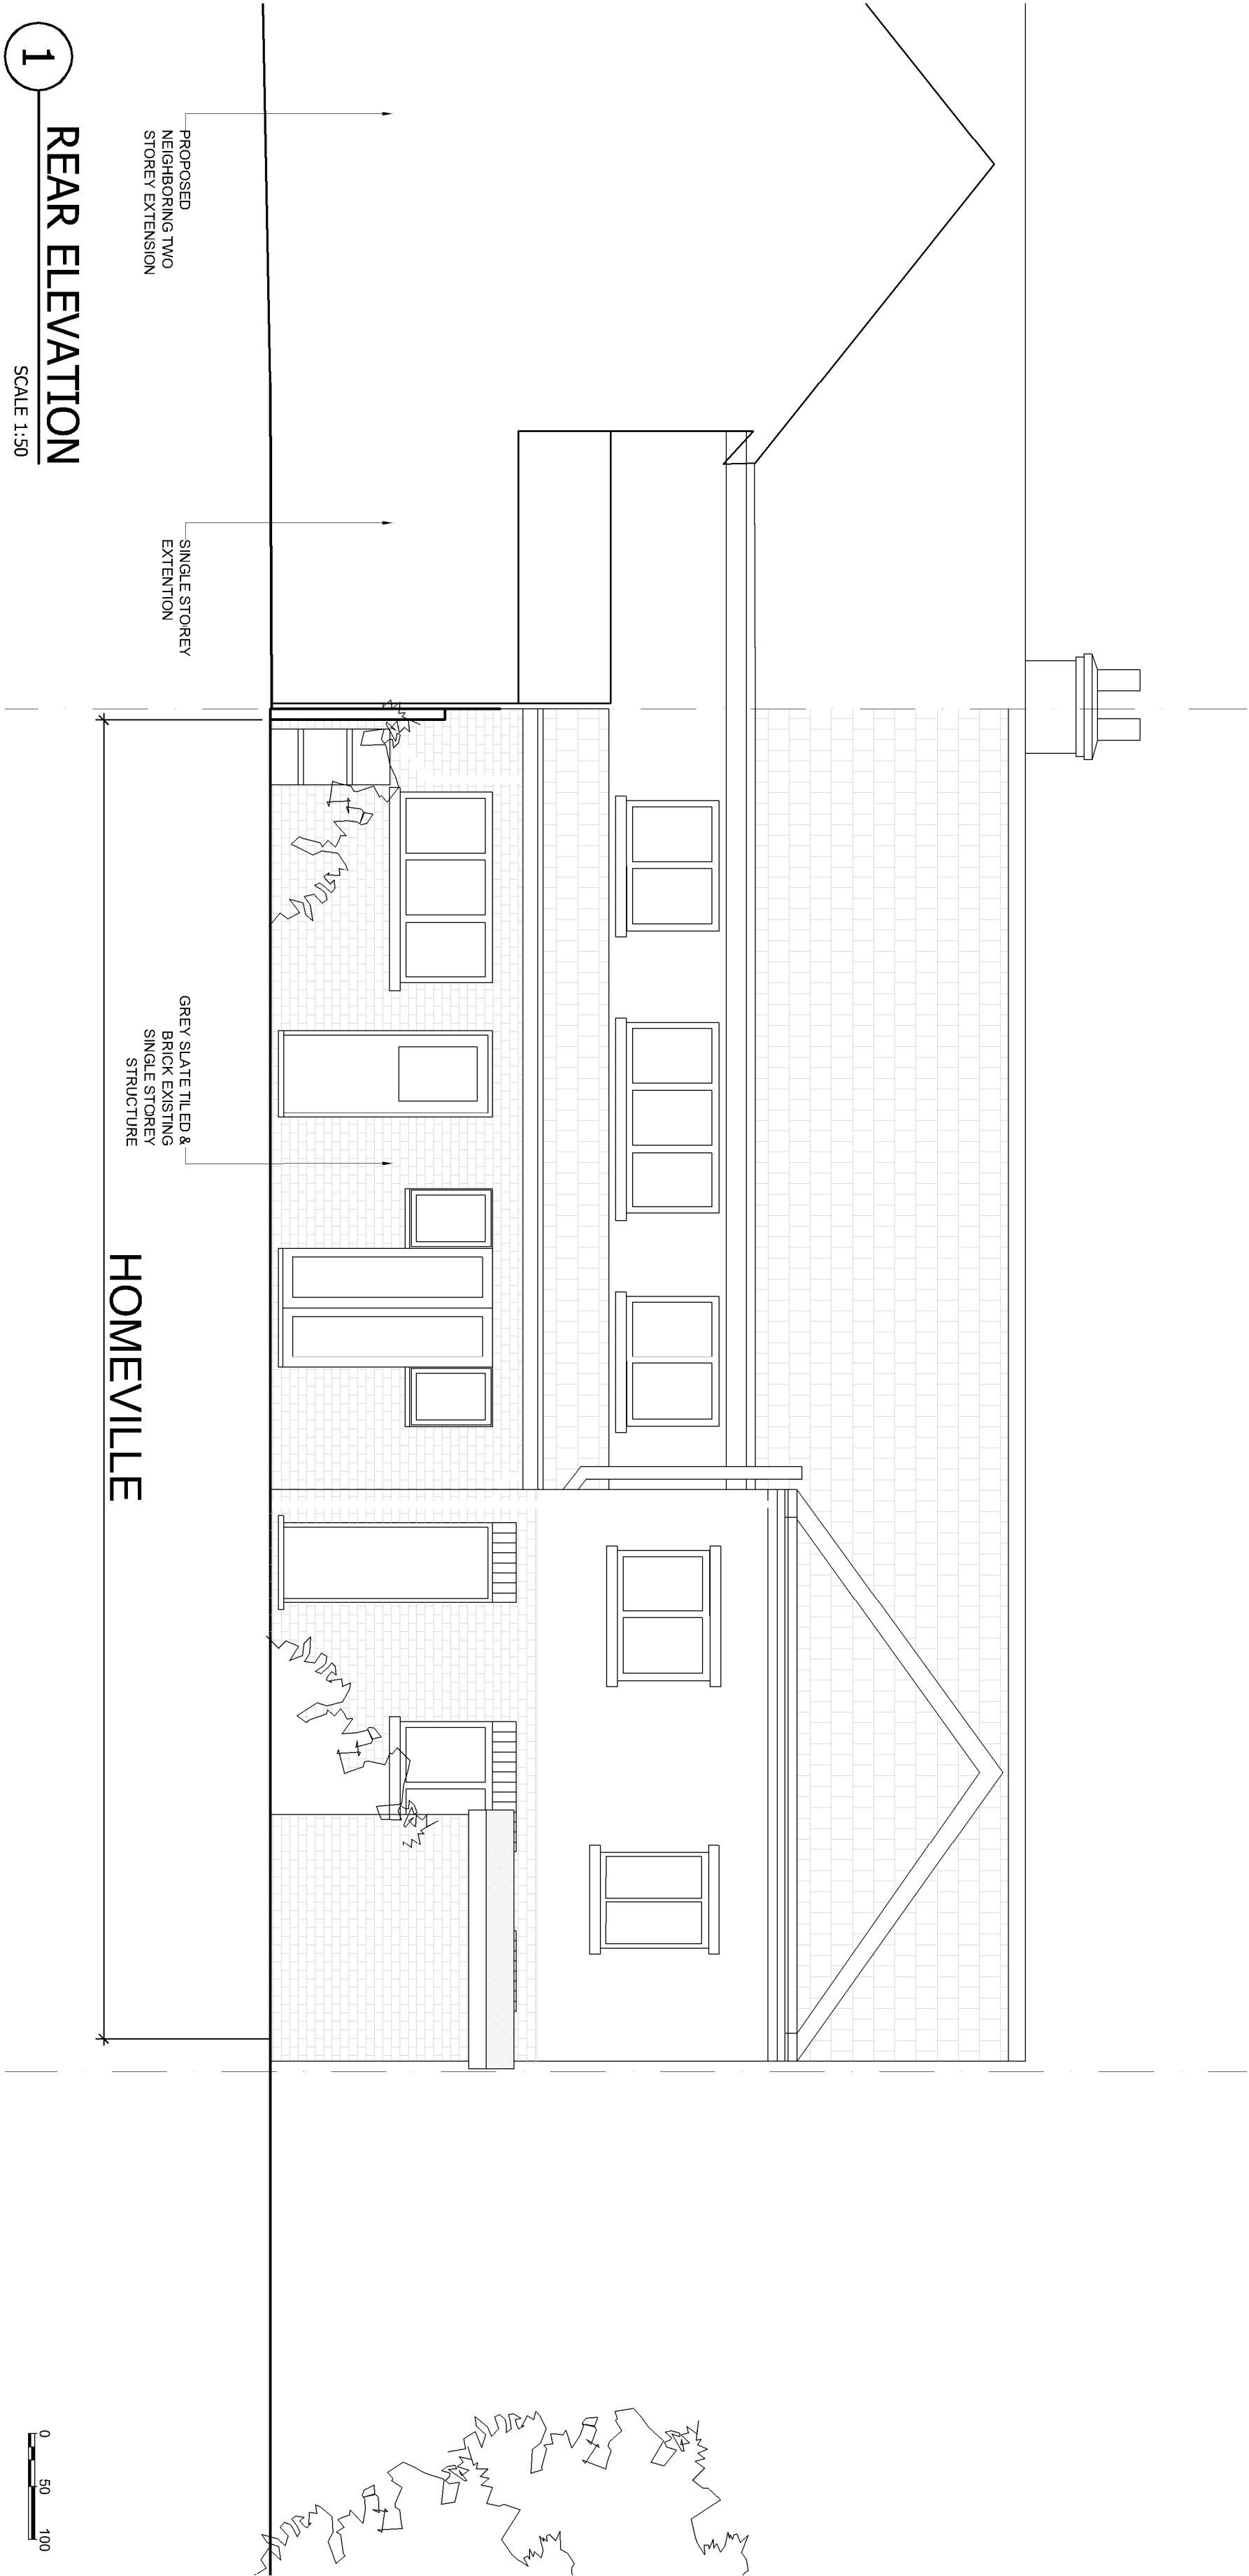


 

1 REAR ELEVATION

SCALE 1:50

0 50 100

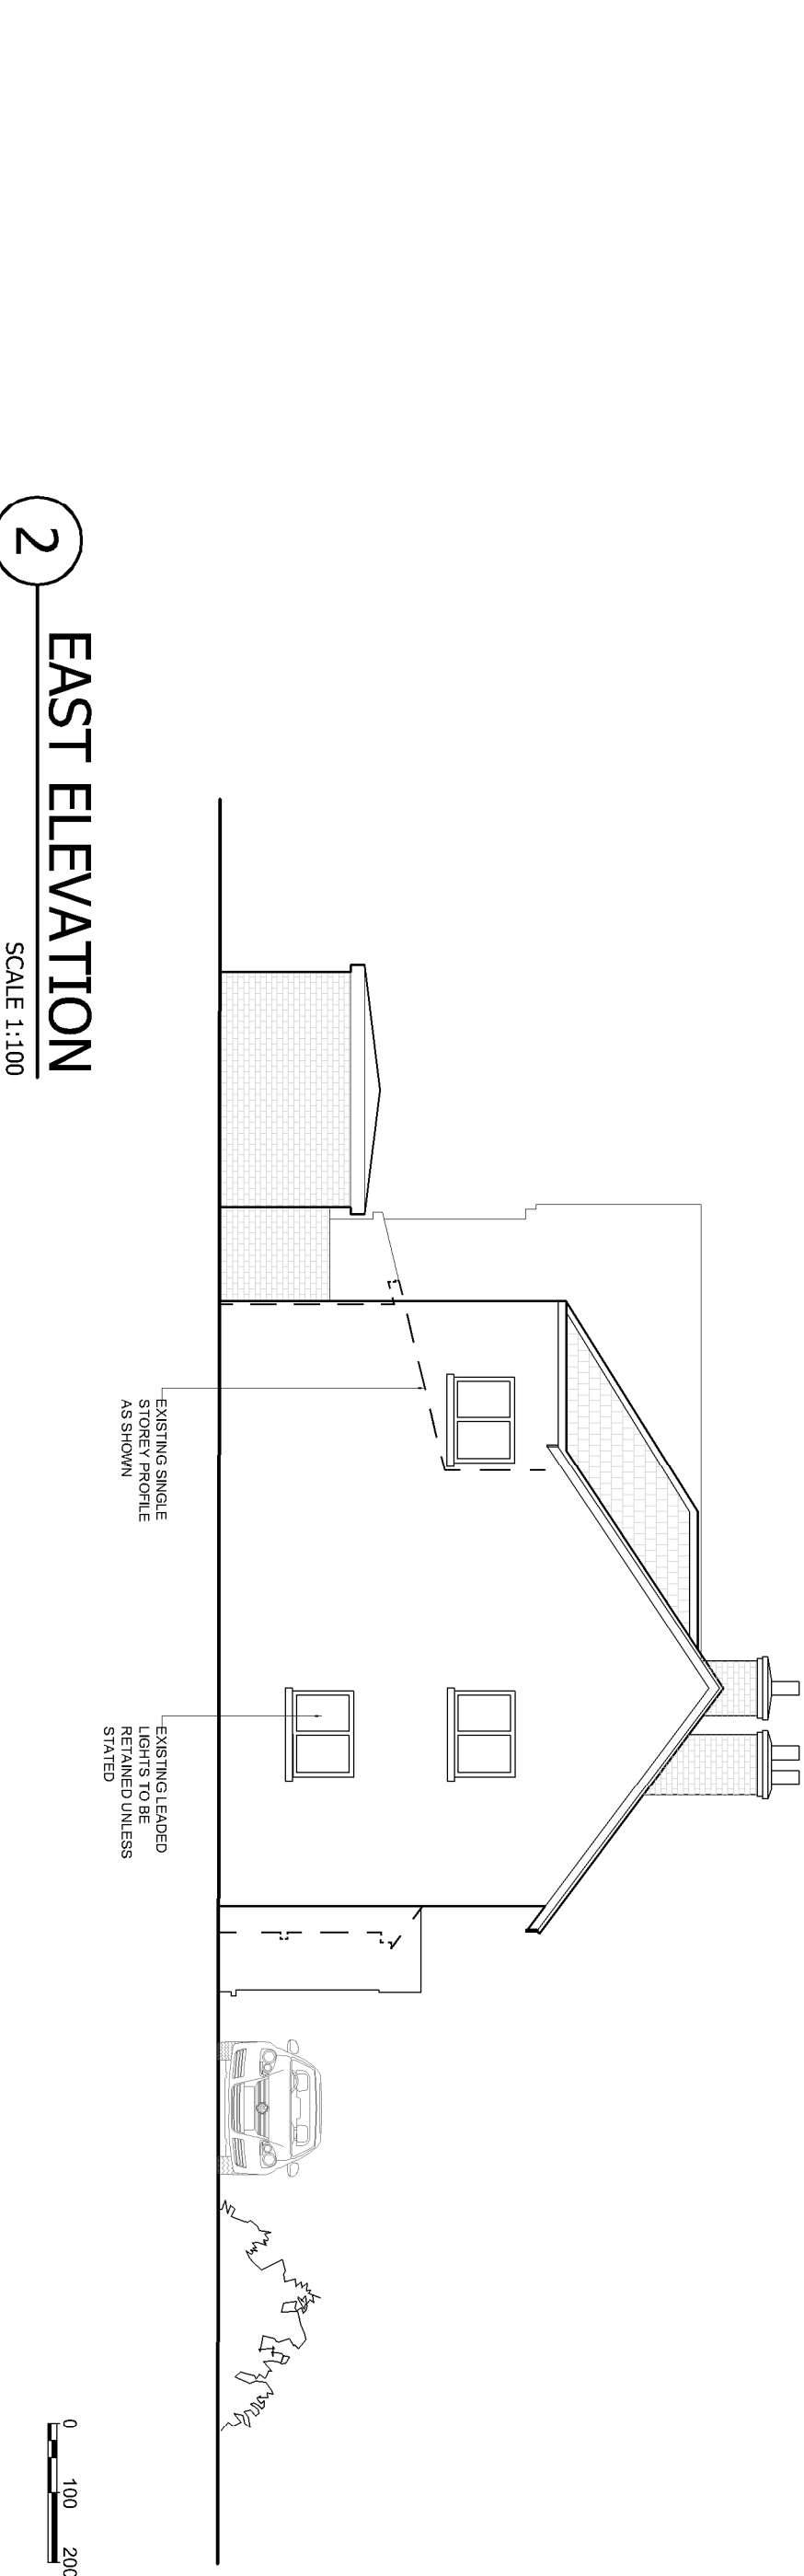

2 EAST ELEVATION

SCALE 1:100

0 100 200

EXISTING ELEVATIONS

PLANNING APPLICATION

HOMEVILLE, LAKE LANE BARNHAM,
WEST SUSSEX, PO22 0AE

DRAWING NUMBER

A 2 1 4 2 E X 3 0 0 0

DATE 23/04/15 SCALE 1:50/100 @ A2

REVISION 20/05/15 DRAWN PC

REVISION A BY CHECKED TC

chaudhuriARCHITECTS

22 HOOP LANE, LONDON NW11 8LL, T/F: 0208 458 1200

email: info@chaudhuriarchitects.co.uk



Architects Registration Board

